



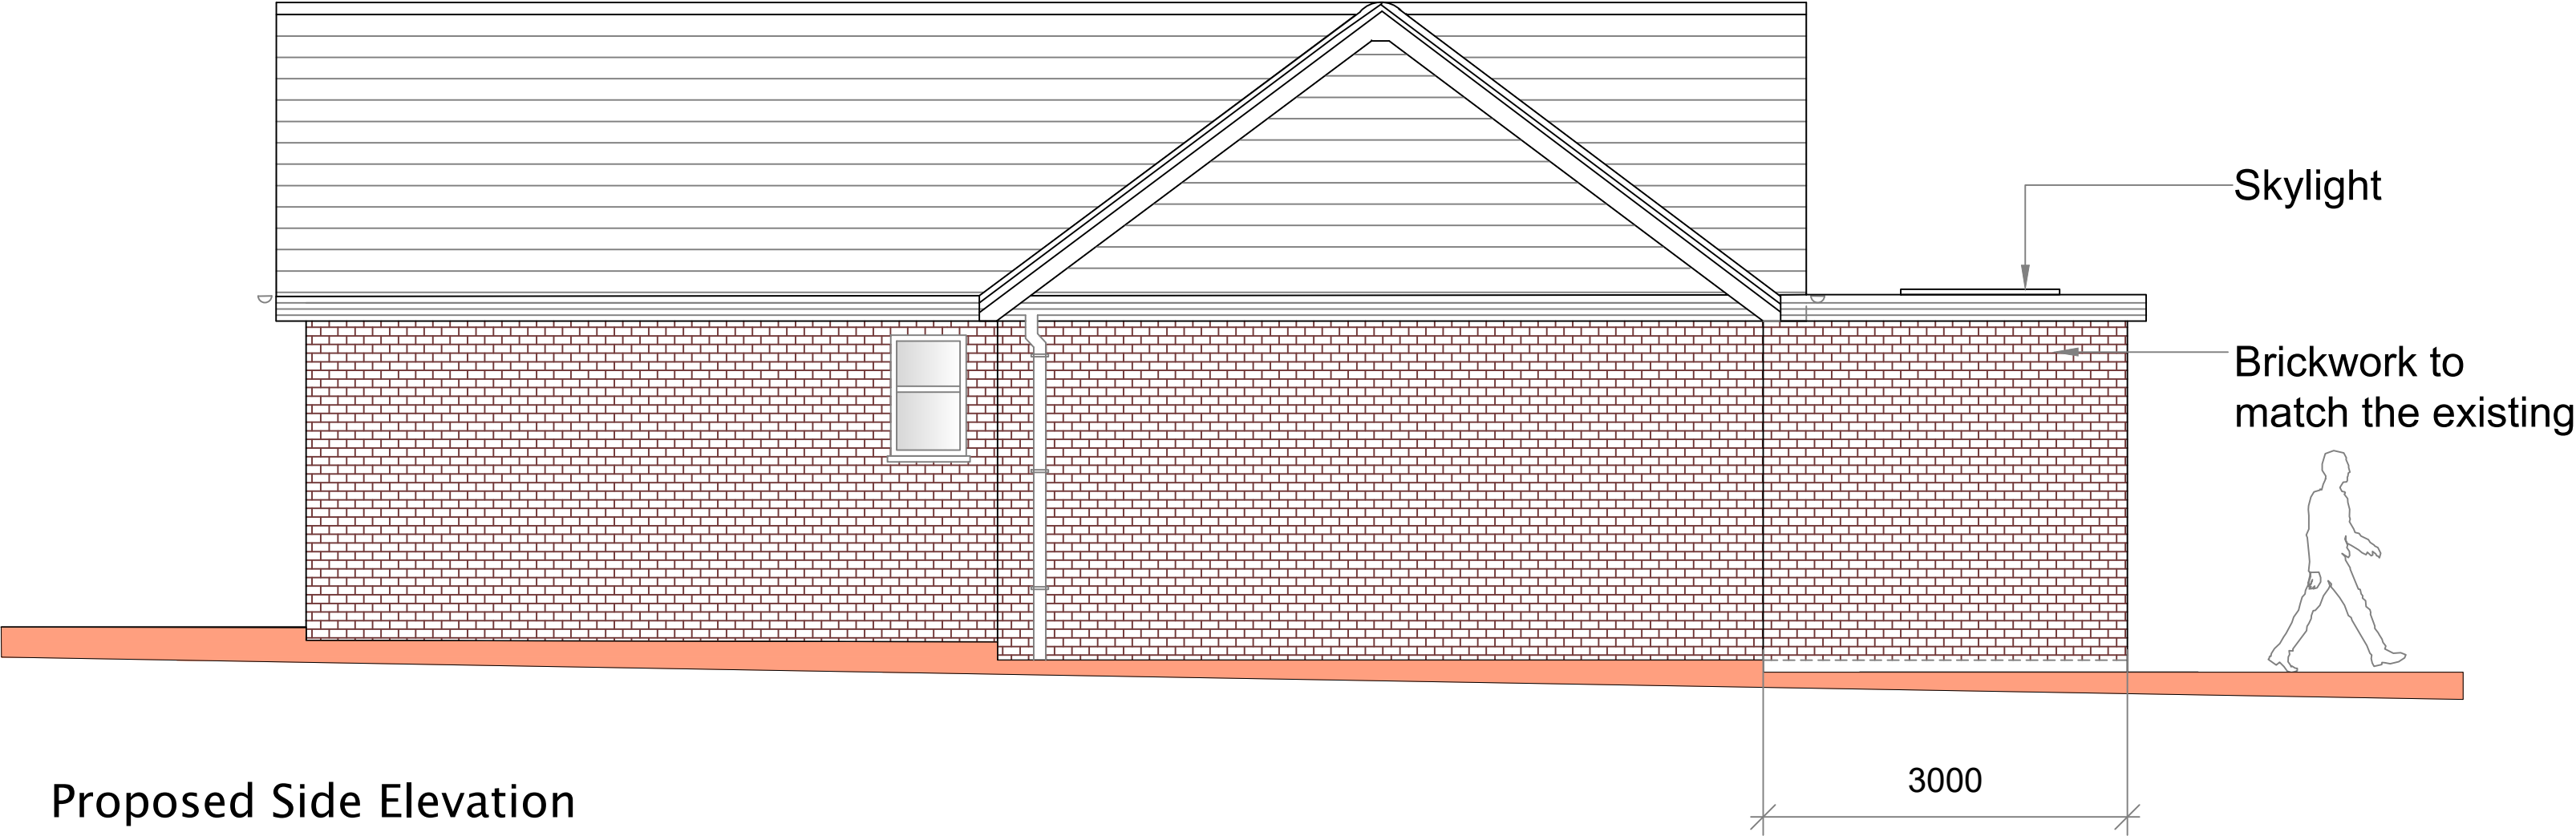


Proposed Side Elevation



Proposed Other Side Elevation

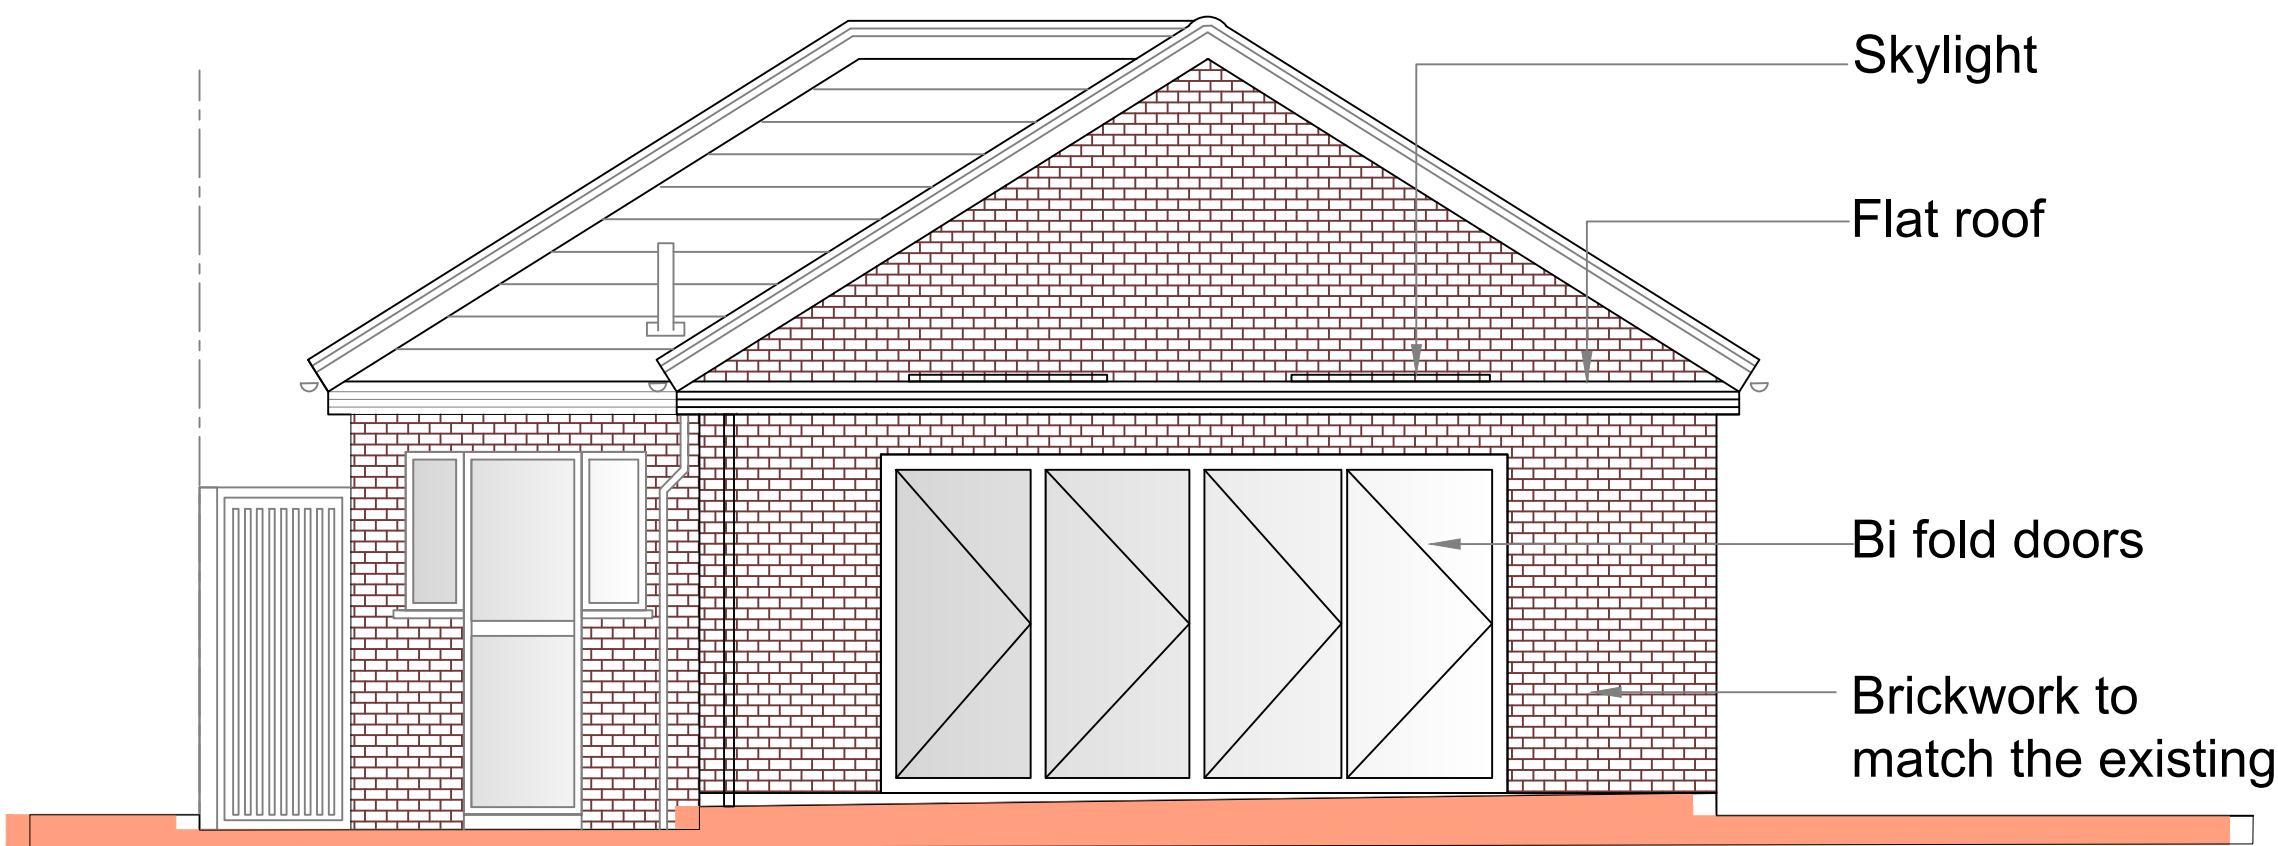

Proposed Rear Elevation

 

P2	ISSUED TO PLANNING	06.01.23		
P1	ISSUED TO PLANNING	06.01.23		
Rev		Date		
IMPERIAL STRUCTURAL PLANNING LTD 9A THE PINNACLE - 160 HIGH ROAD - CHADWELL HEATH - RM6 6PN 07940121222				
Job Title 1 Harrowby Gardens Northfleet Gravesend DA11 8SH				
Drawing Title Proposed Elevations				
Scale	1:50 @ A1			
Job No.	51-1000-989	Dwg No.	S06	Rev P3