



1. THIS DRAWING MUST BE READ INCONJUNCTION WITH ALL OTHER
RELVANT SPECIFICATIONS AND DRAWINGS

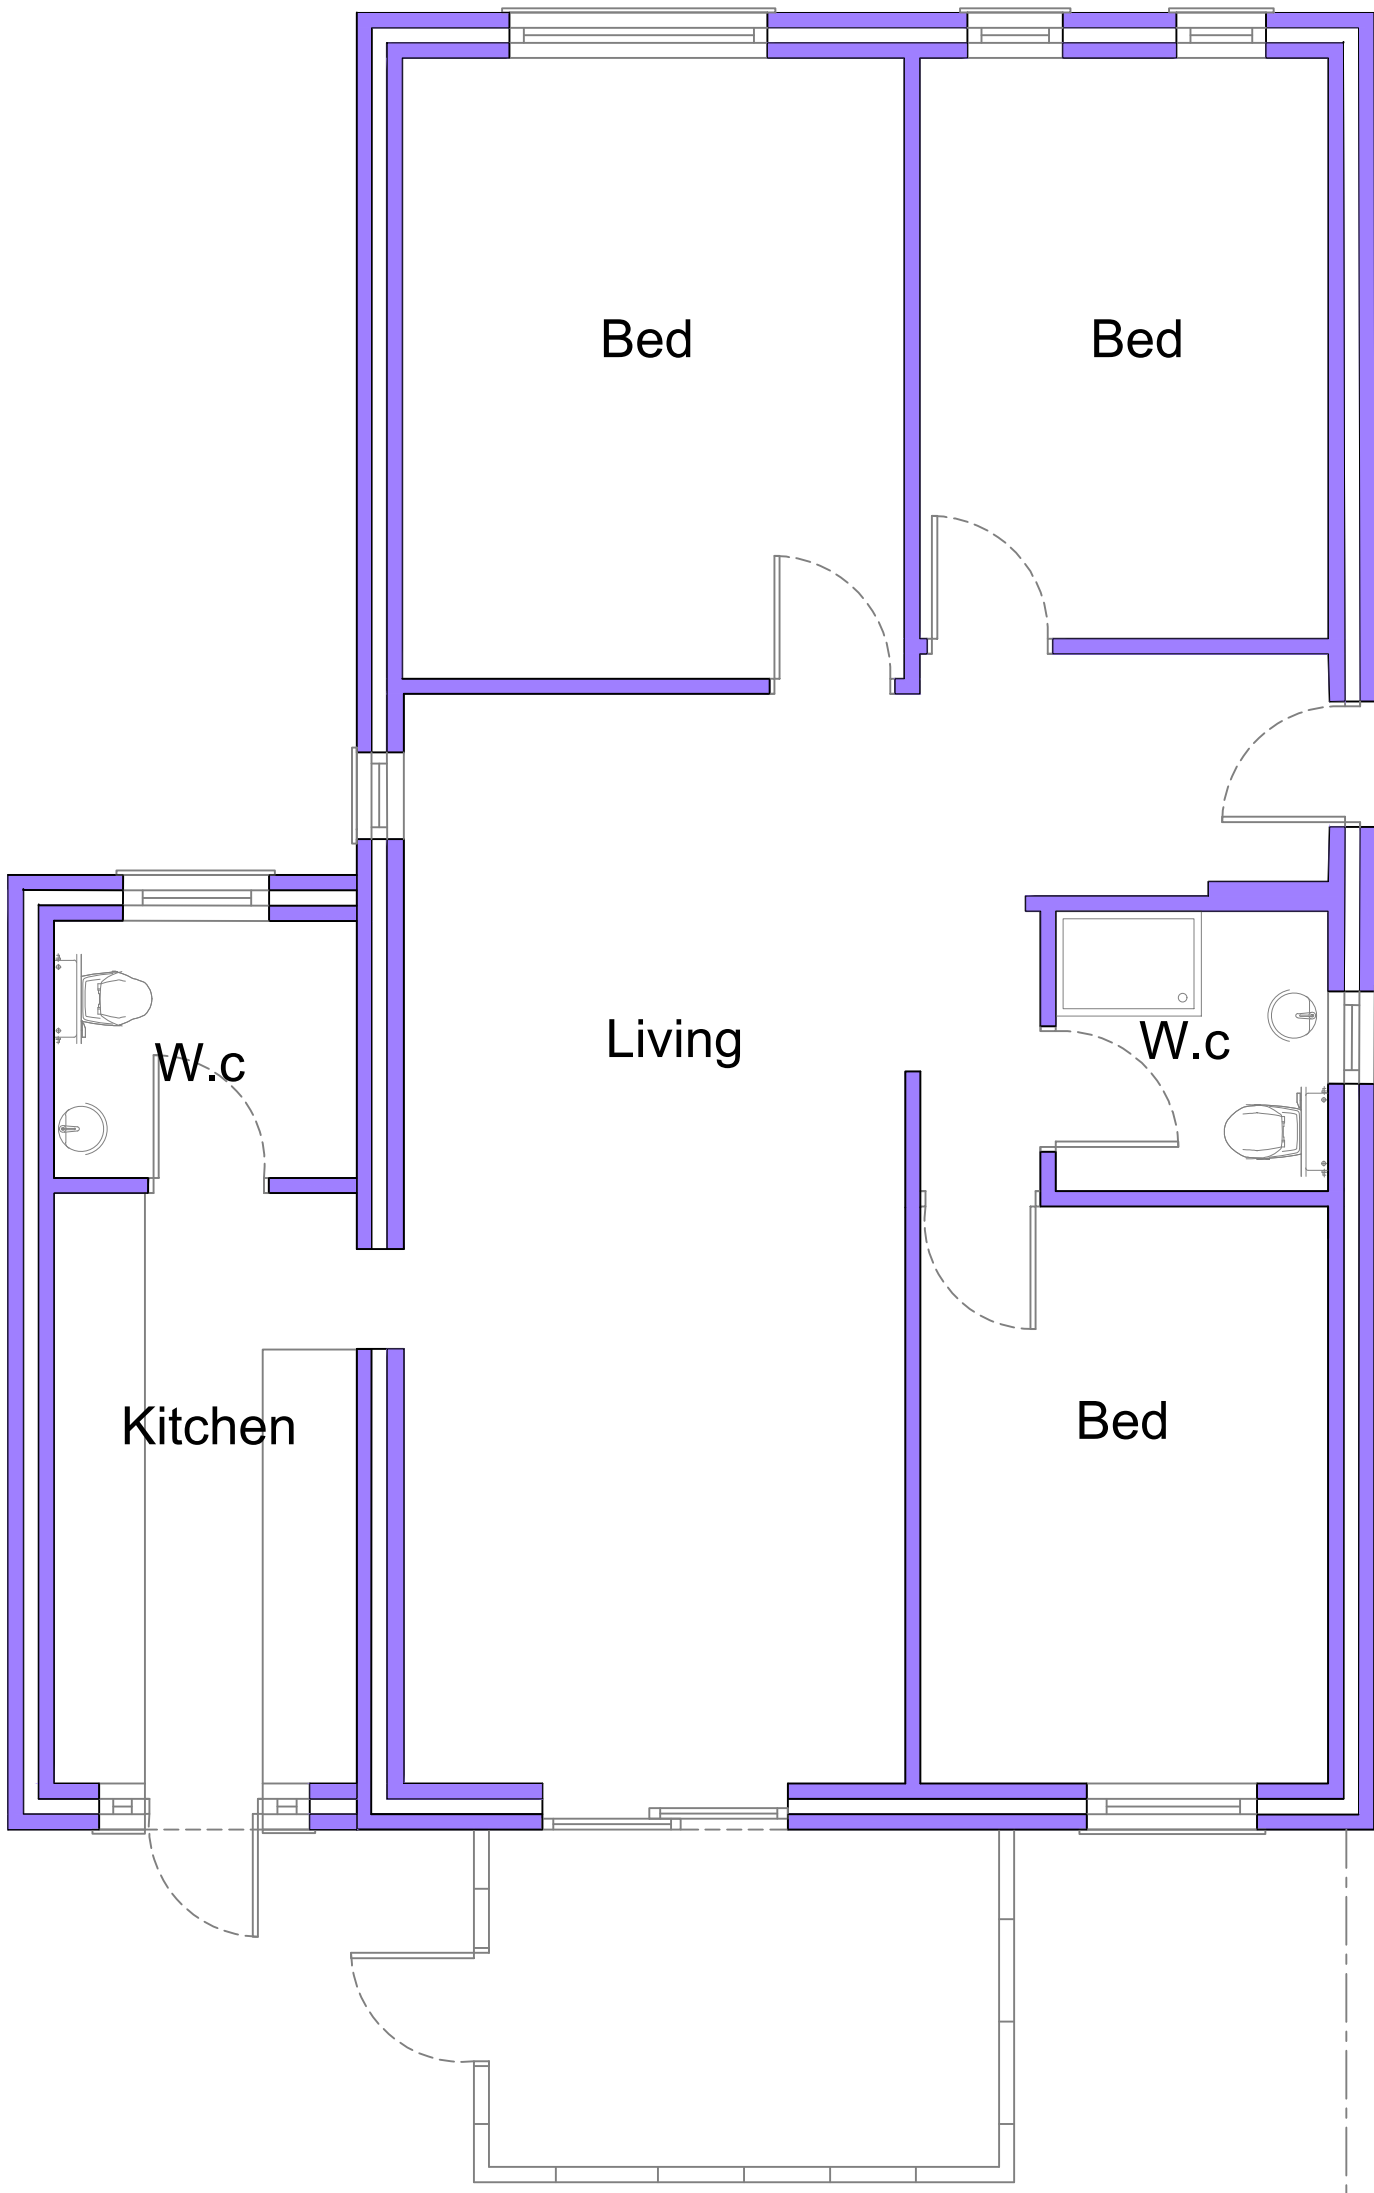

Existing Ground Floor Plan

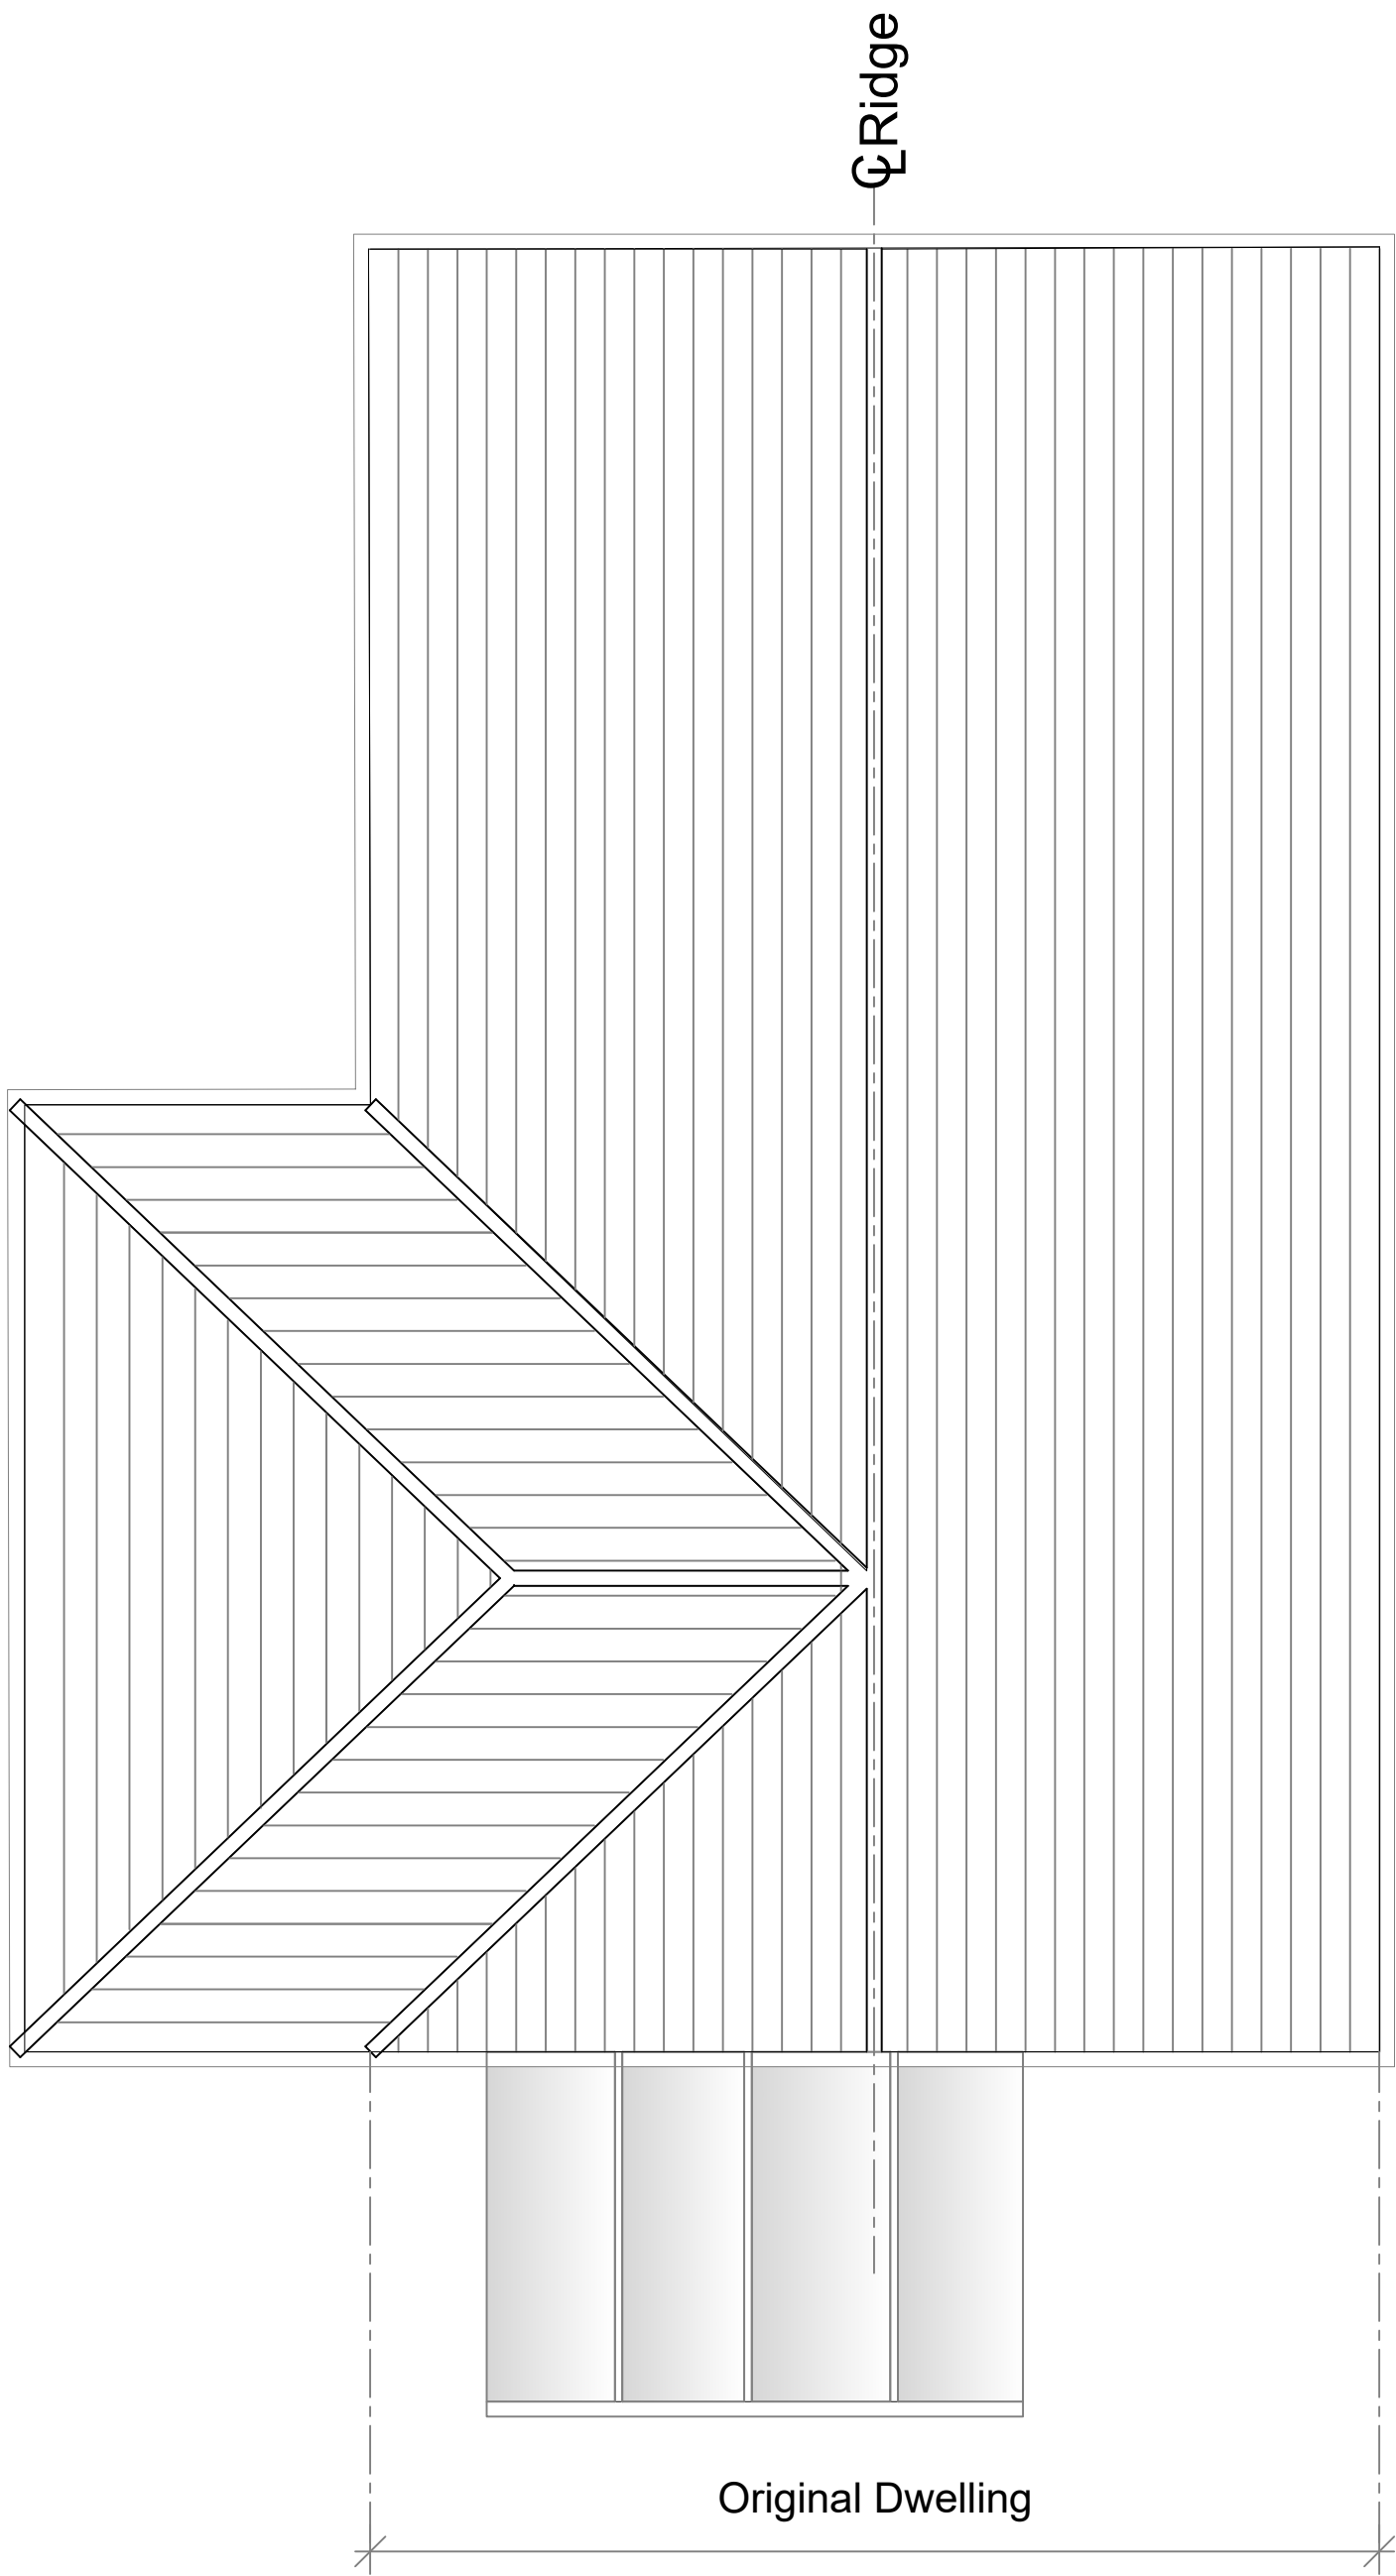

Existing Roof Plan



Householder

P1	ISSUED TO PLANNING	06.01.23		
Rev		Date		
IMPERIAL STRUCTURAL PLANNING LTD 9A THE PINNACLE - 160 HIGH ROAD - CHADWELL HEATH - RM6 6PN 07940121222				
Job Title 1 Harrowby Gardens Northfleet Gravesend DA11 8SH				
Drawing Title Existing Plans				
Scale	1:50 @ A1			
Job No.	51-1000-989	Dwg No.	S03	Rev
				P1