




1. THIS DRAWING MUST BE READ INCONJUNCTION WITH ALL OTHER
RELVANT SPECIFICATIONS AND DRAWINGS

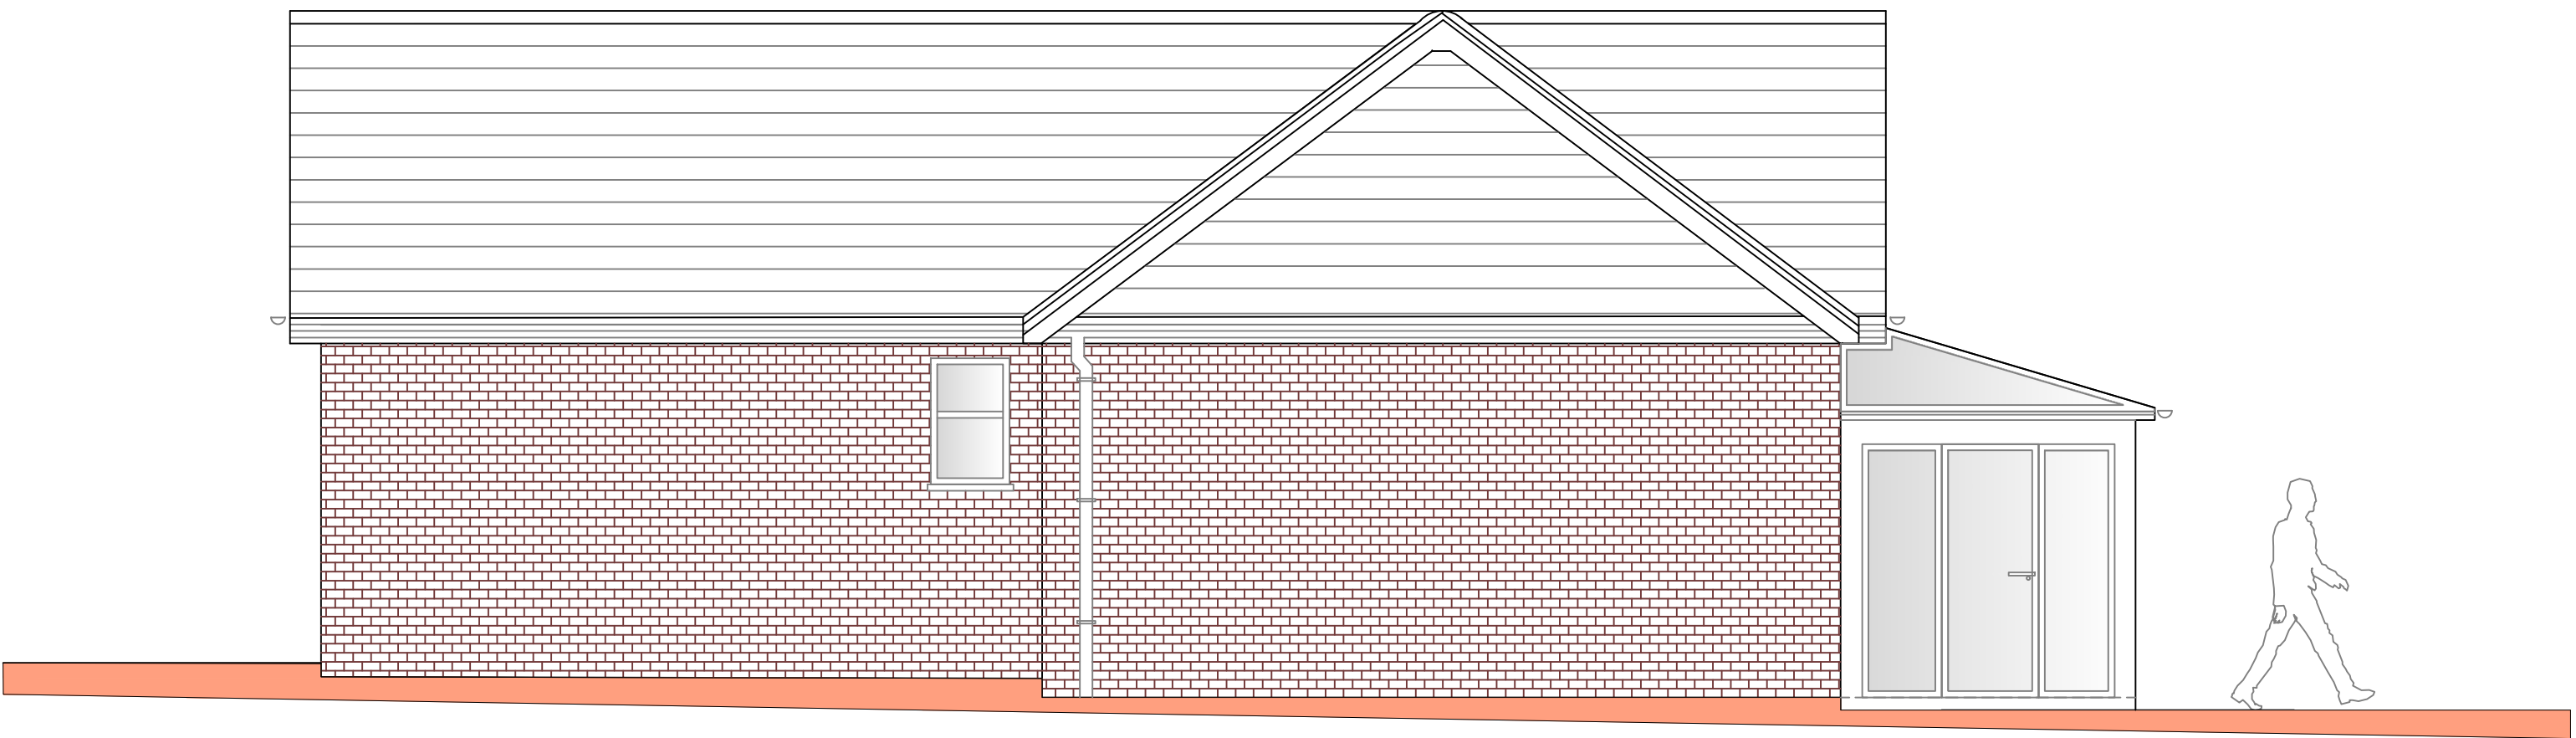


Existing Side Elevation

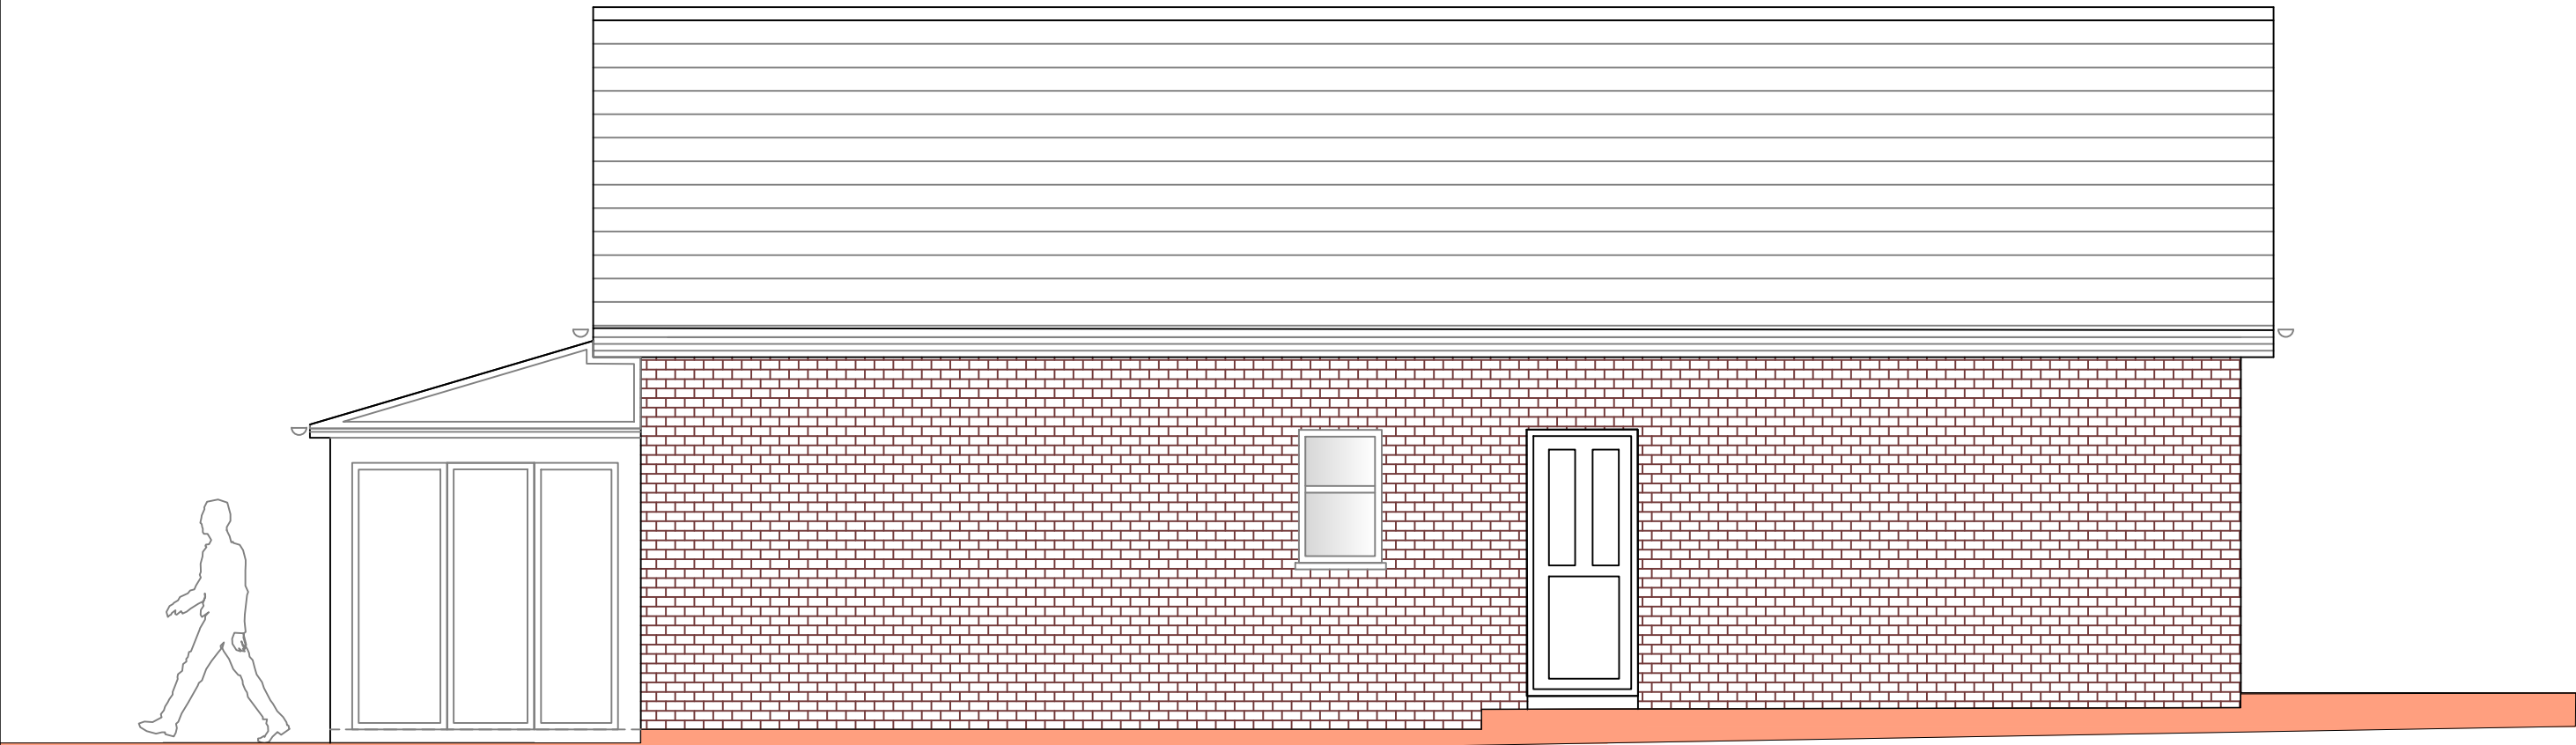

Existing Other Side Elevation

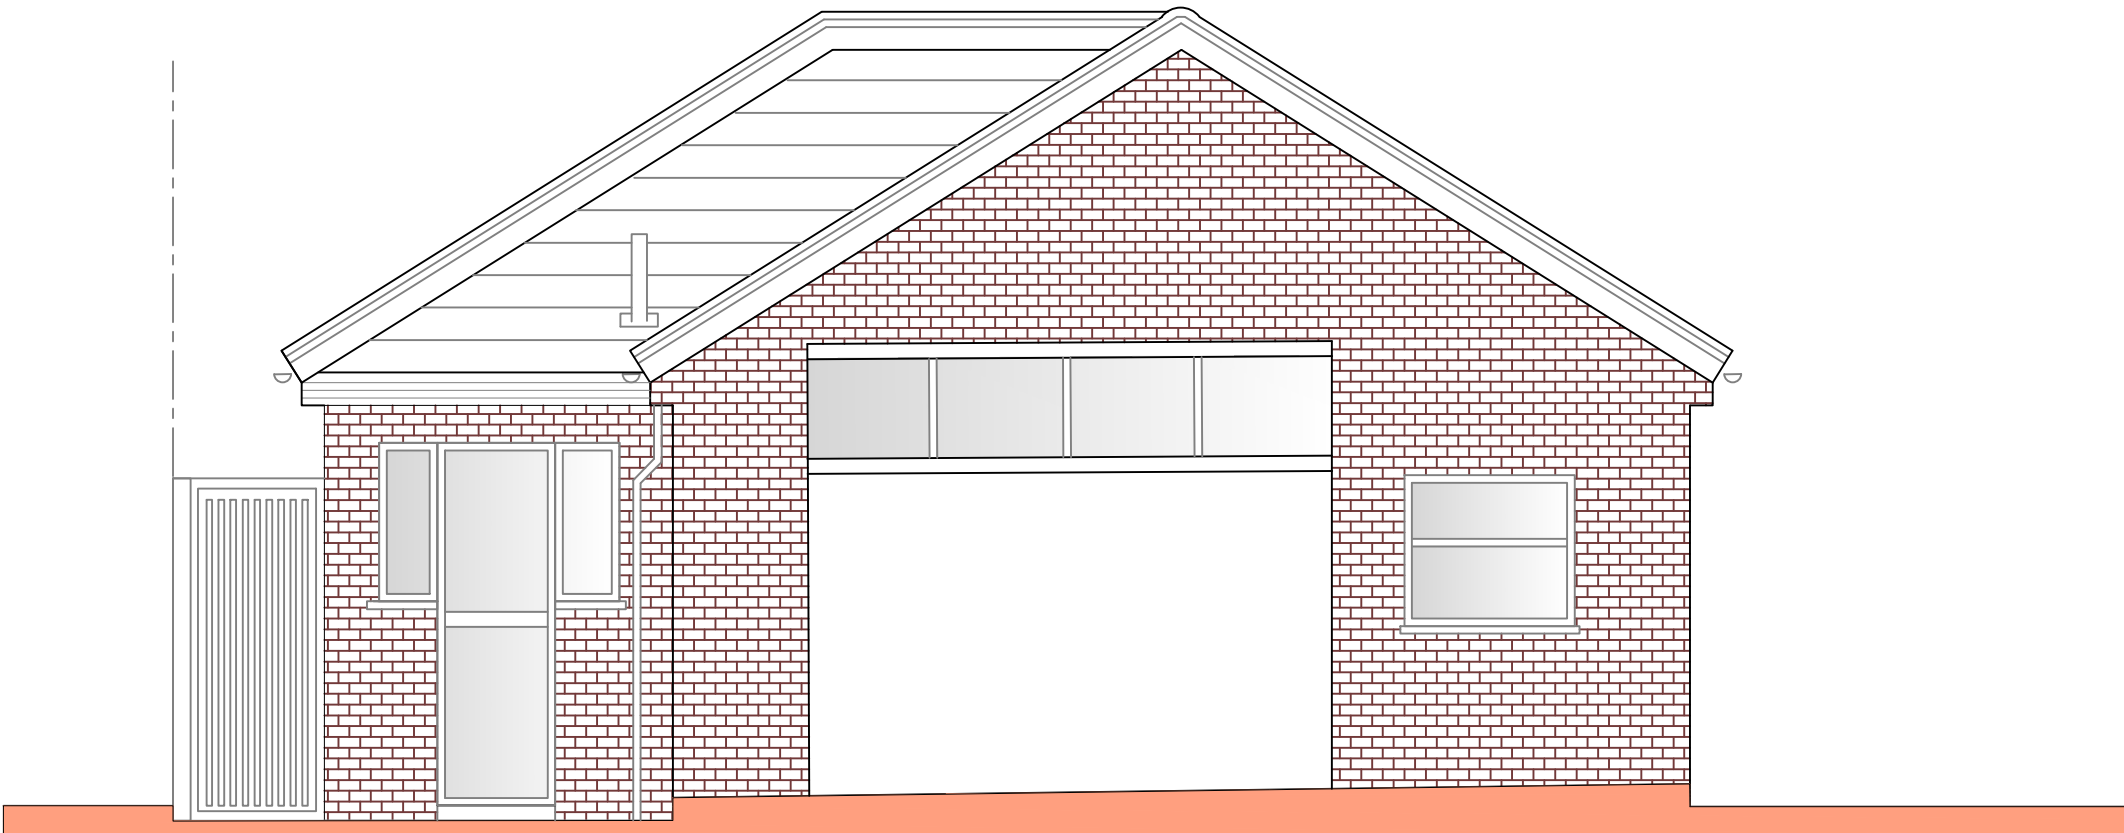

Existing Rear Elevation

 

Householder

P1	ISSUED TO PLANNING	06.01.23	
Rev		Date	

IMPERIAL
STRUCTURAL PLANNING LTD
9A THE PINNACLE - 160 HIGH ROAD - CHADWELL HEATH - RM6 6PN
07940121222

Job Title
**1 Harrowby Gardens
Northfleet Gravesend
DA11 8SH**

Drawing Title
Existing Elevations

Scale 1:50 @ A1			
Job No. 51-1000-989	Dwg No. S04	Rev P1	