

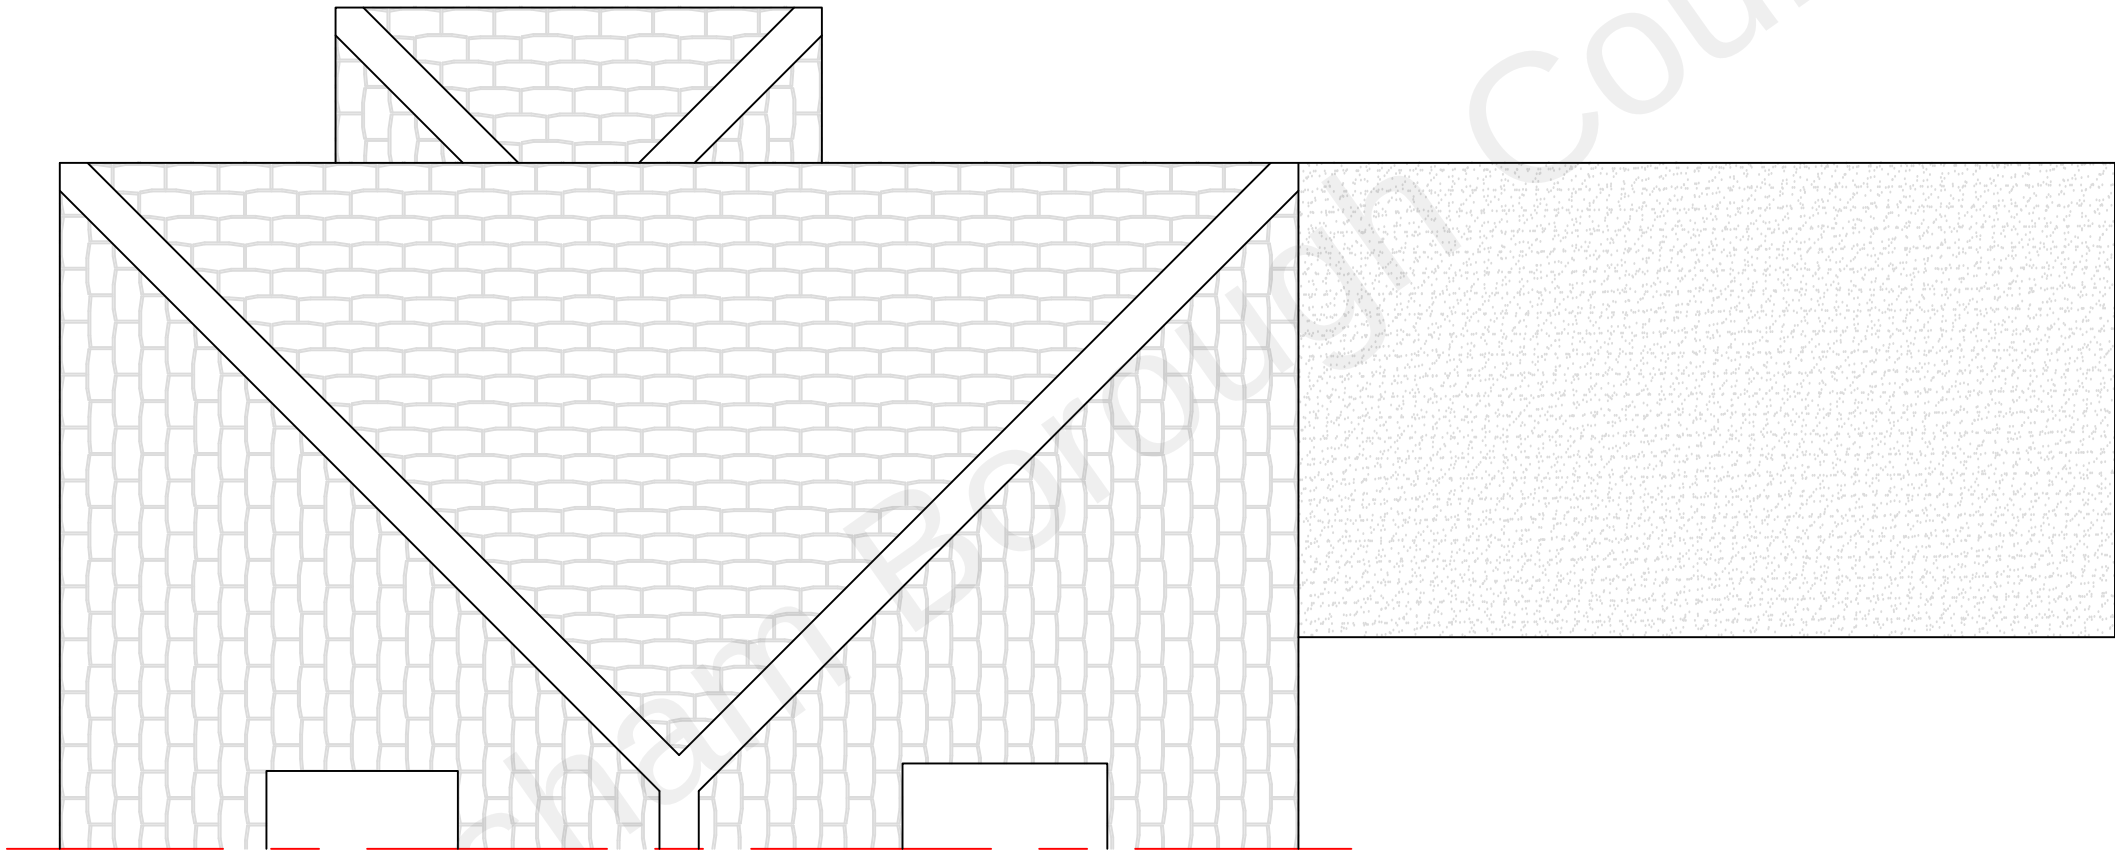


 

P-(03)03

Proposed Plans: Roof Plan
(Scale 1:50 @A3)

 

Date: August 2021 Drawing Number:21048GB-PP-P-(03)03 Rev

Project: Ground Floor Rear Extension

Client: Mr & Mrs G Bainbridge

Site Address: 2 Youens Place, Gravesend Road , Higham. ME3 7DT



124a North Road, Hythe. CT21 5DY
t: 01303 237762
m: 07711 200634

e: des@building-drawings.co.uk
w: www.building-drawings.co.uk