

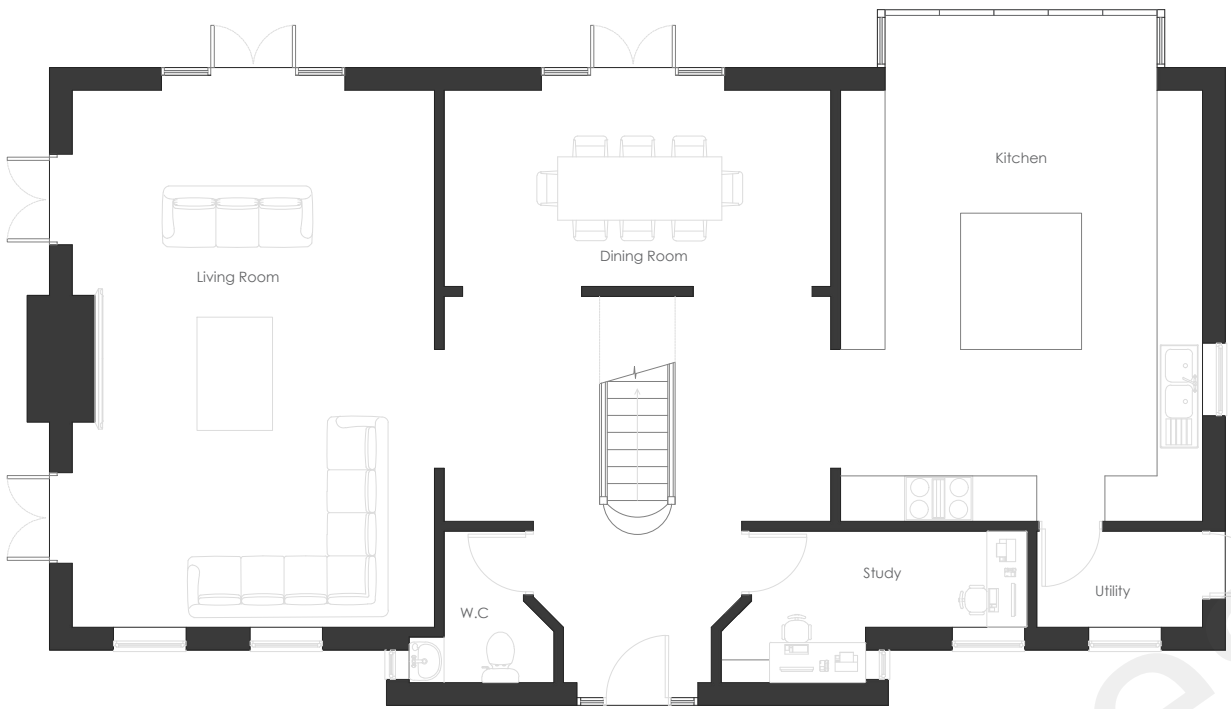


- Do not scale from this drawing.
- All dimensions to be verified on site and is in mm.
- Builder to verify all dimensions, heights and levels prior to commencement of work.
- All documents shall be checked to ensure that they are compatible by the contractor before construction commences. In the event of apparent ambiguity or contradiction the engineer and/ or architect shall be notified immediately.
- The contractor in preparing his estimate shall visit the site and acquaint himself with the problems involved.
- The contractor shall issue all statutory notices to the local Authority during progress and completion of works.

Outline of proposal
1:200

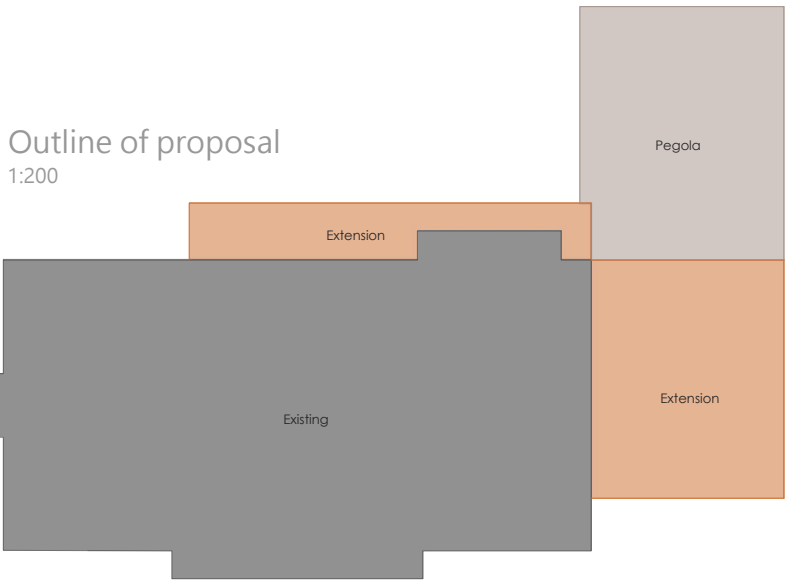

Existing Floor Plan
1:100

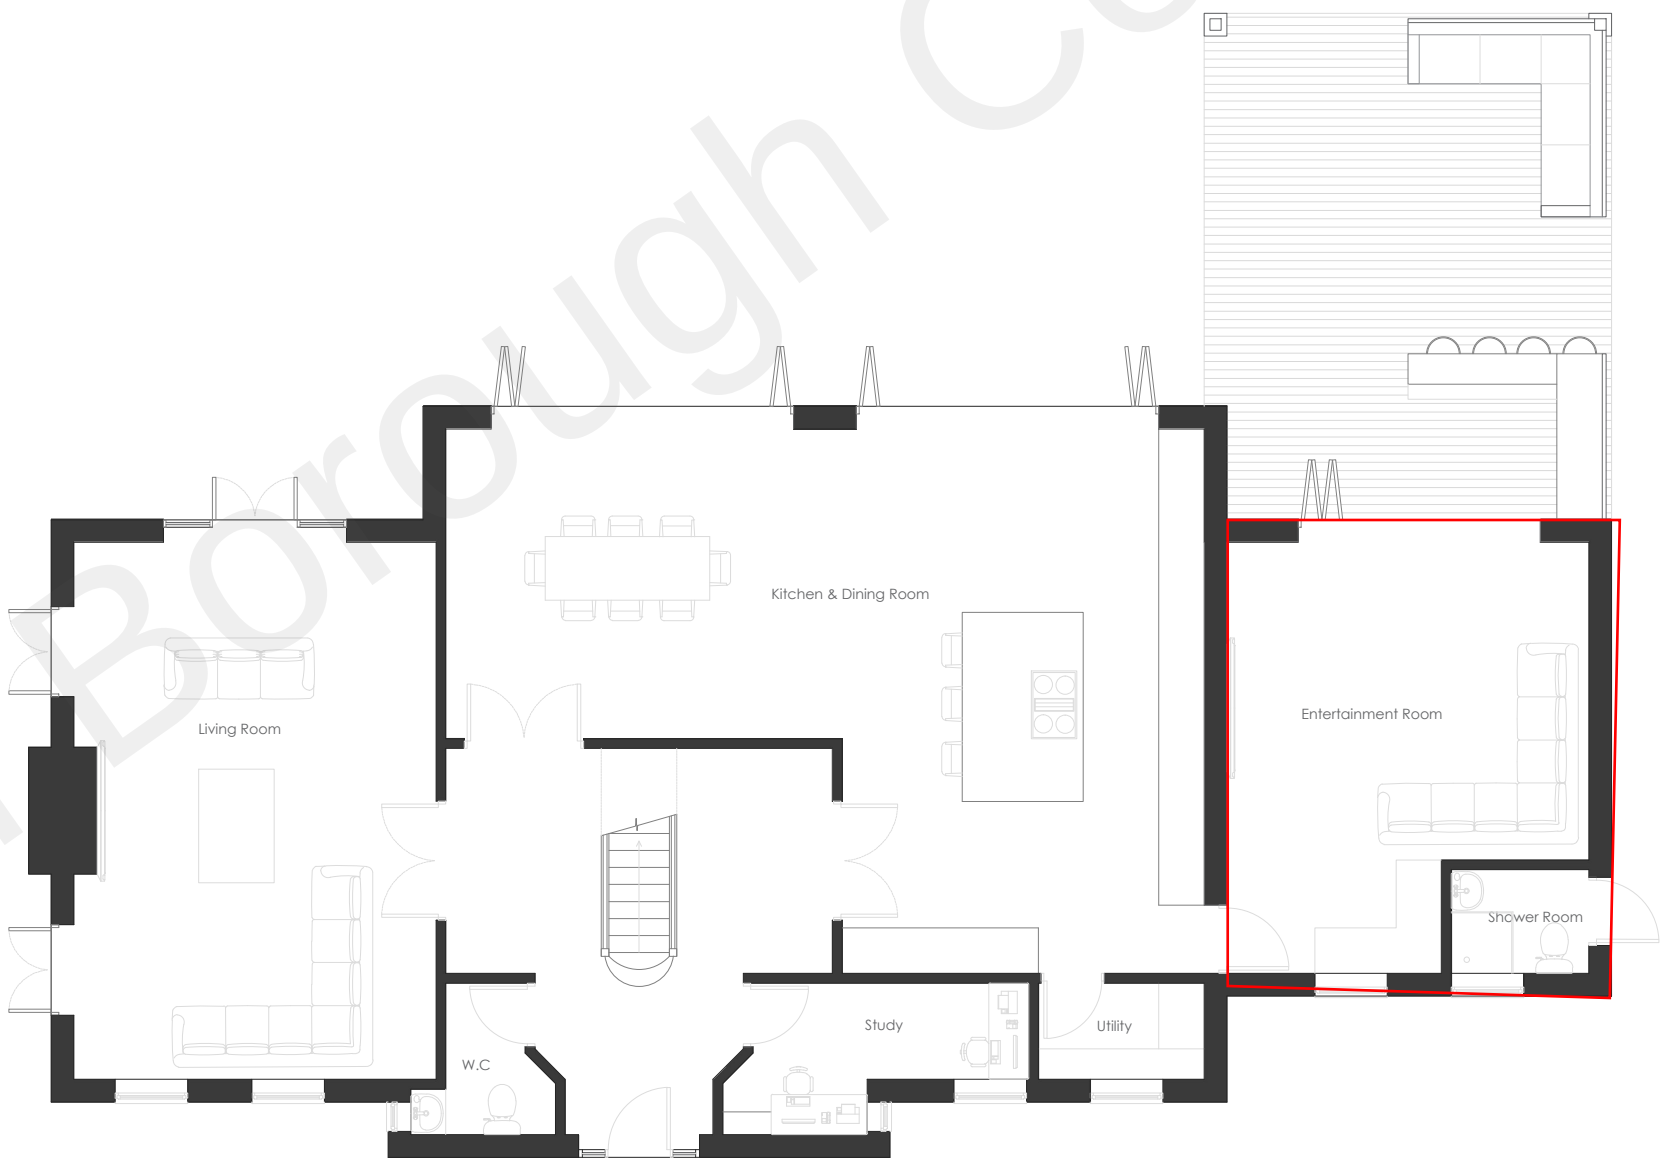

Proposed Floor Plan
1:100




A	-	-	-/-/-
REV:	DESCRIPTION:	BY:	DATE:

STATUS:

PLANNING
**BARRON
EDWARDS
STERLING**
Whitehall Place
47 The Terrace,
Gravesend, Kent
DA12 2DL
01474 247 787
info@barronedwards.co.uk
www.barronedwards.co.uk

SITE:	Firle, Londfield Road Longfield Kent DA3 7AP
TITLE:	

Existing Ground Floor Plan
Proposed Ground Floor Plan

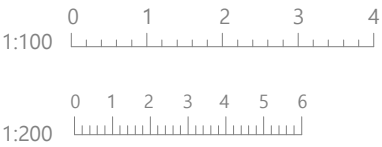

SCALE AT A0: 1:100	DATE: 11.04.2022	DRAWN: SR/GK
PROJECT NO: 2108 05 A	DRAWING NO: 002	REVISION: B