



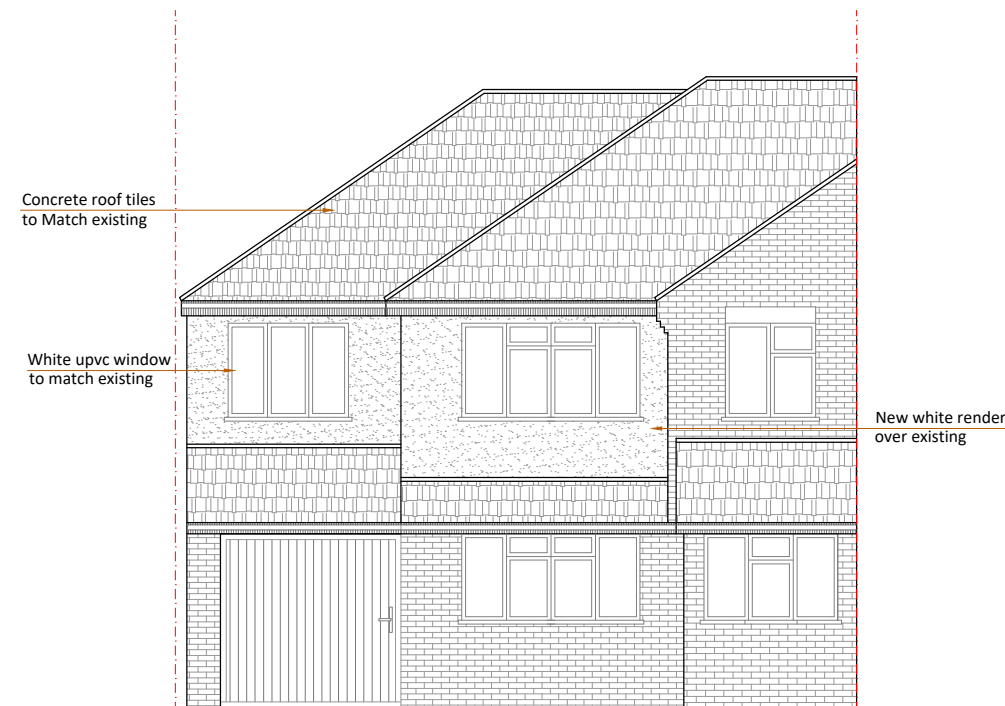


PROPOSED
FRONT ELEVATION

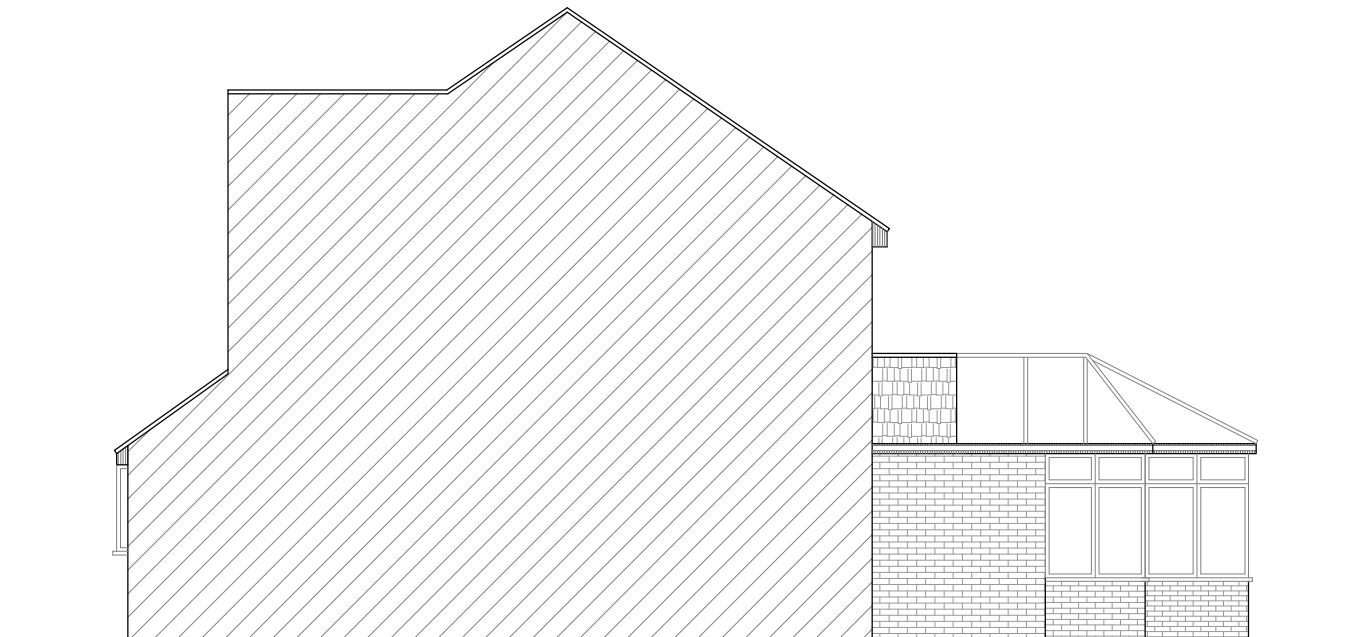


SIDE ELEVATION-1
(NO CHANGE PROPOSED)



PROPOSED
REAR ELEVATION

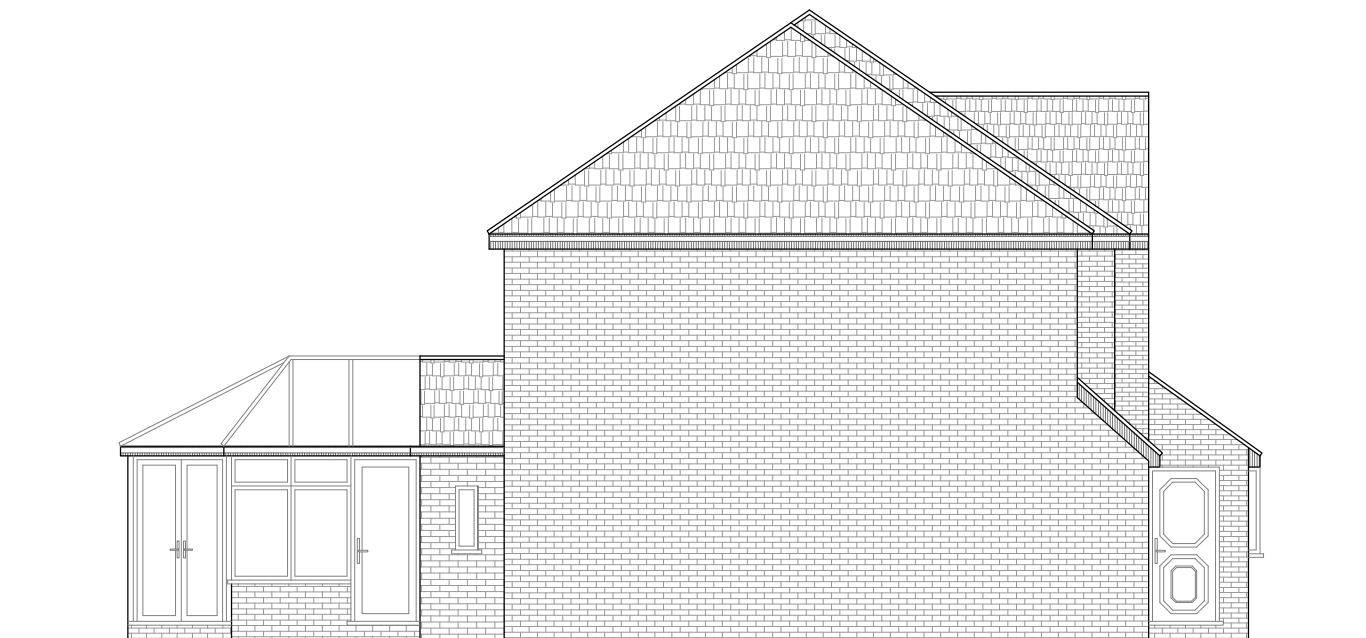

PROPOSED
SIDE ELEVATION-2

 

GRAPHIC SCALE: 1:100

NO	Description	Date	Project Name	Client	REF	REV
.	Date	13.08.25	21 Darenth Drive GRAVESEND DA12 4TA			
			Sheet Title :	Date: 13/08/25	Sheet number 05	Scale 1:100@A3
			Proposed Elevations	Drawn by: MMK	Sanaa Designs	
				Checked by TK		