




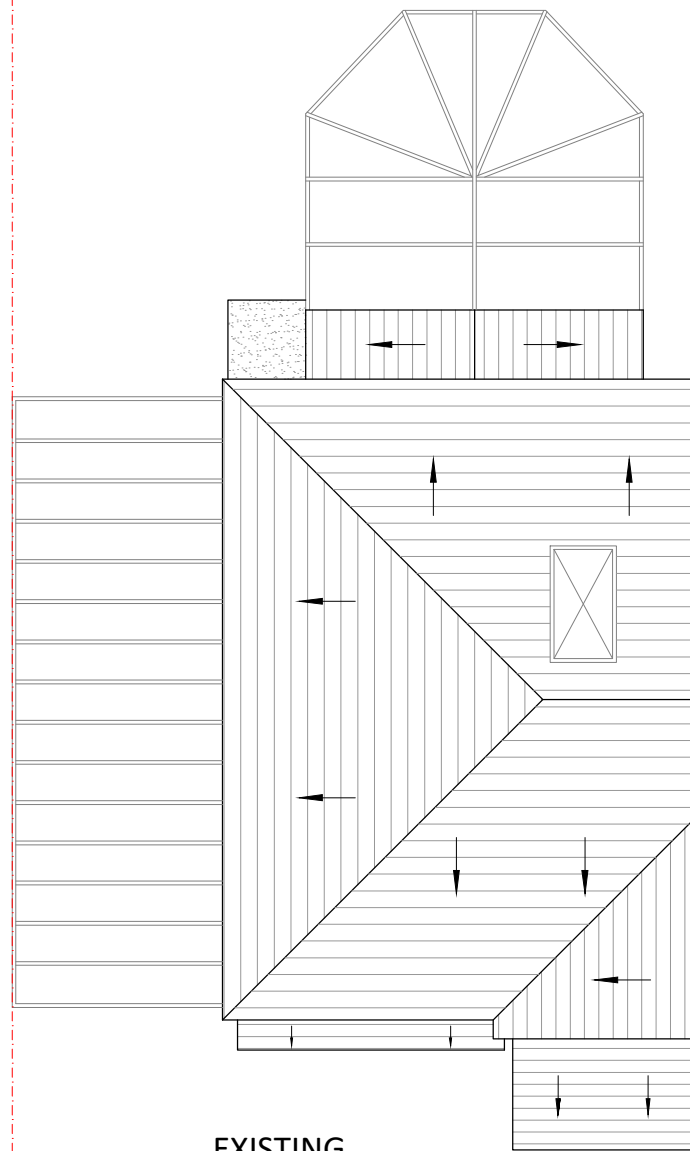

EXISTING  
ROOF PLAN

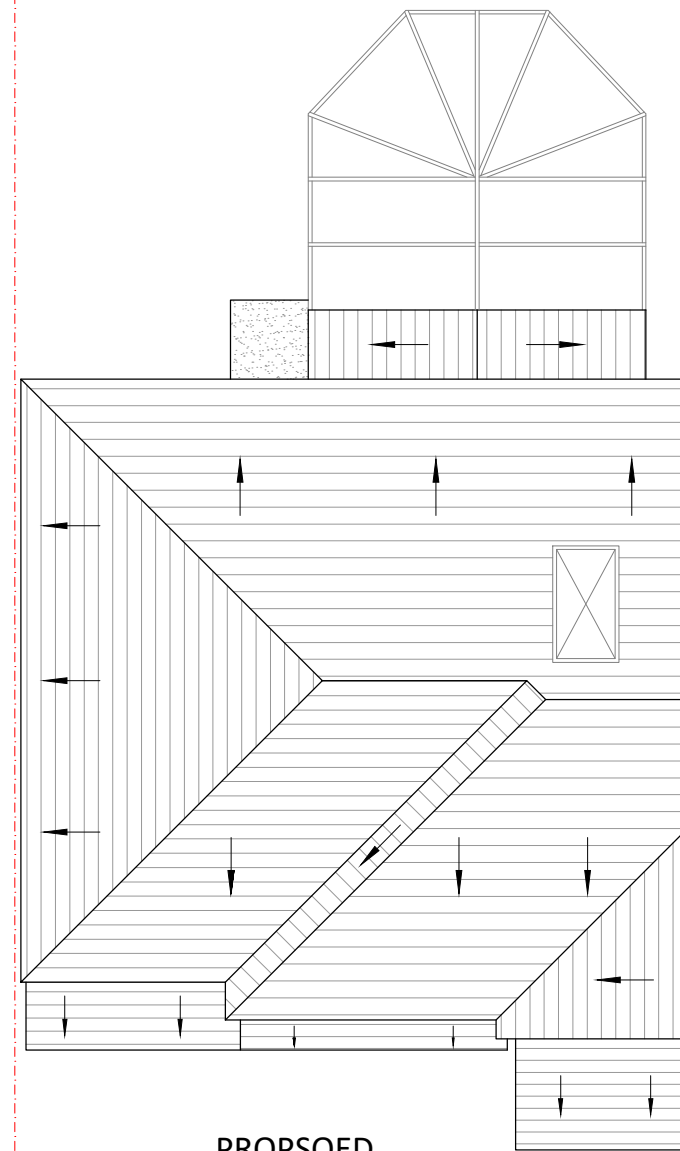

PROPSOED  
ROOF PLAN

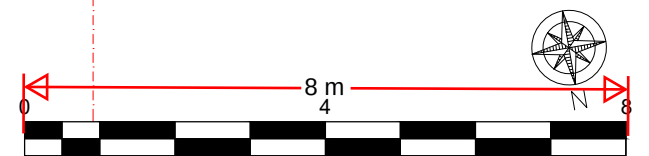

GRAPHIC SCALE: 1:100

| NO | Description | Date     | Project Name                              | Client         | REF             | REV            |
|----|-------------|----------|-------------------------------------------|----------------|-----------------|----------------|
| .  | Date        | 13.08.25 | 21 Darenth Drive<br>GRAVESEND<br>DA12 4TA |                |                 |                |
|    |             |          |                                           | Date: 13/08/25 | Sheet number 03 | Scale 1:100@A3 |
|    |             |          | Sheet Title :                             | Drawn by: MMK  | Sanaa Designs   |                |
|    |             |          | Existing & Proposed Roof Plan             | Checked by TK  |                 |                |