





Existing Front Elevation

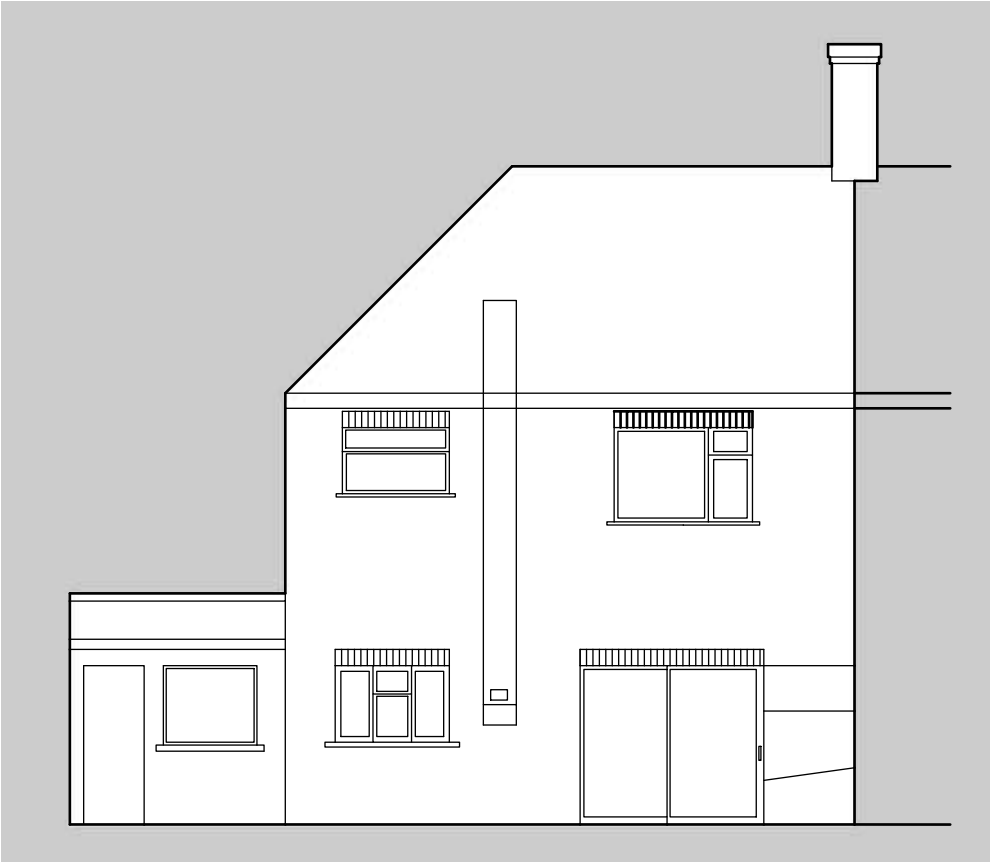

Existing Rear Elevation

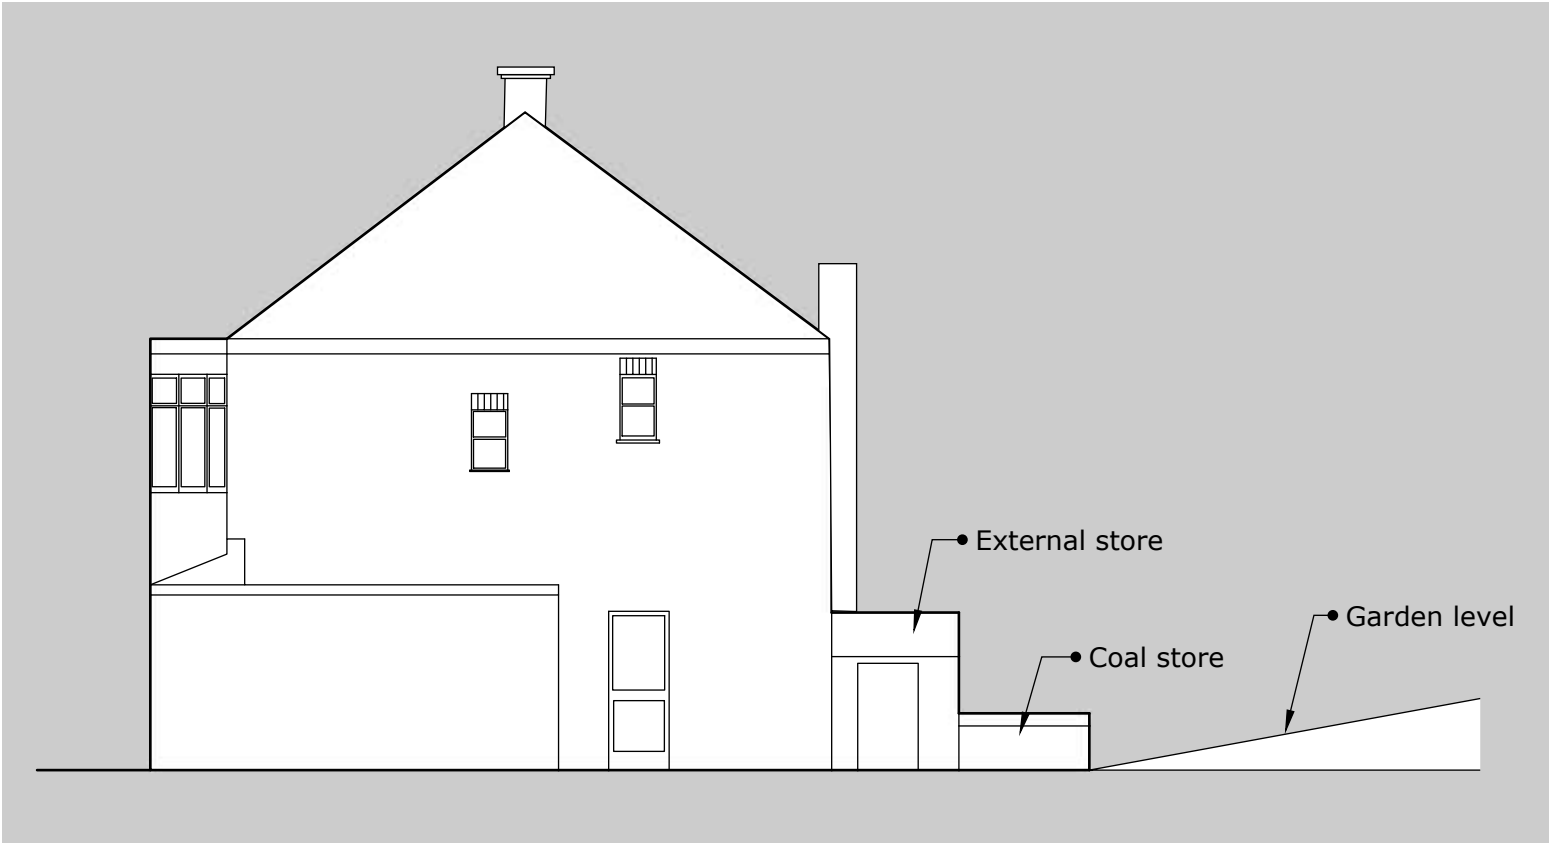


Existing Side Elevation

This drawing is copyright of
MEOB Consulting Limited.

All dimensions to be verified on site before
construction.

Do not scale unless for planning application
purposes.

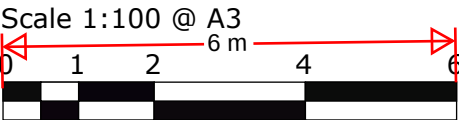

MEOB

MEOB Consulting Limited
13 Singlewell Road, Gravesend,
Kent, DA11 7PN

Project Name	
42 Milton Hall Road, Gravesend, DA12 1QW	
Drawing Title	
EXISTING ELEVATIONS	
Drawing Status	PLANNING
Drawn by MB	Date 28/11/23
Drawing Name	
MEOB - MHR - ELE - 001	