


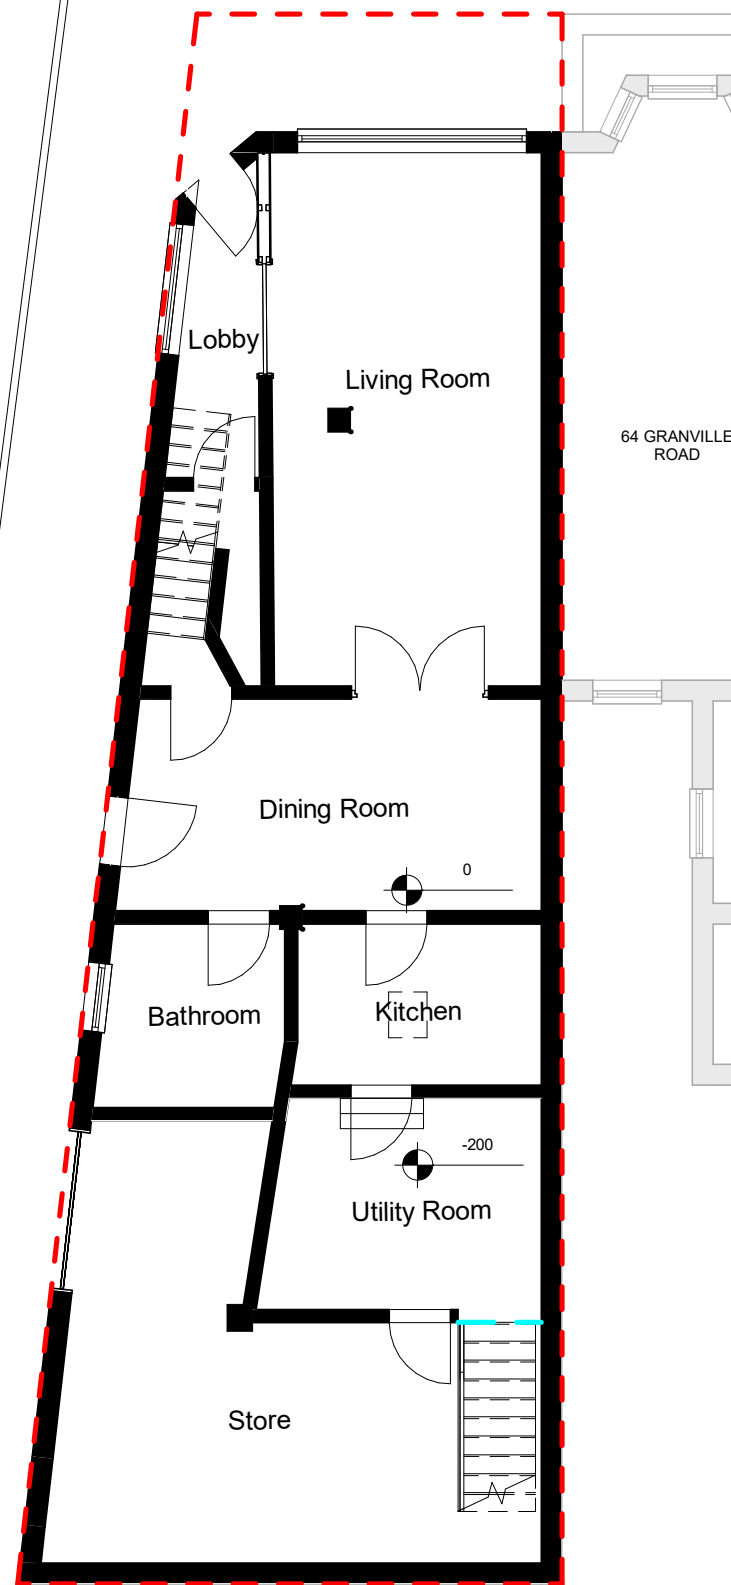

REAR ALLEY

L00
1 : 100



64 GRANVILLE
ROAD



REVISIONS		
REV	DATE	DESCRIPTION
P0	12/05/23	Measured Survey
P1	24/05/23	Planning Submission
P2	30/05/23	Planning Submission Validation
P3	05/06/23	Planning Validation

NOTES:

CLIENT

Ms
Khalisha d'Souza
66 Granville Rd, Gravesend DA11 0JT

© COPYRIGHT. ALL RIGHTS RESERVED


THIS WORK IS COPYRIGHT AND CANNOT BE REPRODUCED OR COPIED IN ANY FORM OR BY ANY OTHER MEANS (GRAPHIC, ELECTRONIC OR MECHANICAL INCLUDING PHOTOCOPYING) WITHOUT THE WRITTEN PERMISSION OF MSQUARED DESIGN LTD ANY LICENSE, EXPRESS OR IMPLIED, TO USE THIS DOCUMENT FOR ANY PURPOSE WHATSOEVER IS RESTRICTED TO THE TERMS OF THE AGREEMENT OR IMPLIED AGREEMENT BETWEEN MSQUARED DESIGN LTD AND THE INSTRUCTING PARTY.

USE FIGURED DIMENSIONS IN PREFERENCE TO SCALED.
CHECK ALL DIMENSIONS ON SITE BEFORE FABRICATION OR
SETTING OUT



PROJECT NAME

66 Granville Road

 

DRAWING TITLE

Existing Floor Plans

STATUS For Planning		PROJECT No. 0024	
DATE 12/05/23		SCALE 1 : 100	SIZE A3
DRAWN MB	CHECKED MR	APPROVED MR	

PROJECT	ORIGIN	ZONE	LEVEL	TYPE	ROLE	DRAWING	REV
GRA-MSQ-ZZ-ZZ-DR-A-0001							