
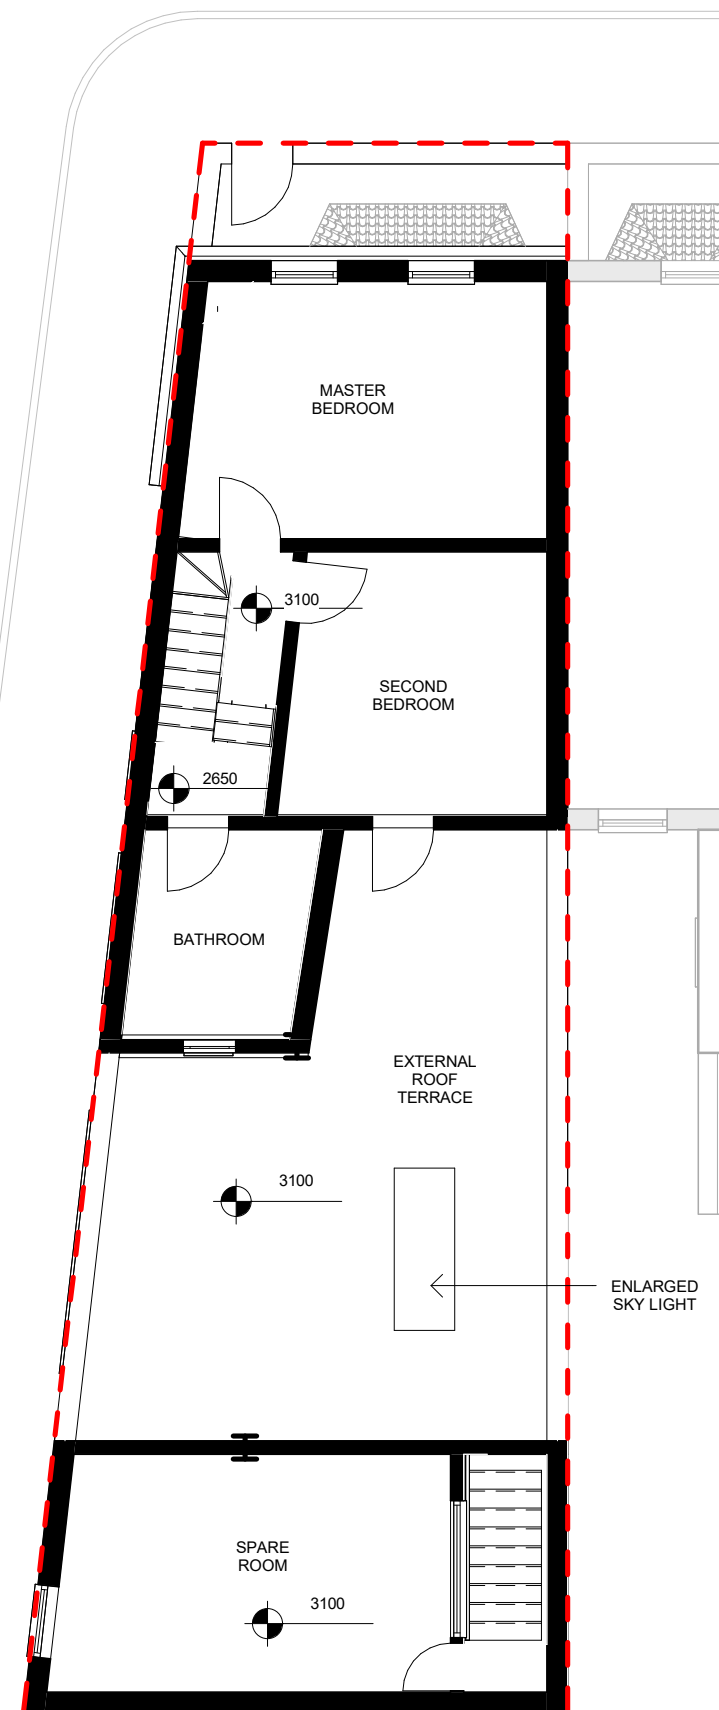


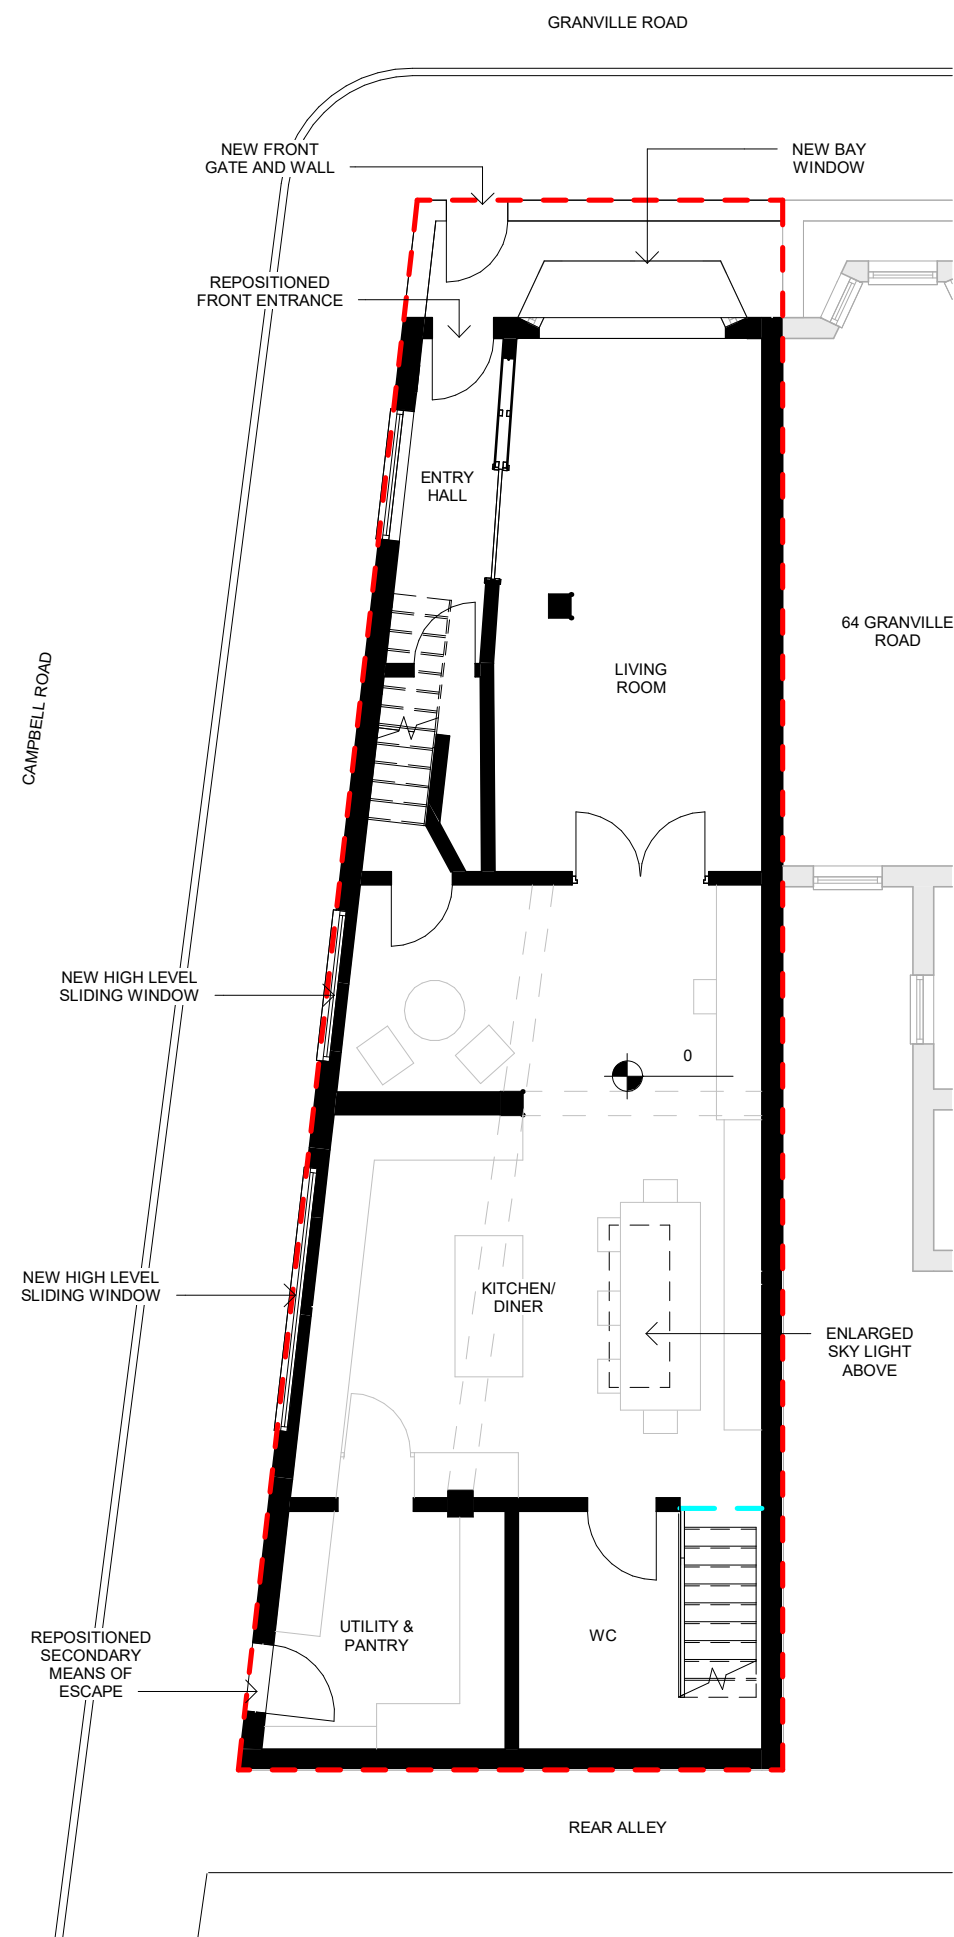

REVISIONS		
REV	DATE	DESCRIPTION
P0	24/05/23	Planning Submission
P1	30/05/23	Planning Submission Validation
P2	05/06/23	Planning Validation

NOTES:

CLIENT

Ms
Khalisha d'Souza
66 Granville Rd, Gravesend DA11 0JT

© COPYRIGHT. ALL RIGHTS RESERVED

THIS WORK IS COPYRIGHT AND CANNOT BE REPRODUCED
OR COPIED IN ANY FORM OR BY ANY OTHER MEANS
(GRAPHIC, ELECTRONIC OR MECHANICAL INCLUDING
PHOTOCOPYING)
WITHOUT THE WRITTEN PERMISSION OF MSQUARED
DESIGN LTD ANY LICENSE, EXPRESS OR IMPLIED, TO USE
THIS DOCUMENT FOR ANY PURPOSE WHATSOEVER IS
RESTRICTED TO THE TERMS OF THE AGREEMENT OR
IMPLIED AGREEMENT BETWEEN MSQUARED DESIGN LTD
AND THE INSTRUCTING PARTY.

USE FIGURED DIMENSIONS IN PREFERENCE TO SCALED.
CHECK ALL DIMENSIONS ON SITE BEFORE FABRICATION OR
SETTING OUT



PROJECT NAME

66 Granville Road



DRAWING TITLE

Proposed Floor Plans

STATUS

For Planning

PROJECT No.

0024

DATE _____

20/05/23

SCALE

1 : 100

SIZE

A3

DRAWN

MR

CHECKED

MB

APPROVED

MB

PROJECT	ORIGIN	ZONE	LEVEL	TYPE	ROLE	DRAWING	REVISION
GRA-MSQ-ZZ-ZZ-DR-A-1001							