


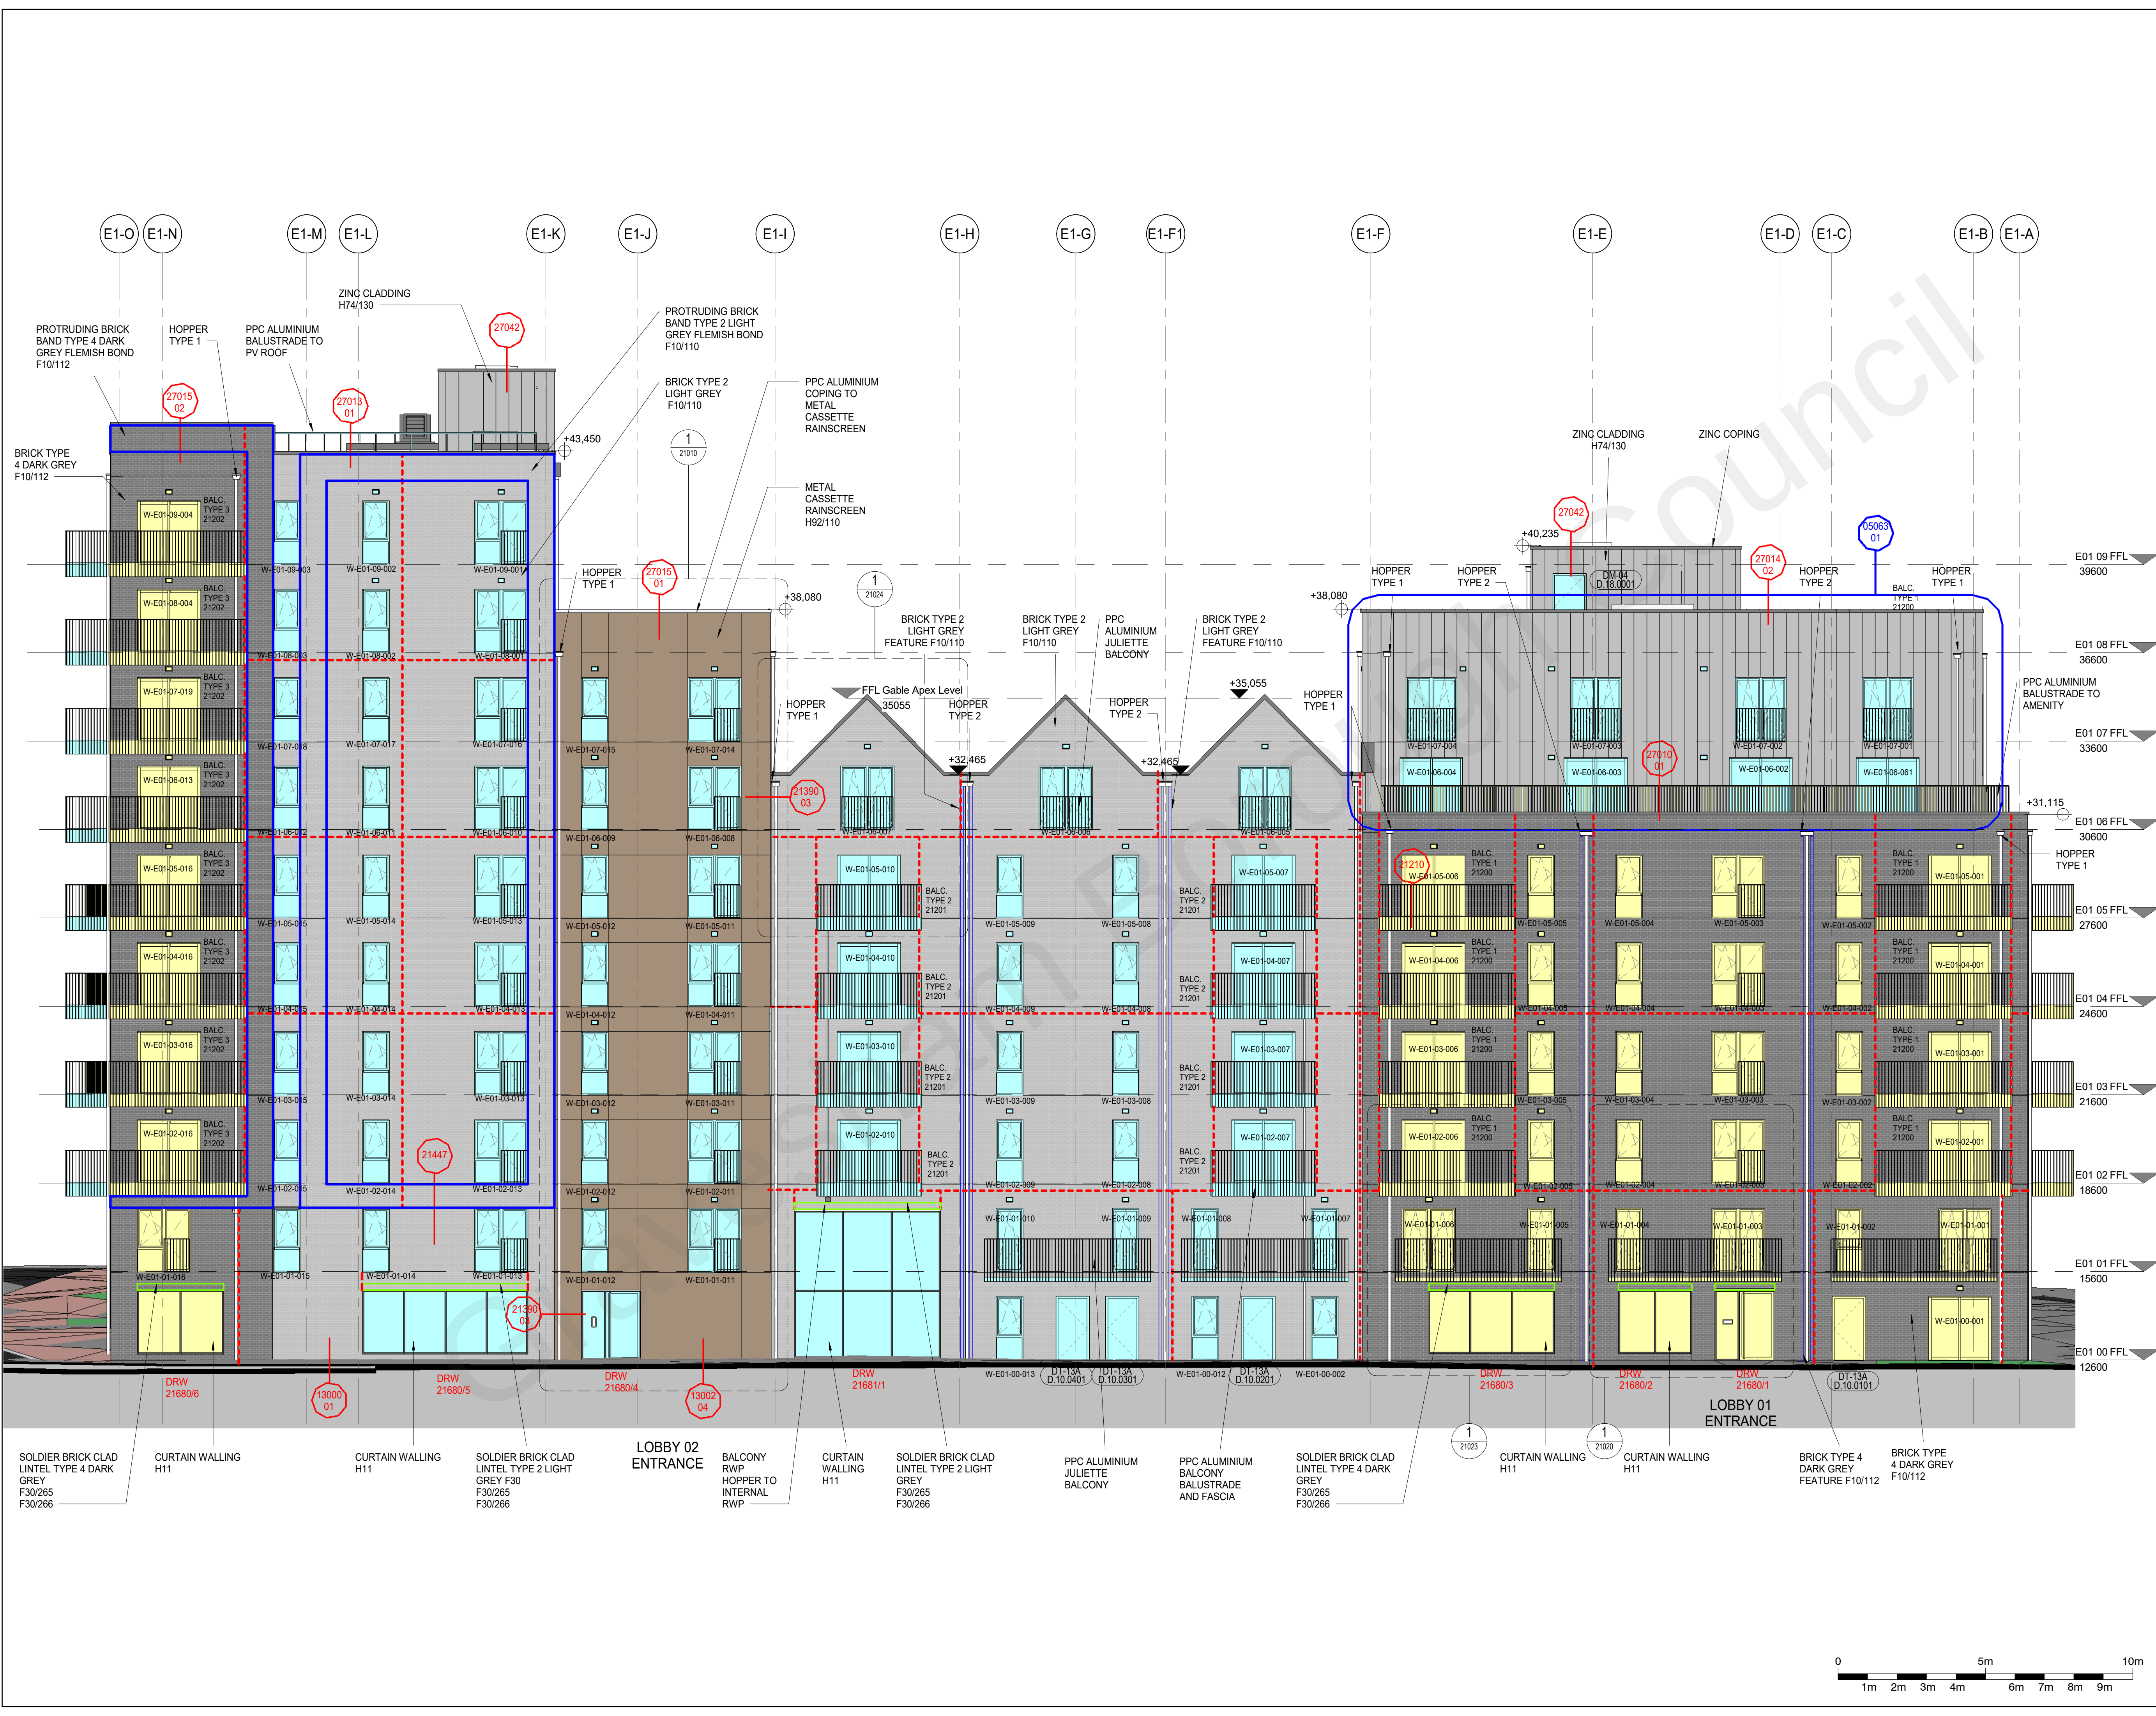

REV

DATE

COMMENTS

REV BY

CHK BY

01

18/12/2020

CONSTRUCTION ISSUE

AK

BT

02

18/05/2021

ELEVATION ISSUE

AK

LJP

03

12/05/2021

ELEVATION UPDATE

AK

LJP

04

08/07/2021

BAL COLOUR ADDED

AK

LJP

05

21/07/2021

KEY REVISED

AK

LJP

06

29/07/2021

PITCHED ROOF GABLE WALLS REVISED

AK

LJP

RALEIGH 7013

RALEIGH 7023

BRICK TYPE 2 - LIGHT GREY, F10/110
METALWORK RAL 7013

BRICK TYPE 4 - DARK GREY, F10/112
METALWORK RAL 7013

METAL RAINSCREEN CLADDING, H92/110
METALWORK RAL 7023

FIBRE CEMENT BOARD
METALWORK RAL 7023

ZINC, H74/130
METALWORK RAL 7023
WITH EXCEPTION OF COPINGS AND FLASHINGS (ZINC)

RAIN WATERPIPES
RAL 7013

SIGNIFICANT HEALTH AND SAFETY RISKS
(UNUSUAL AND DIFFICULT TO MANAGE ONLY)

It is assumed that all works will be carried out by a competent contractor working, where appropriate, to an approved method statement. In addition to the hazards/risks normally associated with the types of work detailed on this drawing, note the following:

DO NOT SCALE OFF THIS DRAWING

This scheme is subject to town planning and all other necessary consents.

Dimensions, area and levels where given are only approximate and subject to site survey. All dimensions are to be checked on site. Any discrepancies or variations are to be reported to the architect before work commences. Figured dimensions only are to be taken from this drawing.

This drawing is to be read in conjunction with all relevant consultants and / or specialists drawings. Documents and any discrepancies or variations are to be reported to the architect before the affected work commences.

Magnetic media does not constitute contract documentation and updates of this data will occur. These files are current as of the date of issue. Your use of the content of these files is at your own risk. Reference should always be made to the hard copy which is superior to the digital format. Any document produced by yourselves which contains part or all of this data remains your responsibility and attributed to yourselves. Whilst Leslie Jones make every effort to ensure that it is scanned for viruses, we cannot guarantee that it does not contain any.

STAGE 4 / 5 ISSUE

Client

REEF GROUP

Consultants

HENRY, G&T, EDC, MANHIRE, WATERMAN, HED, 1ST LINE DEFENCE, BB7

leslie jones
architecture

Suite 3.02
Grand Union Studios
332 Ladbrooke Grove
London W10 5AD

T: 020 7255 1150
F: 020 7255 6700
E: admin@leslie-jones.co.uk

Job Title

THE CHARTER RIBA STAGE 4/5

Project Number

3732

Drawing Title

E01 PROPOSED NORTH ELEVATION

1 : 100 @A1 12/05/20

AK

BT

project

originator

volume

level

type

role

number

3732 - LJA - E01 - XX - DR - A - 05050

subtitle

code

description

A5 CONTRACTUAL ISSUE

revision

code

description

C06 PITCHED ROOF GABLE WALLS REVISED

0

1m

2m

3m

4m

5m

6m

7m

8m

9m

10m