

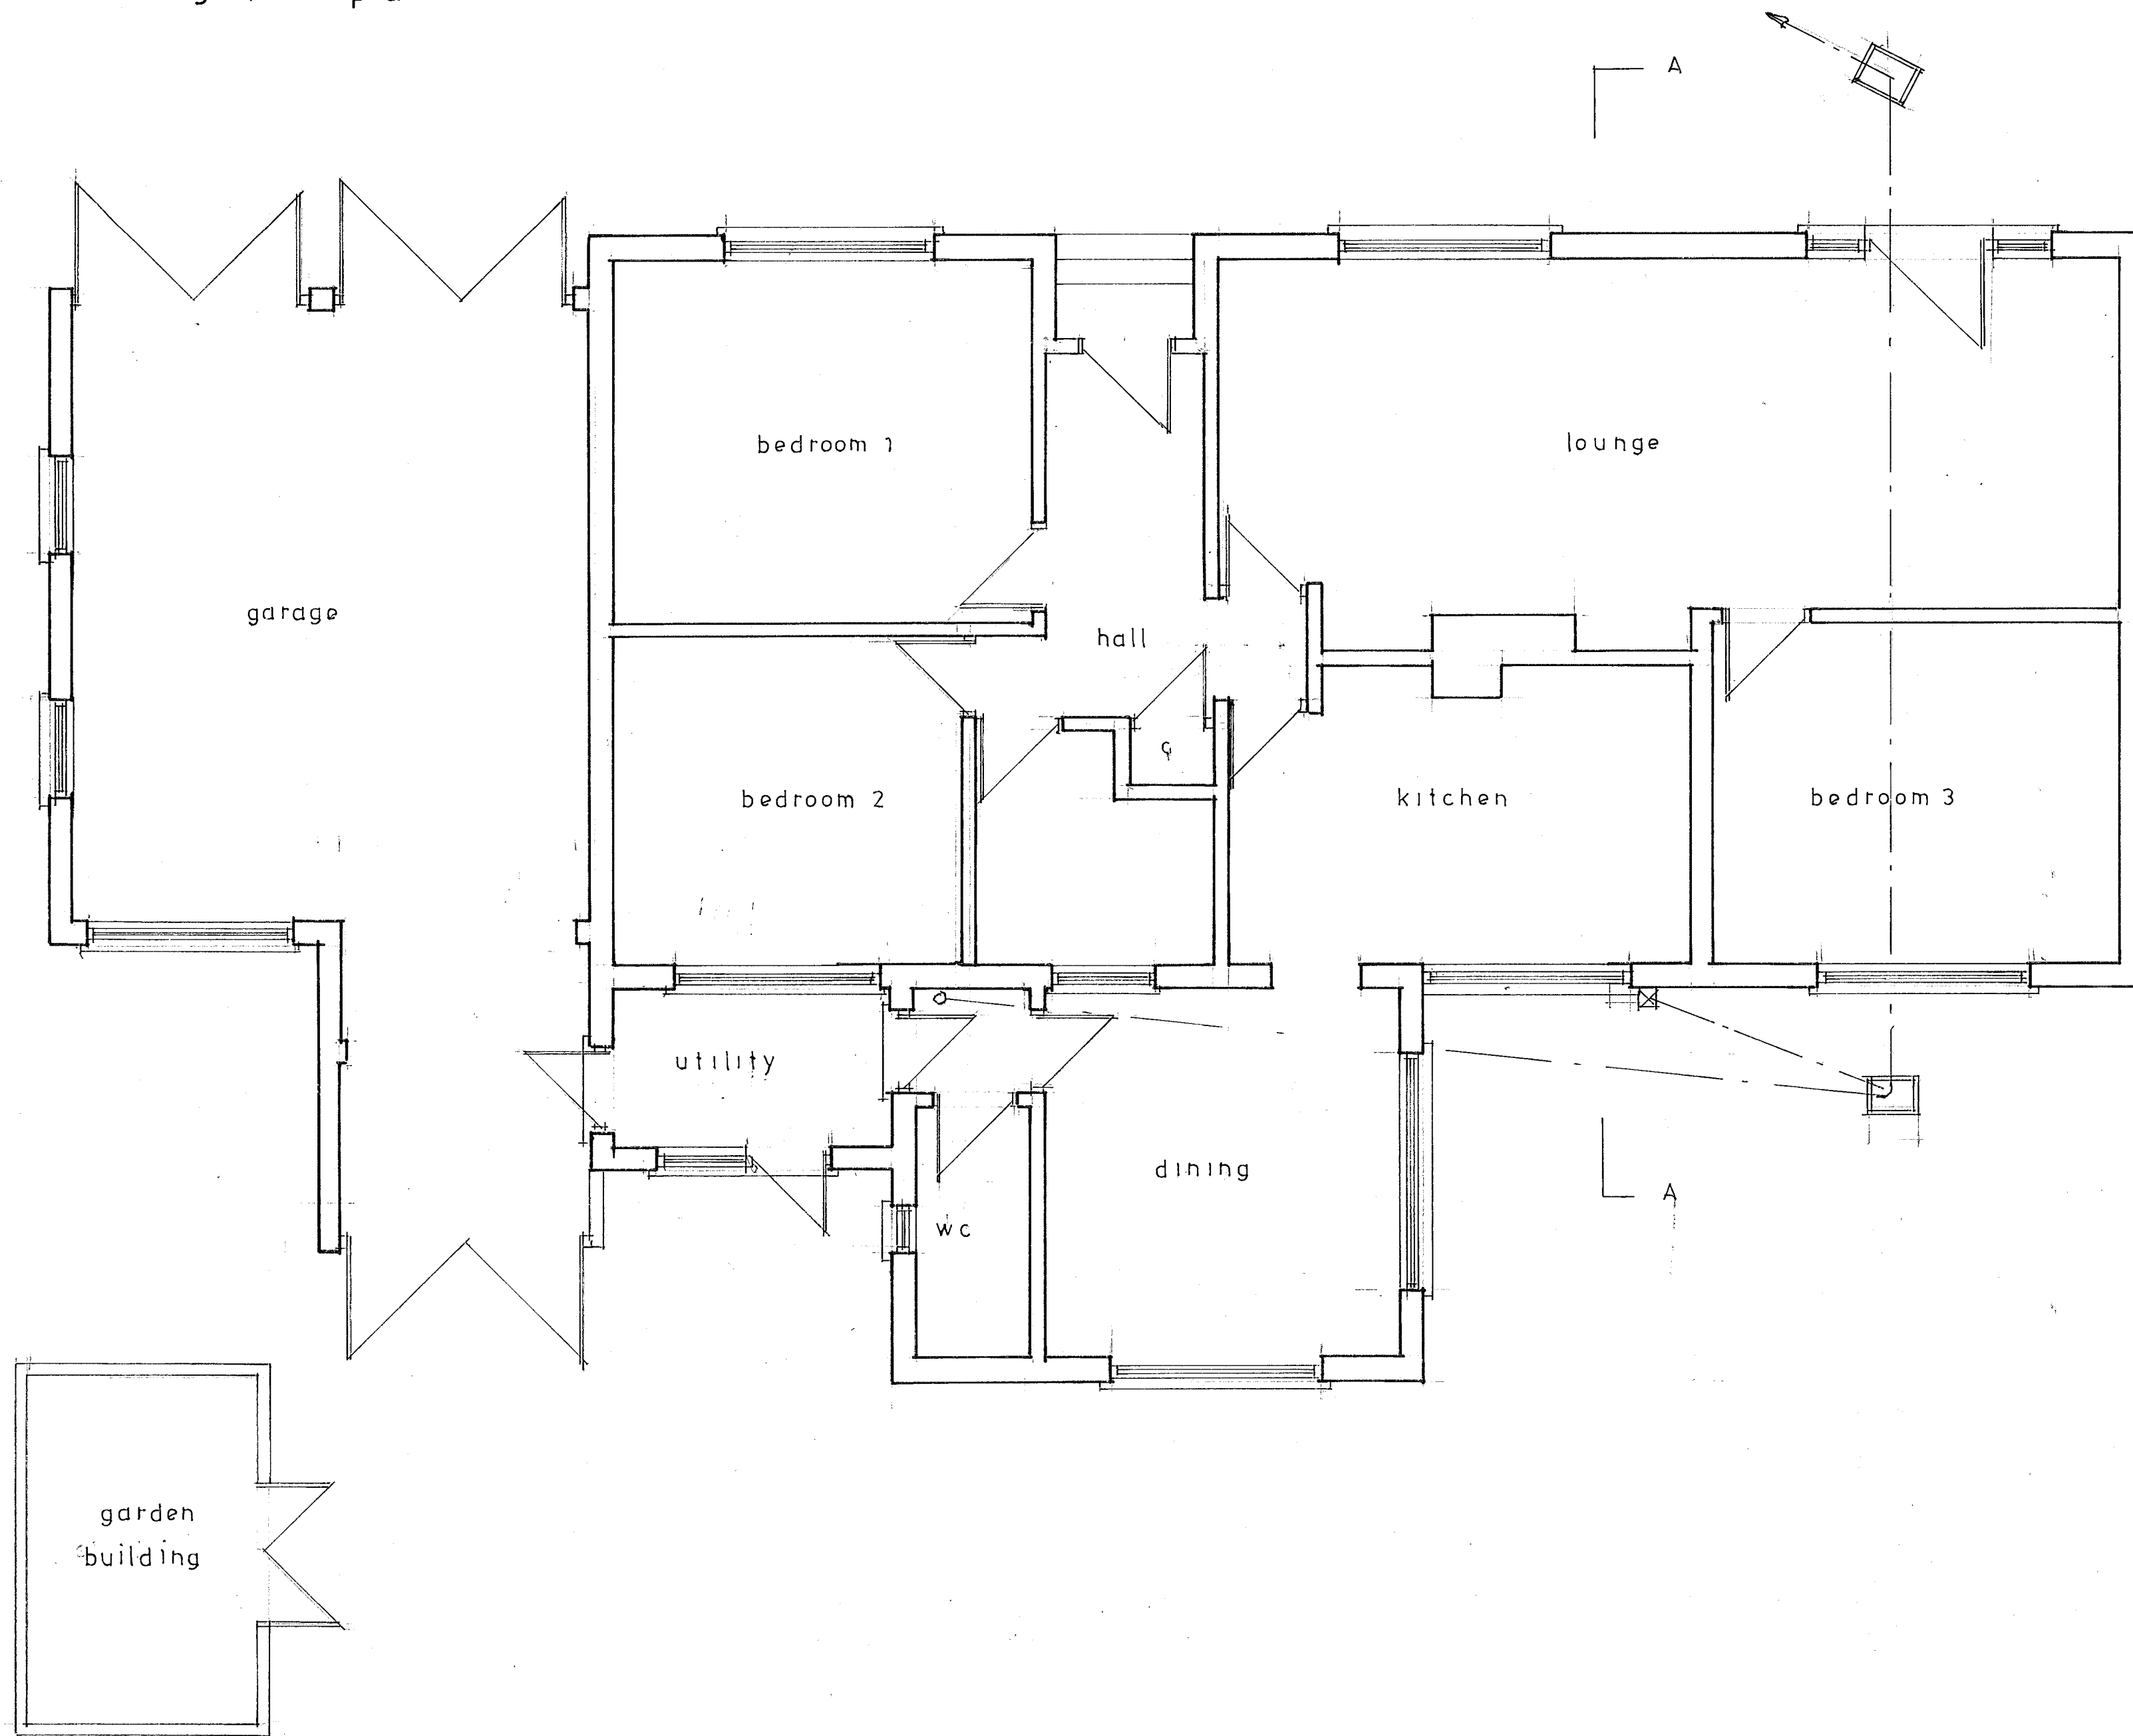



Existing floor plan 1:50

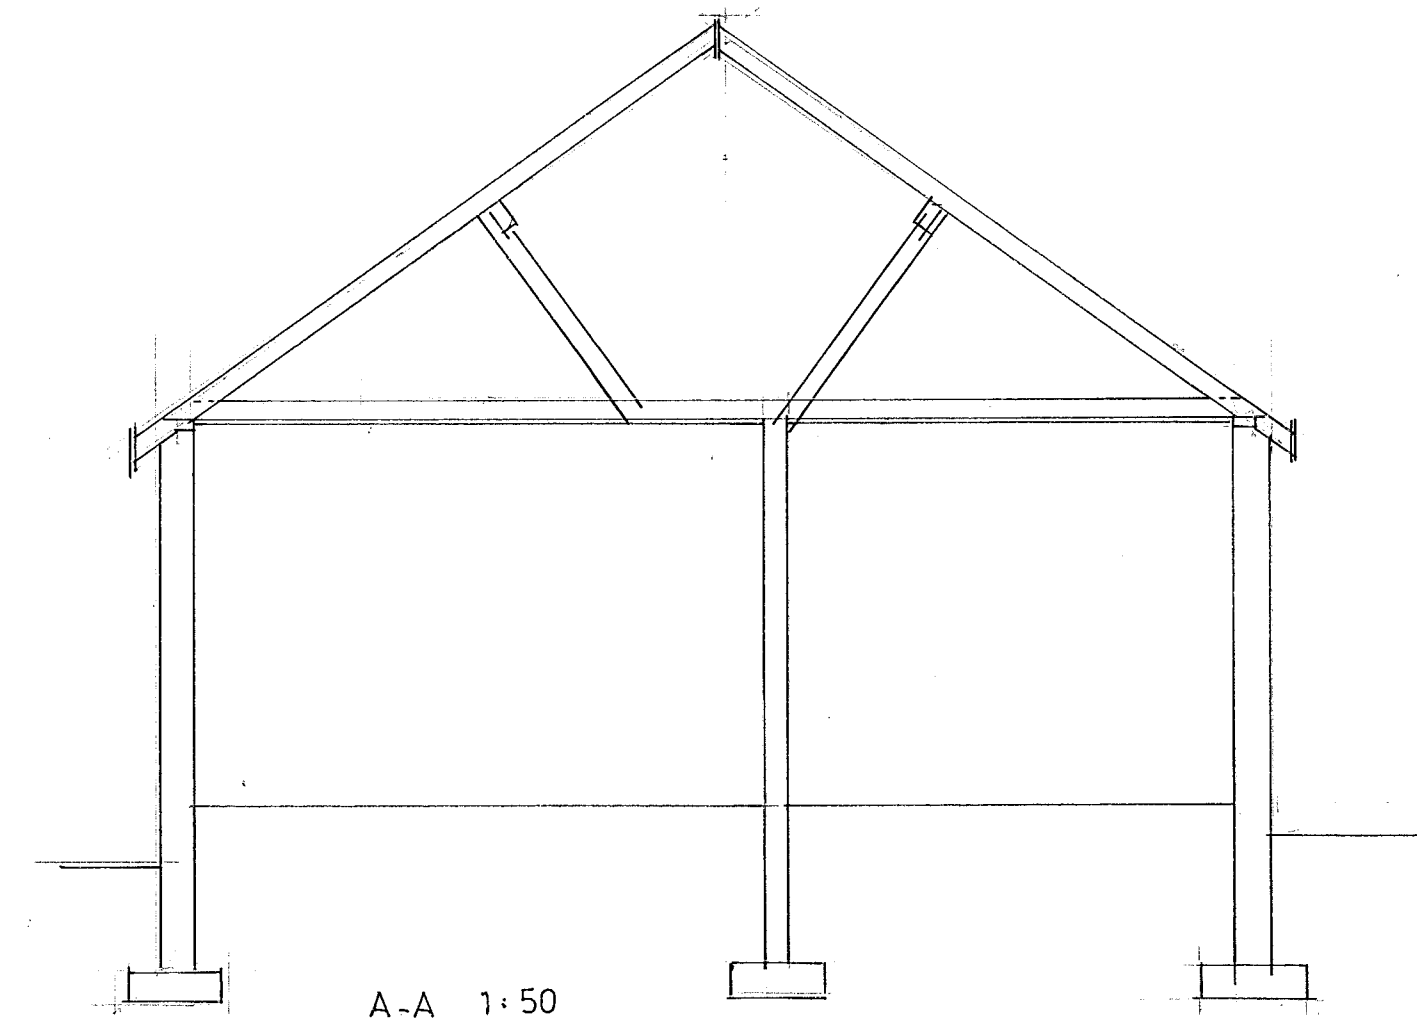


Scale Bars (m)

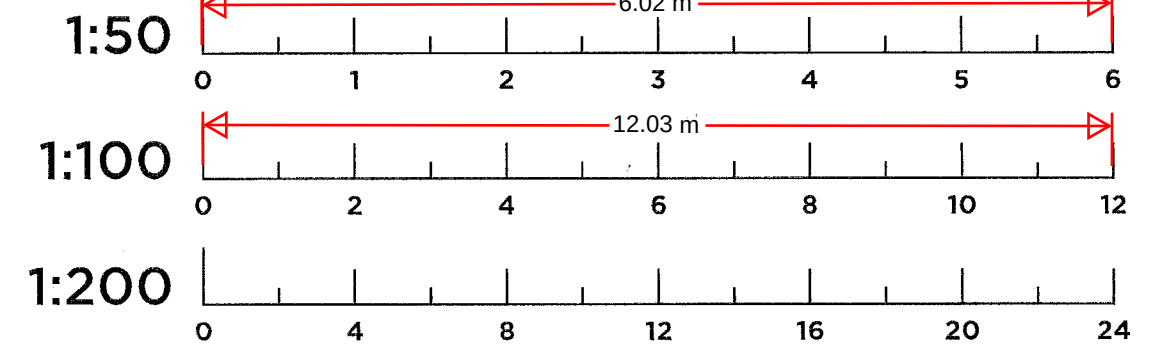


Elevations 1:100

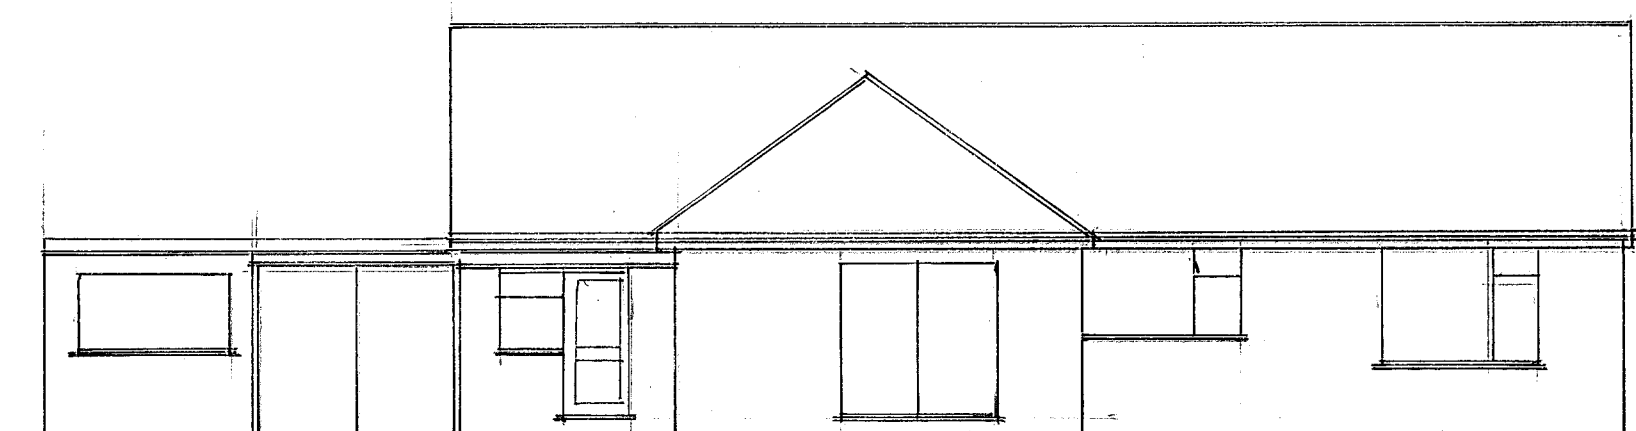


North

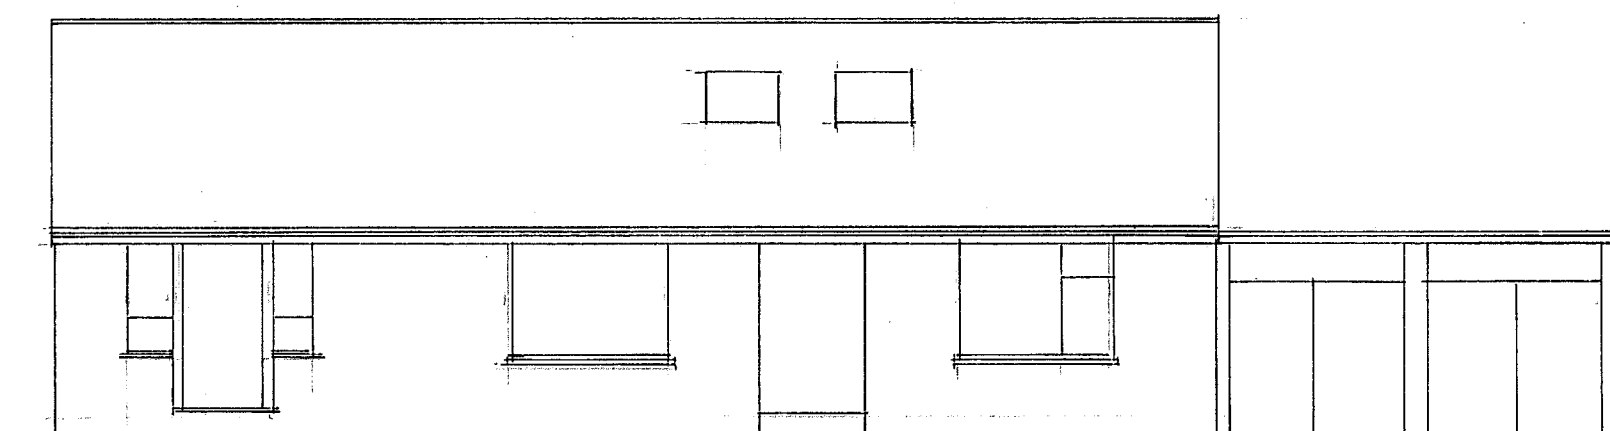

South

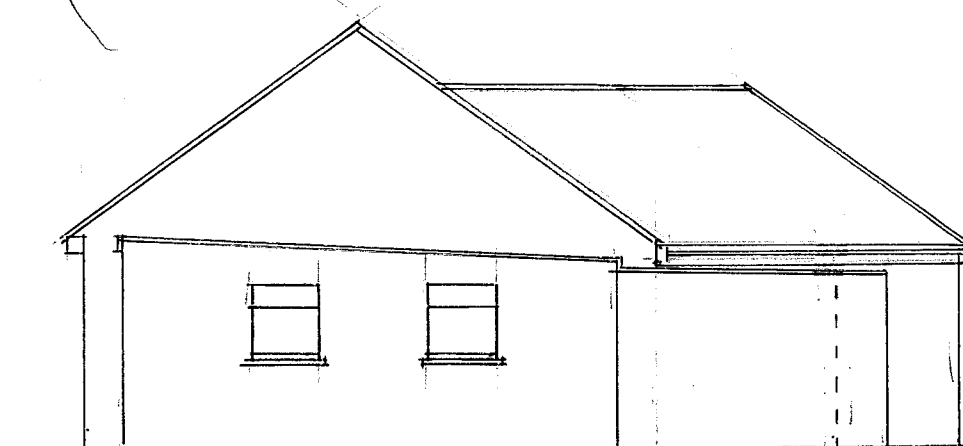

East

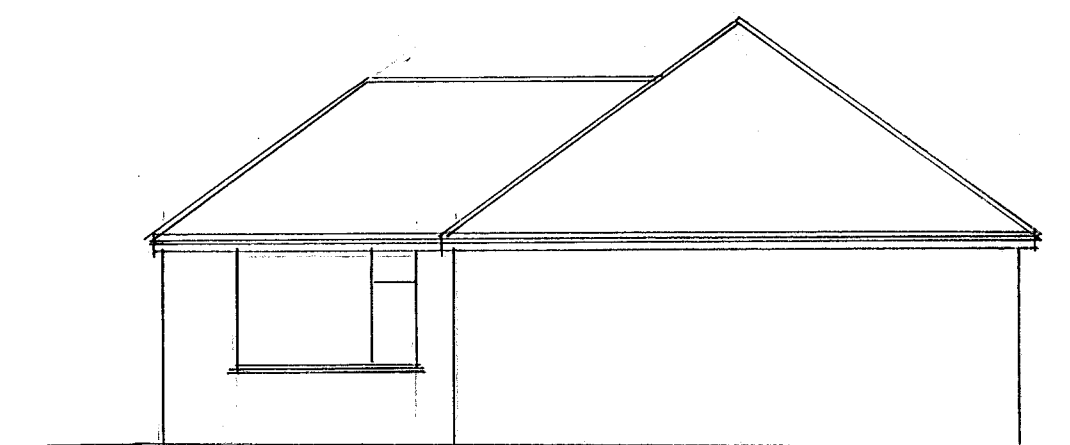

West

**PLAN & SURVEY
BUILDING SURVEYORS**

25 Alton Close, Bexley, Kent, DA5 3QJ
Mike Course
Email: planandsurvey@btinternet.com Mobile: 07767 881 391

Client
Mr P. Davison

Job Title
'Otarawairere', Henley Street,
Luddesdon, Kent.
DA13 0XB

Drawing Title
Existing plans and
elevations

Scale 1:50 1:100 1:200 AS/3