

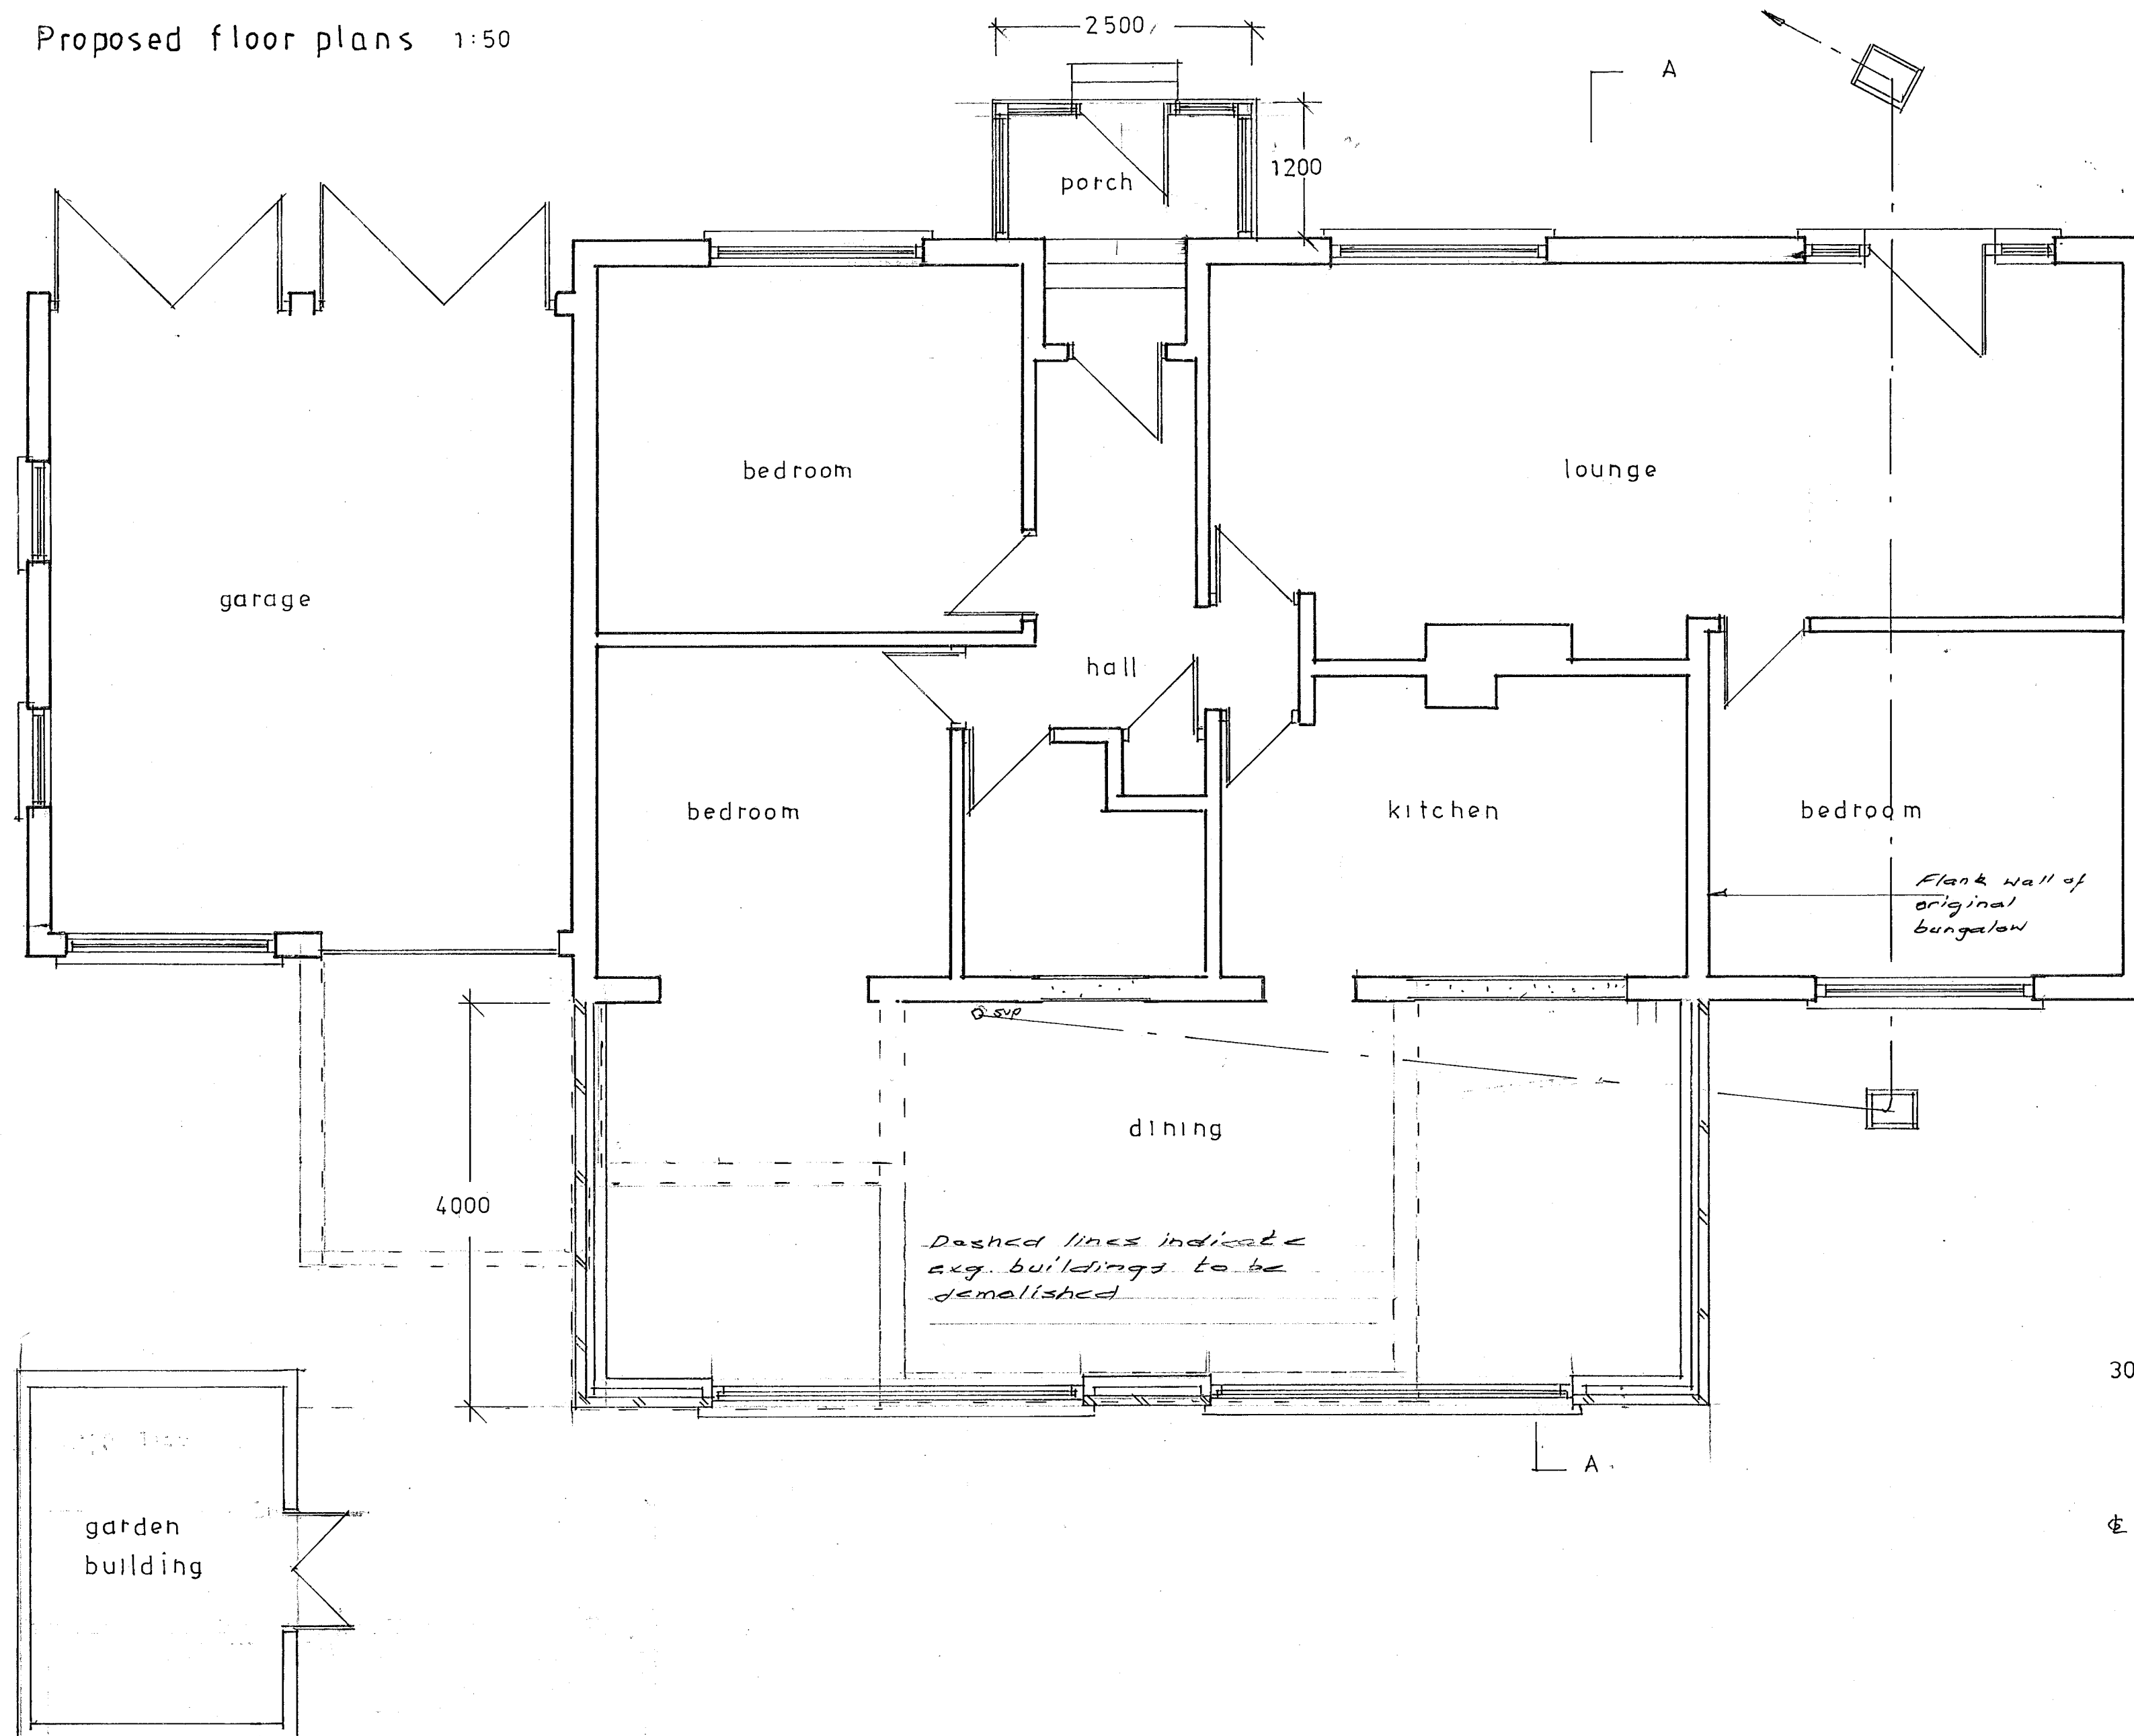
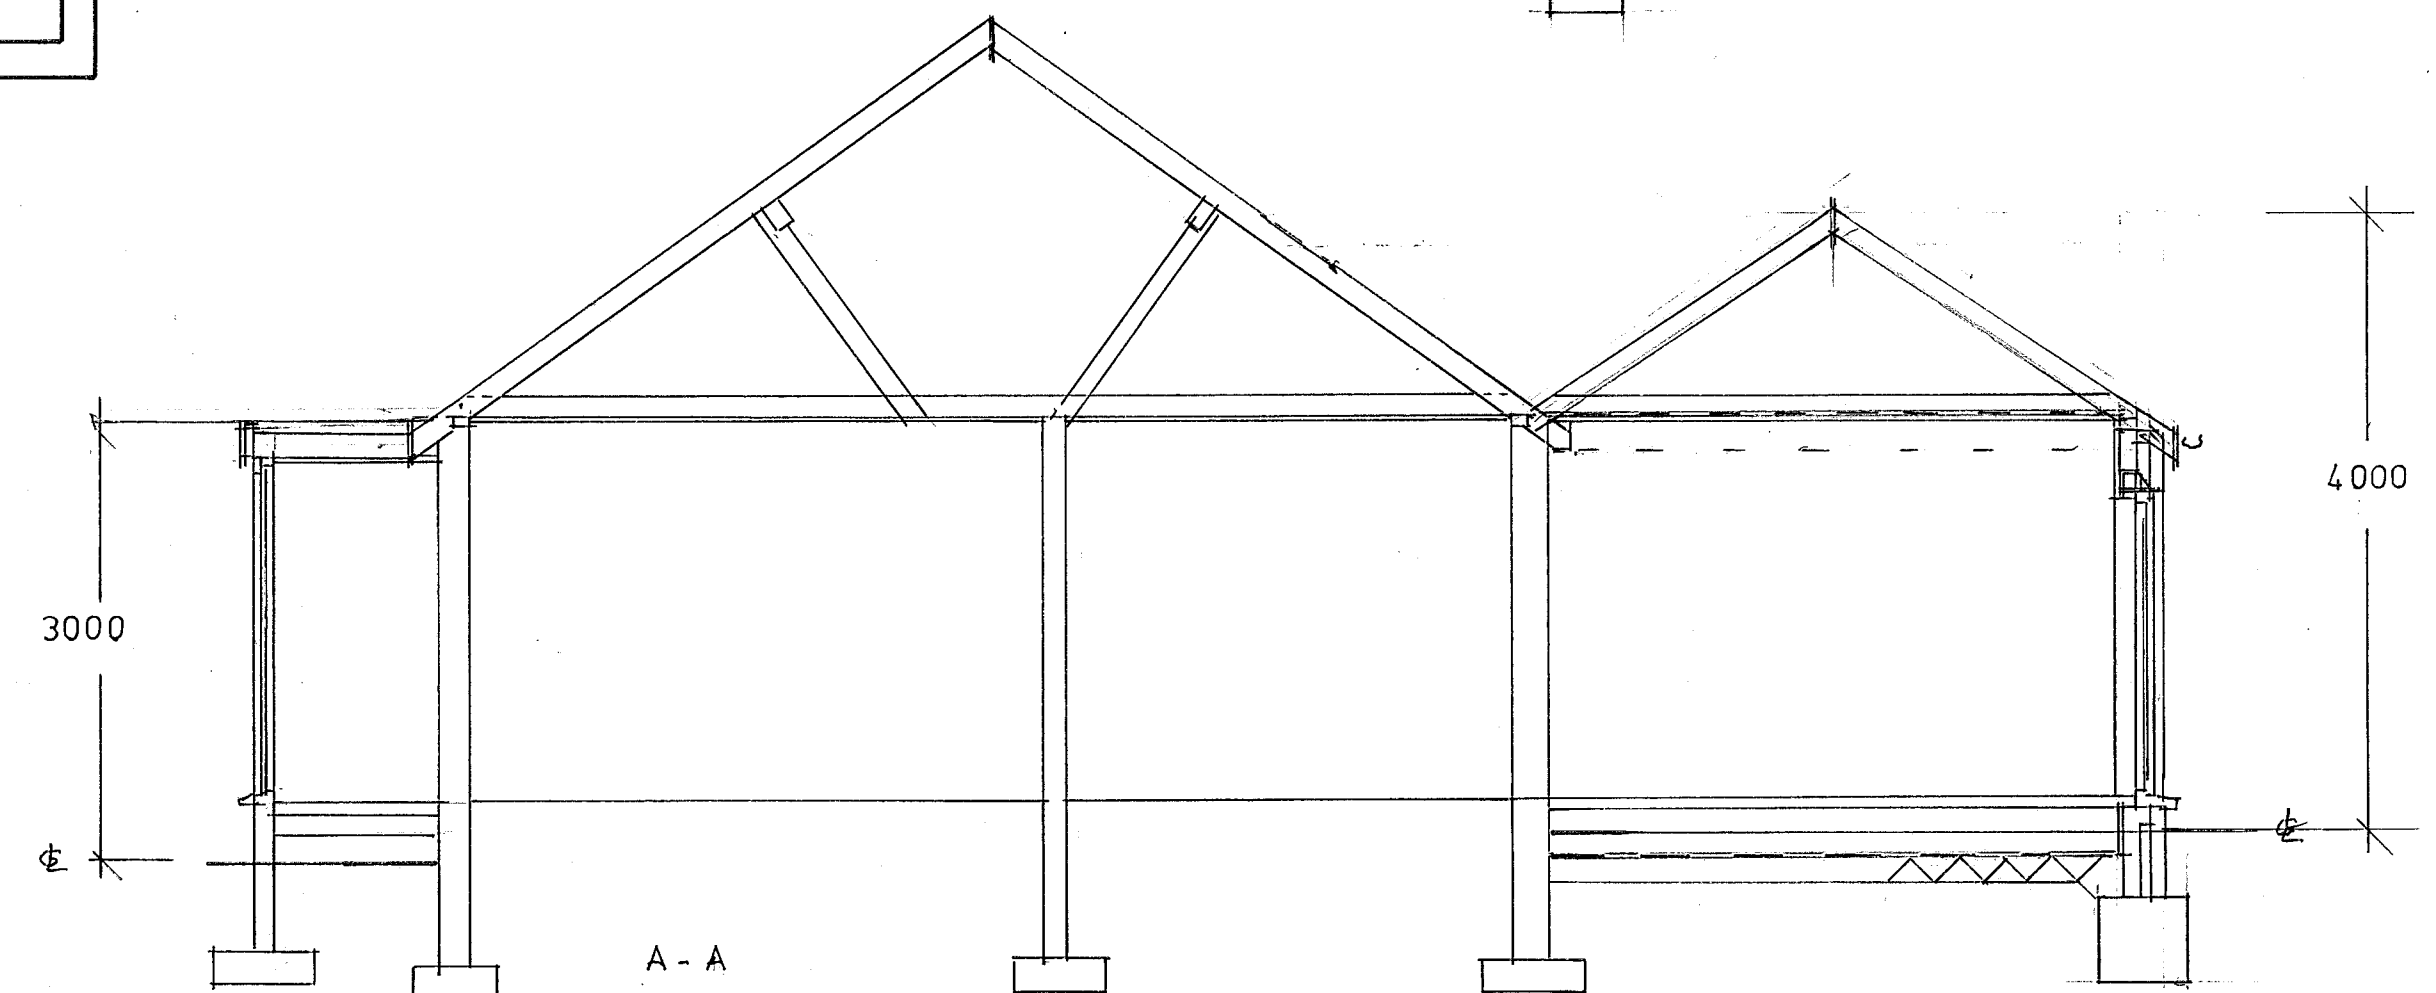







Proposed floor plans 1:50

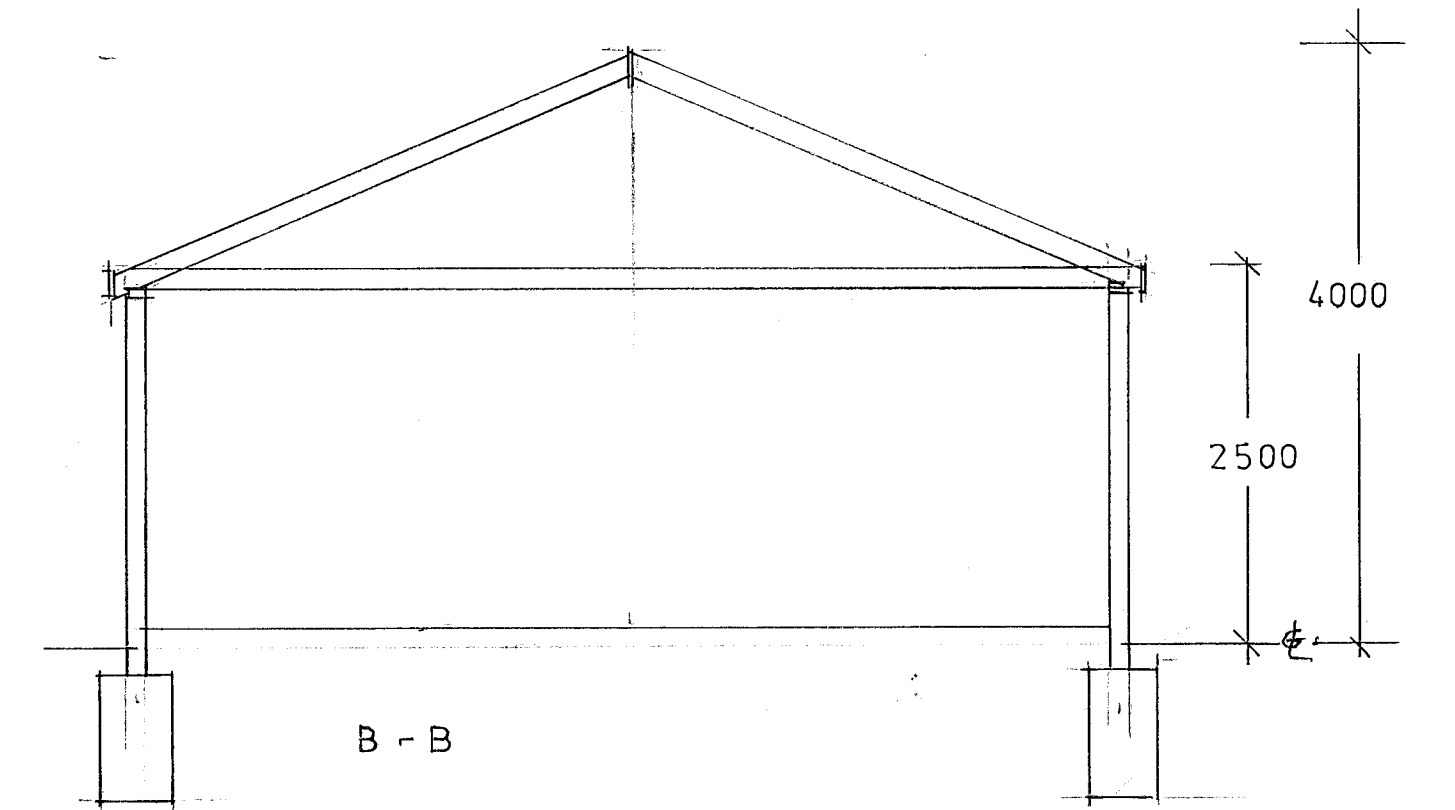


Scale Bars (m)

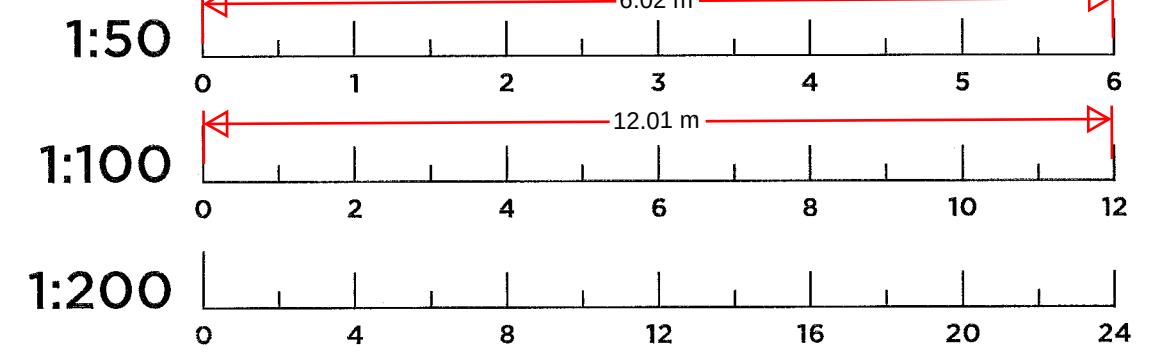



Elevations 1:100

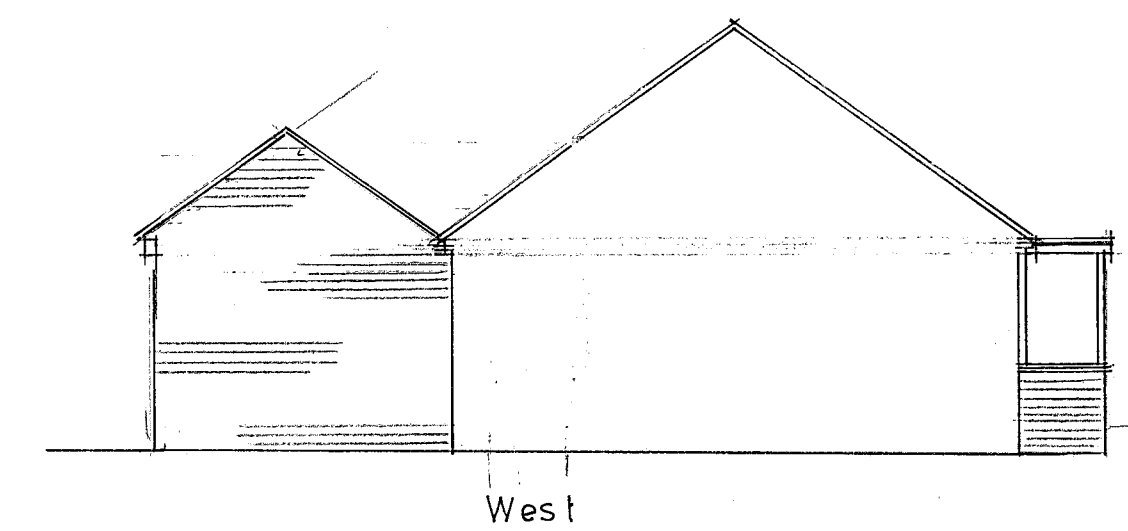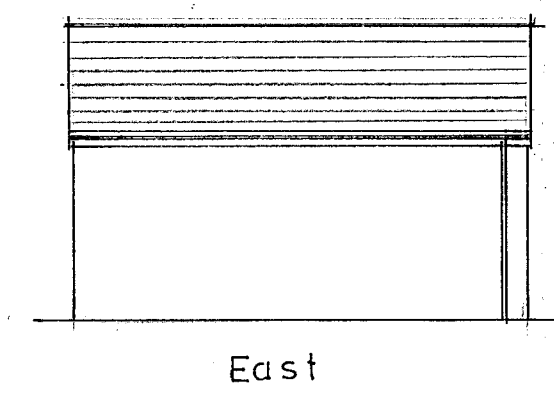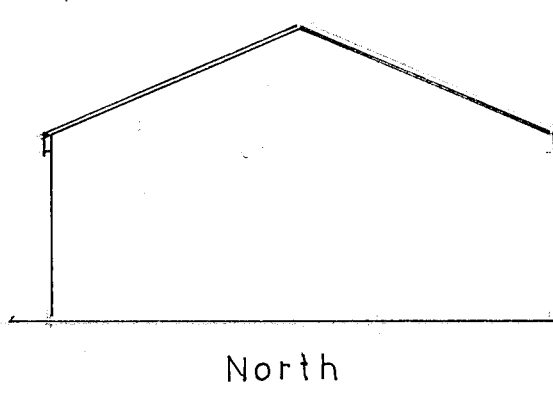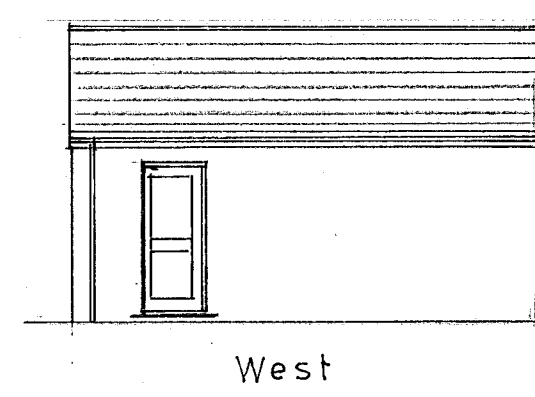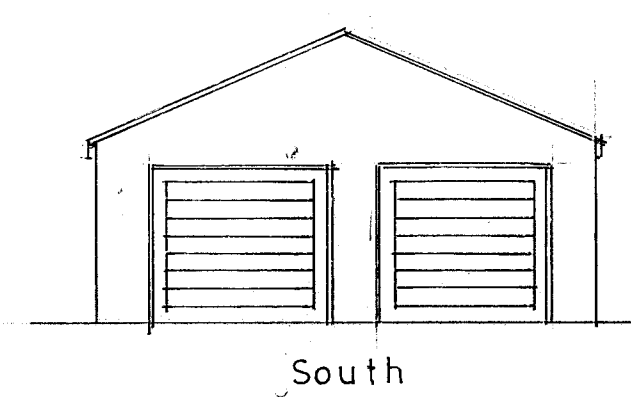

Elevations

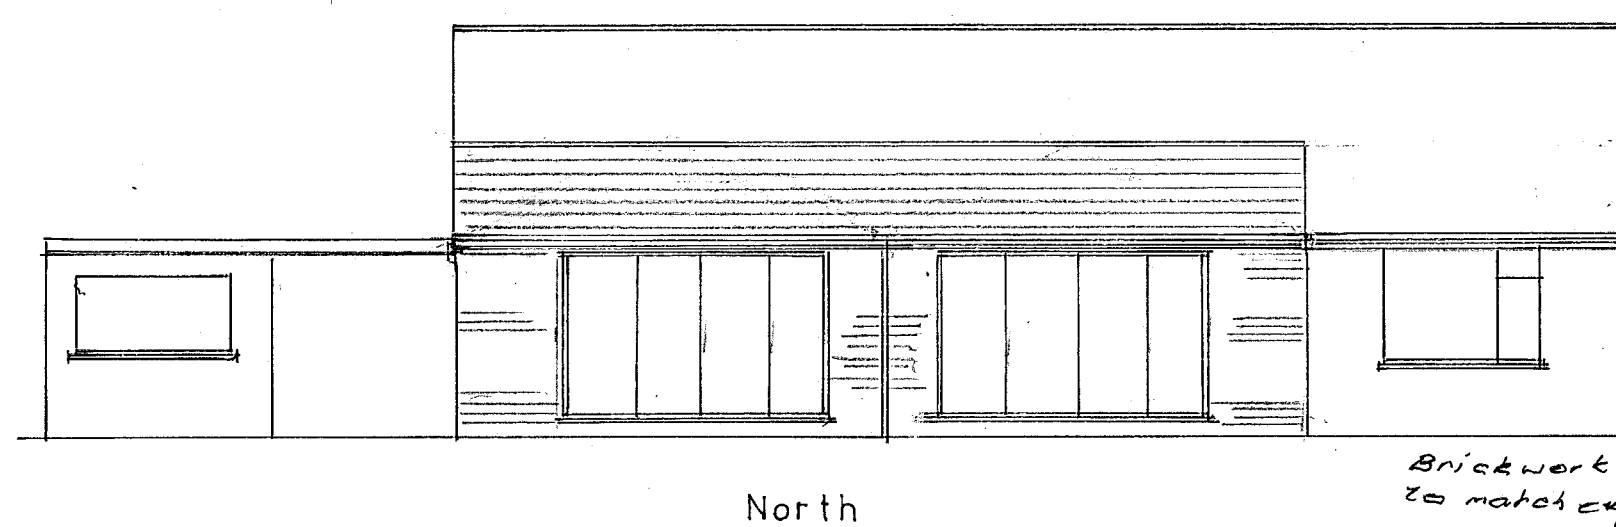

Brickwork & tiles to match exg.

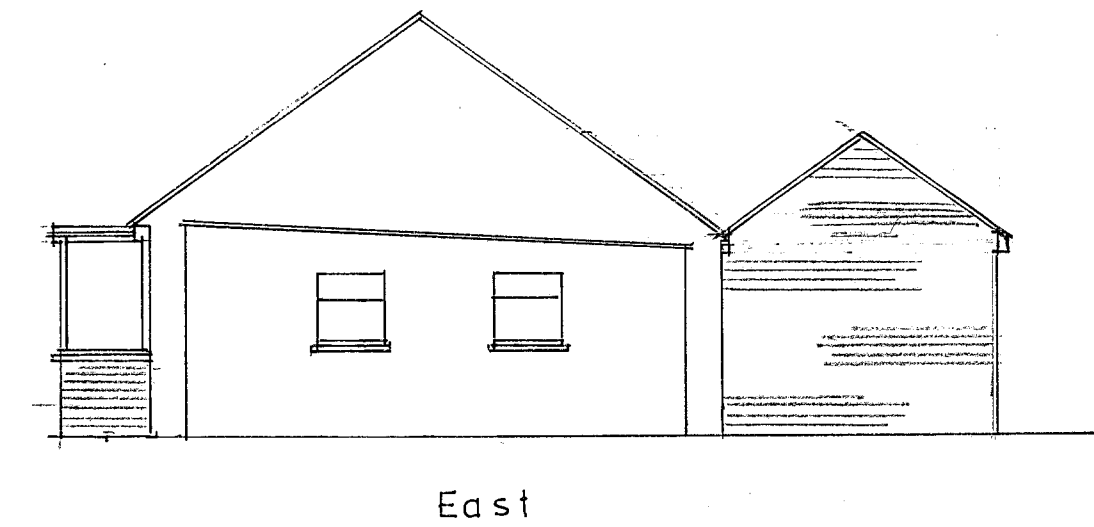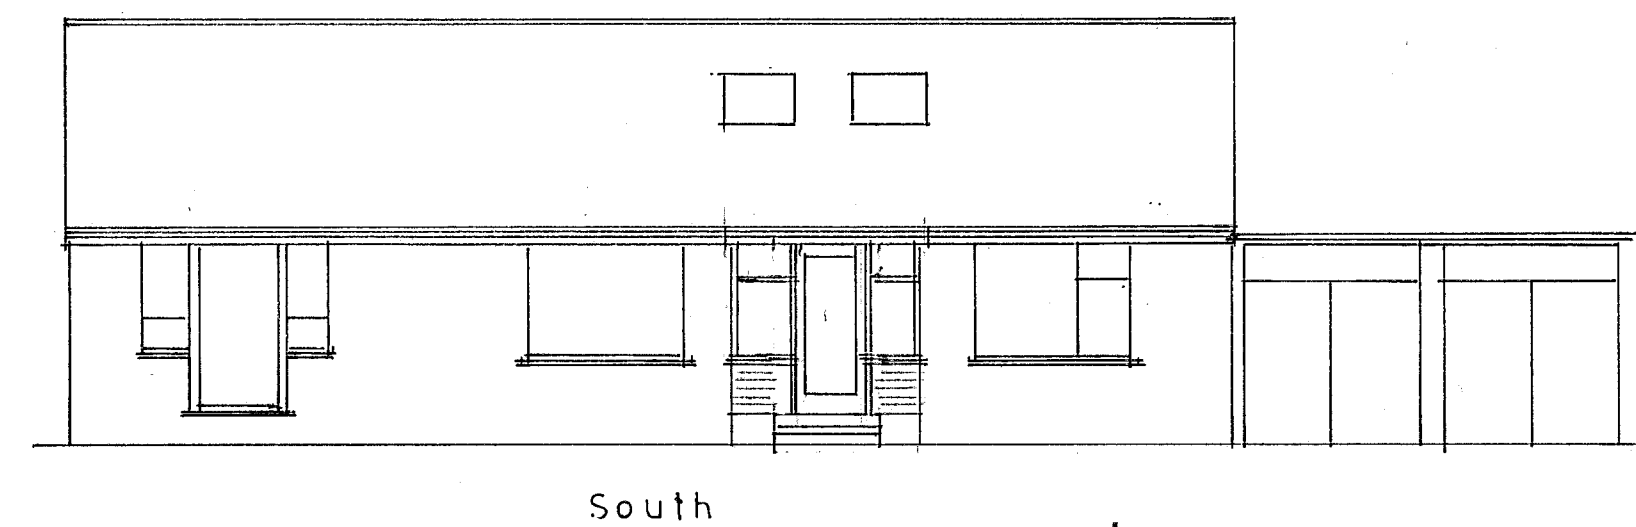

PLAN & SURVEY BUILDING SURVEYORS

25 Alton Close, Bexley, Kent. DA5 3QJ
Mike Course
Email: planandsurvey@btinternet.com Mobile: 07767 881 391

Client
Mr P. Davison

Job Title
'Otarawairere', Henley Street
Luddesdown, Kent.

Drawing Title
Proposed single storey rear
rear extension, front porch and
detached garage.

Scale 1:50 1:100 1:200 H5/1