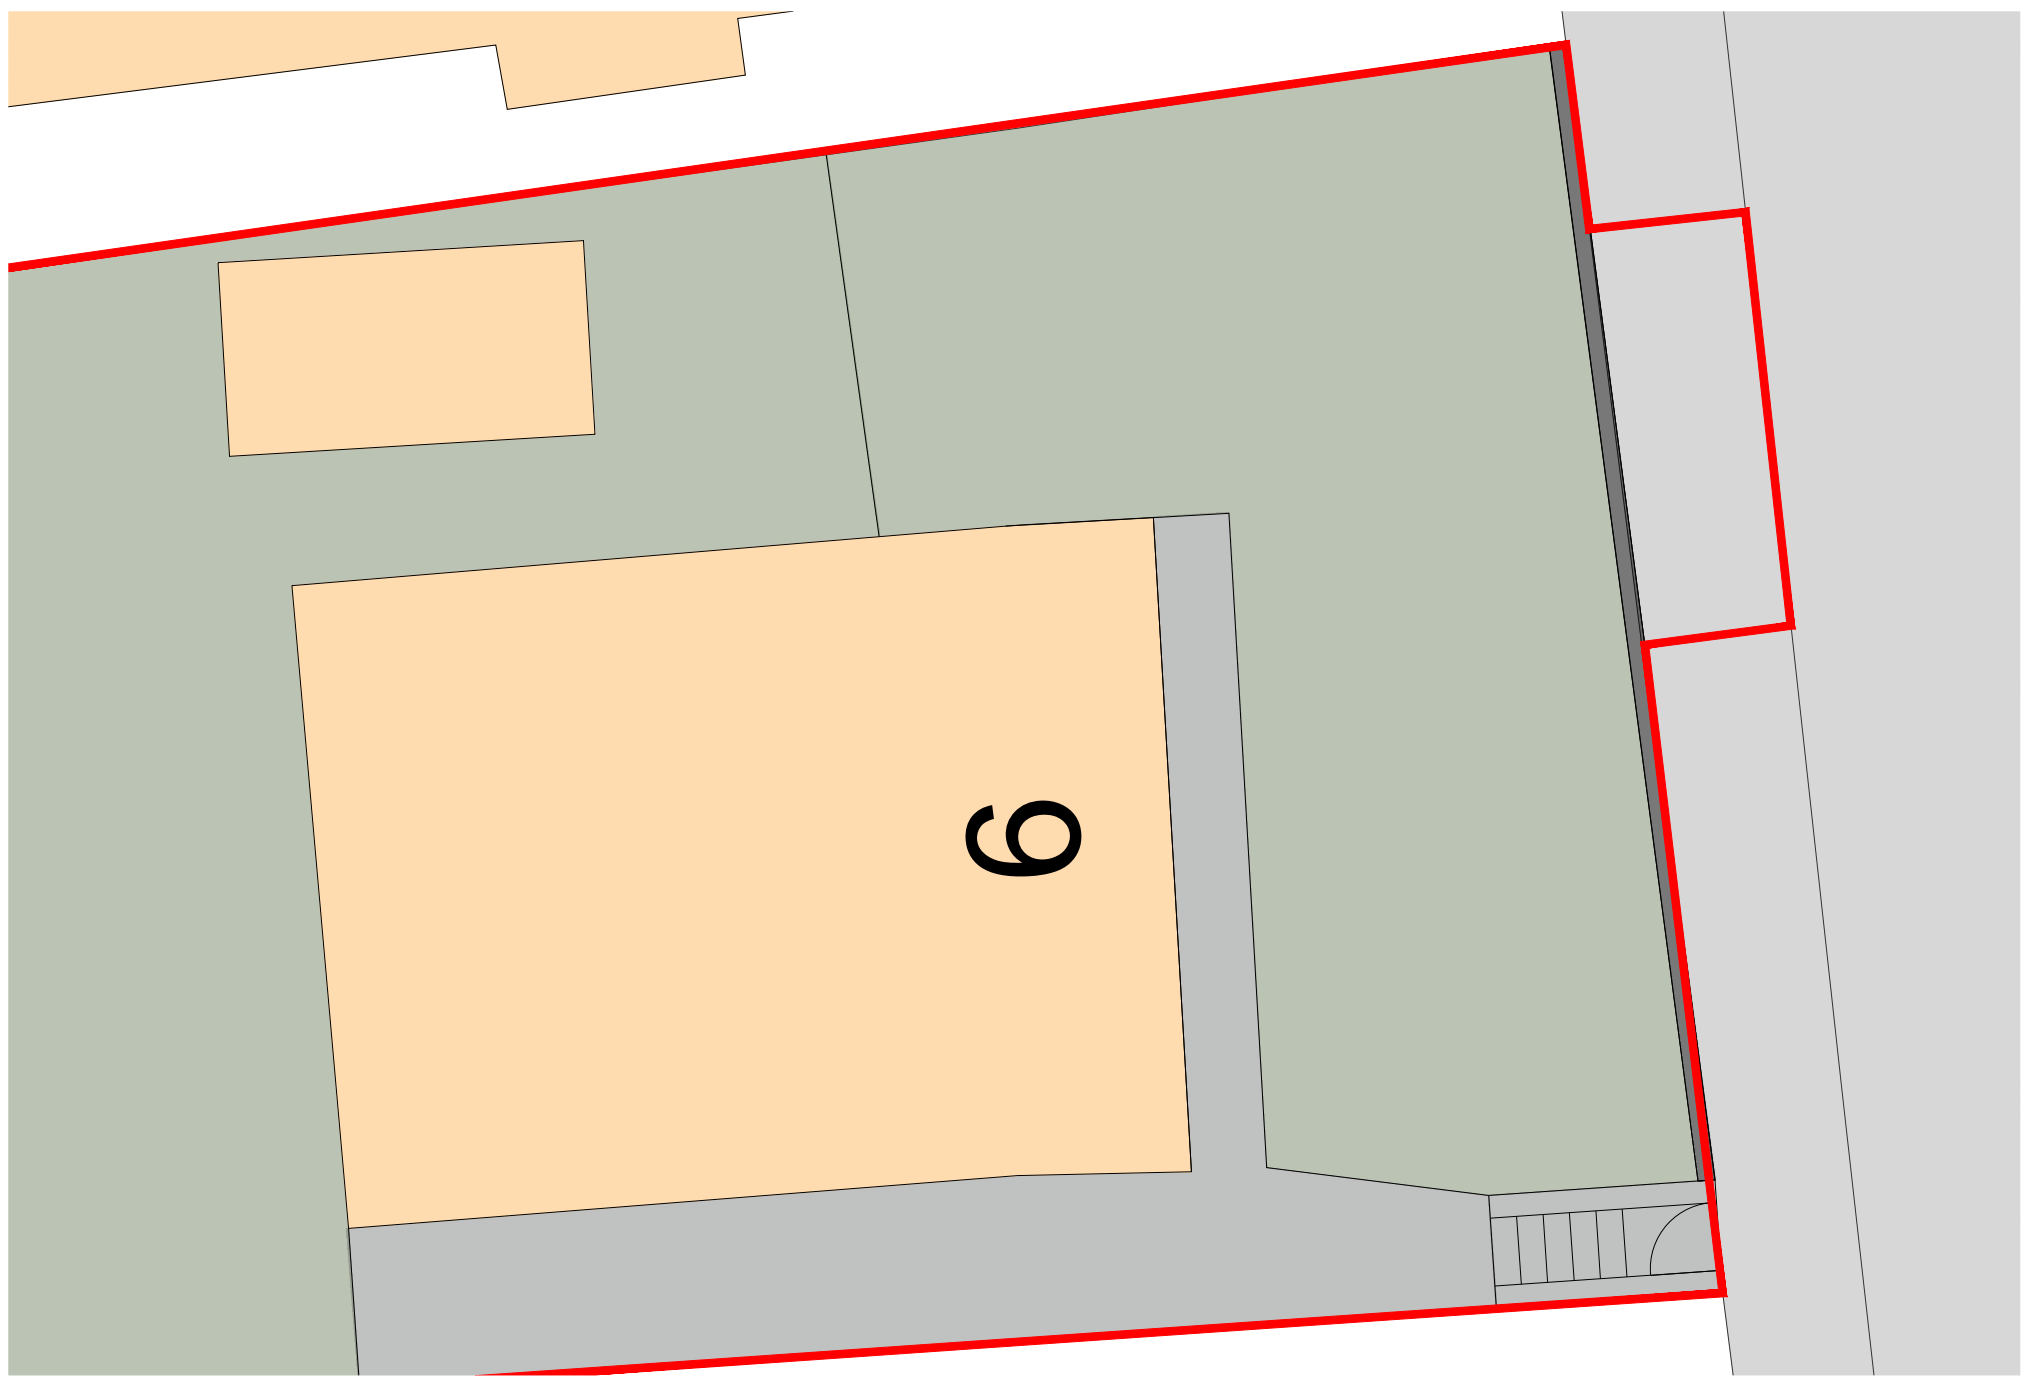


 e - info@dreamdesigndevelop.co.uk m - 07500444330	Site: 6 Springhead Rd Northfleet Gravesend DA11 9QY	Title: Existing Floor Plan	Scale at A3: 1:100	Date: 09/07/2024
			Drawing no.: 002	Revision: A