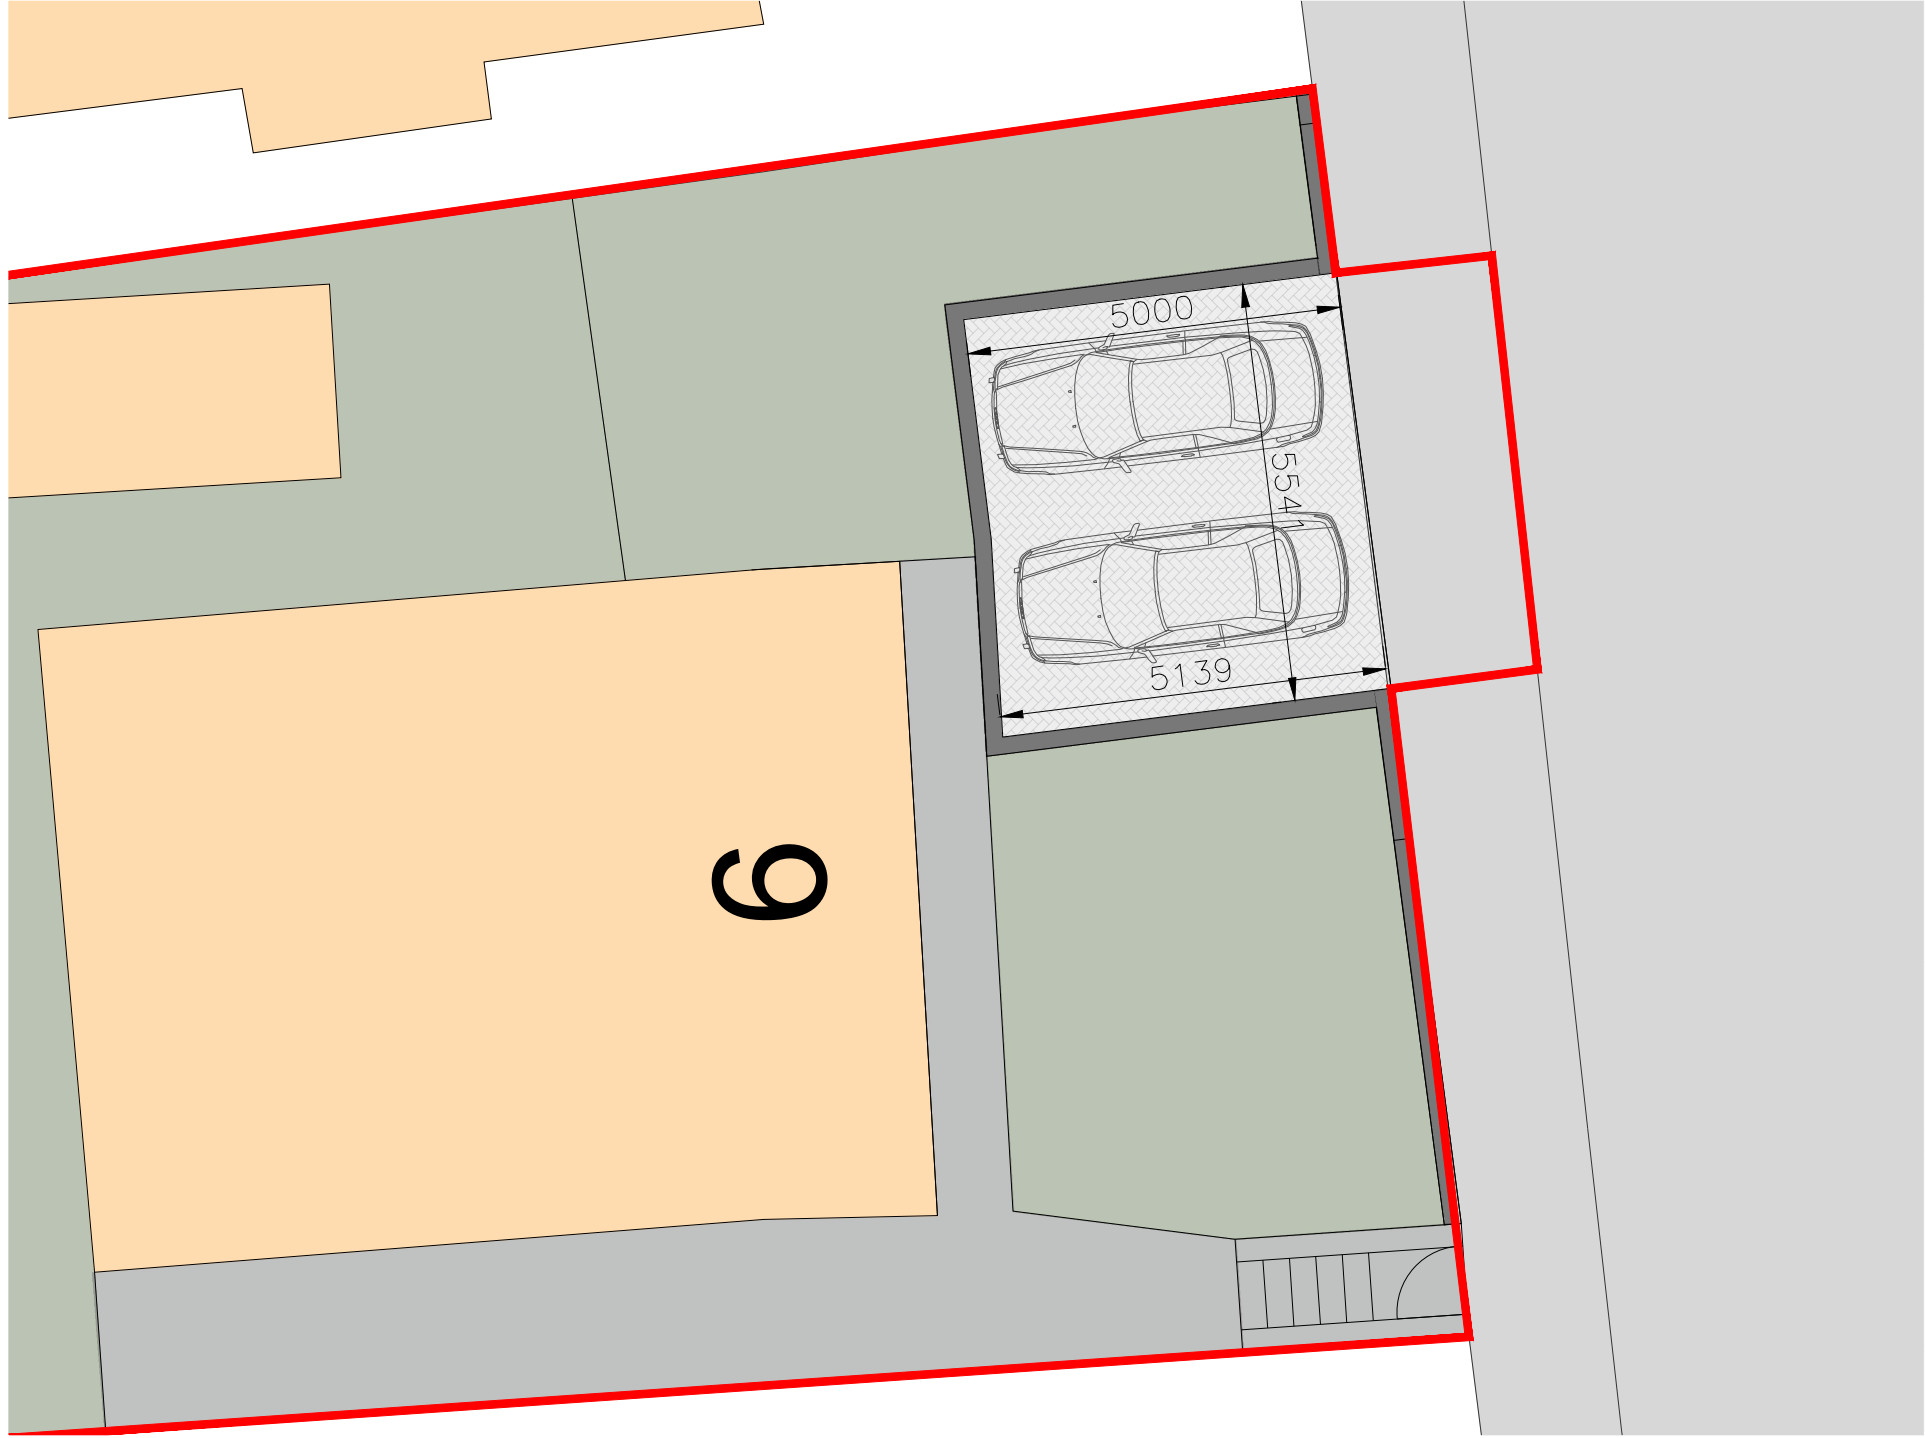


Site:
6 Springhead Rd
Northfleet
Gravesend
DA11 9QY

Title:
Proposed Floor Plan

Scale at A3:
1:100
Drawing no.:
003

Date:
09/07/2024
Revision:
A