


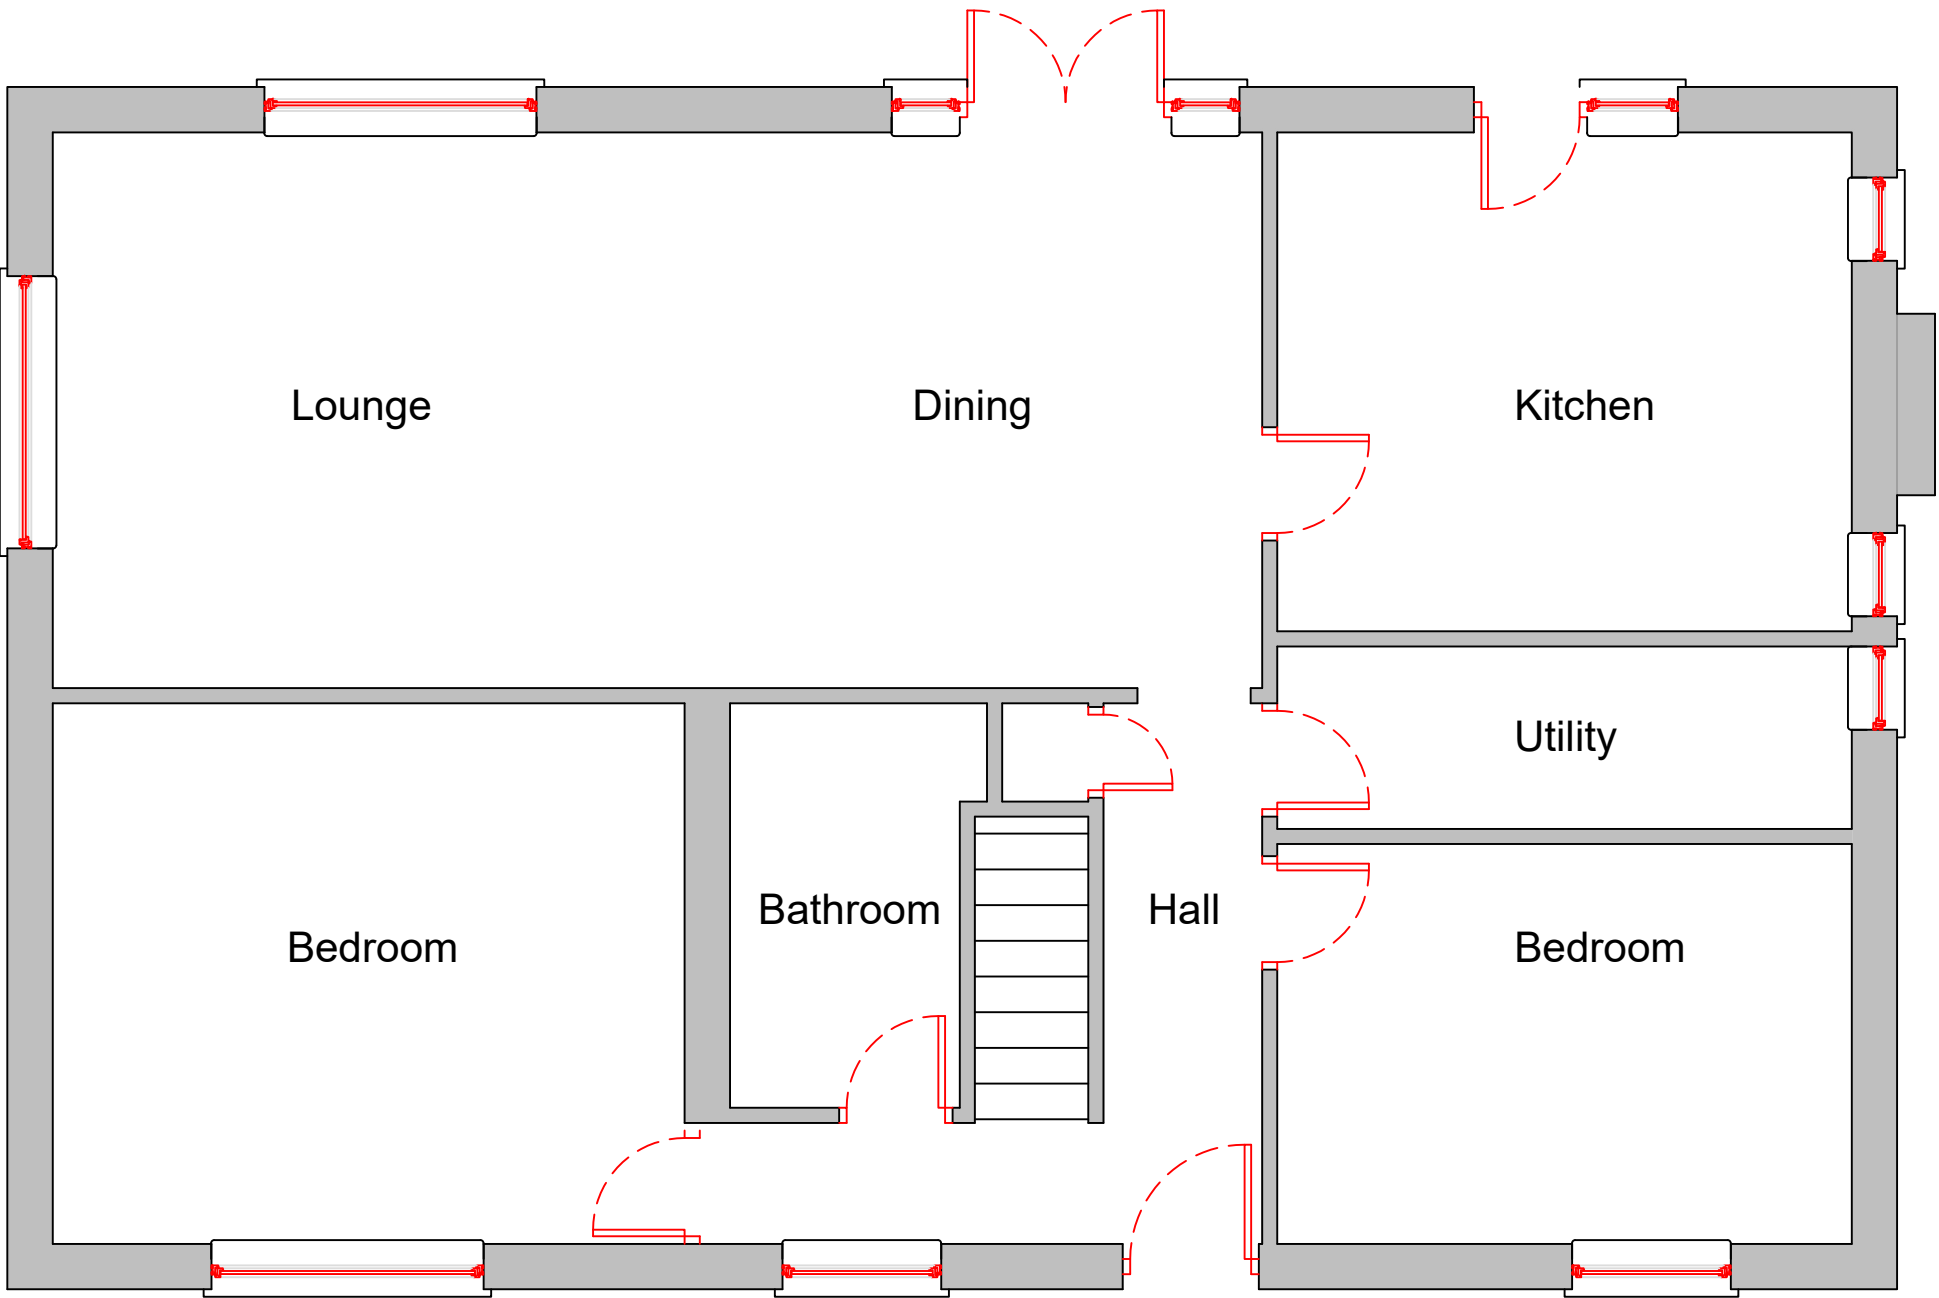

EXISTING GROUND FLOOR PLAN



David Mills Chartered Architect
ARCHITECT & PLANNER
RIBA #

3 Mays Cottages, Platt Common, Platt, Sevenoaks TN15 6JX - Tel: 07525 863029 -
david@dmarchitect.co.uk - www.dmachitect.co.uk

CLIENT

Mr Steve Ahmet

PROJECT

Proposed extension to existing dwelling
at 205 Downs Road, Istead Rise,
Gravesend, Kent DA13 9HW

DRAWING

Existing Ground Floor Plan

Scale	Date	Drg No
1:50@A3	25-07-2023	M529/E02