



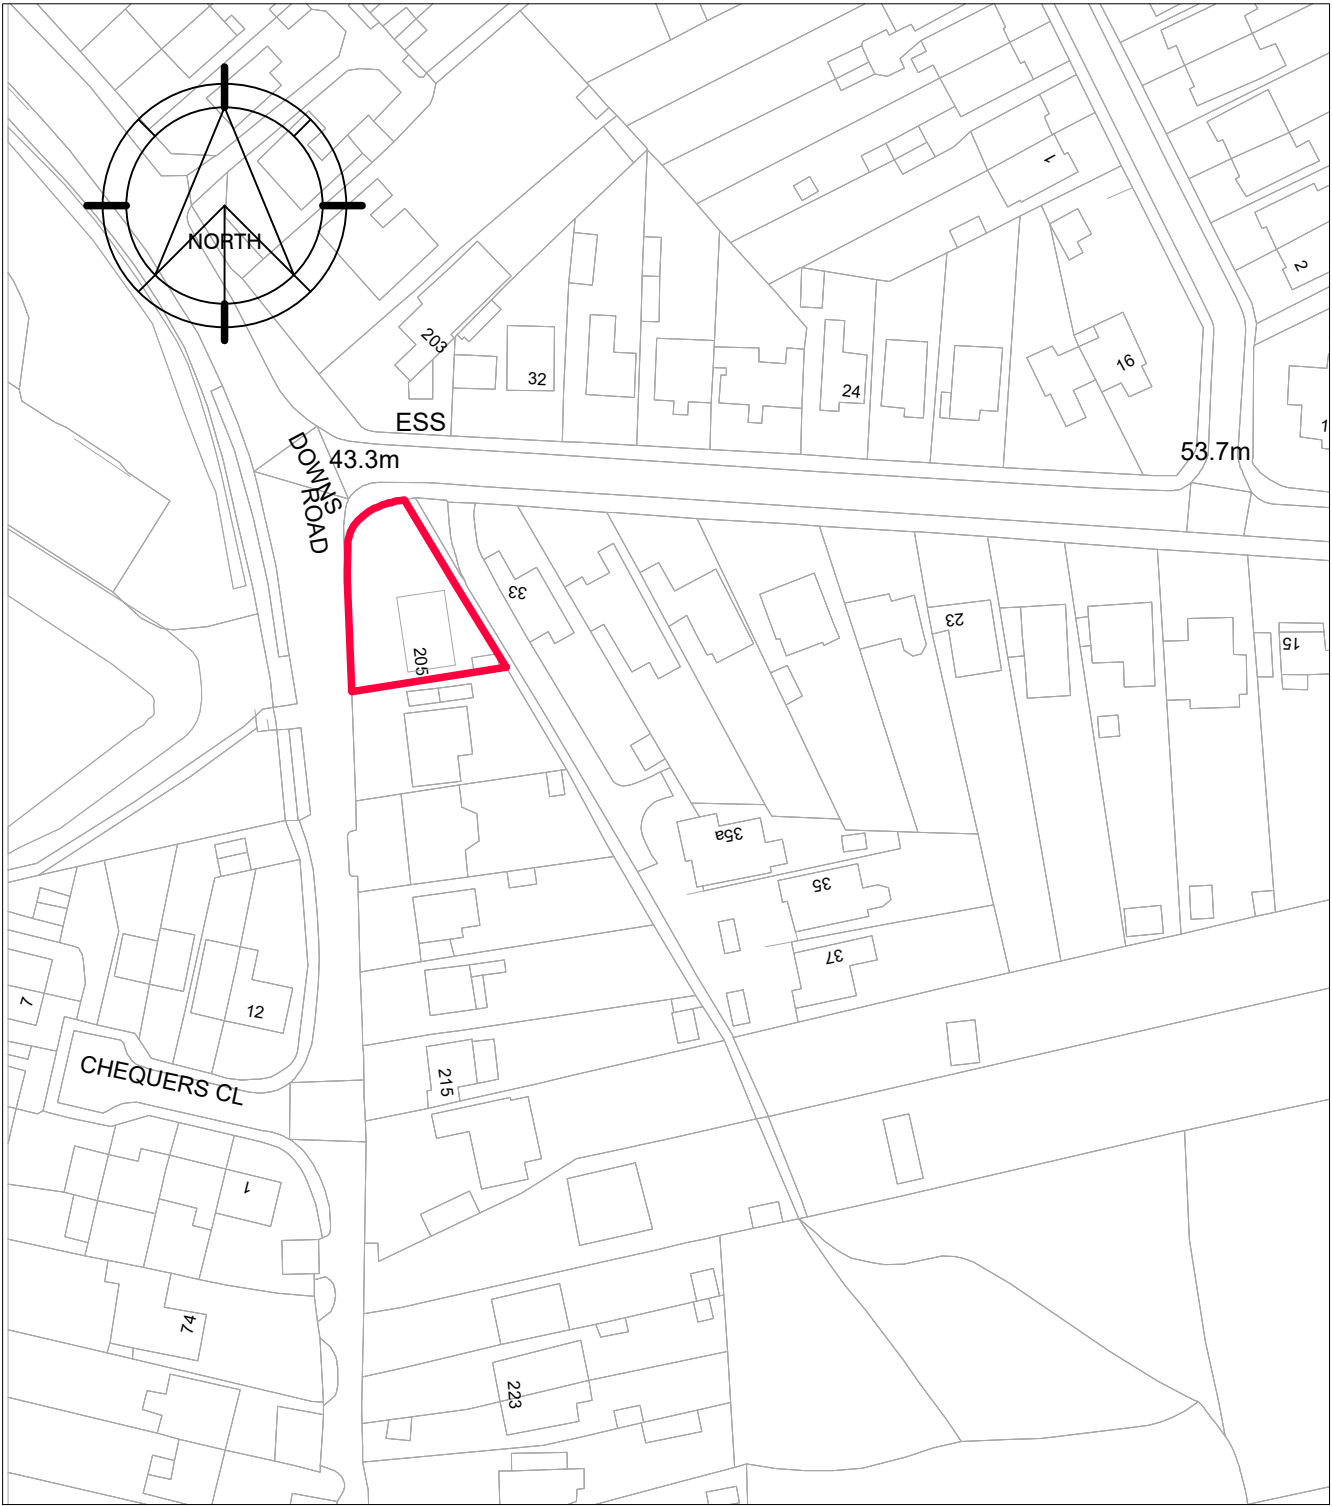

SITE LOCATION PLAN 1:1250

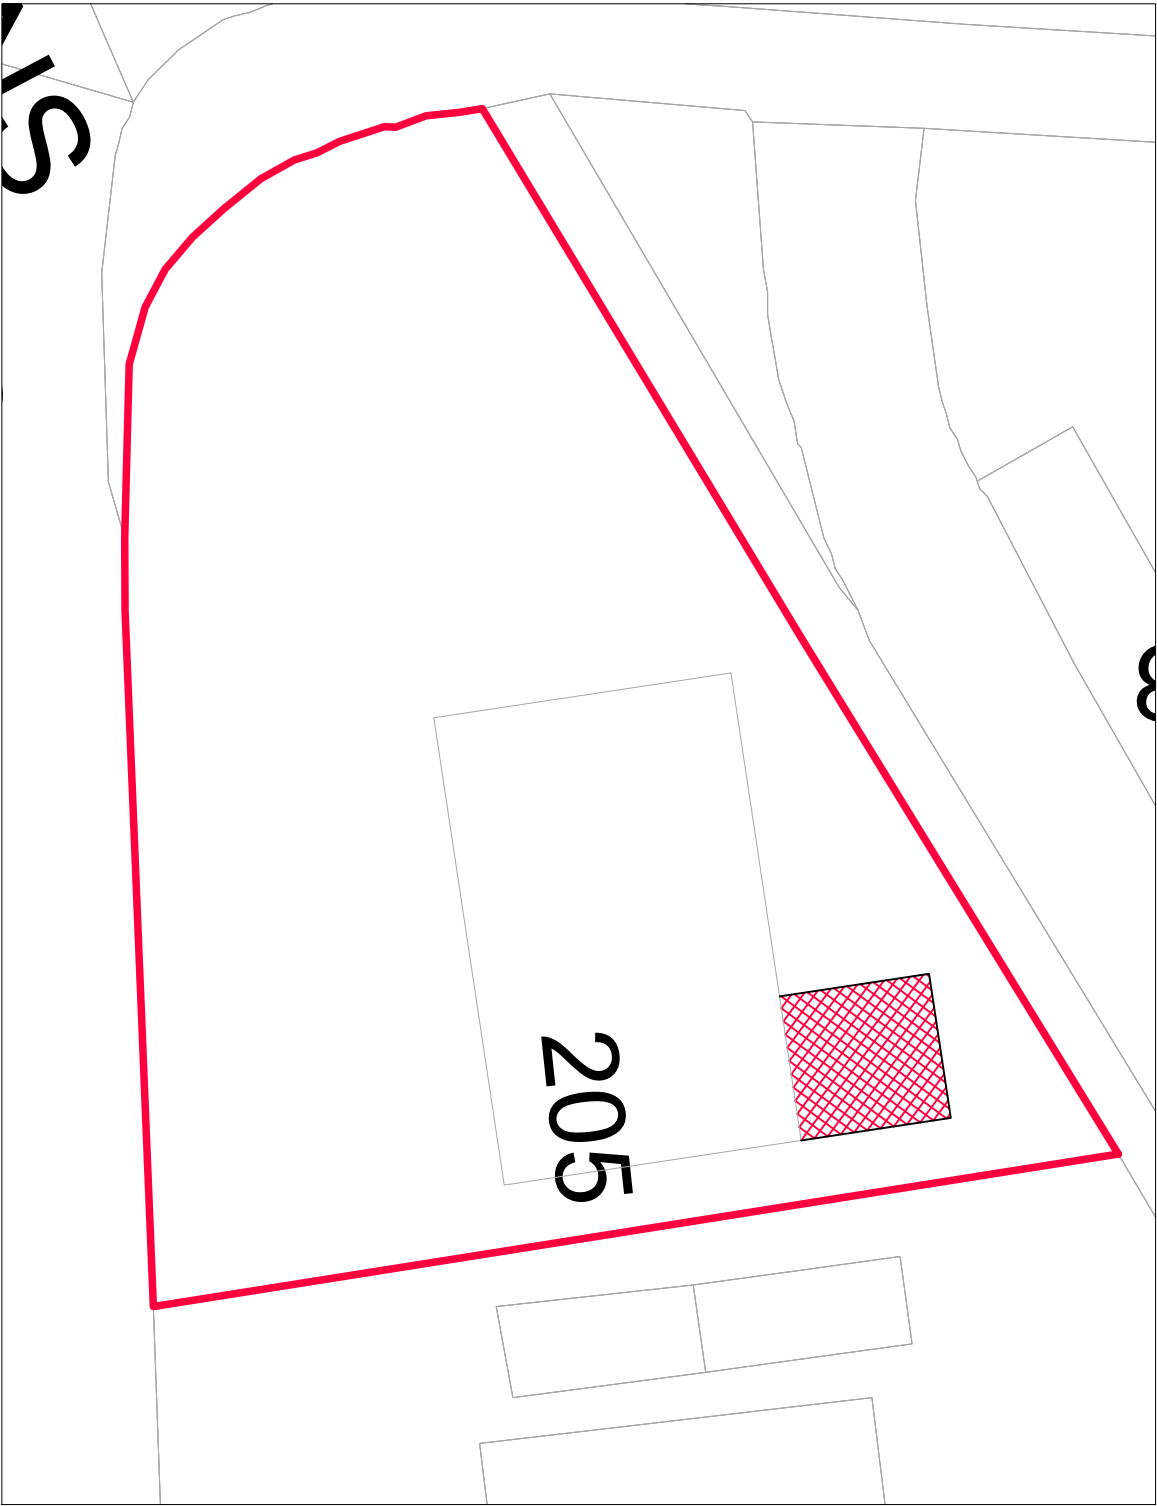

PROPOSED SITE PLAN 1:200



David Mills Chartered Architect
RIBA #
3 Mays Cottages, Platt Common, Platt, Sevenoaks TN15 6JX - Tel: 07525 863029 - david@djmarchitect.co.uk - www.djmarchitect.co.uk

CLIENT
Mr Steve Ahmet

PROJECT
Proposed extension to existing dwelling
at 205 Downs Road, Istead Rise,
Gravesend, Kent DA13 9HW

DRAWING
Site Location Plan
and Proposed Site Layout

Scale	Date	Drg No
1:1250@A3	25-07-2023	M529/P01