


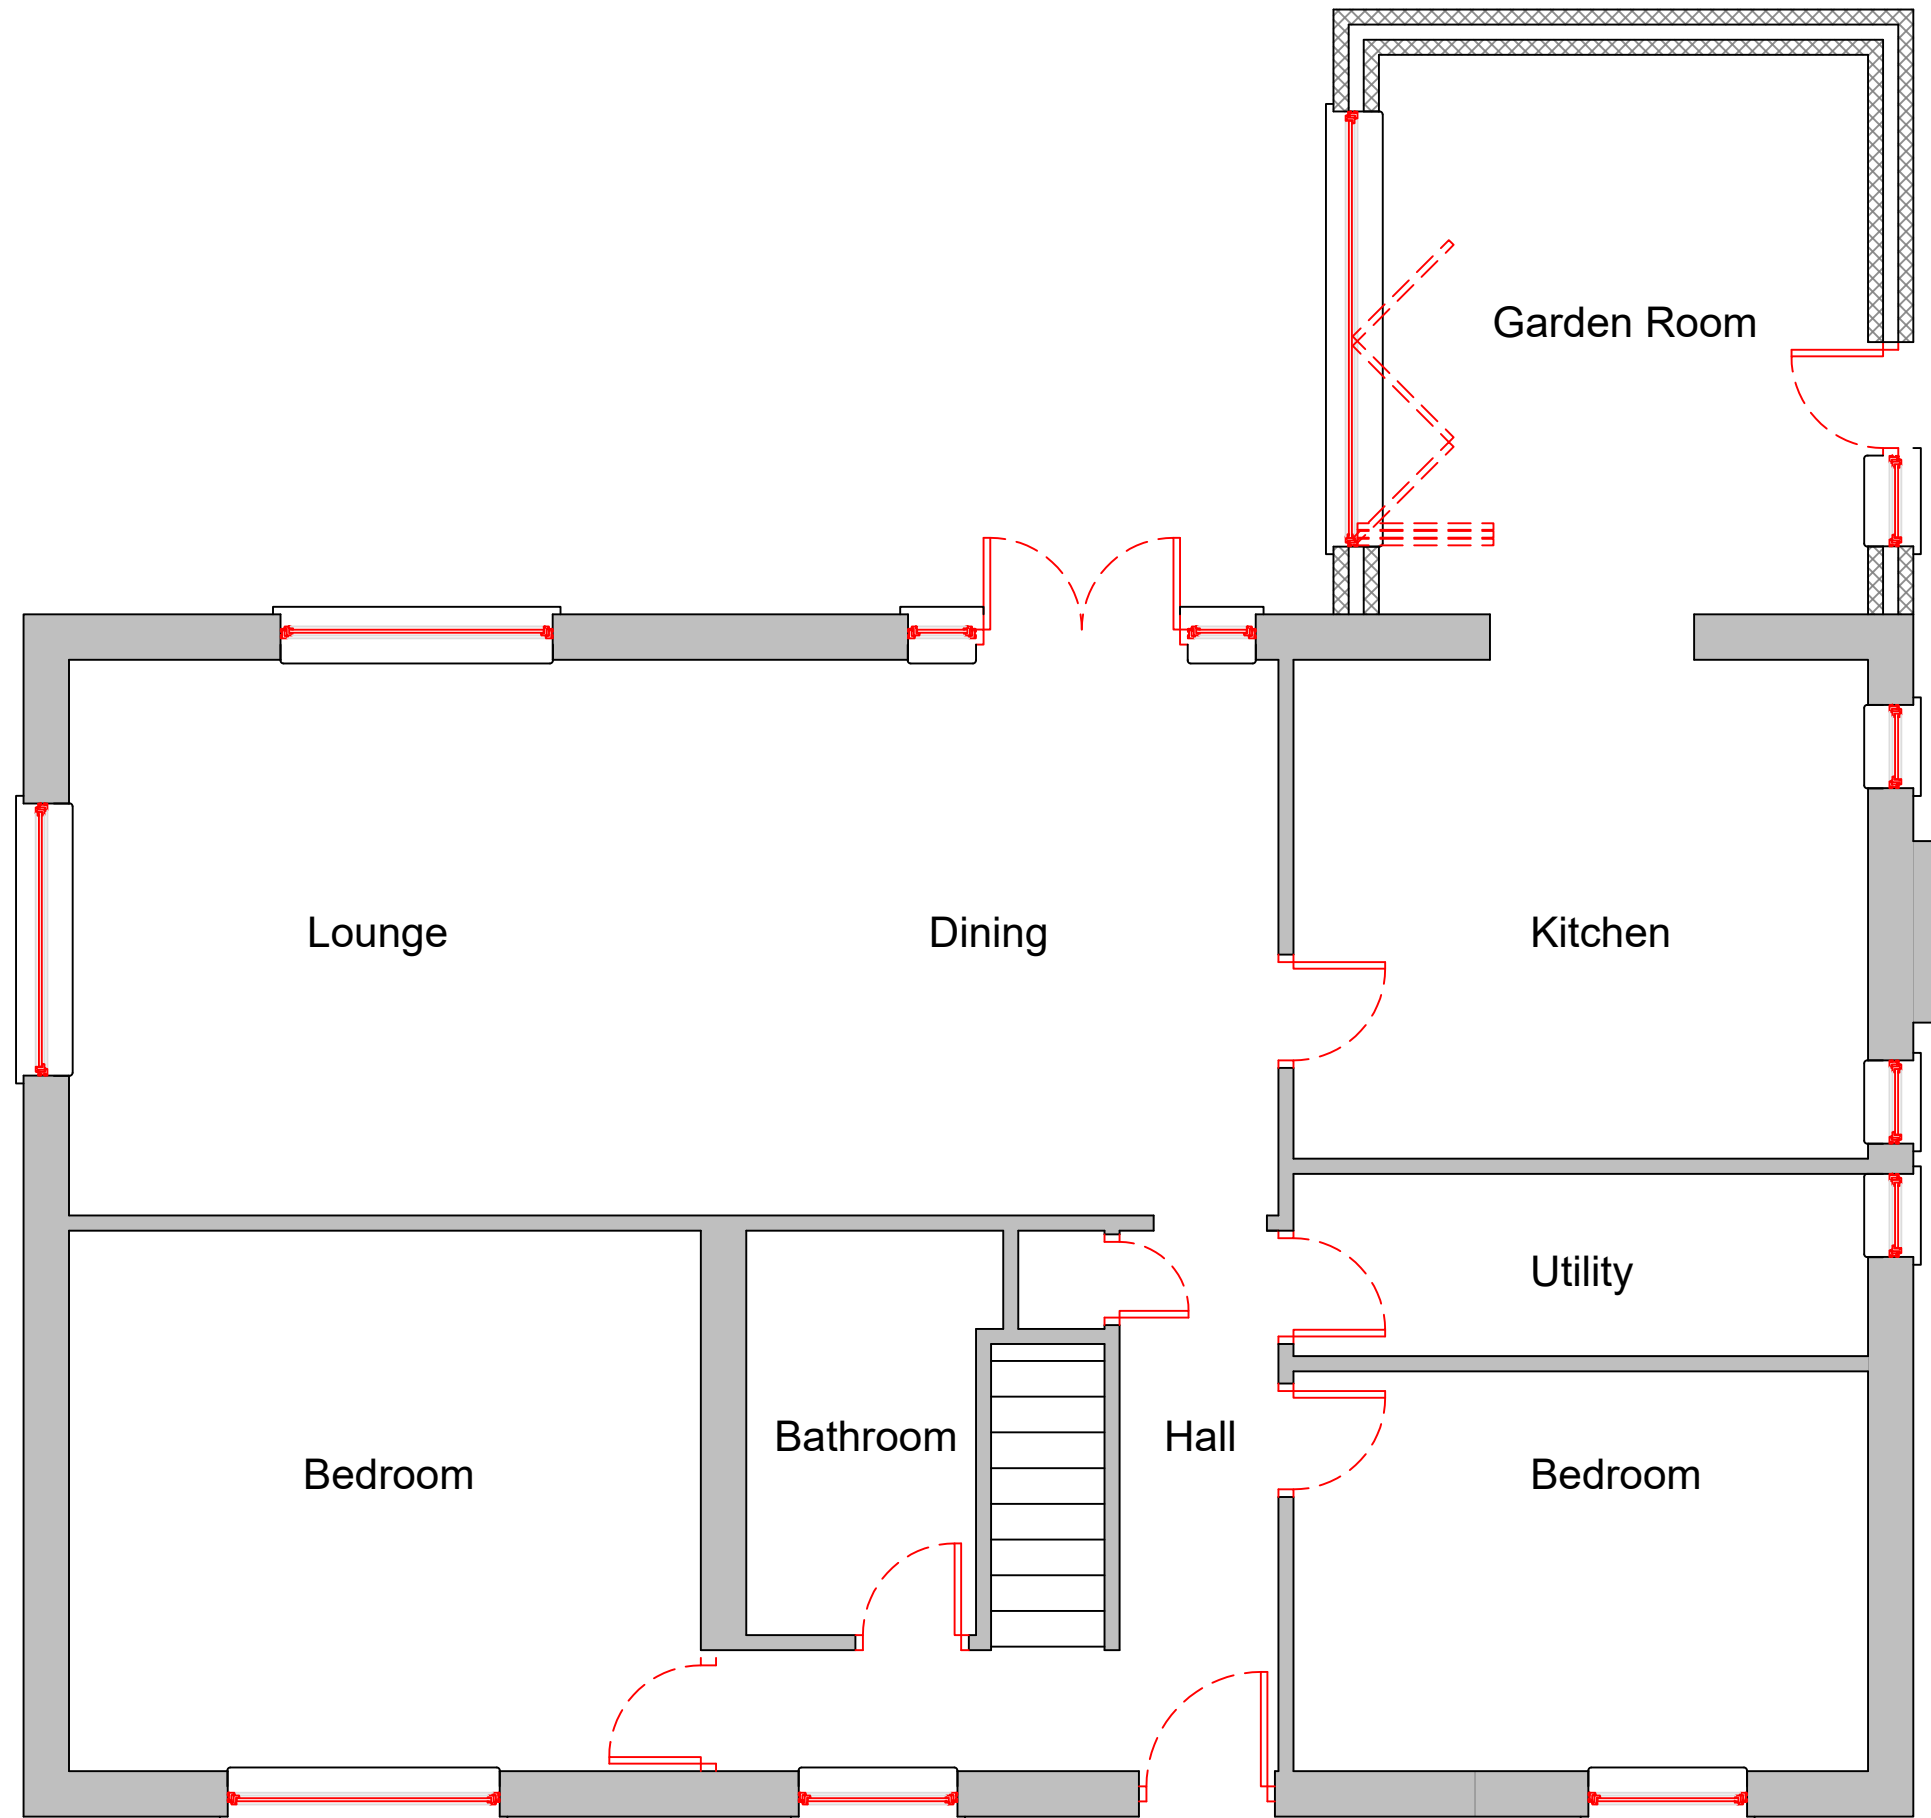

PROPOSED GROUND FLOOR PLAN

David Mills Chartered Architect
3 Mays Cottages, Platt Common, Platt, Sevenoaks TN15 6JX - Tel: 07525 863029 - david@djmarchitect.co.uk - www.djmarchitect.co.uk

CLIENT
Mr Steve Ahmet

PROJECT
Proposed extension to existing dwelling
at 205 Downs Road, Istead Rise,
Gravesend, Kent DA13 9HW

DRAWING
Proposed Ground Floor Plan

Scale	Date	Drg No
1:50@A3	25-07-2023	M529/P02