


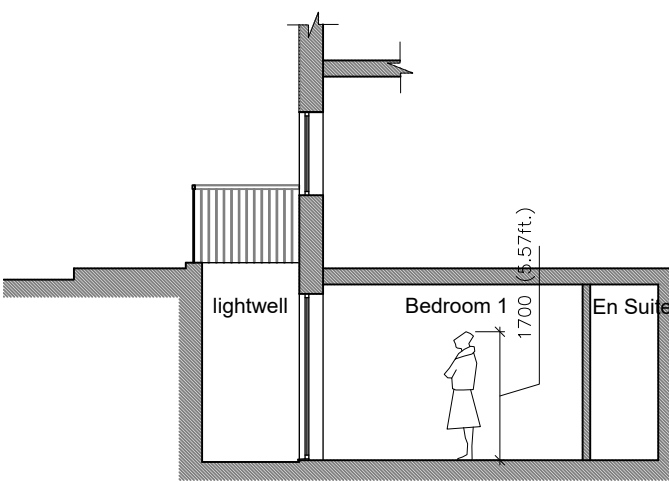


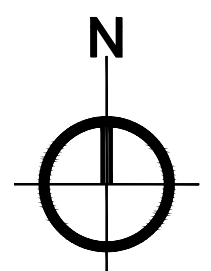

Proposed Block Plan, Scale 1:500@A1

 




Proposed Section A-A, Scale 1:100@A1

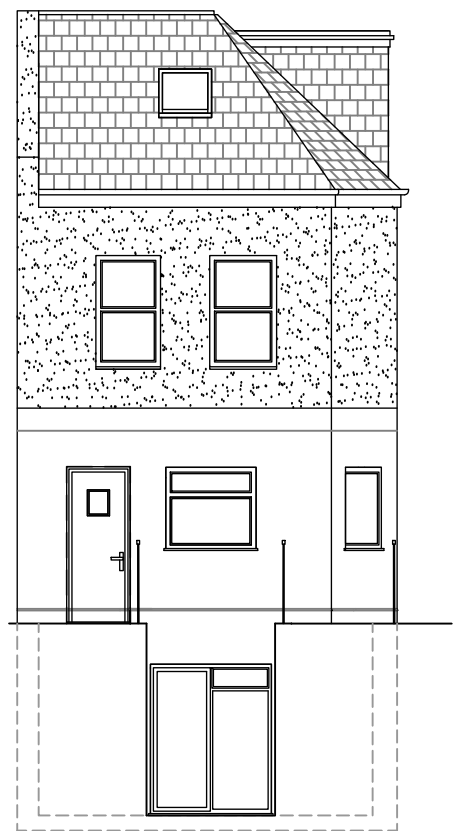


Proposed West Elevation, Scale 1:100@A1




Proposed West Elevation, Scale 1:100@A1

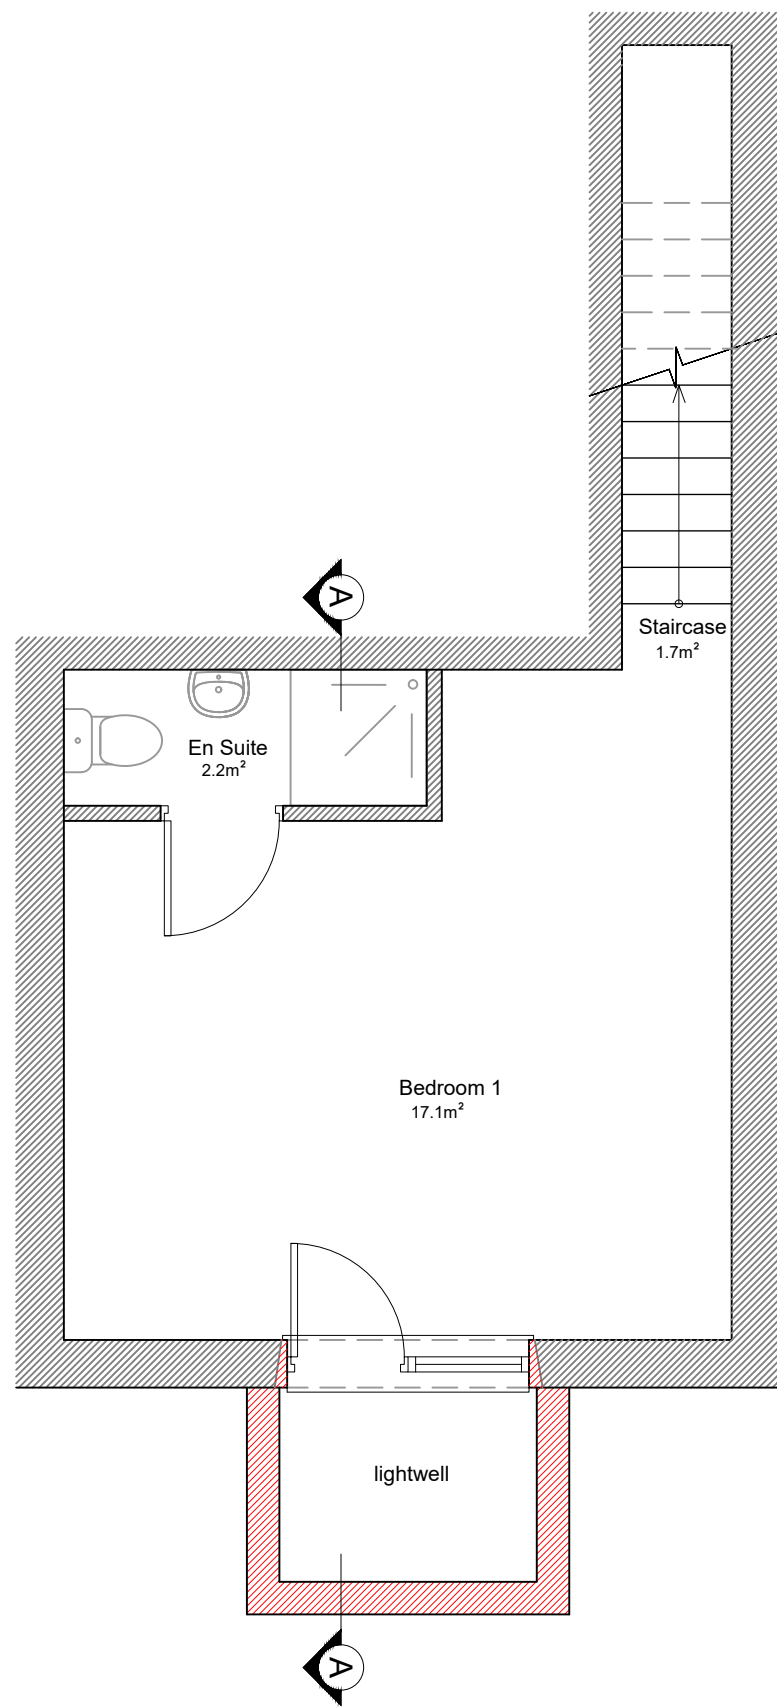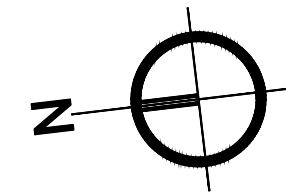 


Proposed Basement Floor Plan, Scale 1:50@A1

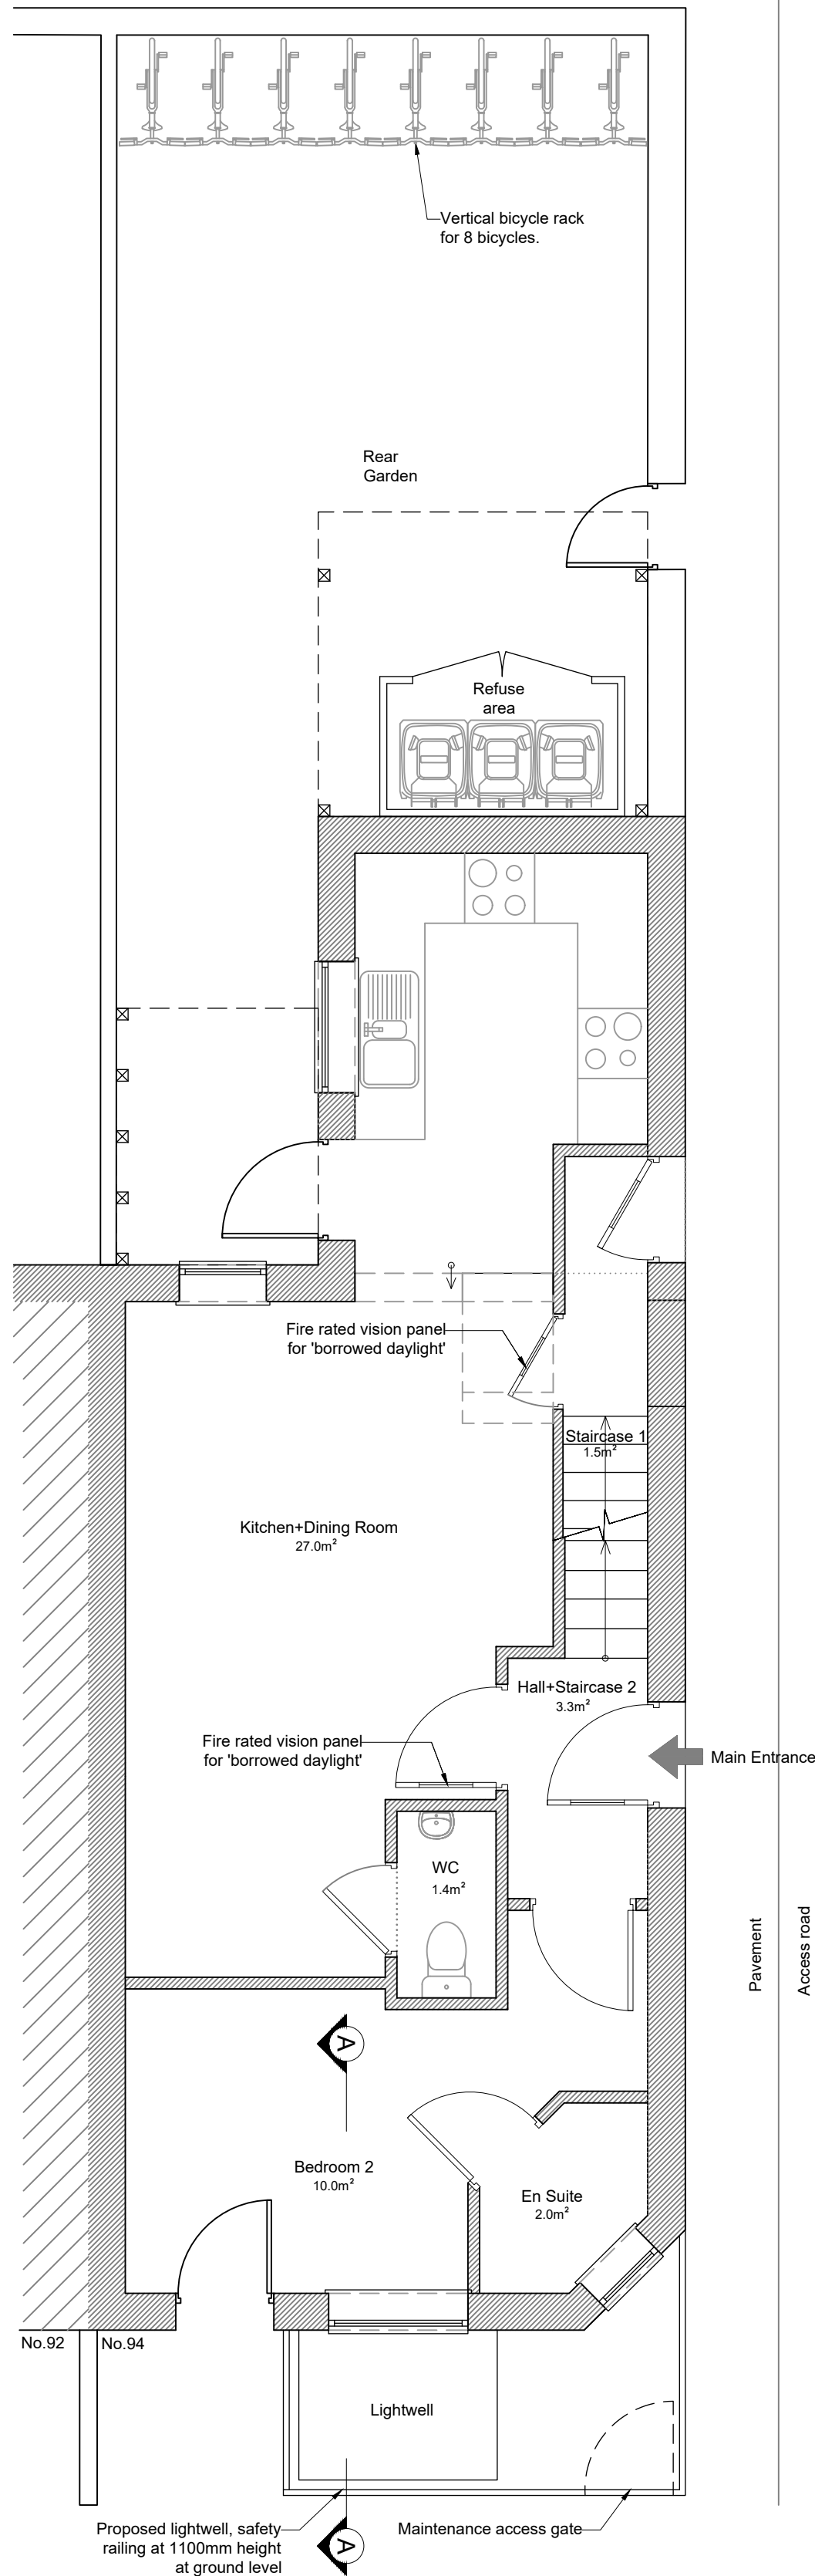


Proposed Ground Floor Plan, Scale 1:50@A1

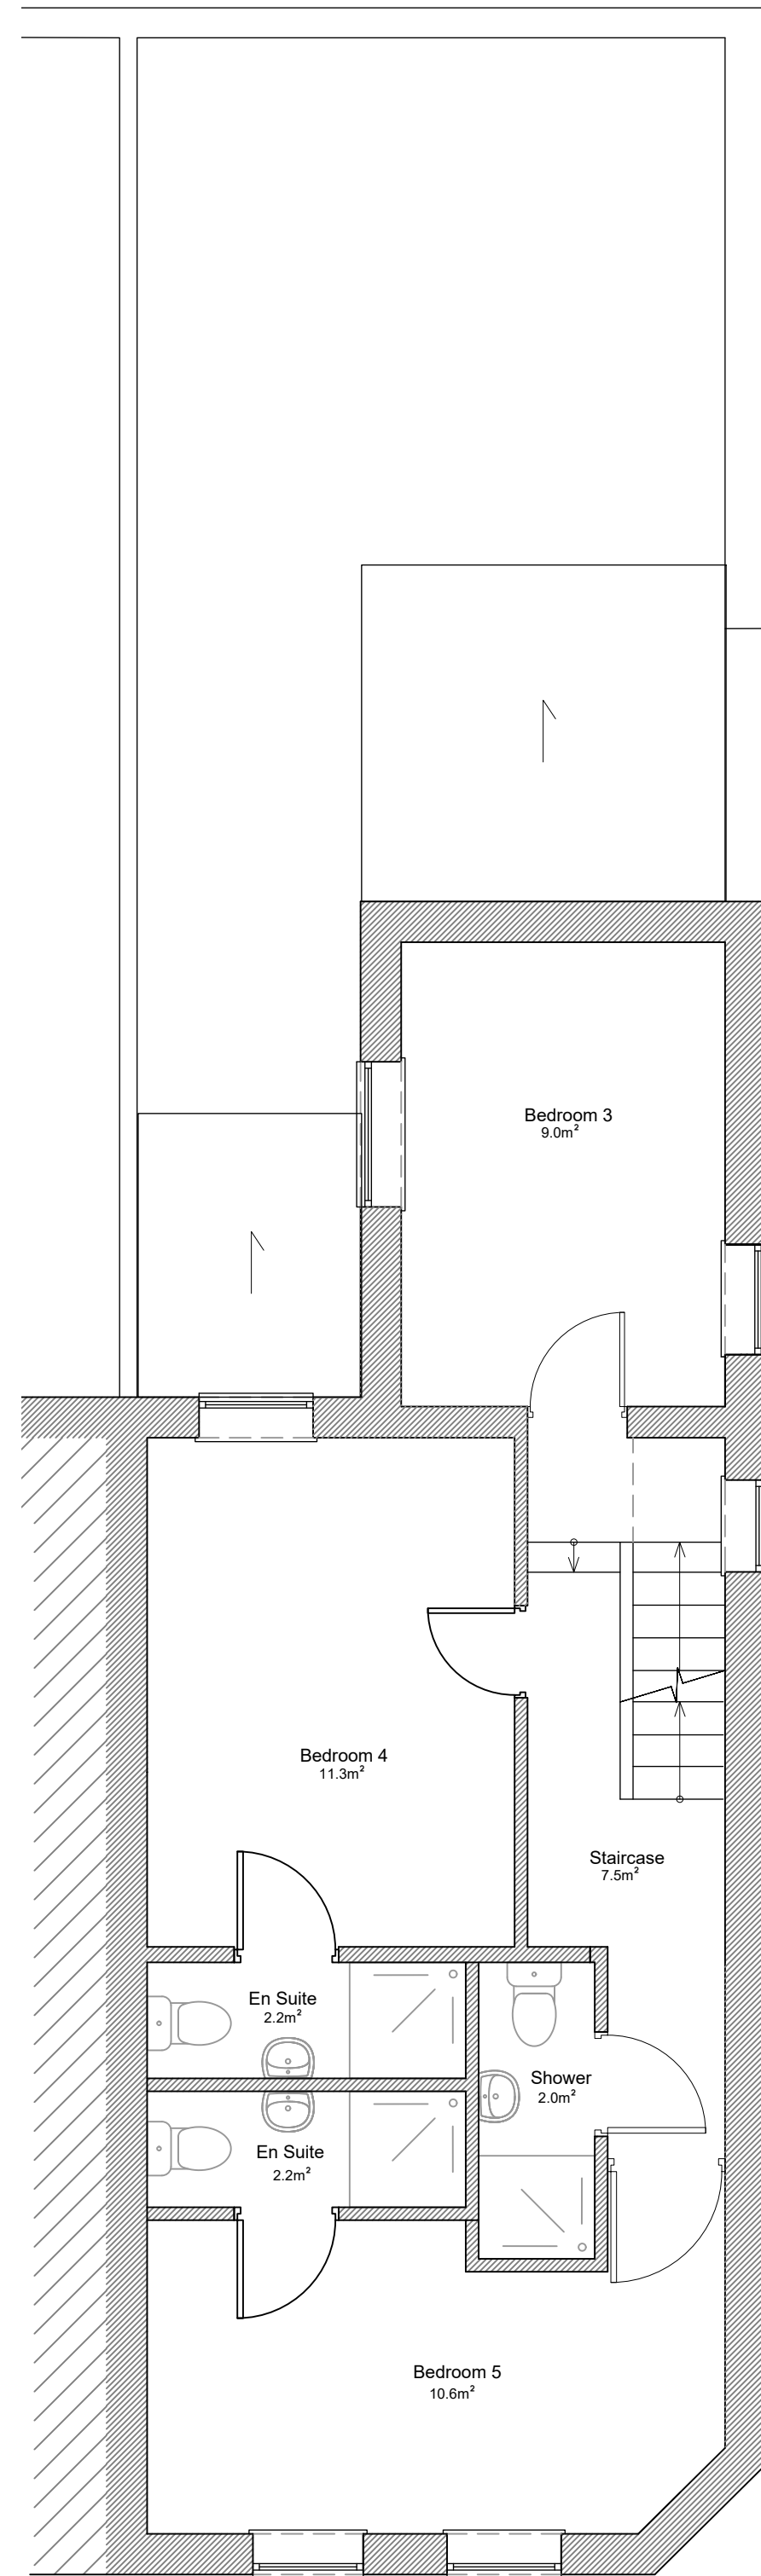


Proposed First Floor Plan, Scale 1:50@A1

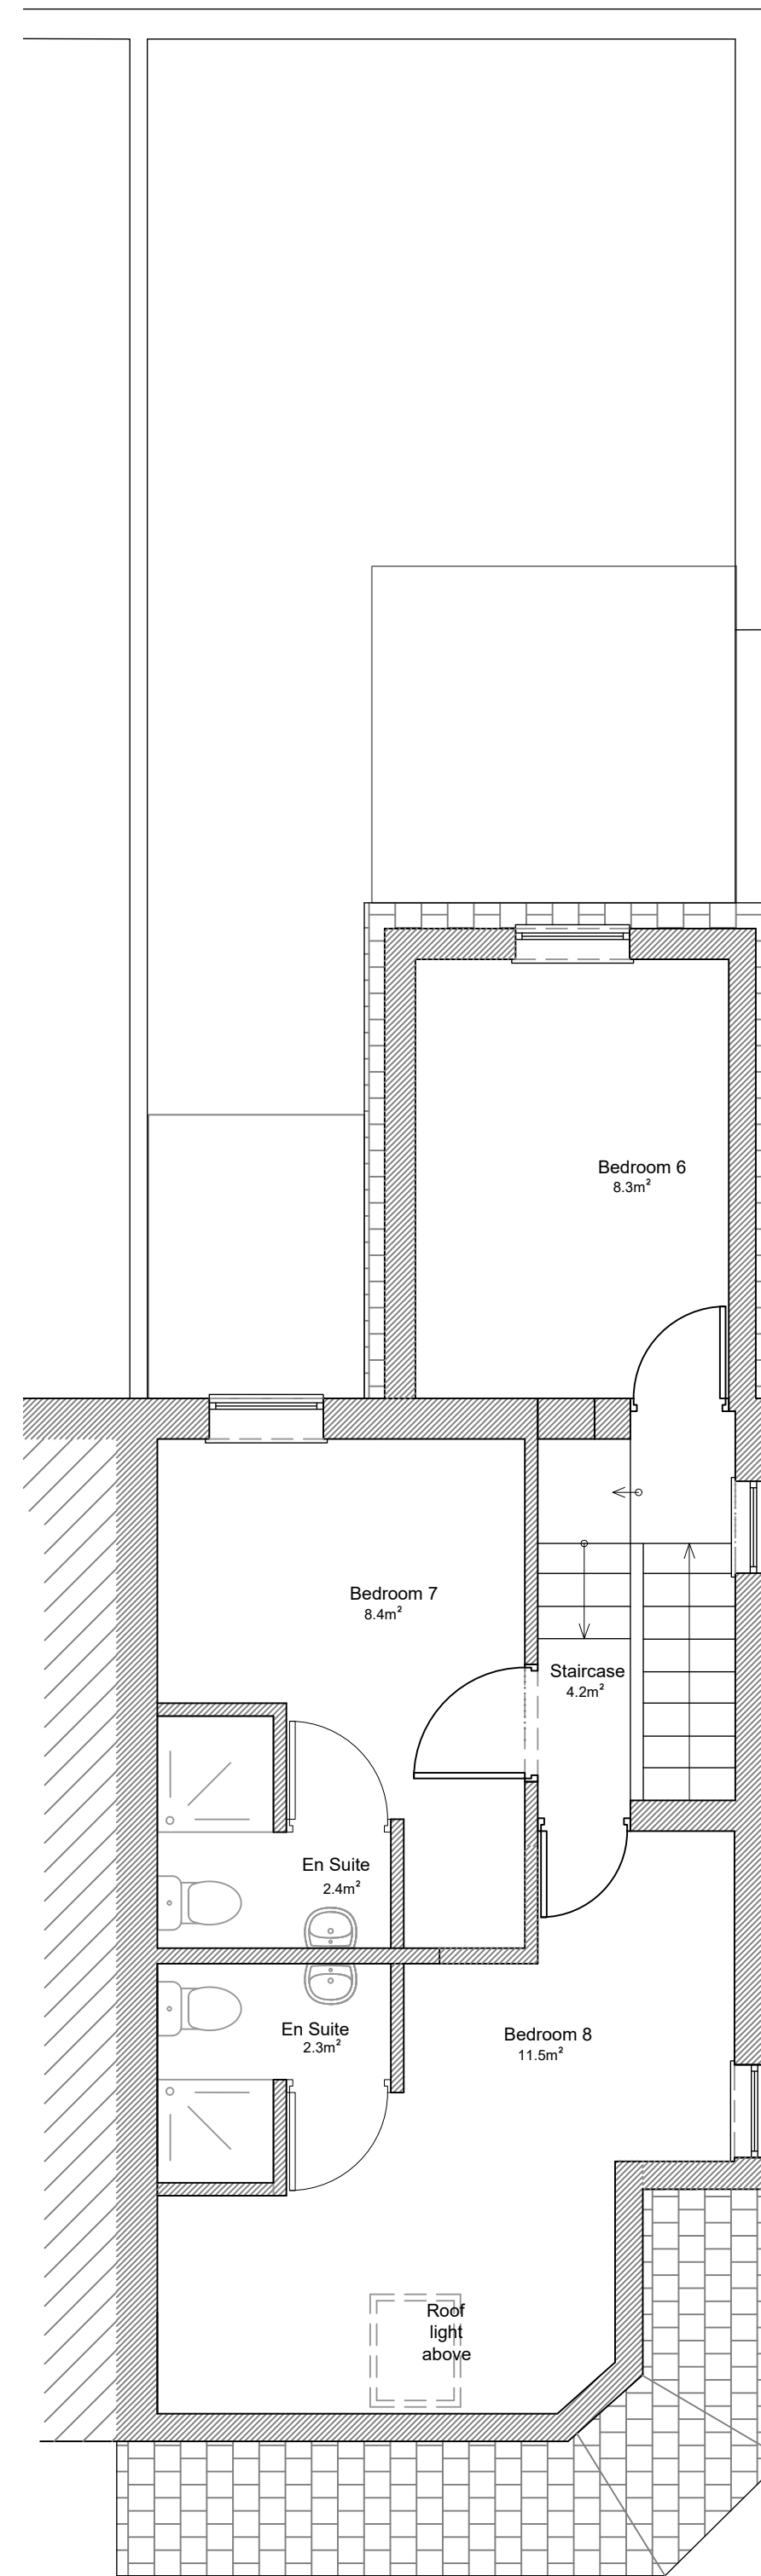


Proposed Loft Floor Plan, Scale 1:50@A1

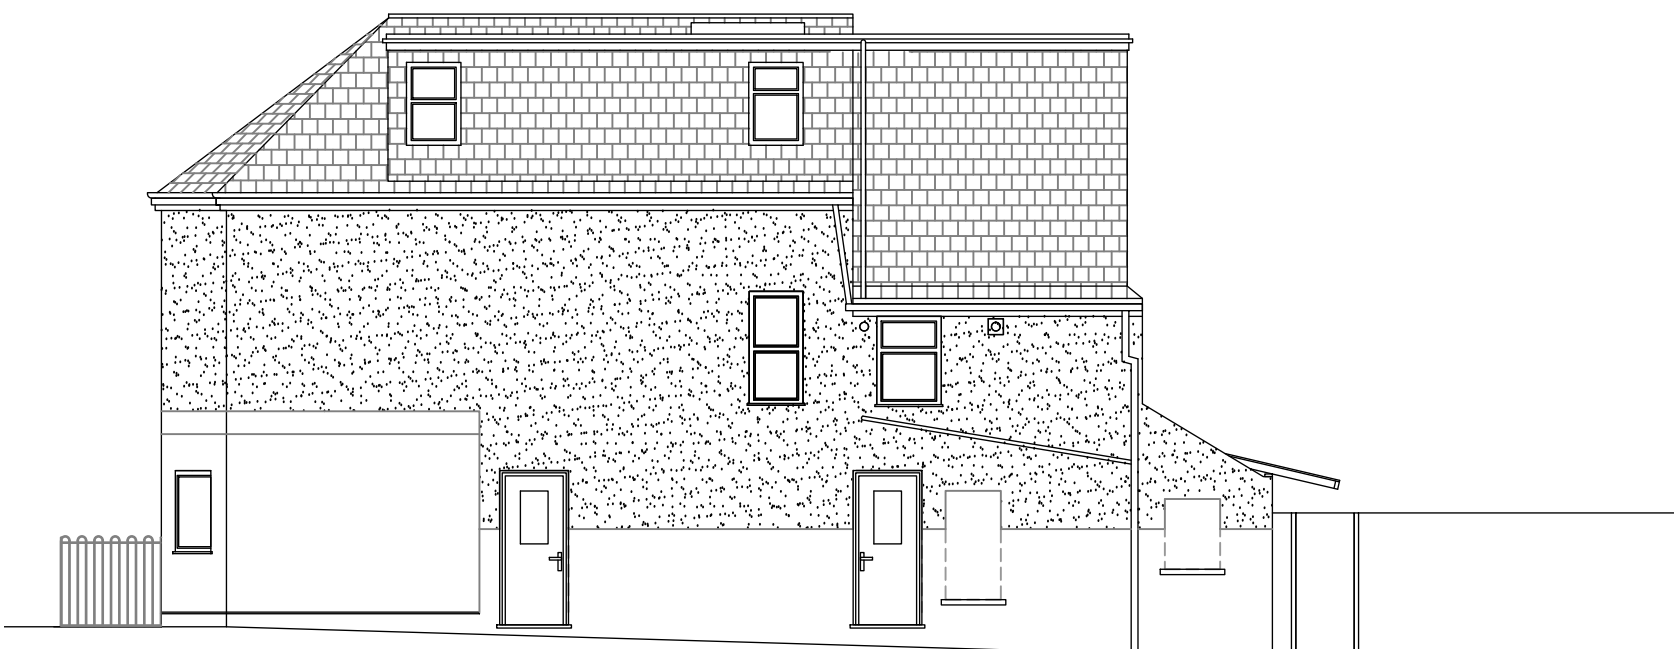

Proposed South Elevation, Scale 1:100@A1

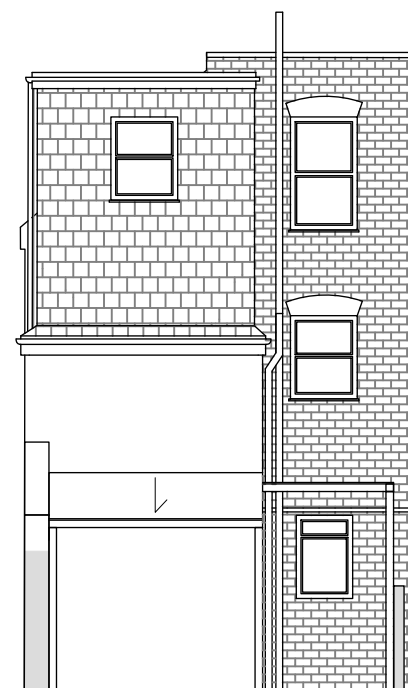

Proposed East Elevation, Scale 1:100@A1

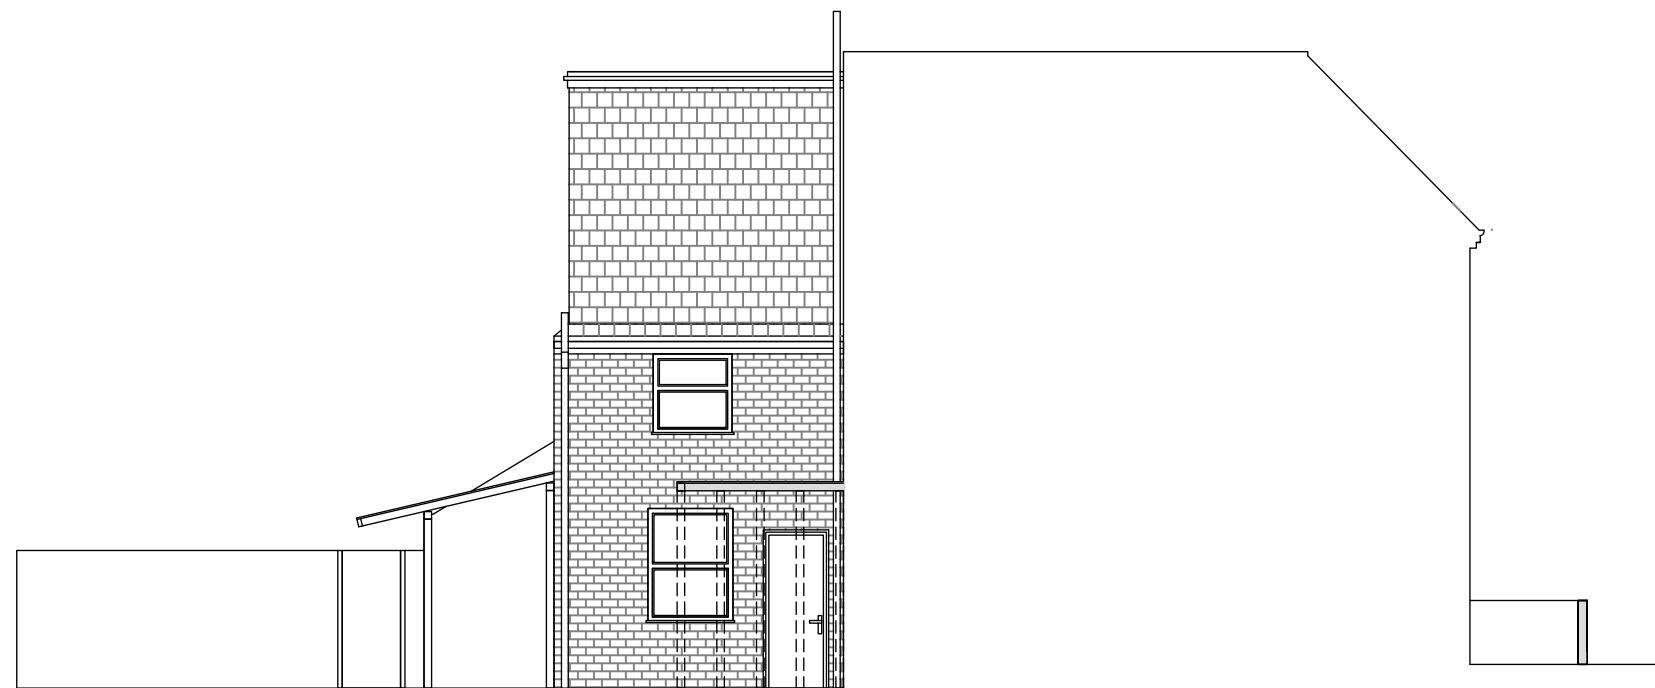

Proposed North Elevation, Scale 1:100@A1

DO NOT SCALE - FOR PLANNING PURPOSES ONLY.
ARCHITECTS TO BE INFORMED OF ALL DISCREPANCIES IN DIMENSIONS.
CONTRACTOR TO CHECK ALL DIMENSIONS ON SITE.
ANY UNAUTHORISED COPYING WILL CONSTITUTE INFRINGEMENT OF COPYRIGHT.
ALL RIGHTS RESERVED.
COPYRIGHT© PROARC LTD.

Rev	Details	Date
-----	---------	------

PLANNING APPLICATION		
PROARC Architecture & Properties 42 Valley Road, Gillingham, Kent, ME7 2EU Mobile: 07511251543 www.proarc.org		
Project Title	HMO conversion.	
Drawing Title	Proposed Drawings	
Address	94 Gordon Road, Gravesend, DA11 9JW	
Drawn	Checked	Scale
PB	MW	as indicated@A1
Dwg No	2206_PL08	
Date	02/08/2023	
Rev No		