


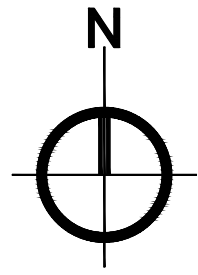


Location Plan, Scale 1:1250@A1

0 10 20 50 100m
Scale Bar 1:1250




0 1 2 3 4 5m
Scale Bar 1:50

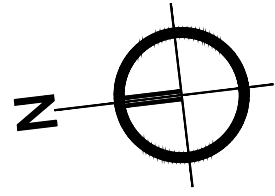


Existing Block Plan, Scale 1:500@A1


0 5 10 20 30 40 50m
Scale Bar 1:500

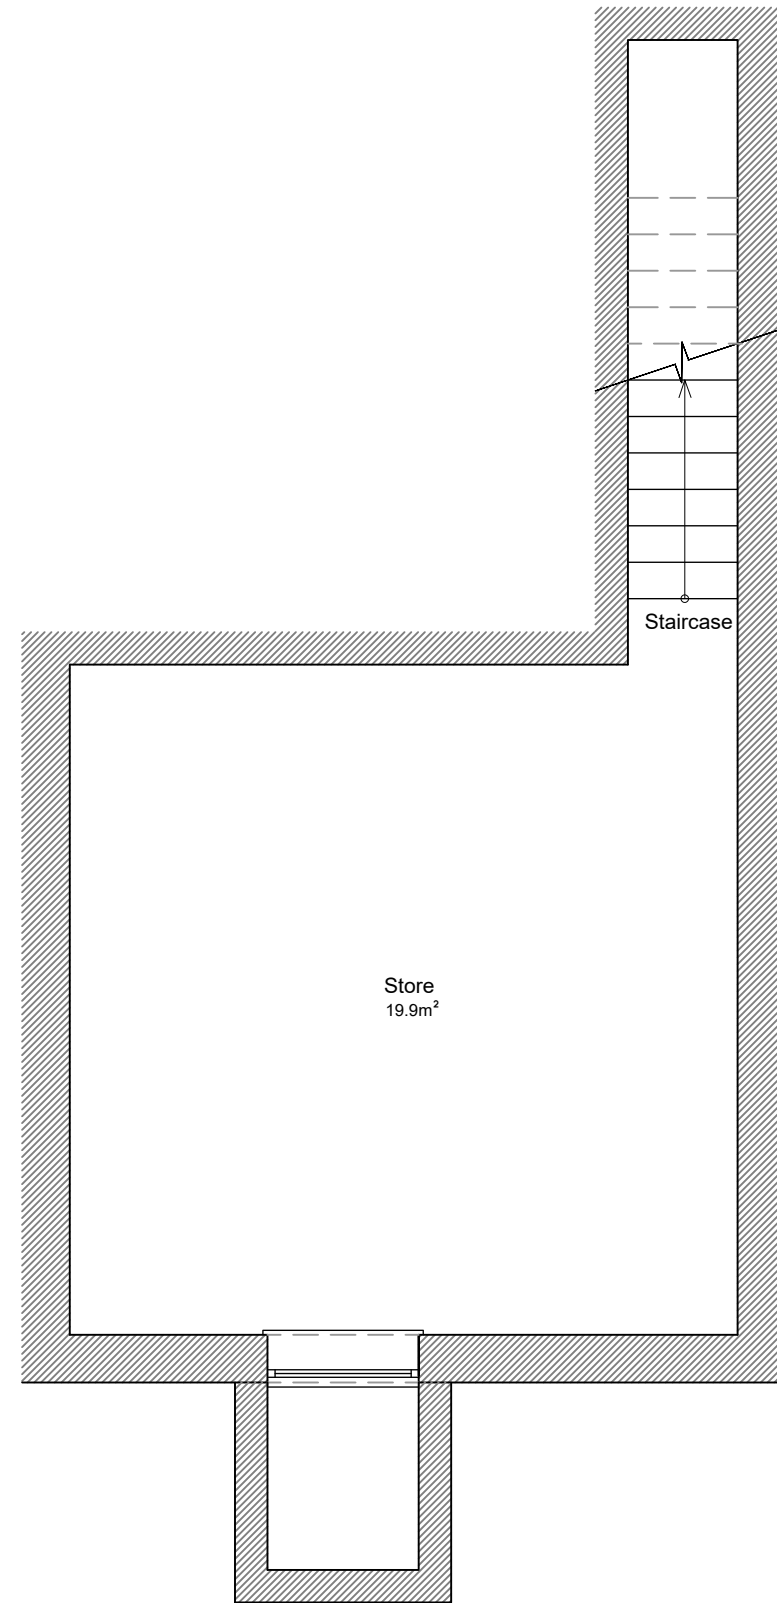


Existing Basement Floor Plan, Scale 1:50@A1

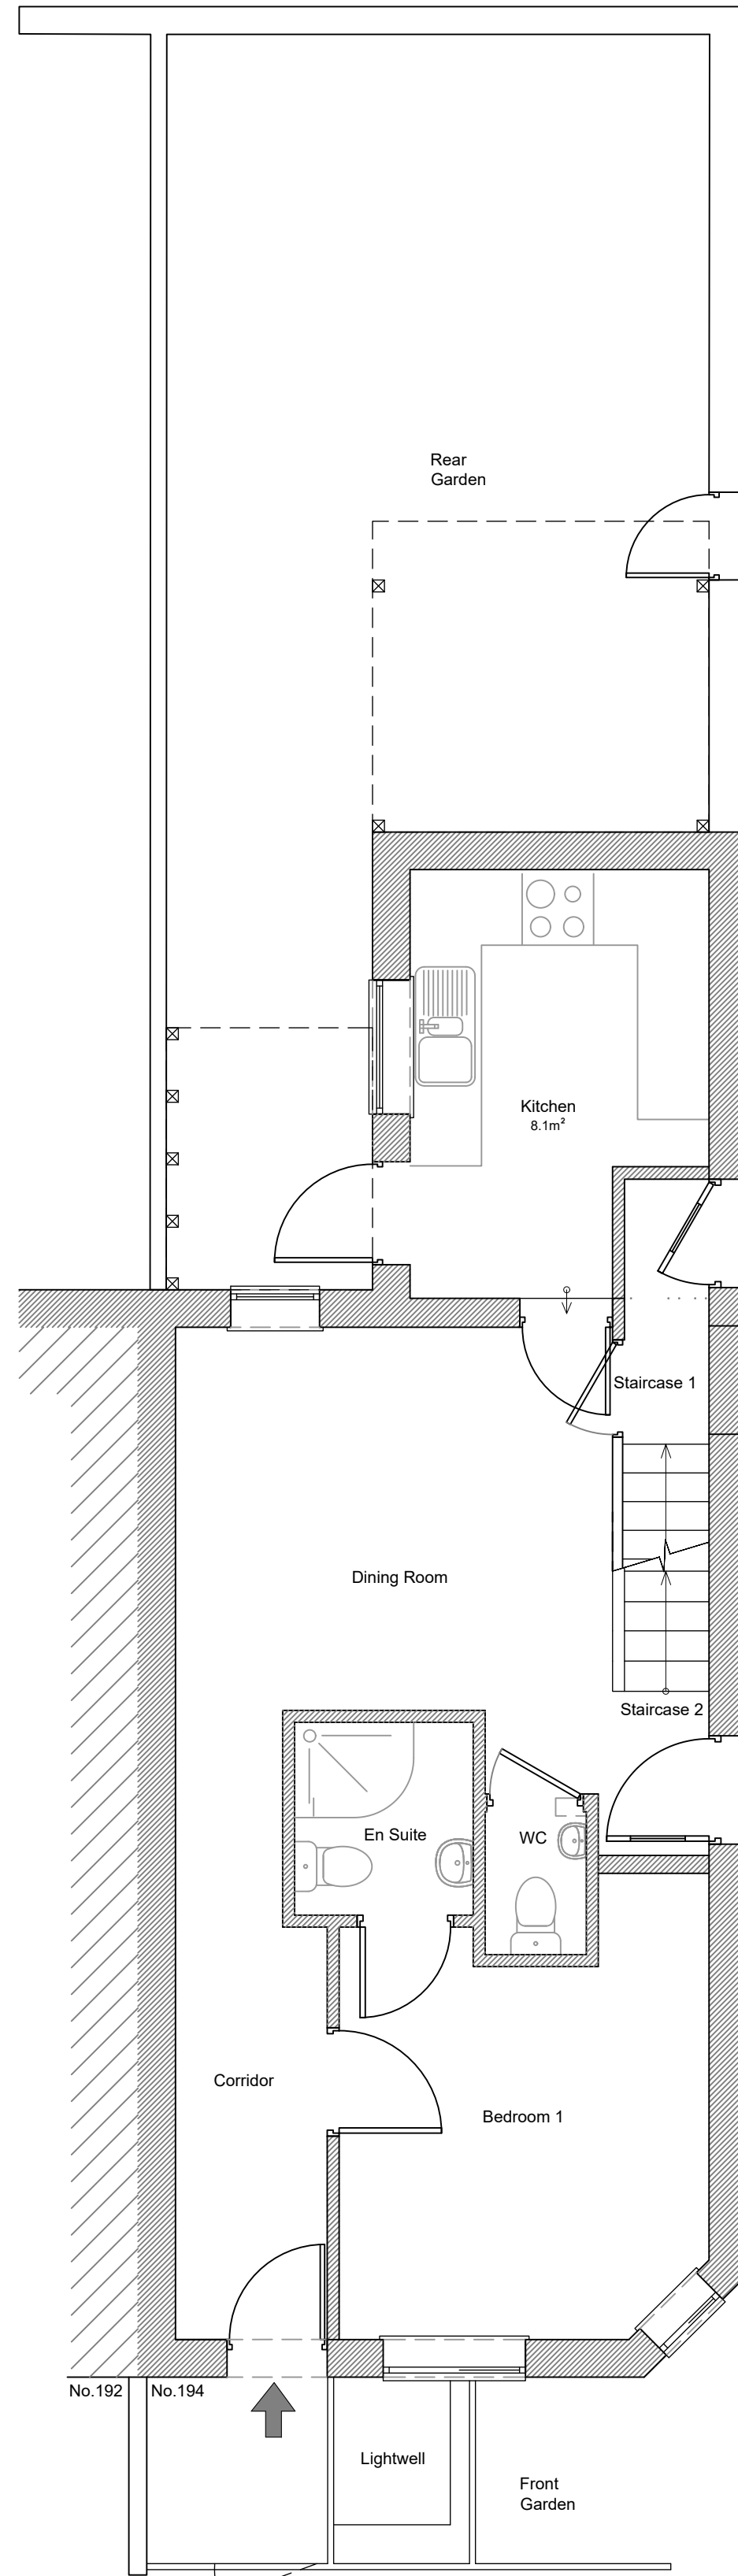


Existing Ground Floor Plan, Scale 1:50@A1

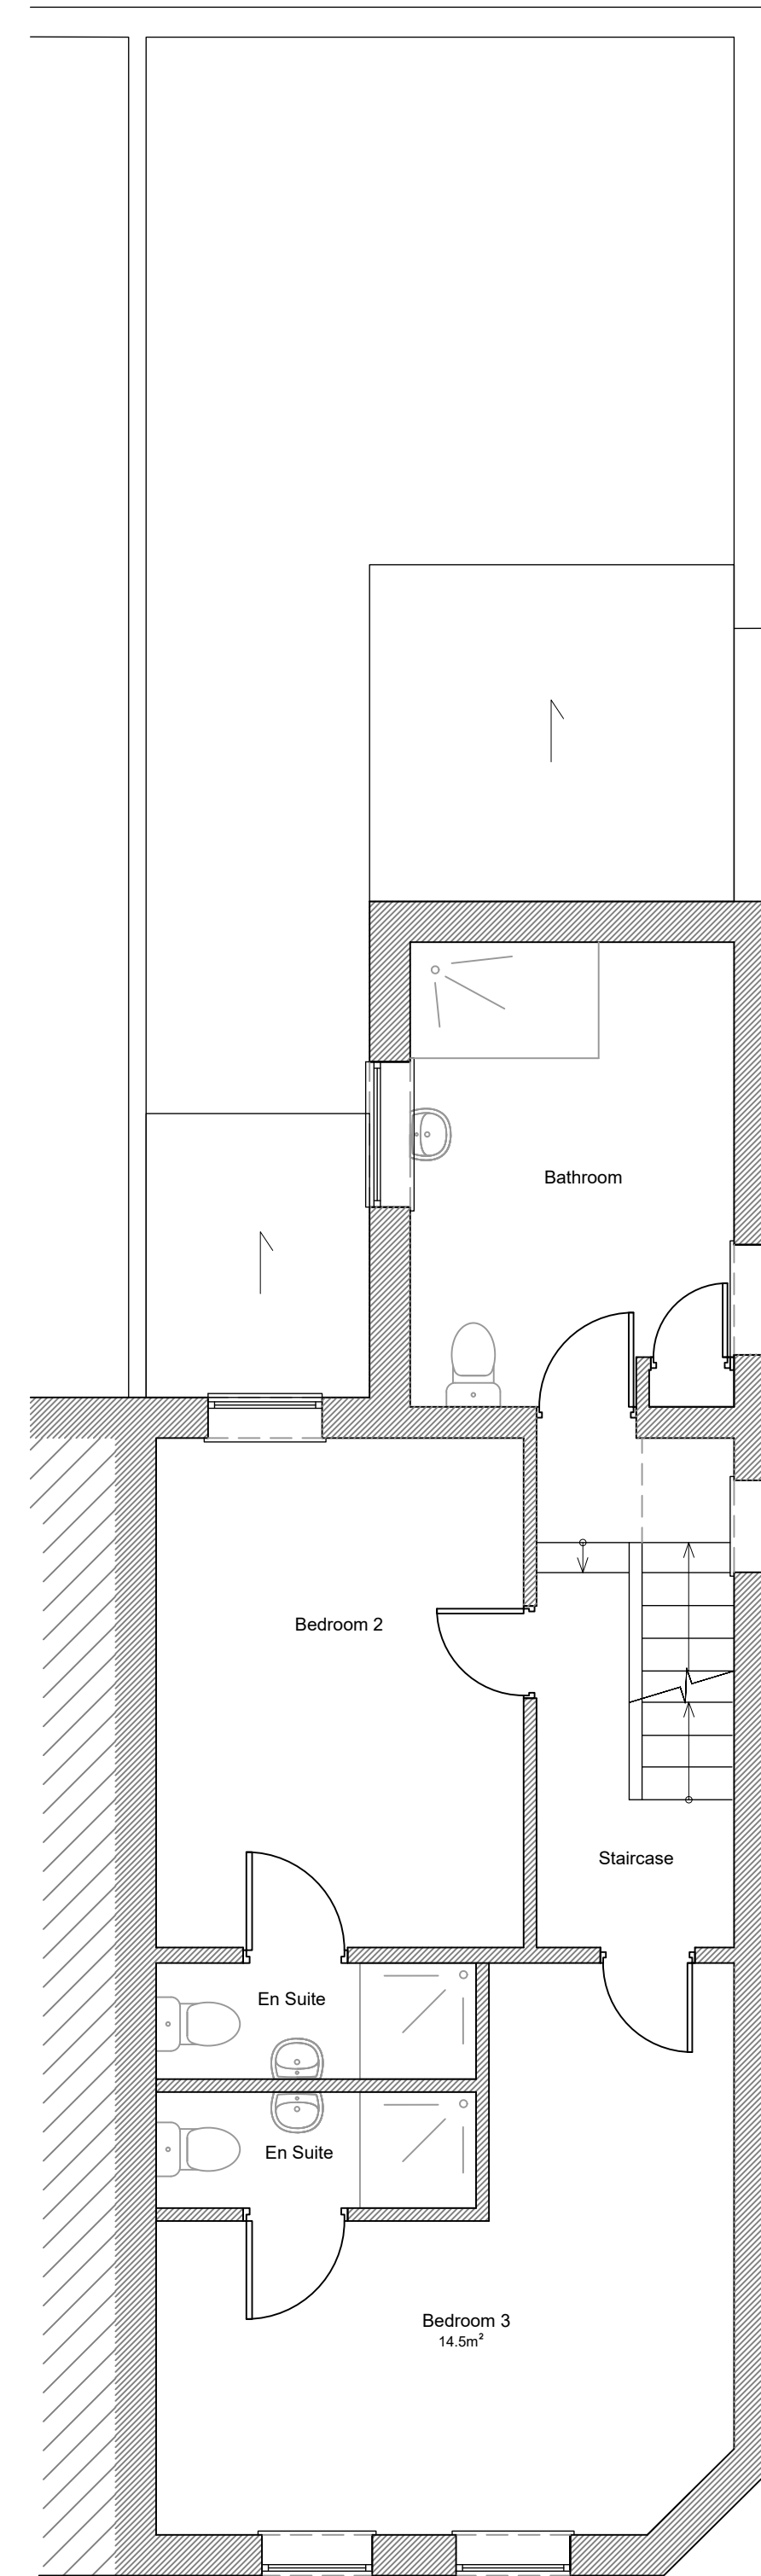

Existing First Floor Plan, Scale 1:50@A1

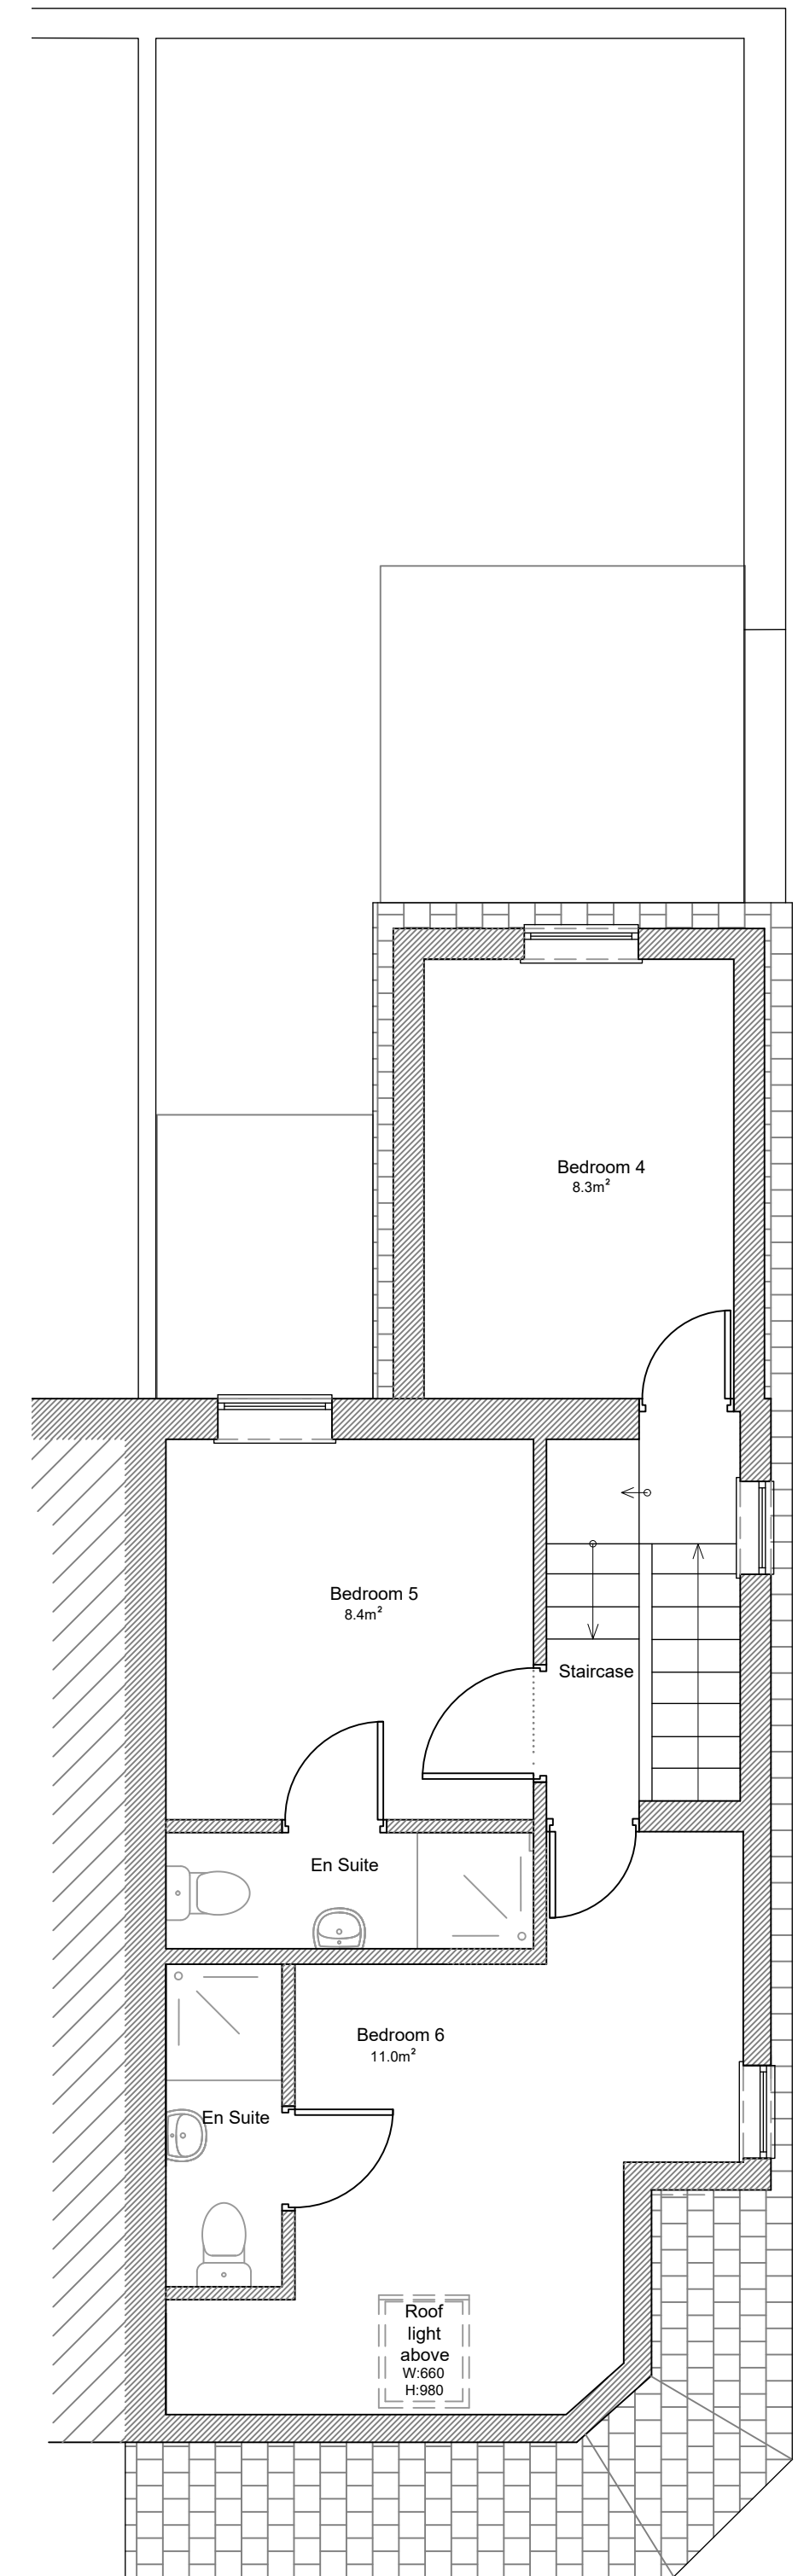


Existing Loft Floor Plan, Scale 1:50@A1

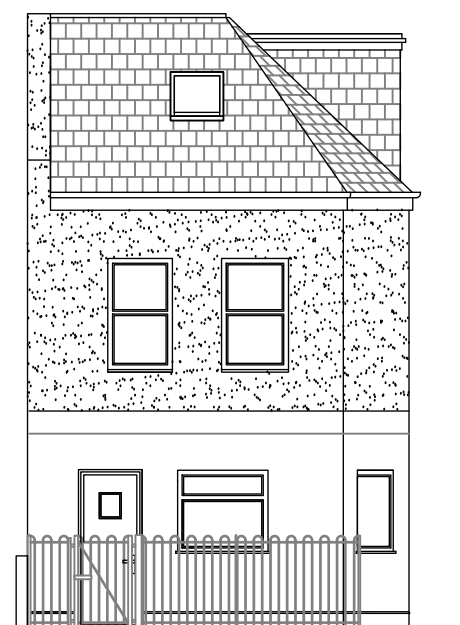


Existing West Elevation, Scale 1:100@A1

0 1 2 3 4 5m
Scale Bar 1:100

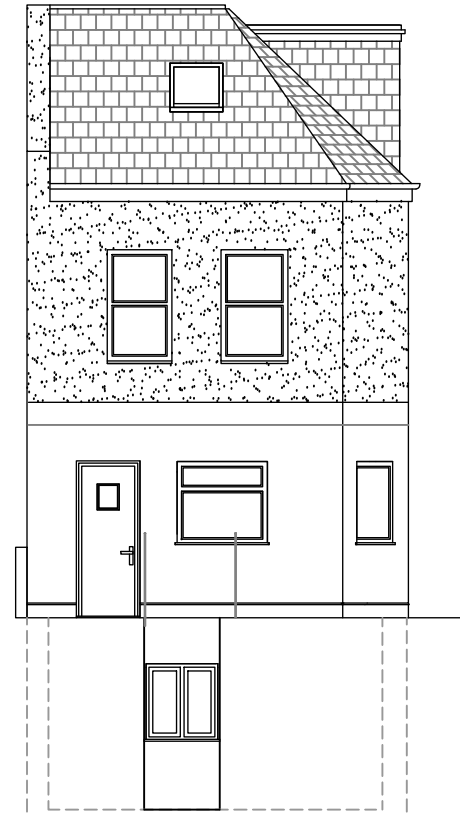


Existing West Elevation, Scale 1:100@A1

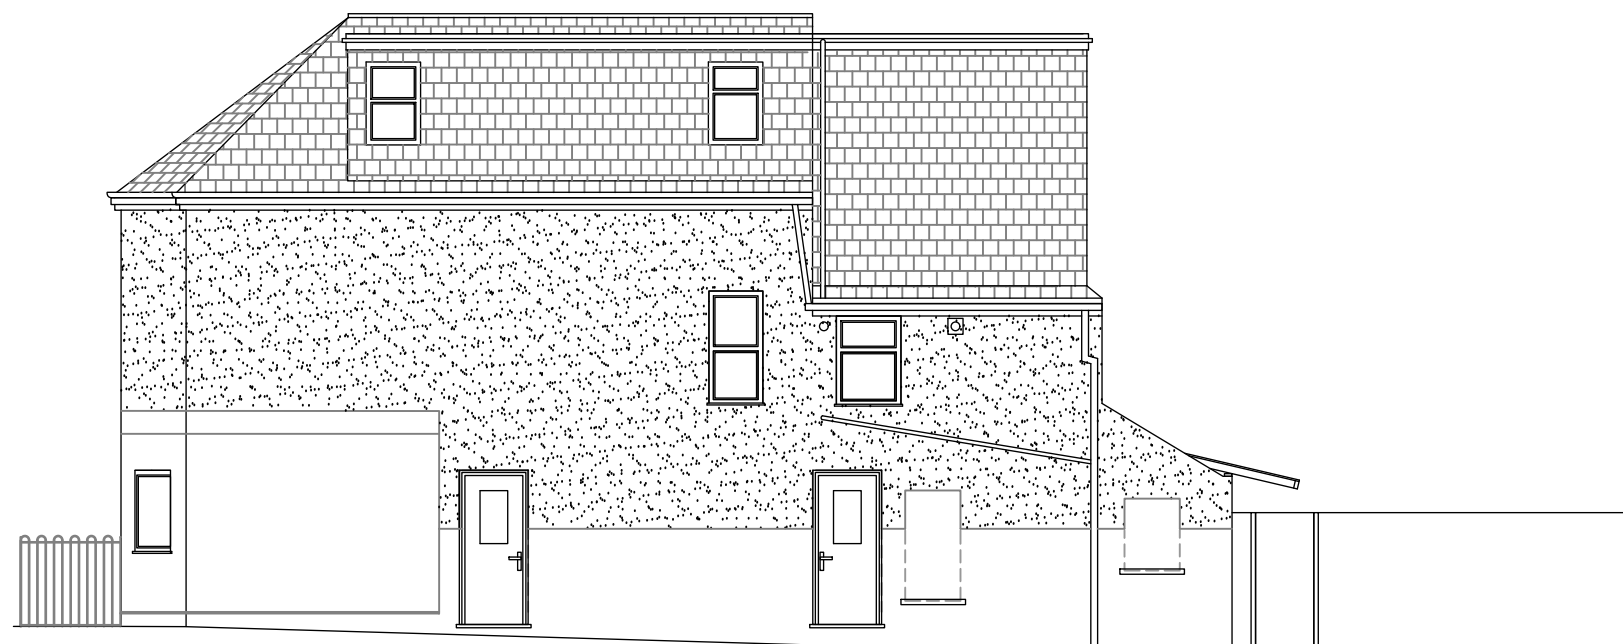

Existing South Elevation, Scale 1:100@A1



Existing East Elevation, Scale 1:100@A1

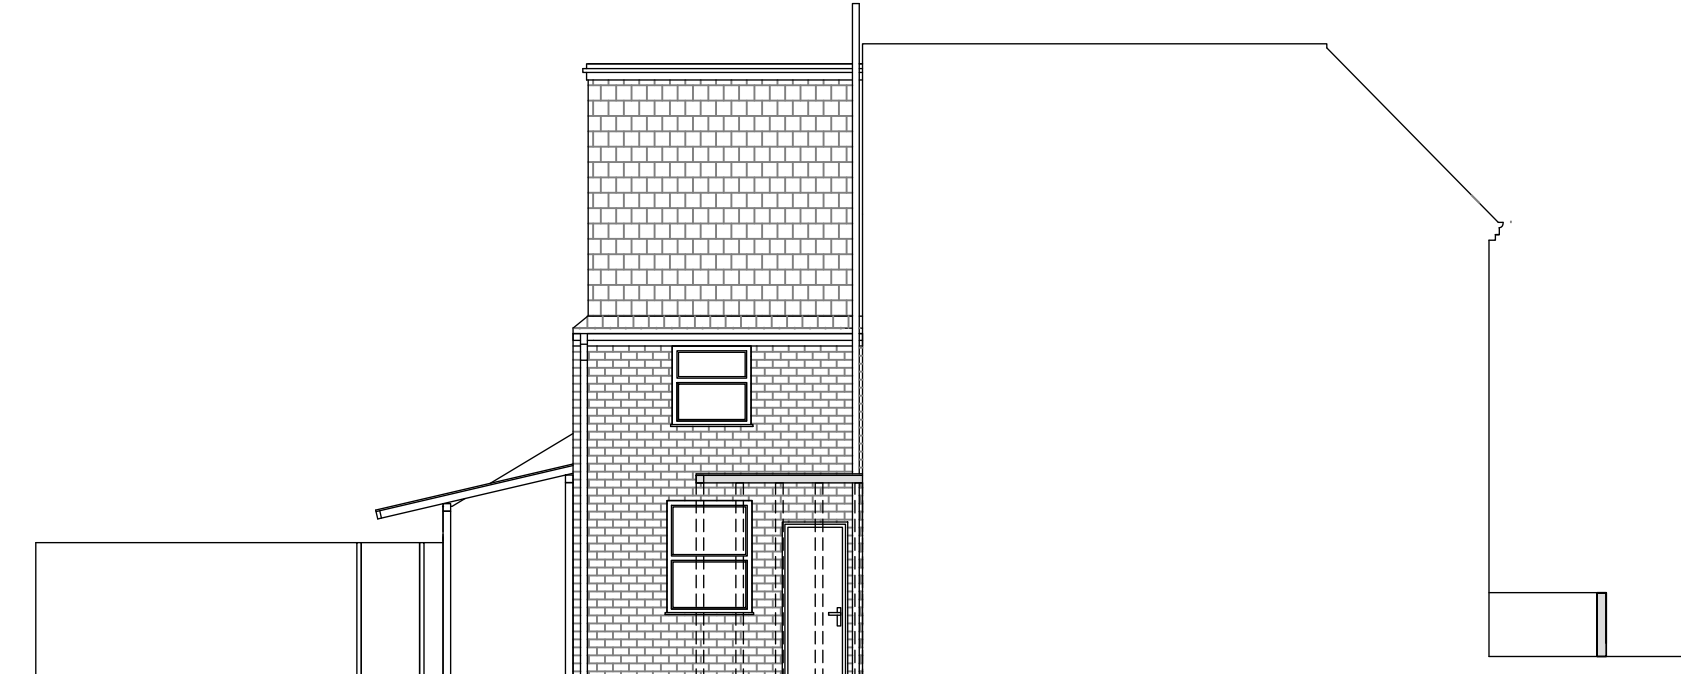

Existing North Elevation, Scale 1:100@A1

DO NOT SCALE - FOR PLANNING PURPOSES ONLY.
ARCHITECTS TO BE INFORMED OF ALL DISCREPANCIES IN DIMENSIONS.
CONTRACTOR TO CHECK ALL DIMENSIONS ON SITE.
ANY UNAUTHORISED COPYING WILL CONSTITUTE INFRINGEMENT OF COPYRIGHT.
ALL RIGHTS RESERVED.
COPYRIGHT© PROARC LTD.

Rev	Details	Date
-----	---------	------

PLANNING APPLICATION

PROARC
Architecture & Properties
42 Valley Road, Gillingham, Kent, ME7 2EU
Mobile: 07511251343 www.proarc.one

Project Title
HMO conversion.

Drawing Title
Location Plan and Existing Drawings

Address	Date
94 Gordon Road, Gravesend, DA11 9JW	
Drawn: PB	Checked: MW
Dwg No: 2206_PL07	Scale: as indicated@A1
	Date: 02/08/2023
	Rev No: