




Proposed Floor Plans 1:50

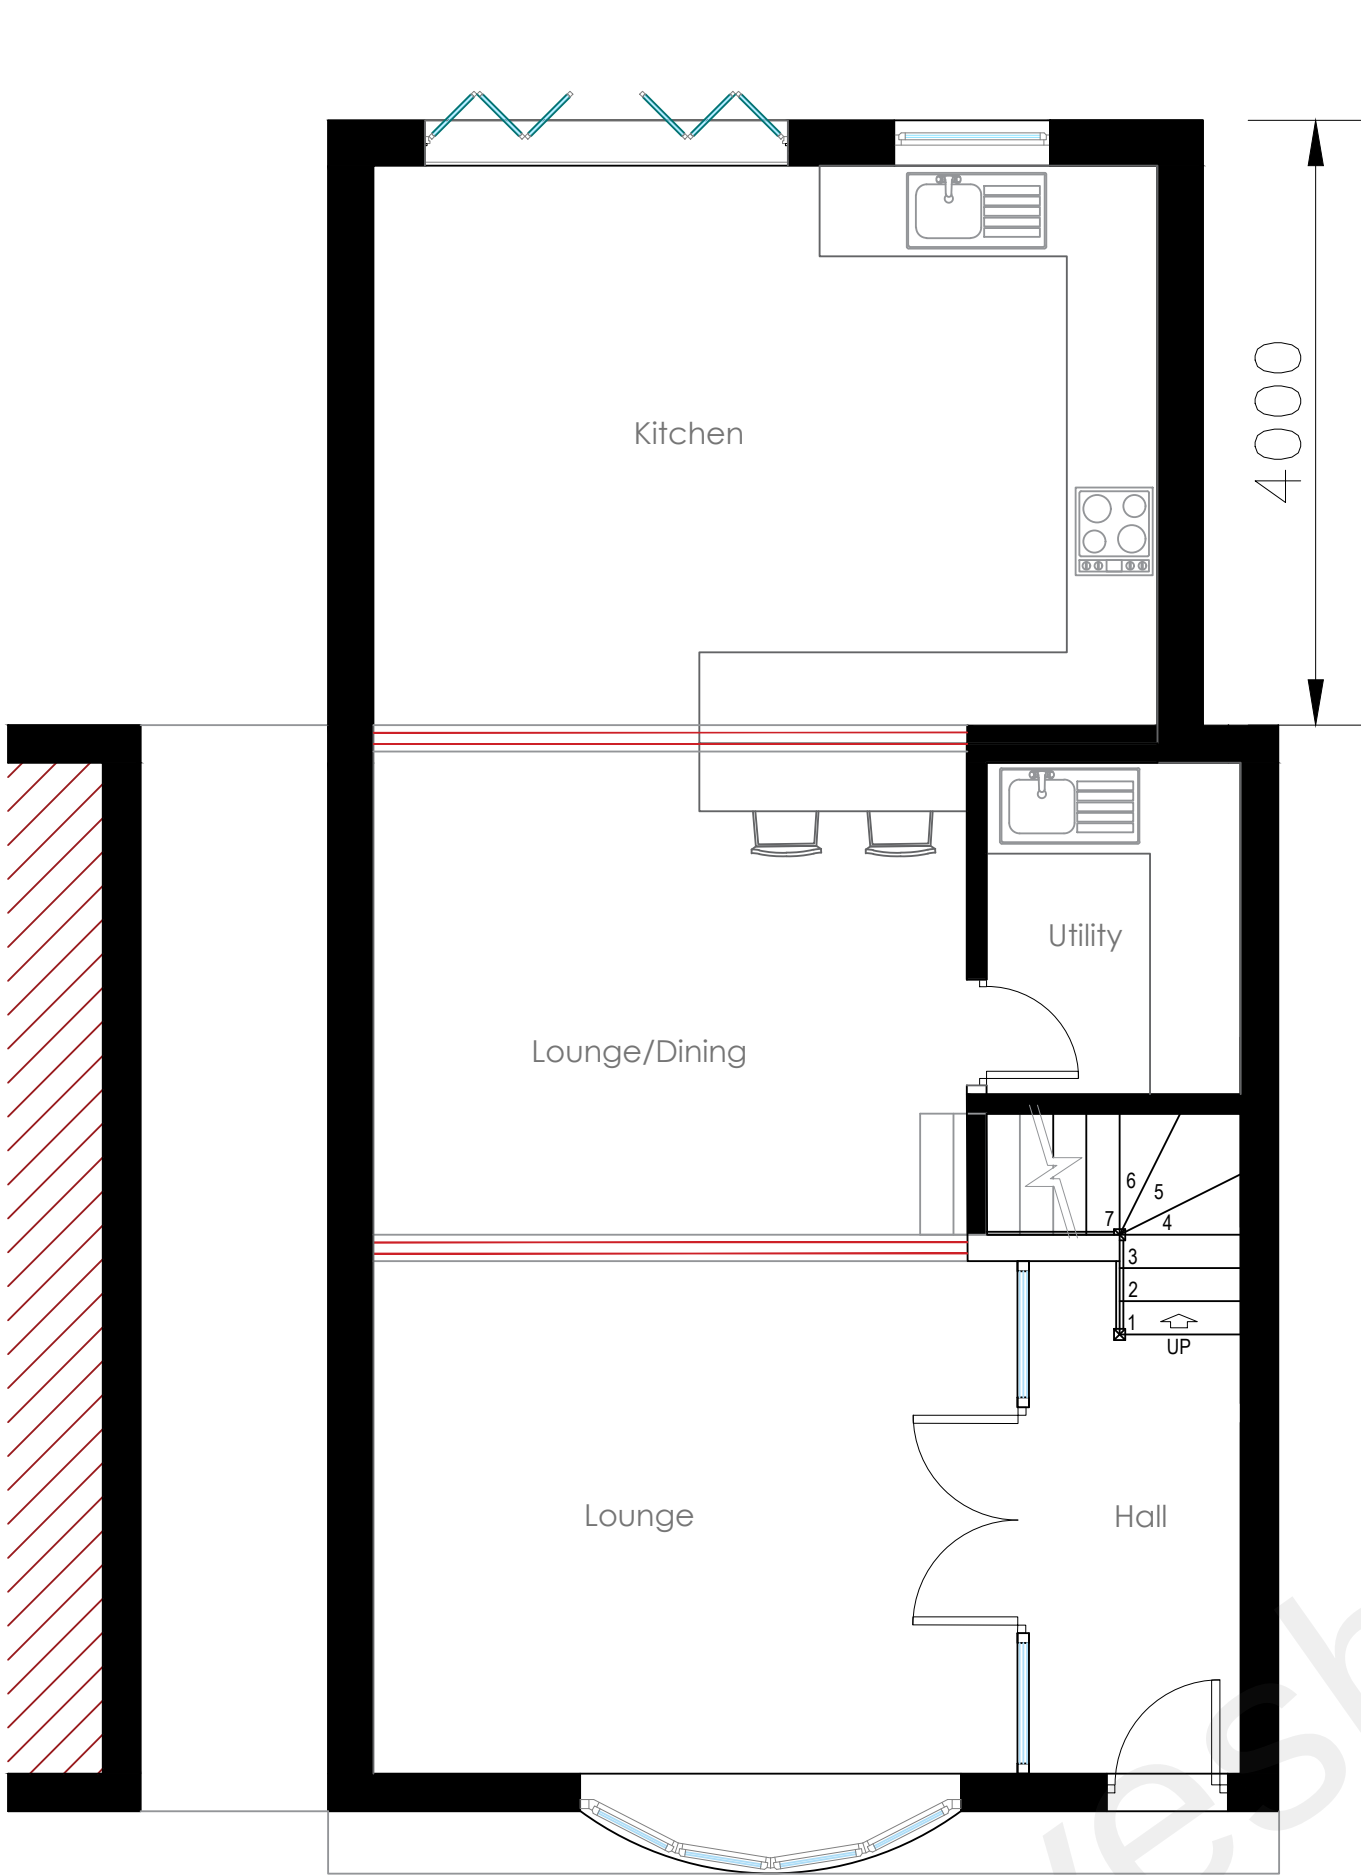

Proposed Ground Floor Plan 1:50

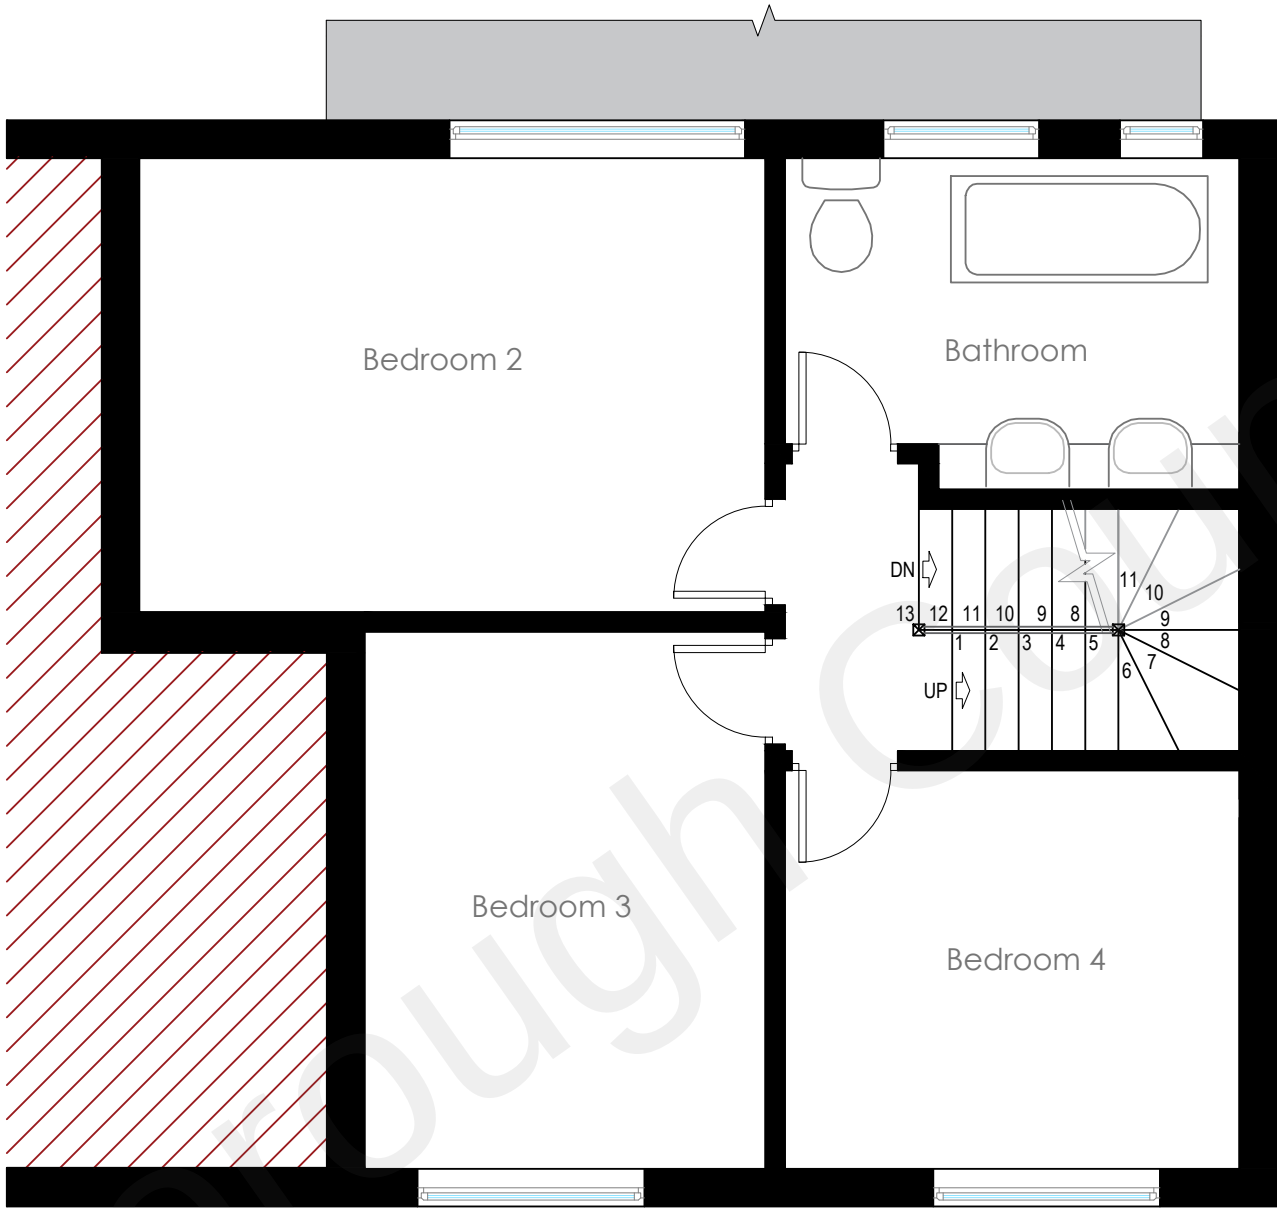

Proposed First Floor Plan 1:50

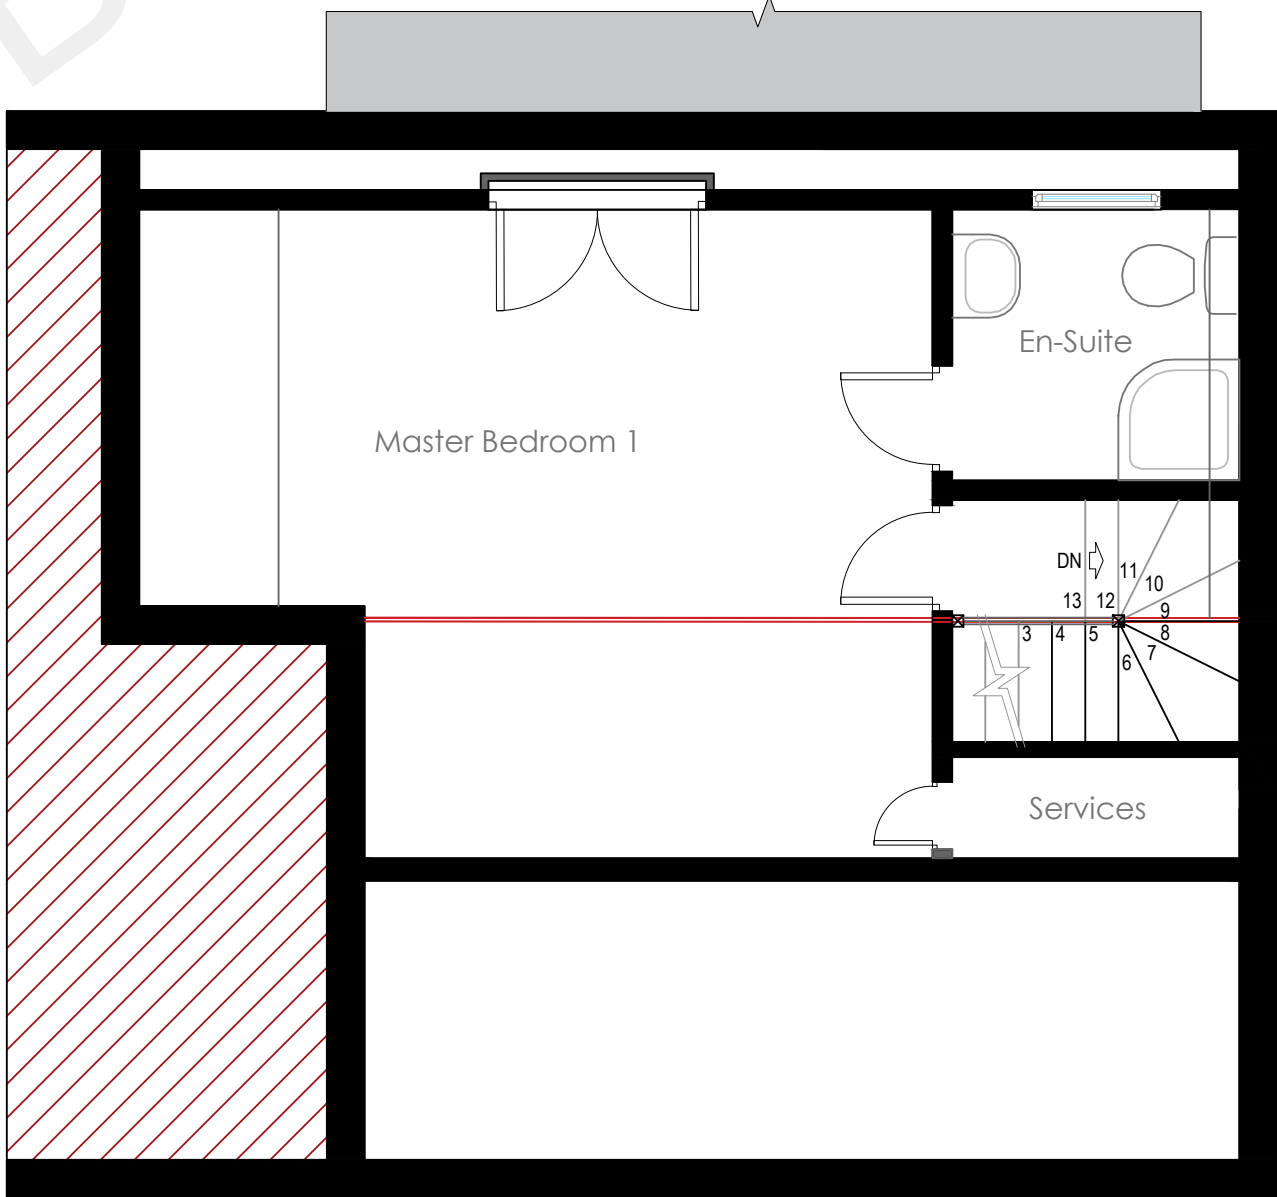

Proposed Second Floor Plan 1:50

- Notes:
- DO NOT SCALE FROM THIS DRAWING.
 - ALL DIMENSIONS TO BE VERIFIED ON SITE - DRAWN IN mm.
 - CONTRACTOR/BUILDER TO VERIFY ALL DIMENSIONS, HEIGHTS AND LEVELS PRIOR TO COMMENCEMENT OF ANY WORKS.
 - ALL DOCUMENTS SHALL BE CHECKED TO ENSURE THAT THEY ARE COMPATIBLE BY THE CONTRACTOR BEFORE CONSTRUCTION COMMENCES. IN THE EVENT OF APPARENT AMBIGUITY OR CONTRADICTION THE ENGINEER AND/OR THE ARCHITECT SHALL BE NOTIFIED IMMEDIATELY.
 - THE CONTRACTOR SHALL ISSUE ALL STATUTORY NOTICES TO THE LOCAL AUTHORITY DURING THE PROGRESS AND COMPLETION OF WORKS

4 m			
1	2	3	4
A	--	--	--/--
REV:	DESCRIPTION:	BY:	DATE:
STATUS			



Whitehall Place
47 The Terrace
Gravesend, Kent
DA12 2DL
01474 247 787
info@barronedwards.co.uk
www.barronedwards.co.uk

SITE:
40
Freeman Road
Gravesend, Kent
DA12 4EF

TITLE:
Proposed Floor Plans
-
-

SCALE AT A2: 1:50	DATE: 02/11/21	DRAWN: AM	CHECKED: --
PROJECT NO: 210712	DRAWING NO: 004	REVISION: --	