


NOTES  
THIS DRAWING IS FOR PLANNING USE ONLY,  
STRUCTURE AND BUILDING CONTROL  
APPROVAL IS REQUIRED BEFORE  
COMMENCEMENT OF ANY BUILDING  
WORKS.DO NOT REPRODUCE THIS  
DRAWING WITHOUT PERMISSION, THIS  
DRAWING IS SUBJECT TO COPYRIGHT .

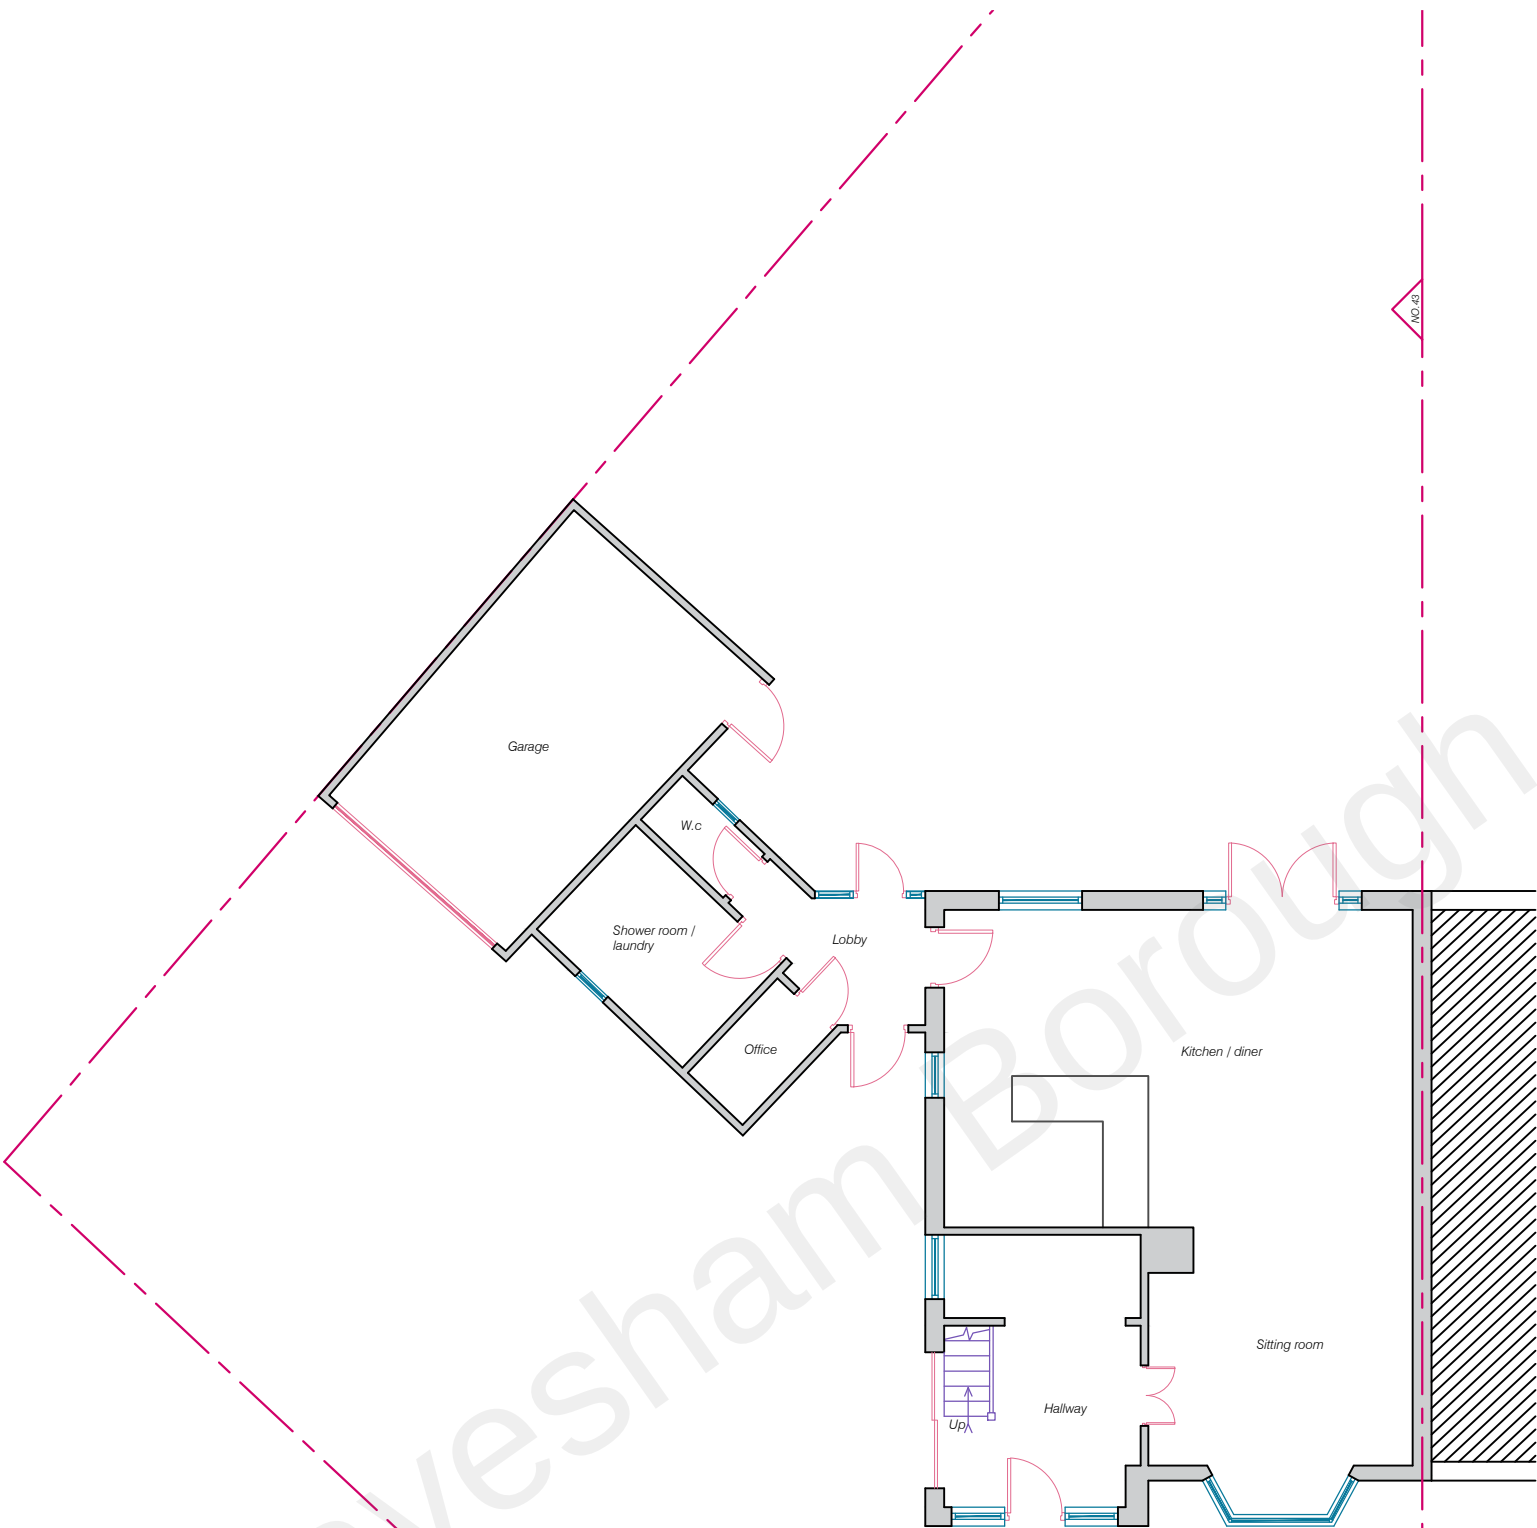

EXISTING GROUND FLOOR PLAN



|   |                  |               |                |                |                  |               |                |                       |  |  |          |
|---|------------------|---------------|----------------|----------------|------------------|---------------|----------------|-----------------------|--|--|----------|
|   |                  |               |                |                |                  |               |                |                       |  |  |          |
| Issue   | Notes            | Drawn         | Date           |                |                  |               |                |                       |  |  |          |
| <div>Express Plans</div> <div>Suite 12, 29 Belmont Road, Uxbrdge, UB8 1QS<br/>Tel: 07375 455206   Email: info@expressplans.co.uk</div> <div>Client<br/>Mr. R. Atstopas<br/>43 Truro Road<br/>London<br/>DA12 5RG</div> <div>Drawing Title<br/>EXISTING GROUND FLOOR PLAN</div> <tr><td>Scale<br/>1:100</td><td>Date<br/>20/09/21</td><td>Checked<br/>AZ</td><td>Drawn By<br/>AZ</td></tr> <tr><td colspan="3">Drawing Number<br/>D01</td><td>Revision</td></tr> |                  |               |                | Scale<br>1:100 | Date<br>20/09/21 | Checked<br>AZ | Drawn By<br>AZ | Drawing Number<br>D01 |  |  | Revision |
| Scale<br>1:100   | Date<br>20/09/21 | Checked<br>AZ | Drawn By<br>AZ |                |                  |               |                |                       |  |  |          |
| Drawing Number<br>D01   |                  |               | Revision       |                |                  |               |                |                       |  |  |          |