


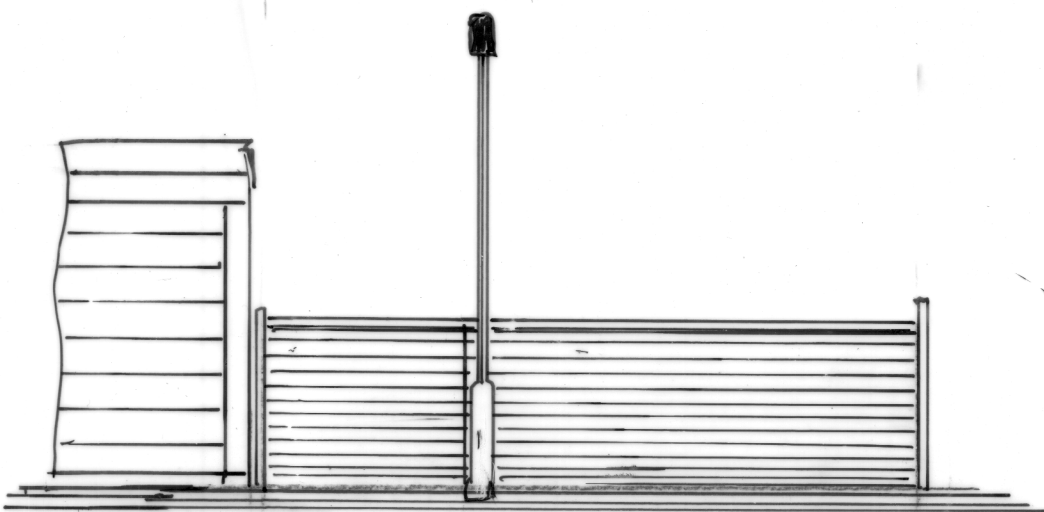


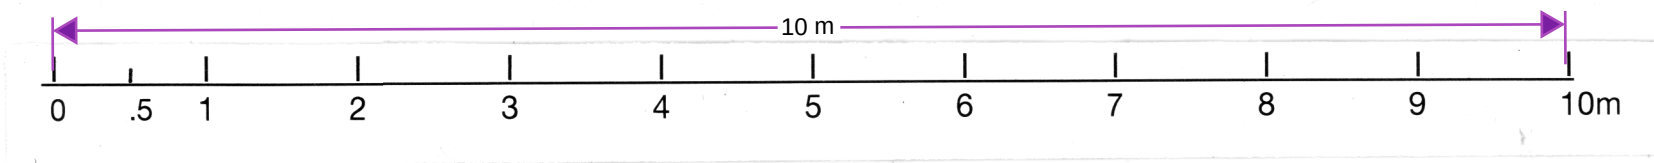

EXISTING VIEW FROM ROAD AT THE REAR OF 101 ALLSAINTS


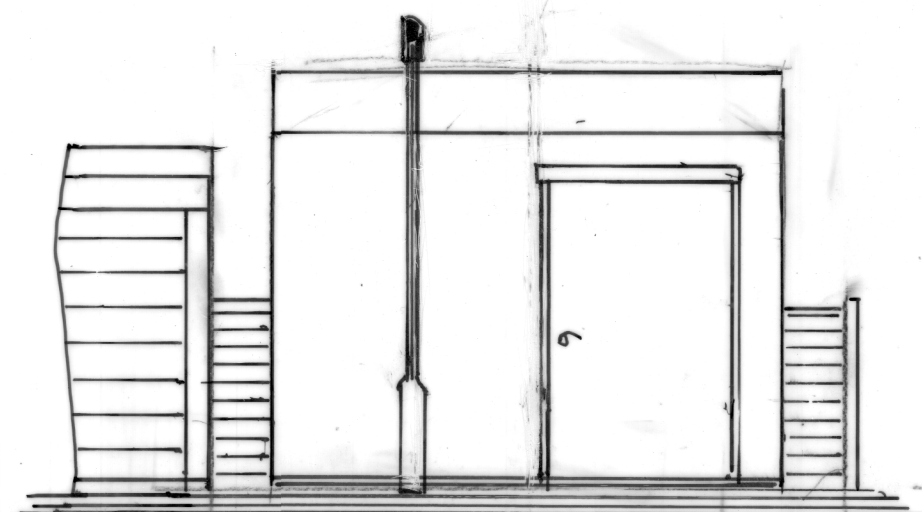


PROPOSED FRONT ELEVATION

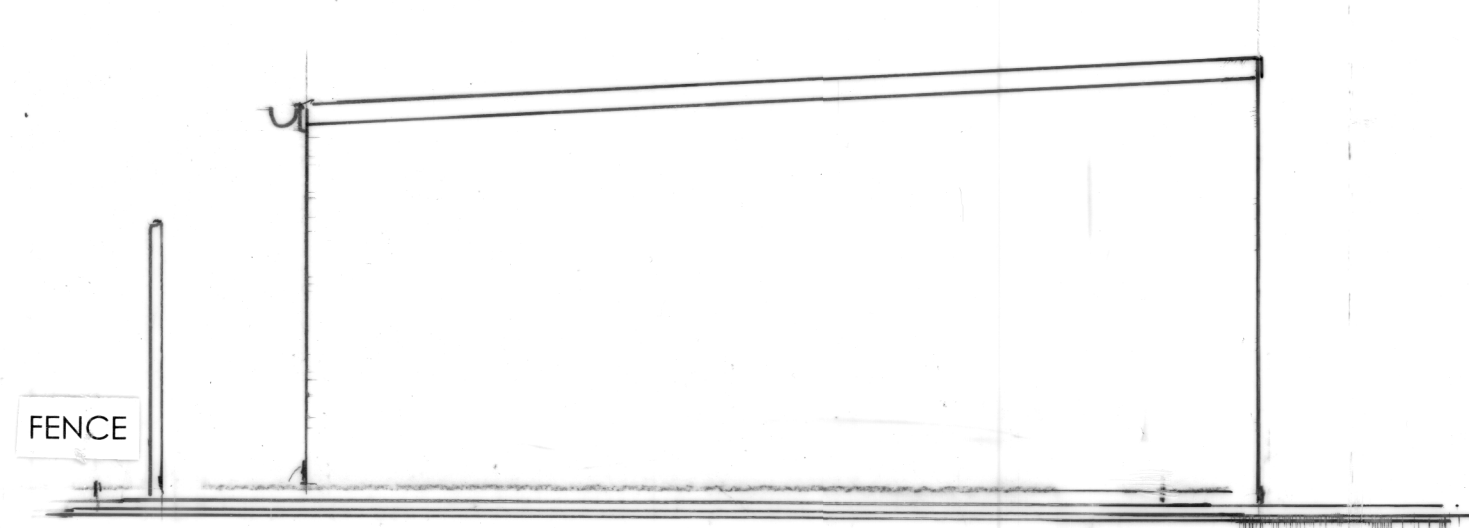


SIDE ELEVATION (SAME BOTH SIDES)

DRAWING TITLE
FLAT ROOF STORAGE UNIT

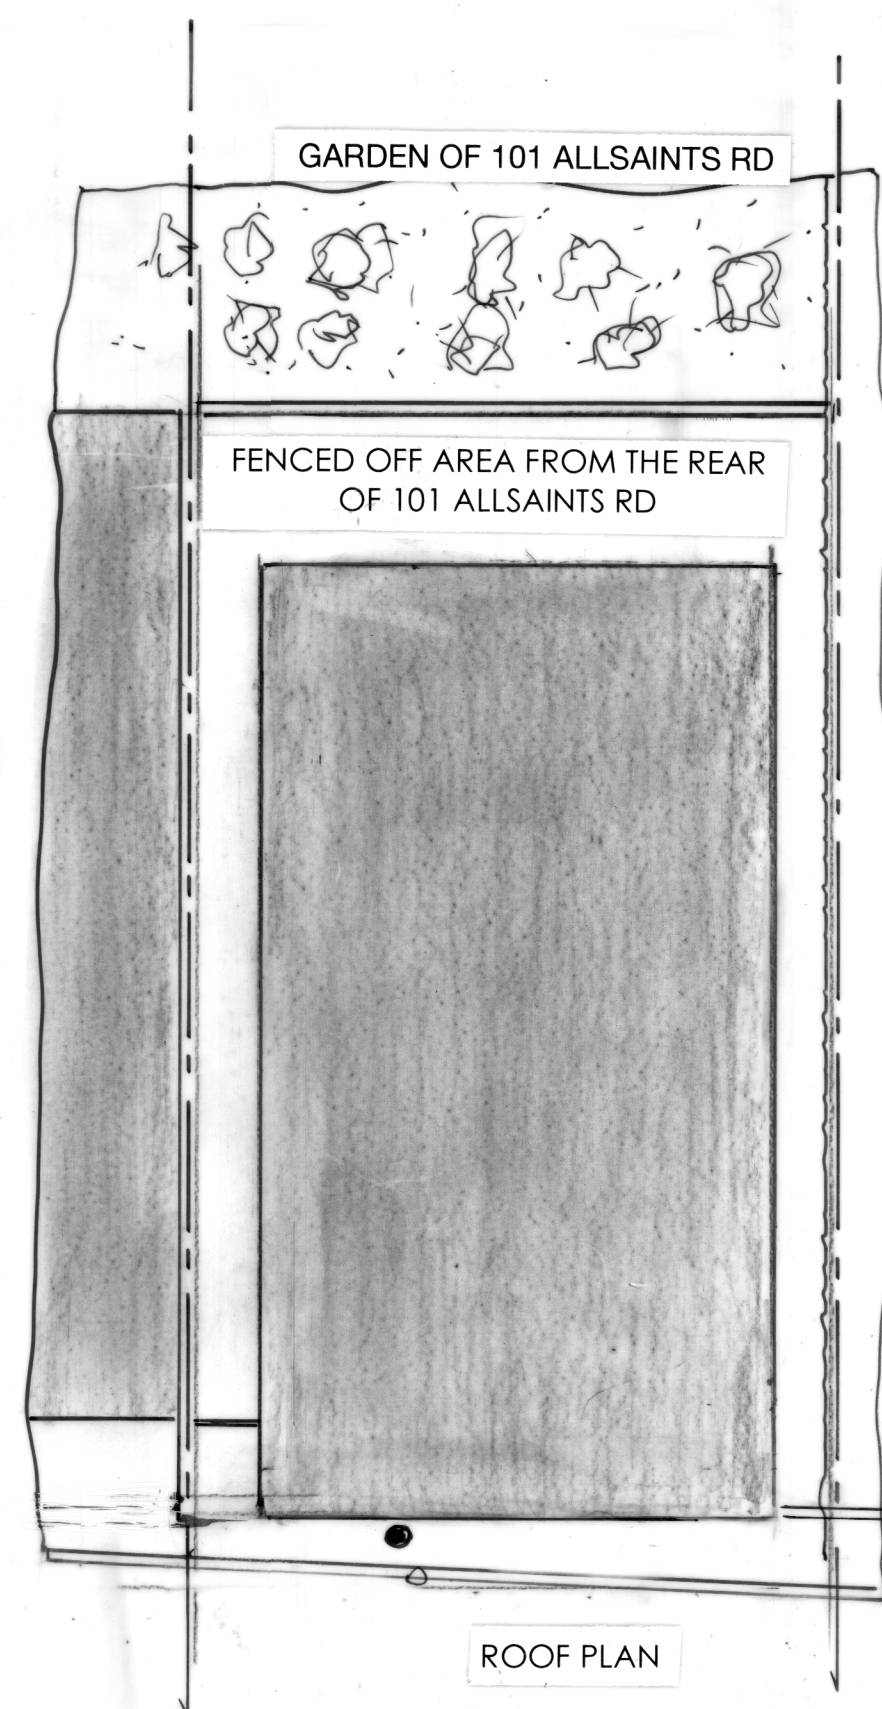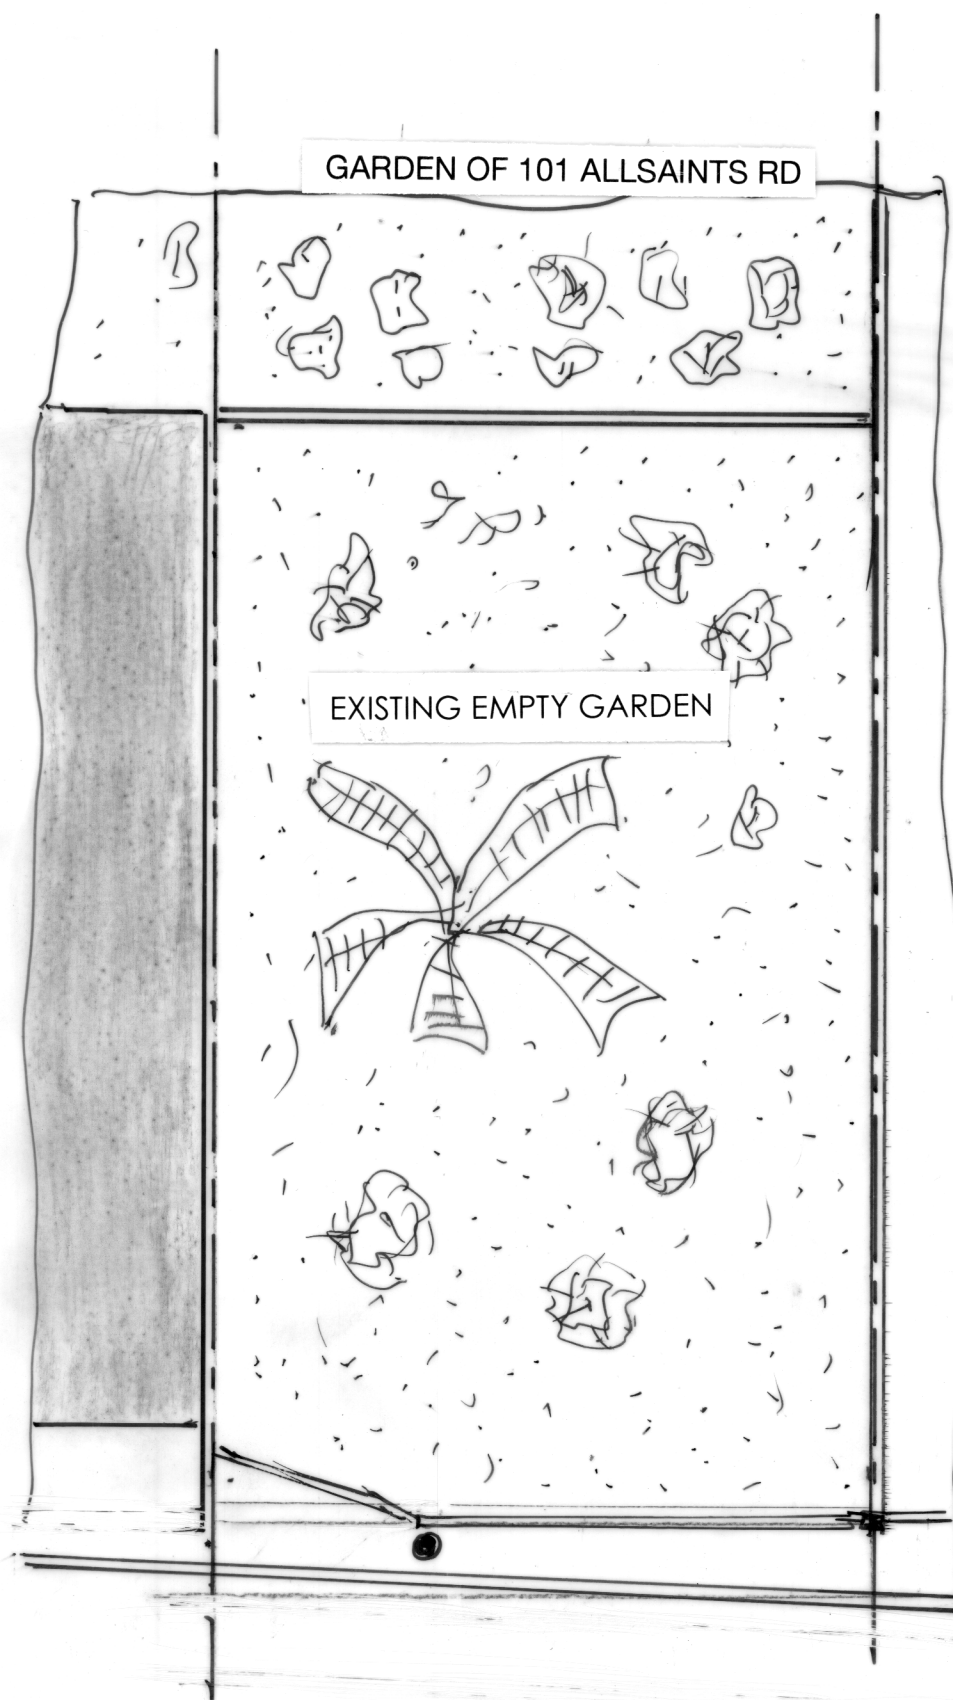

ROOF PLAN

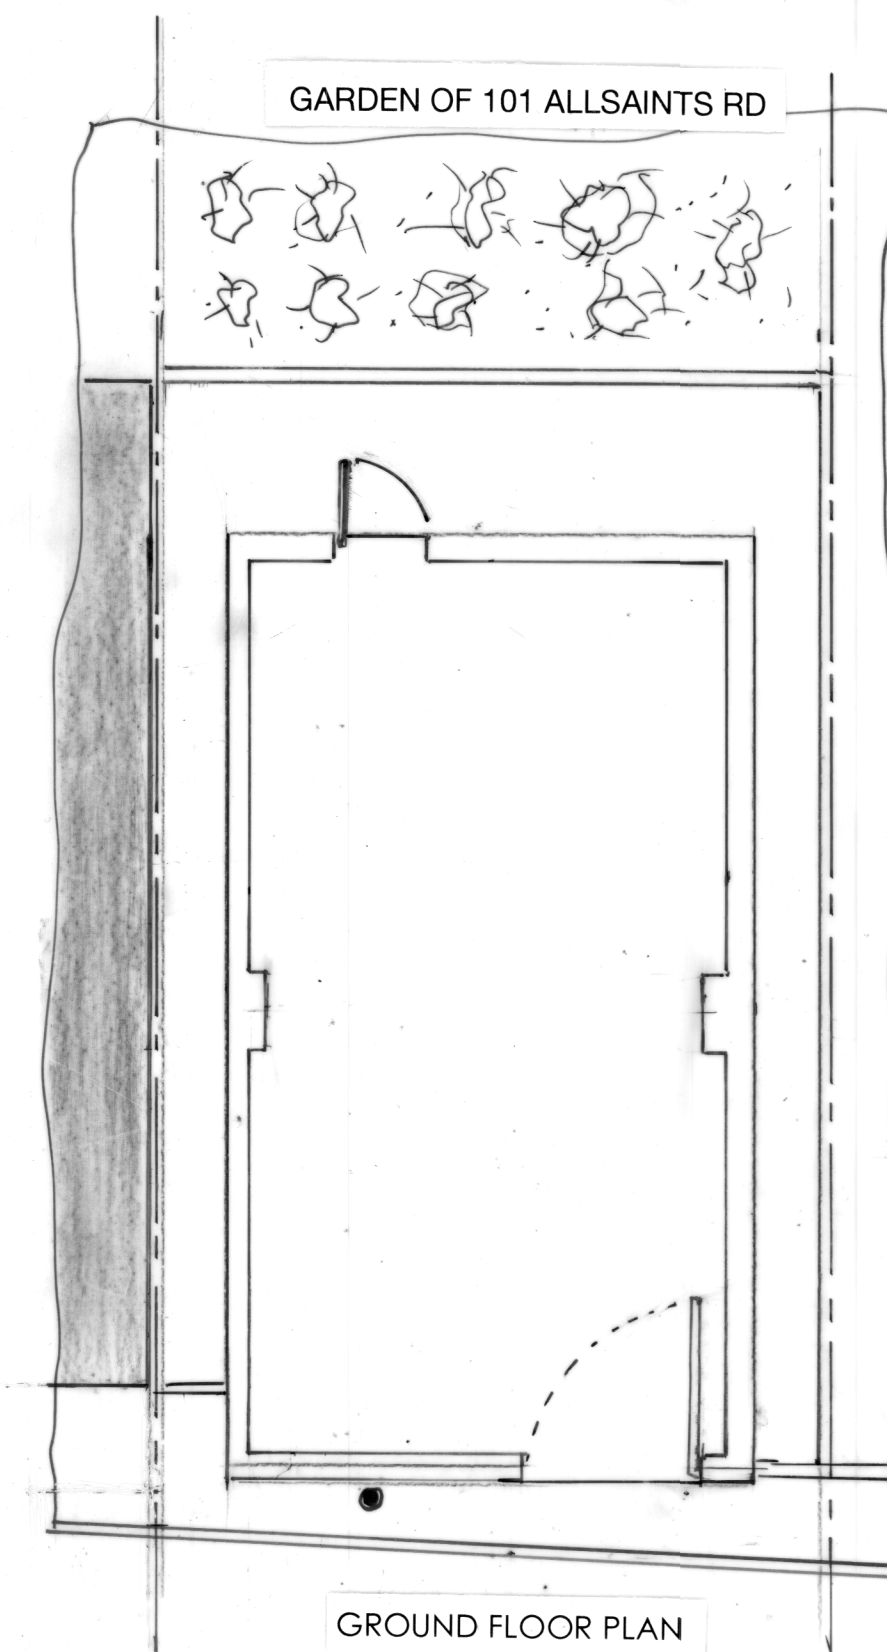

GROUND FLOOR PLAN

**WE ARE APPLYING FOR PLANNING
PERMISSION FOR A CONCRETE
BLOCK BUILT STORAGE UNIT**

THE PARCEL OF LAND TO WHERE THE STORAGE
UNIT WILL BE BUILT WAS PURCHASED FROM THE
OWNERS AT 101 ALLSAINTS RD DA11 8RW.

Divine Loft Conversions

104 Gravesend Road, Rochester Kent ME2 3PN
Tel: 01634 722177 - 07850 314941
email phil@divinelofts.co.uk

Client.

MR. SIMON LEE.
79 ALL SAINTS RD
NORTHFLEET
KENT DA11 8RW

SCALE 1:50 @ A2
Date 2nd SEPTEMBER 2025
DRAWING NO. PE1531 B