





GRP KIOSK ELECTRICITY
SUPPLY HOUSING PAINTED
BLACK WITH PLANTER IN
FRONT

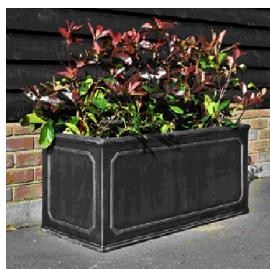


FRONT ELEVATION
(1:100)

FAUX LEAD PLANTER

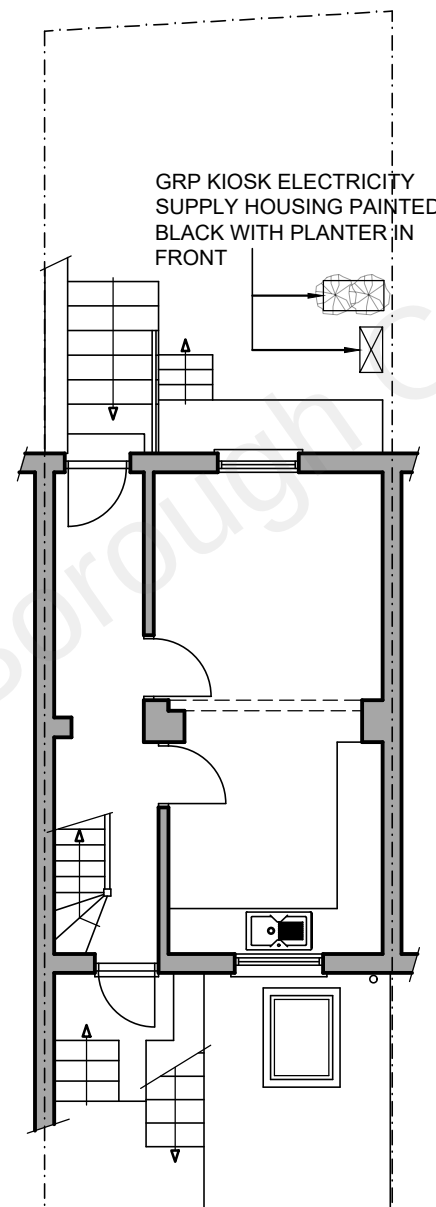

GRP KIOSK ELECTRICITY
SUPPLY HOUSING PAINTED
BLACK WITH PLANTER IN
FRONT

GROUND FLOOR PLAN
(1:100)

 

SCALE

SCALE BAR @ 1:100

18/10/21	A	Colour of kiosk changed and planter added
Date	No	Revision

Penfold Project Services

Epmarket, Wrotham Road, Meopham, Kent, DA13 0JH
Telephone: 01474 816690
e-mail: apenfold448@btinternet.com

Job Title:
9 ZION PLACE
GRAVESEND
KENT
DA12 1BH

Dwg Title:
PLAN & ELEVATION - PROPOSED
GRP KIOSK ELECTRICITY
SUPPLY HOUSING

Scale: 1:100 @ A3

Dwg No.: 12A

Date: March 2021