




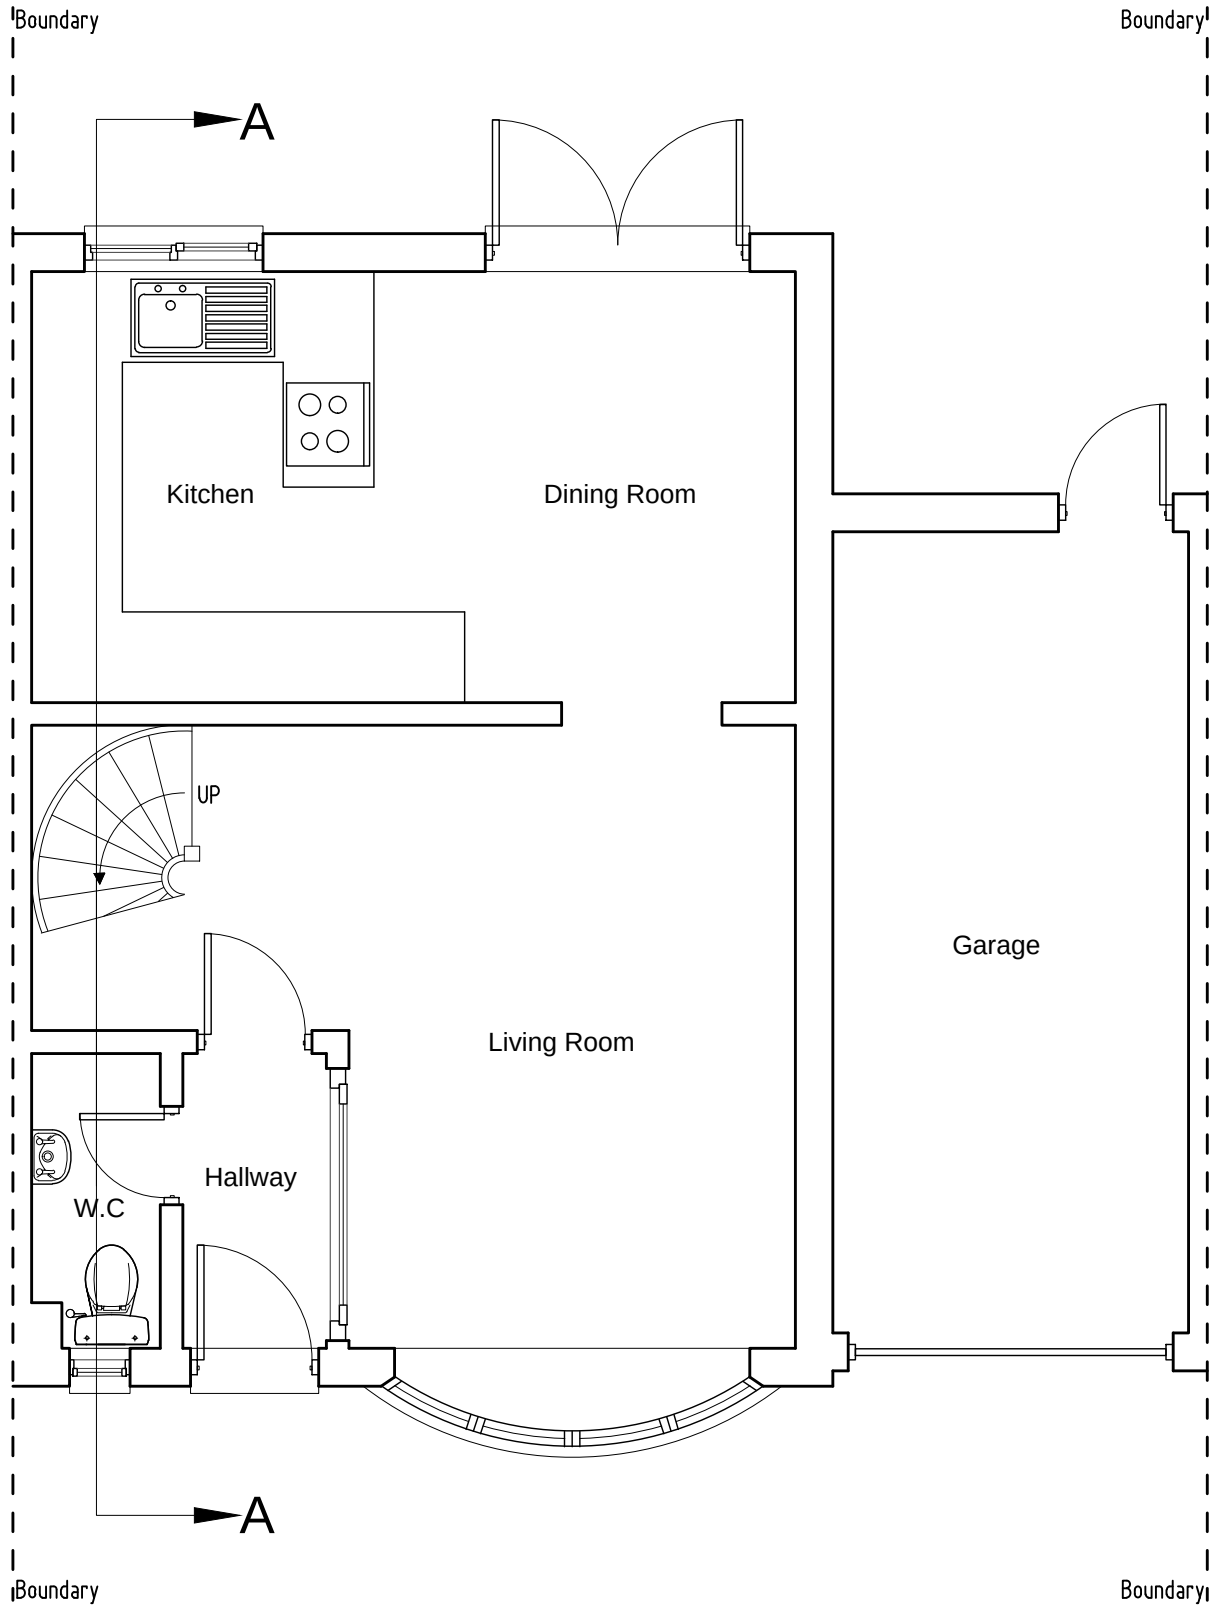


Ground Floor Plan

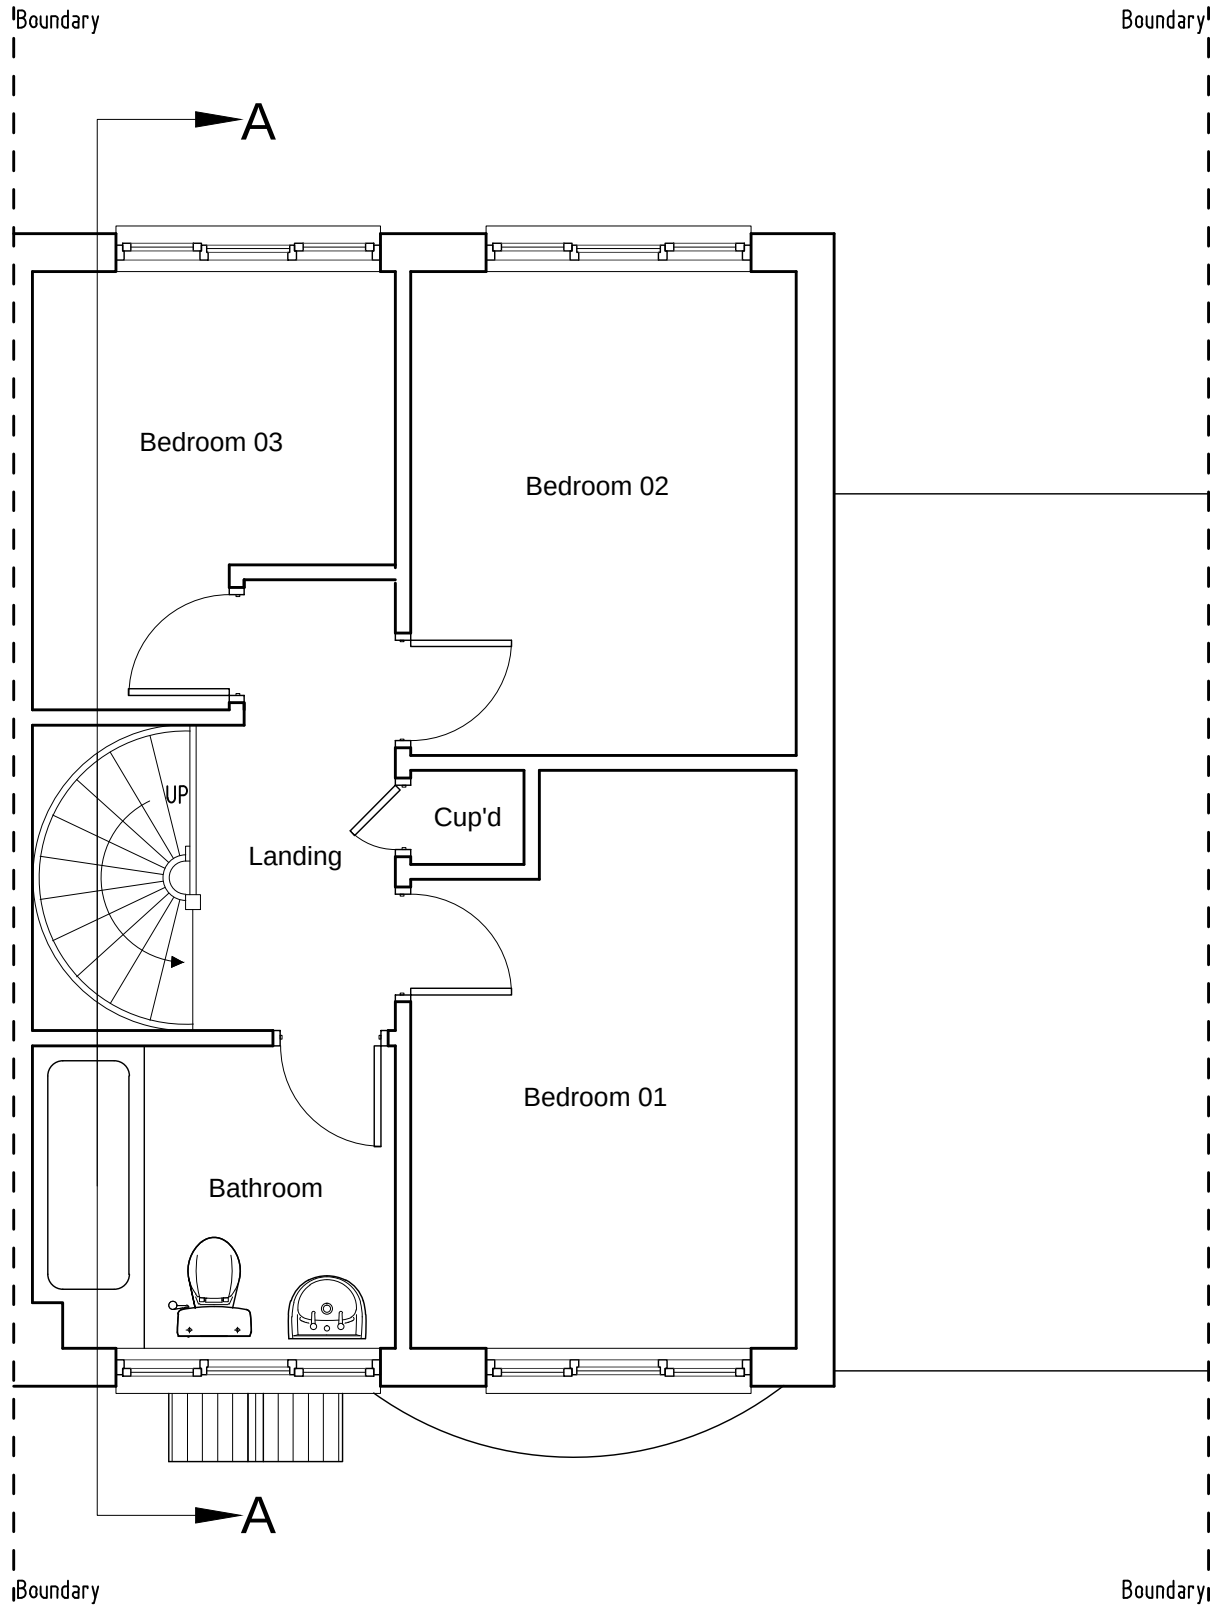


First Floor Plan

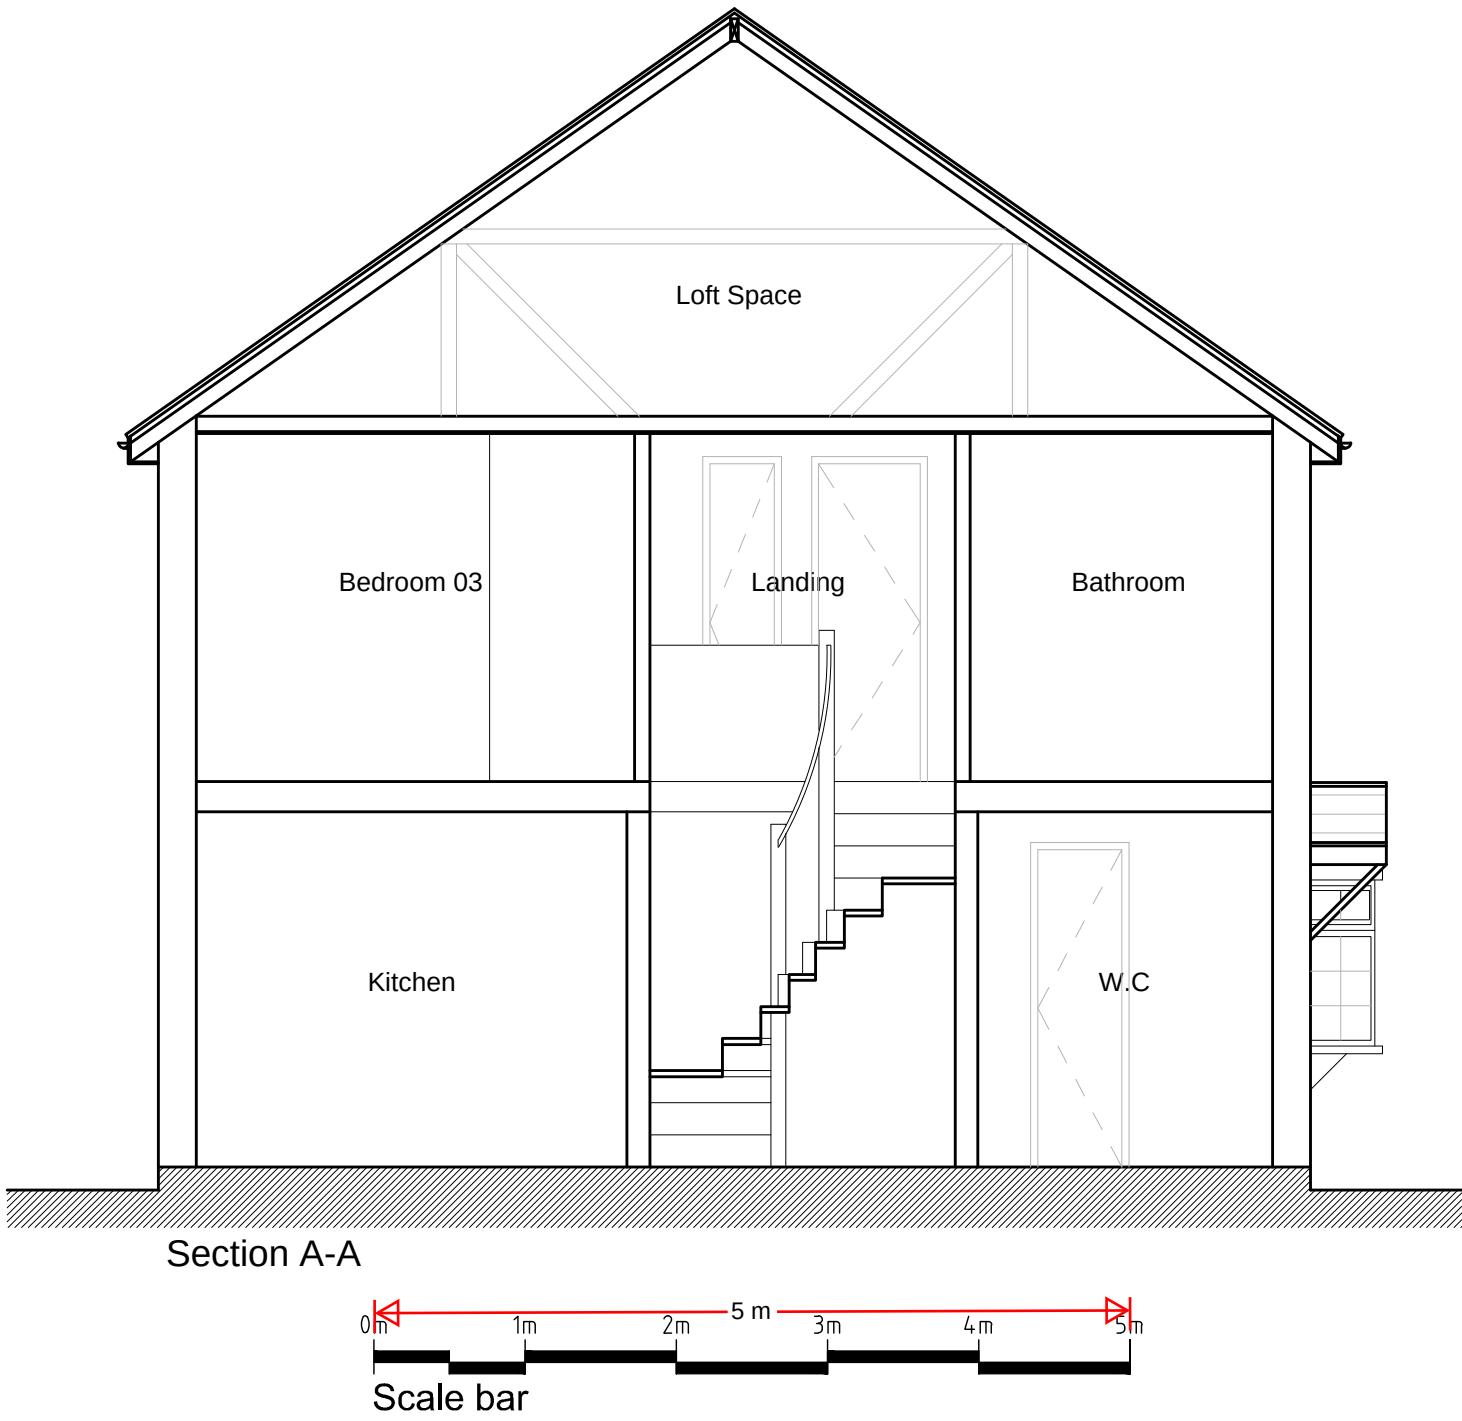

Front Elevation

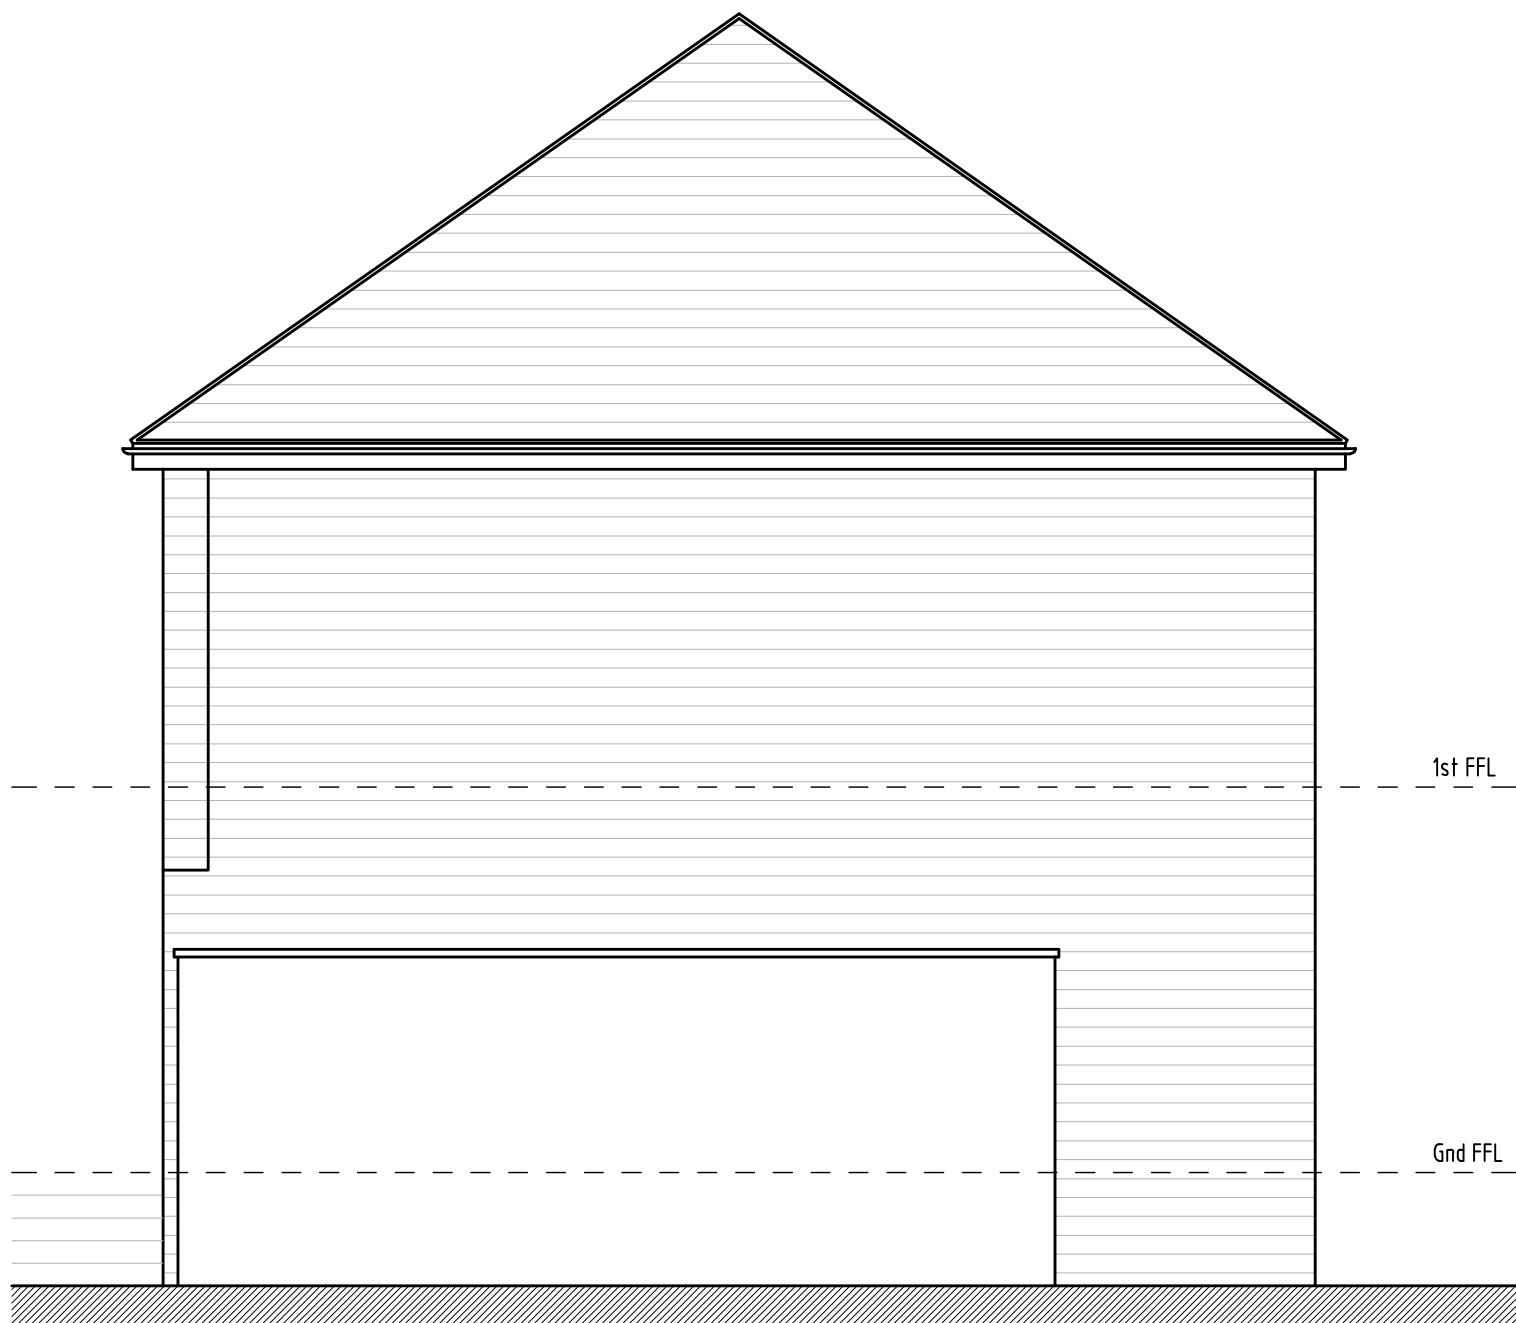

Side Elevation

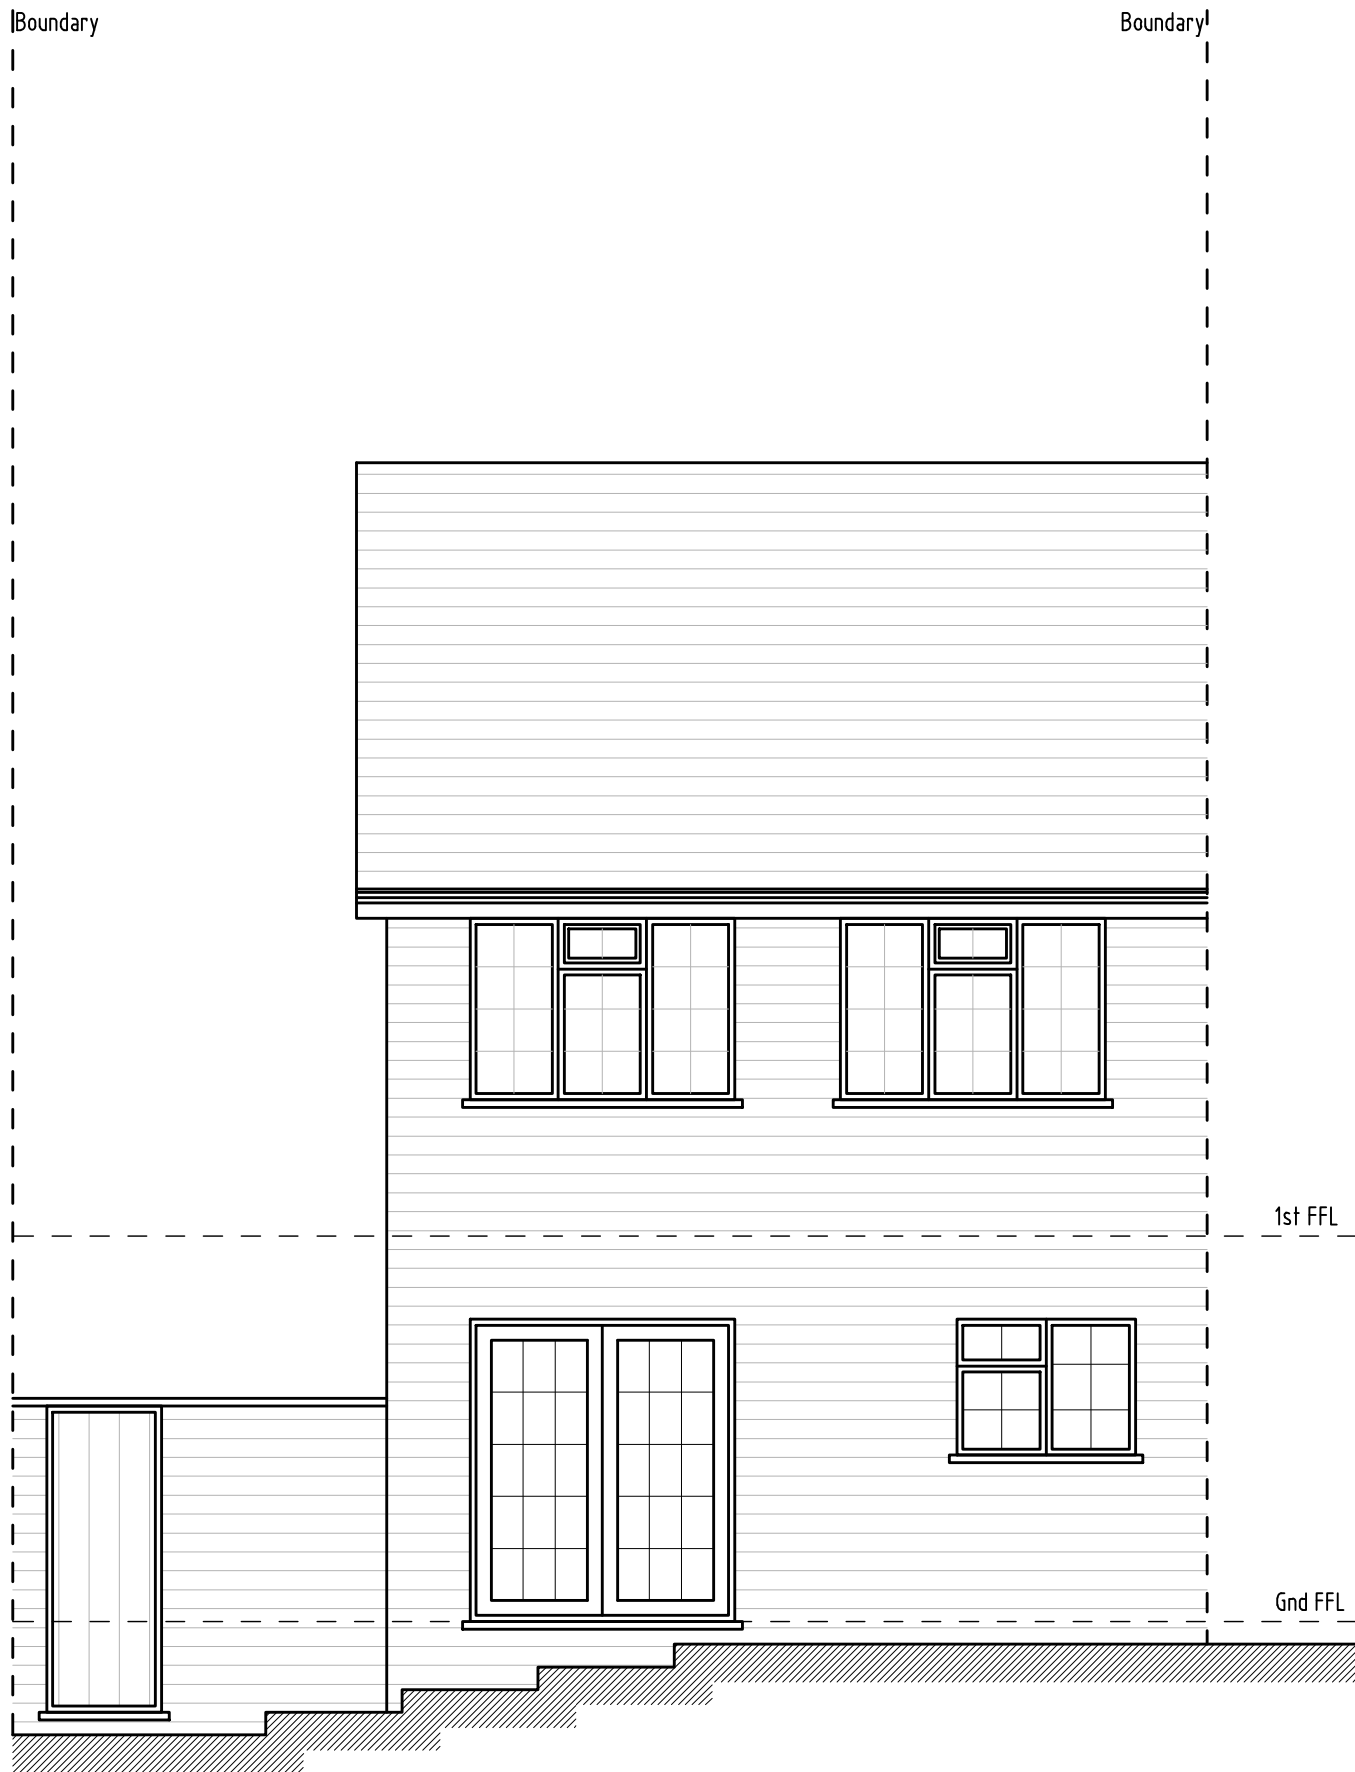

Rear Elevation

REV	DESCRIPTION	DATE	INT	CHKD
STATUS	FOR INFORMATION			

Client
Mr & Mrs Stanton & Mrs Stevens

Project
11 Lake Drive, Higham,
Rochester ME3 7LZ

Title
Existing Floor Plans,
Section & Elevations

Scale 1:50@A1	Date 22/09/17	Drawn N/A	Checked N/A
Project No: 2017/150	Drawing No. 002	Revision ~	