
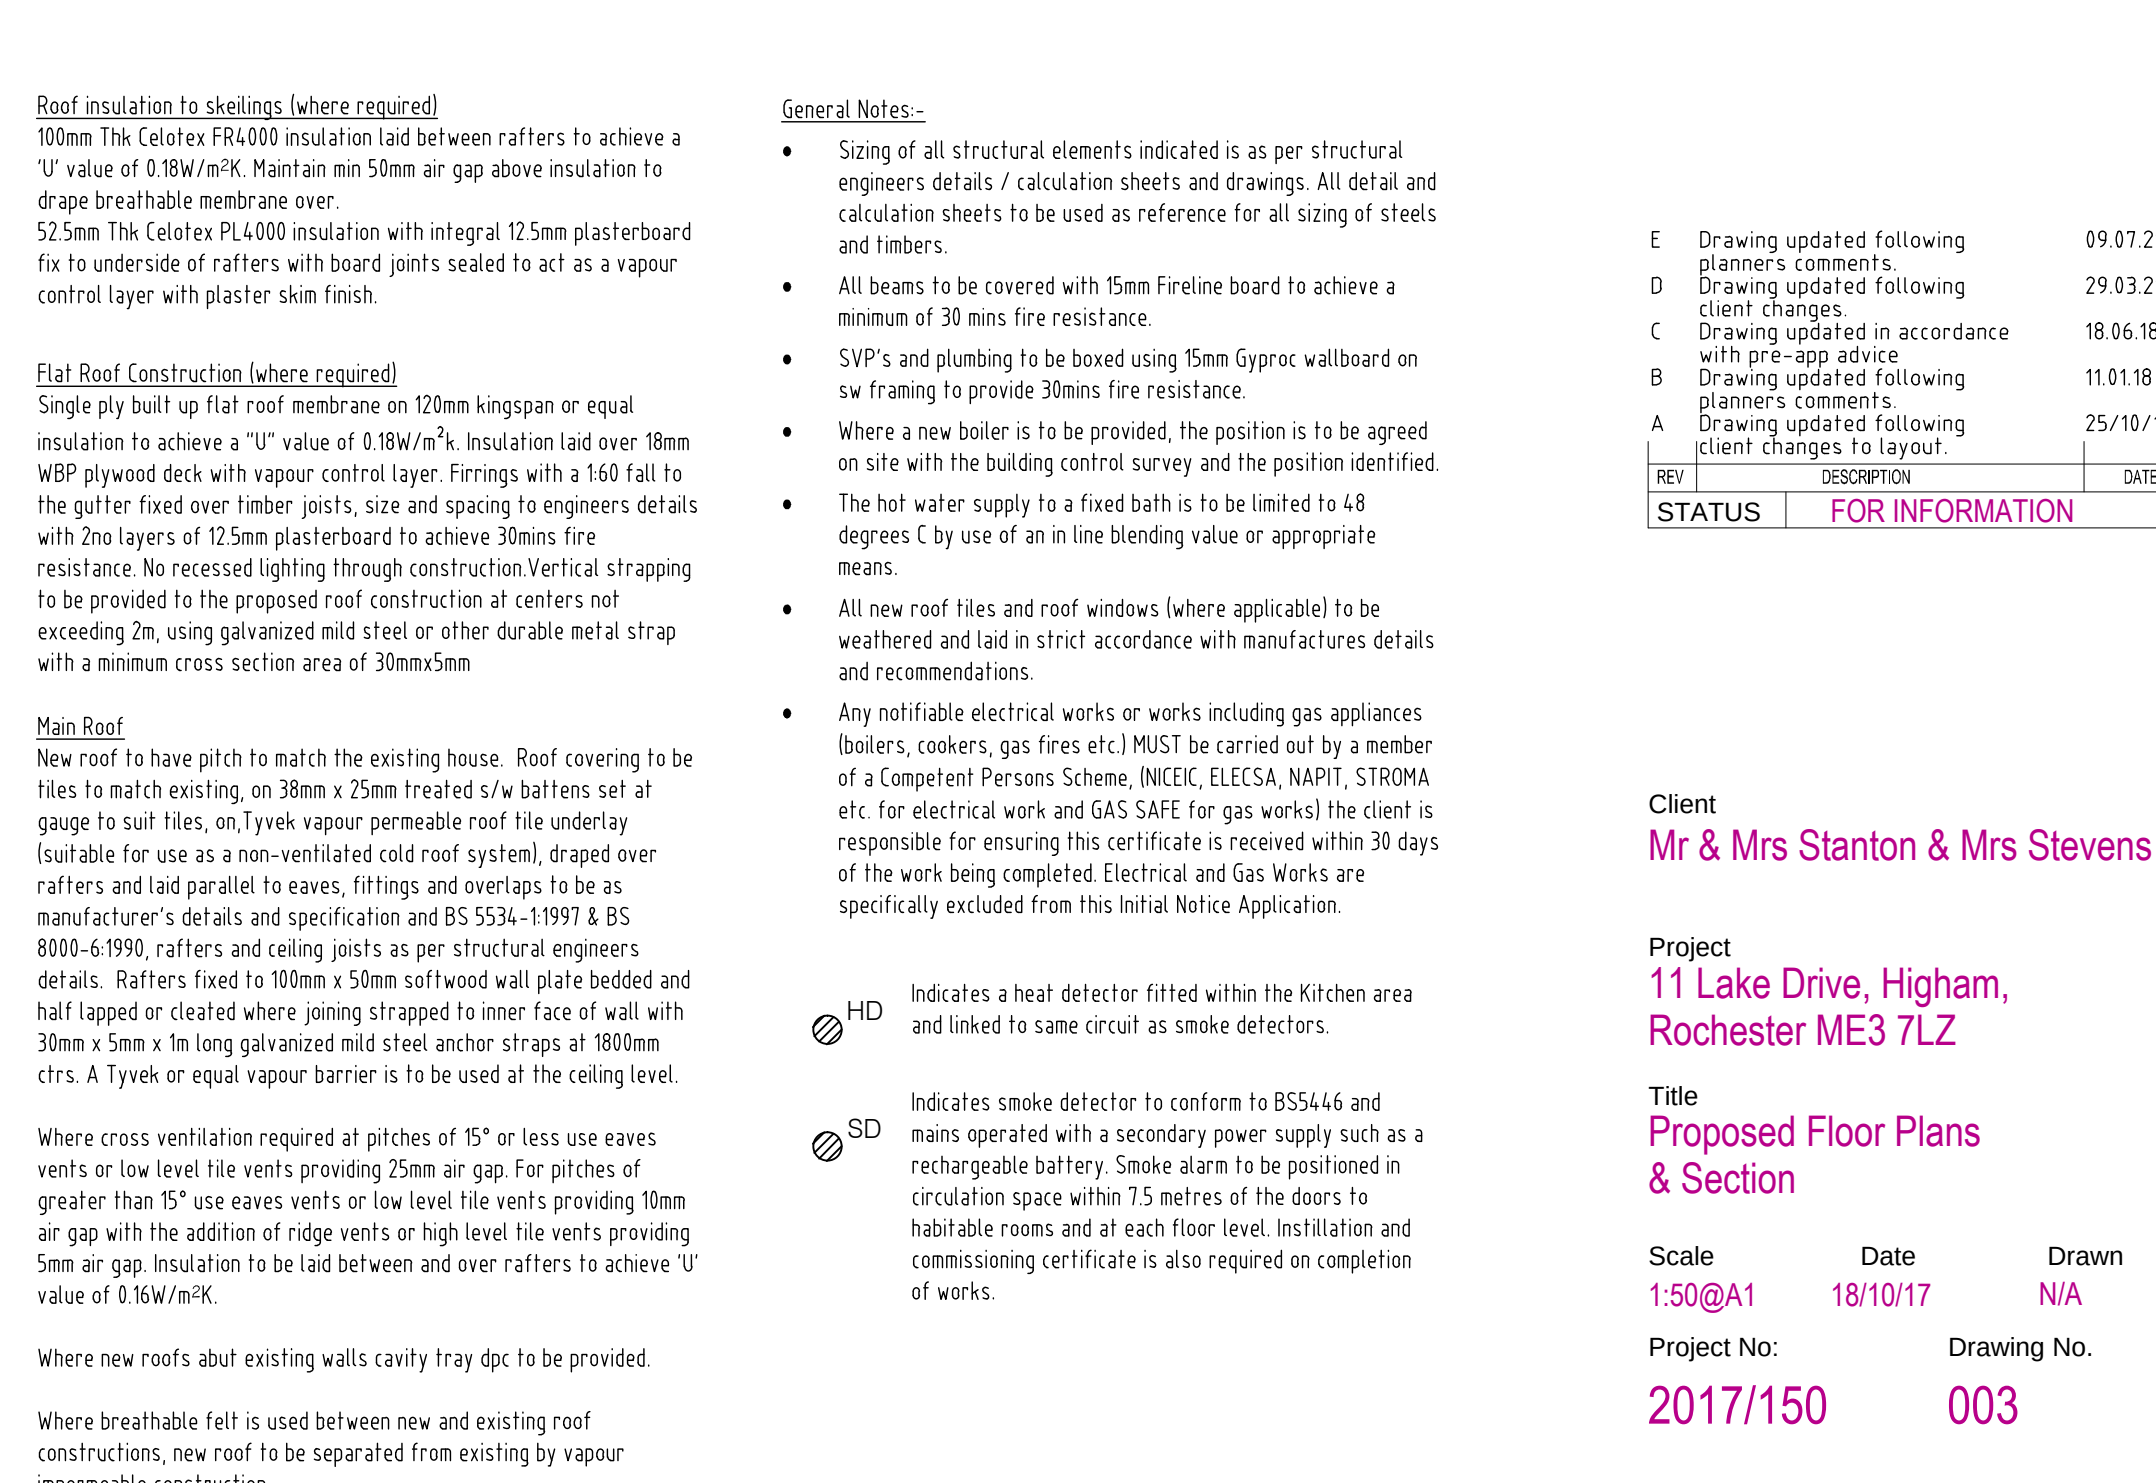
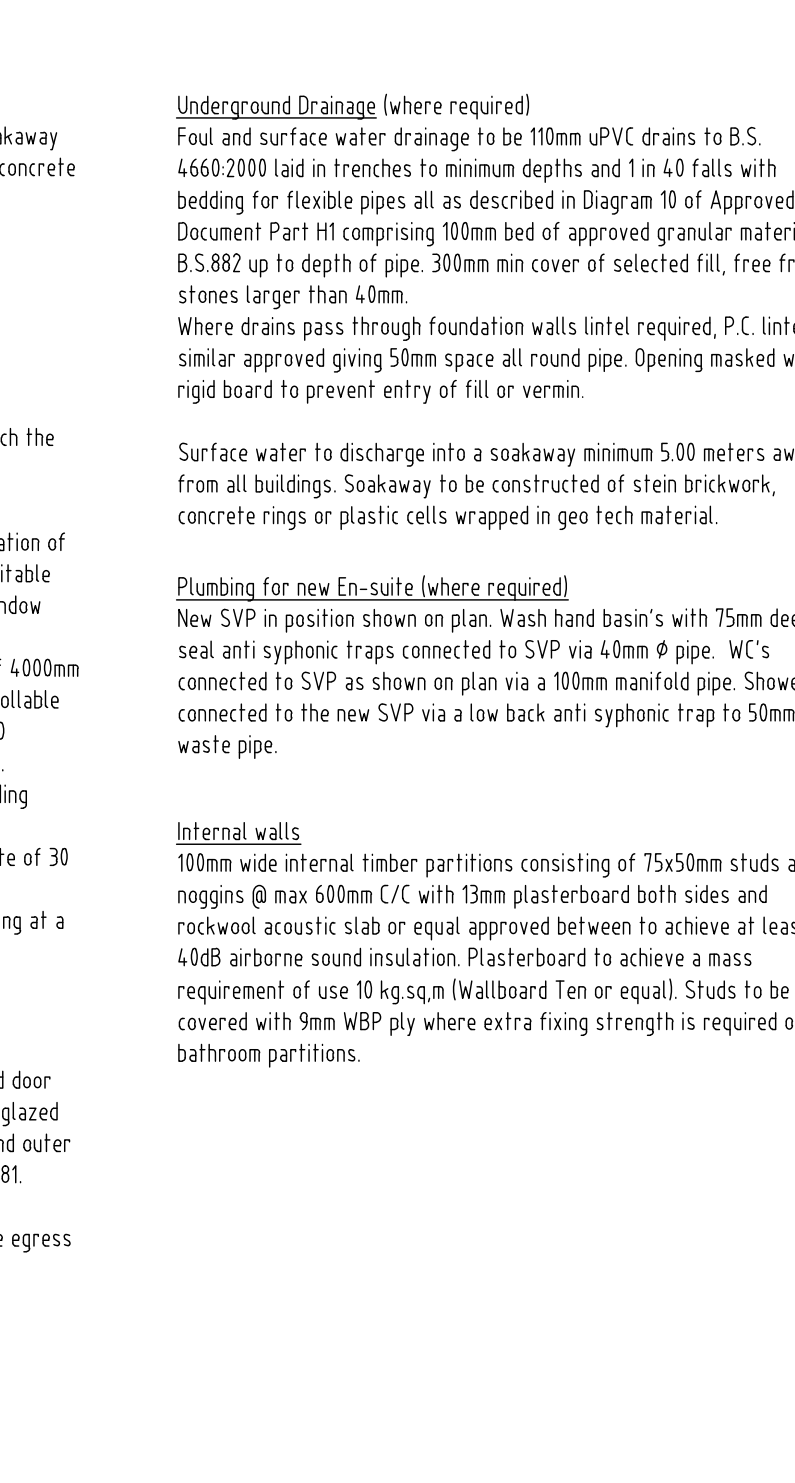
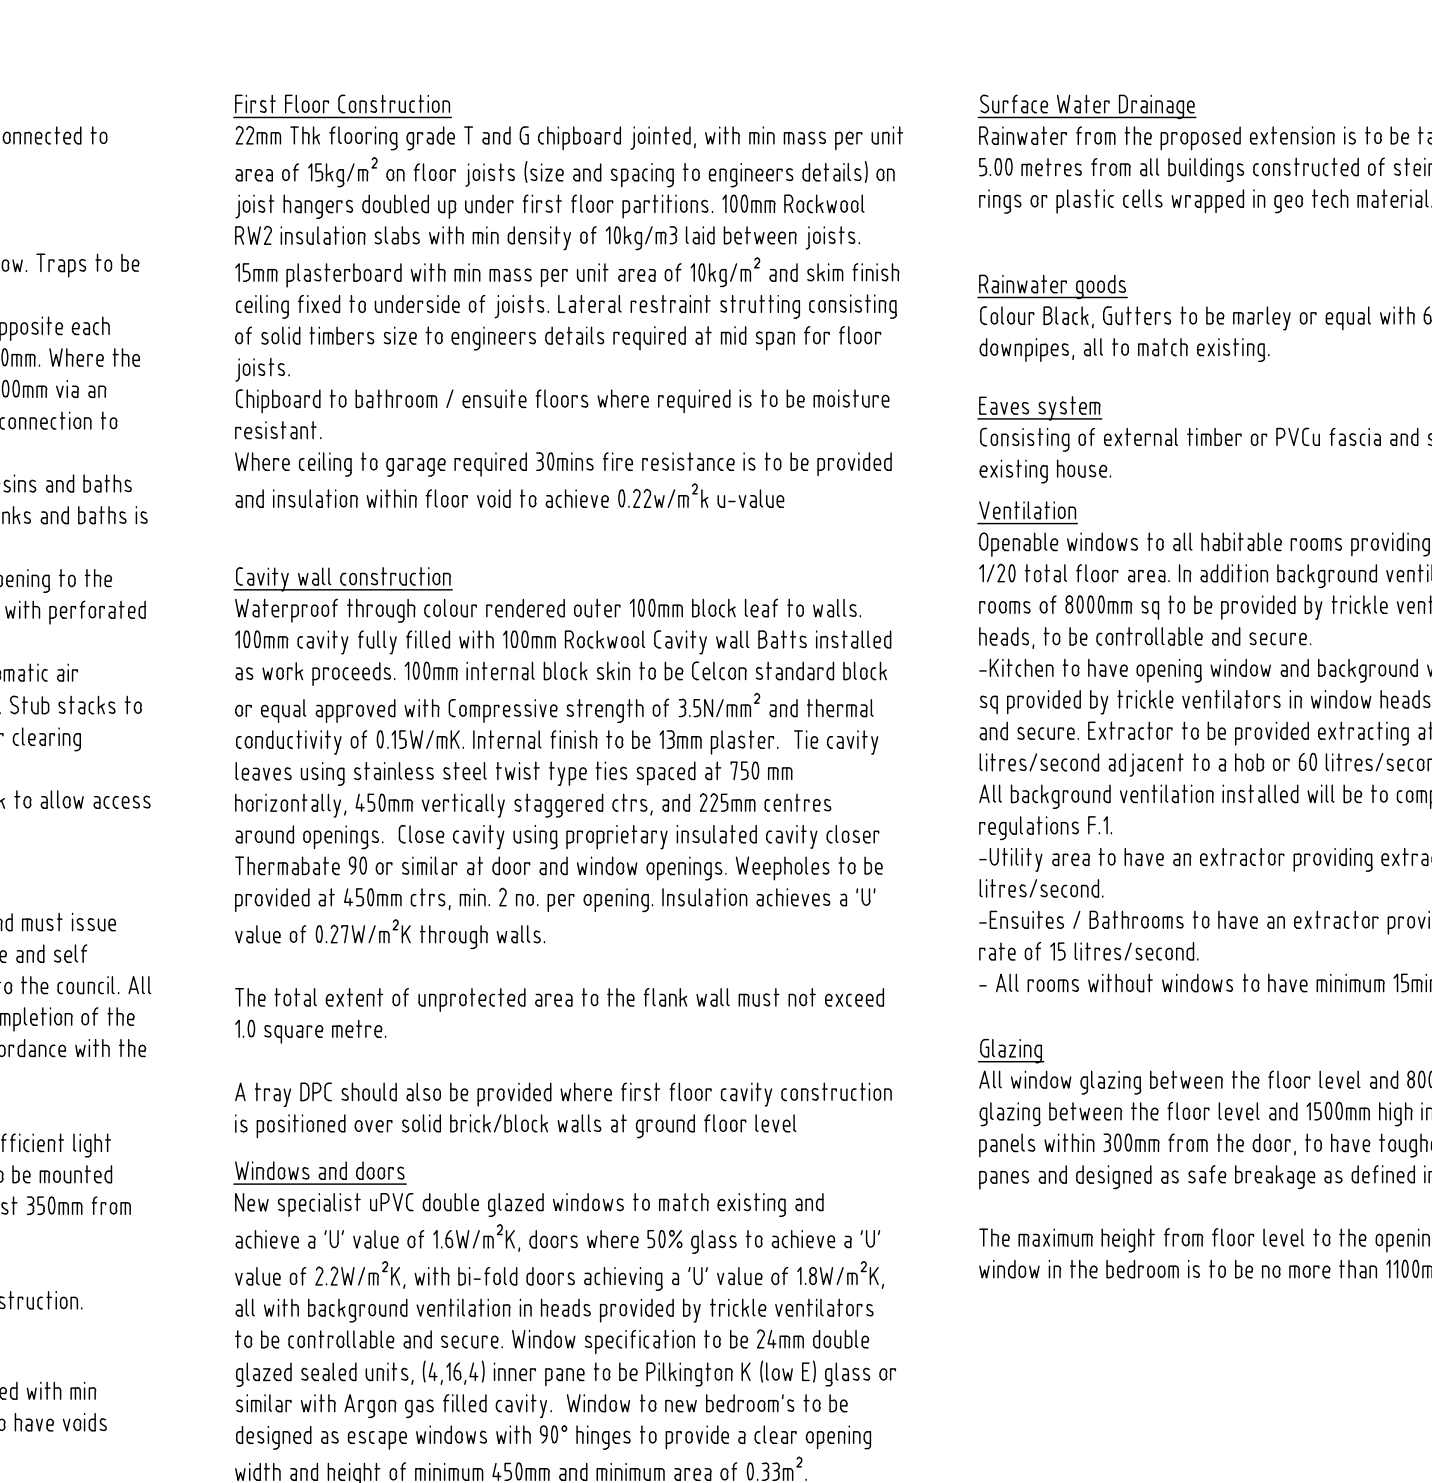


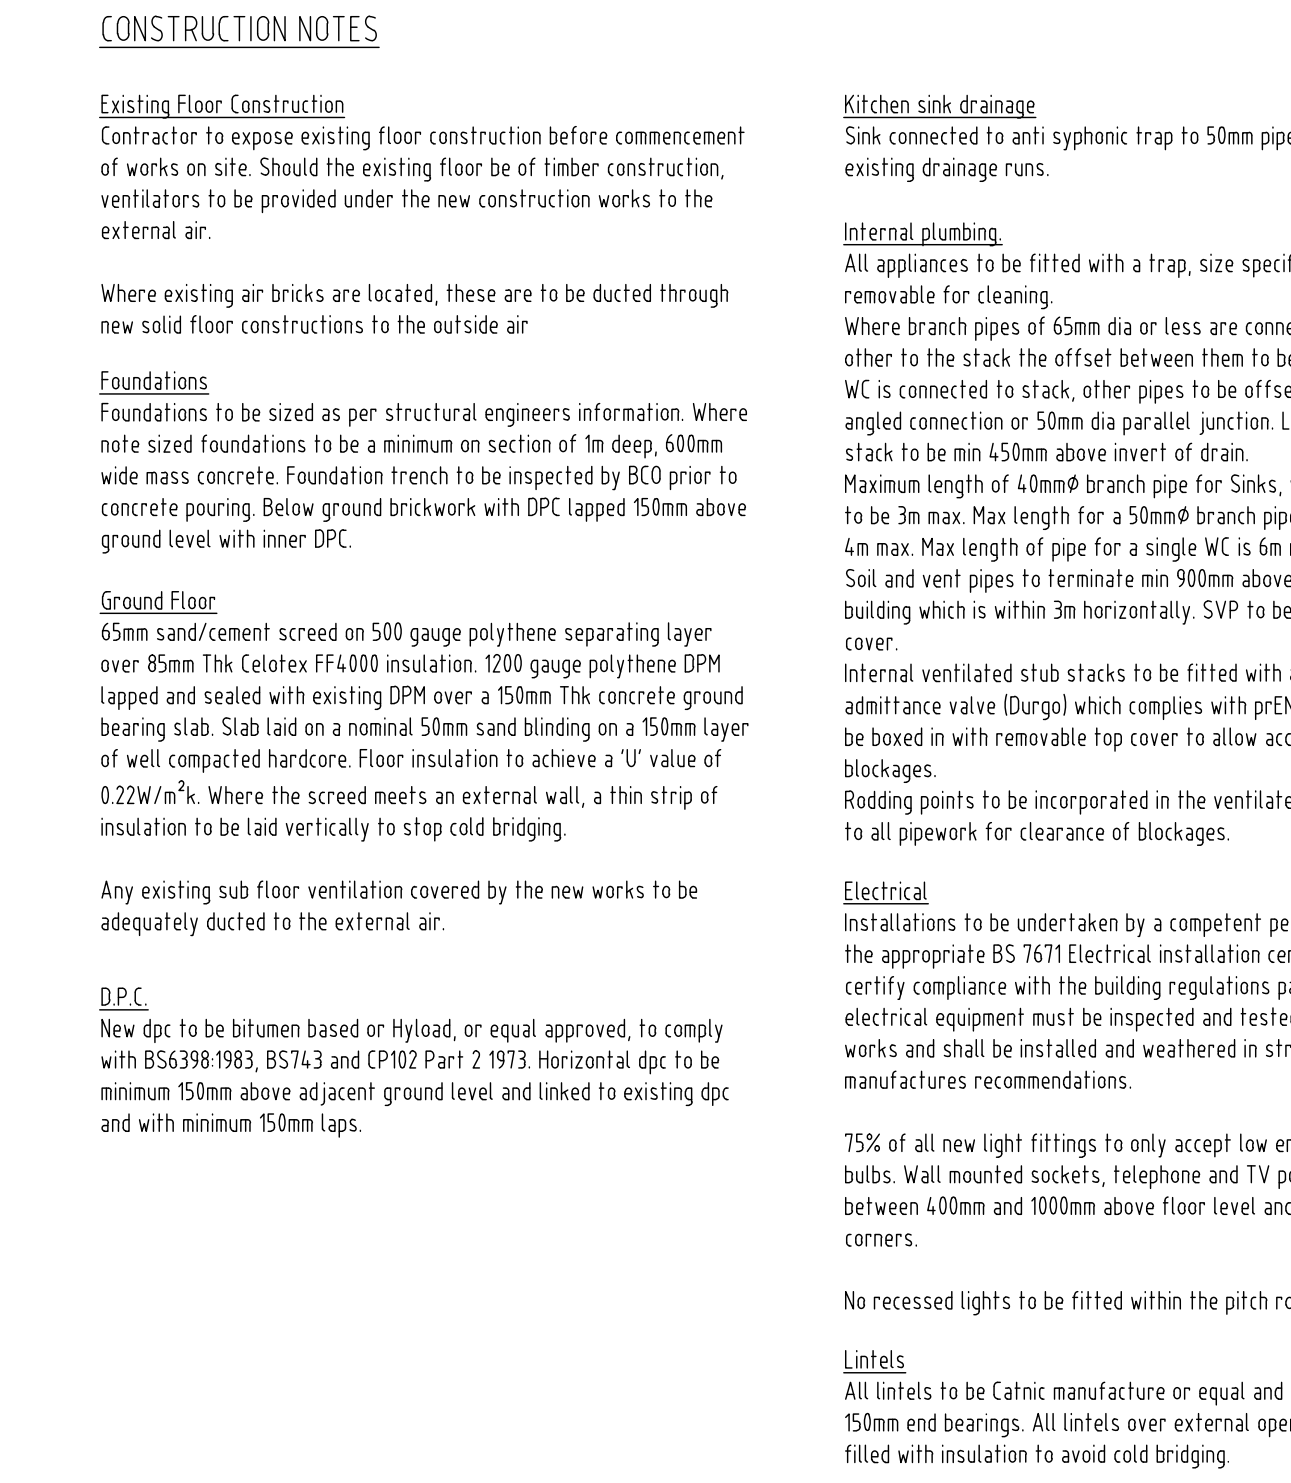

E	Drawing updated following planners comments.	09.07.21		
D	Drawing updated following client changes.	29.03.21		
C	Drawing updated in accordance with pre-app advice	18.06.18		
B	Drawing updated following planners comments.	11.01.18		
A	Drawing updated following client changes to layout.	25/10/17		
REV	DESCRIPTION	DATE	INT	CHKD
STATUS		FOR INFORMATION		

Client
Mr & Mrs Stanton & Mrs Stevens

Project
11 Lake Drive, Higham,
Rochester ME3 7LZ

Title
Proposed Floor Plans
& Section

Scale	Date	Drawn	Checked
1:50@A1	18/10/17	N/A	N/A
Project No:	Drawing No.		Revision
2017/150	003		E