
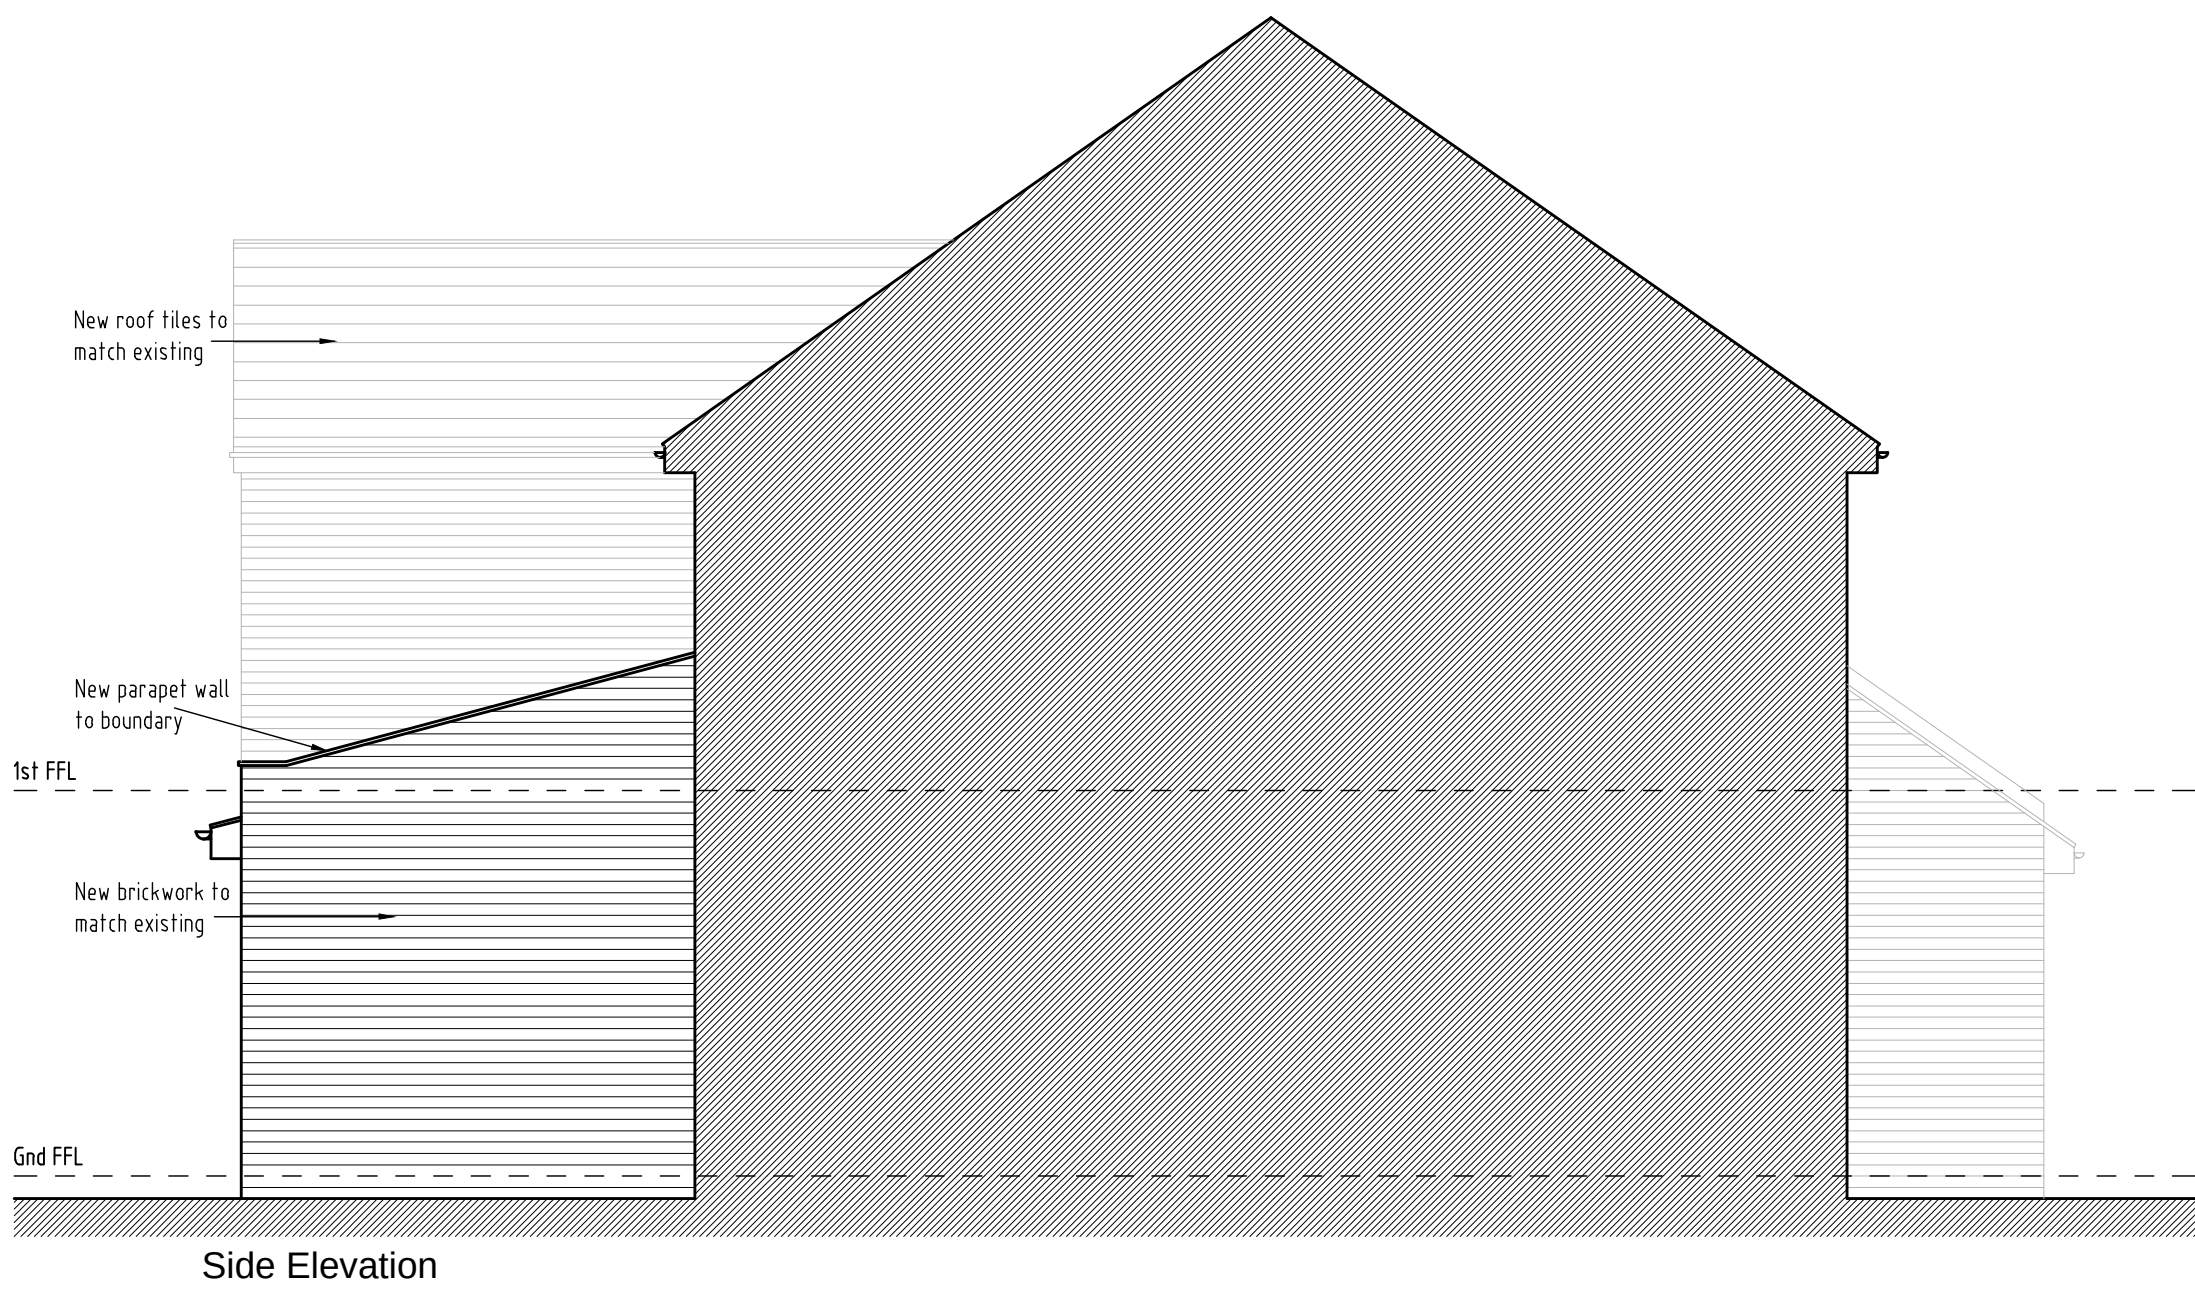
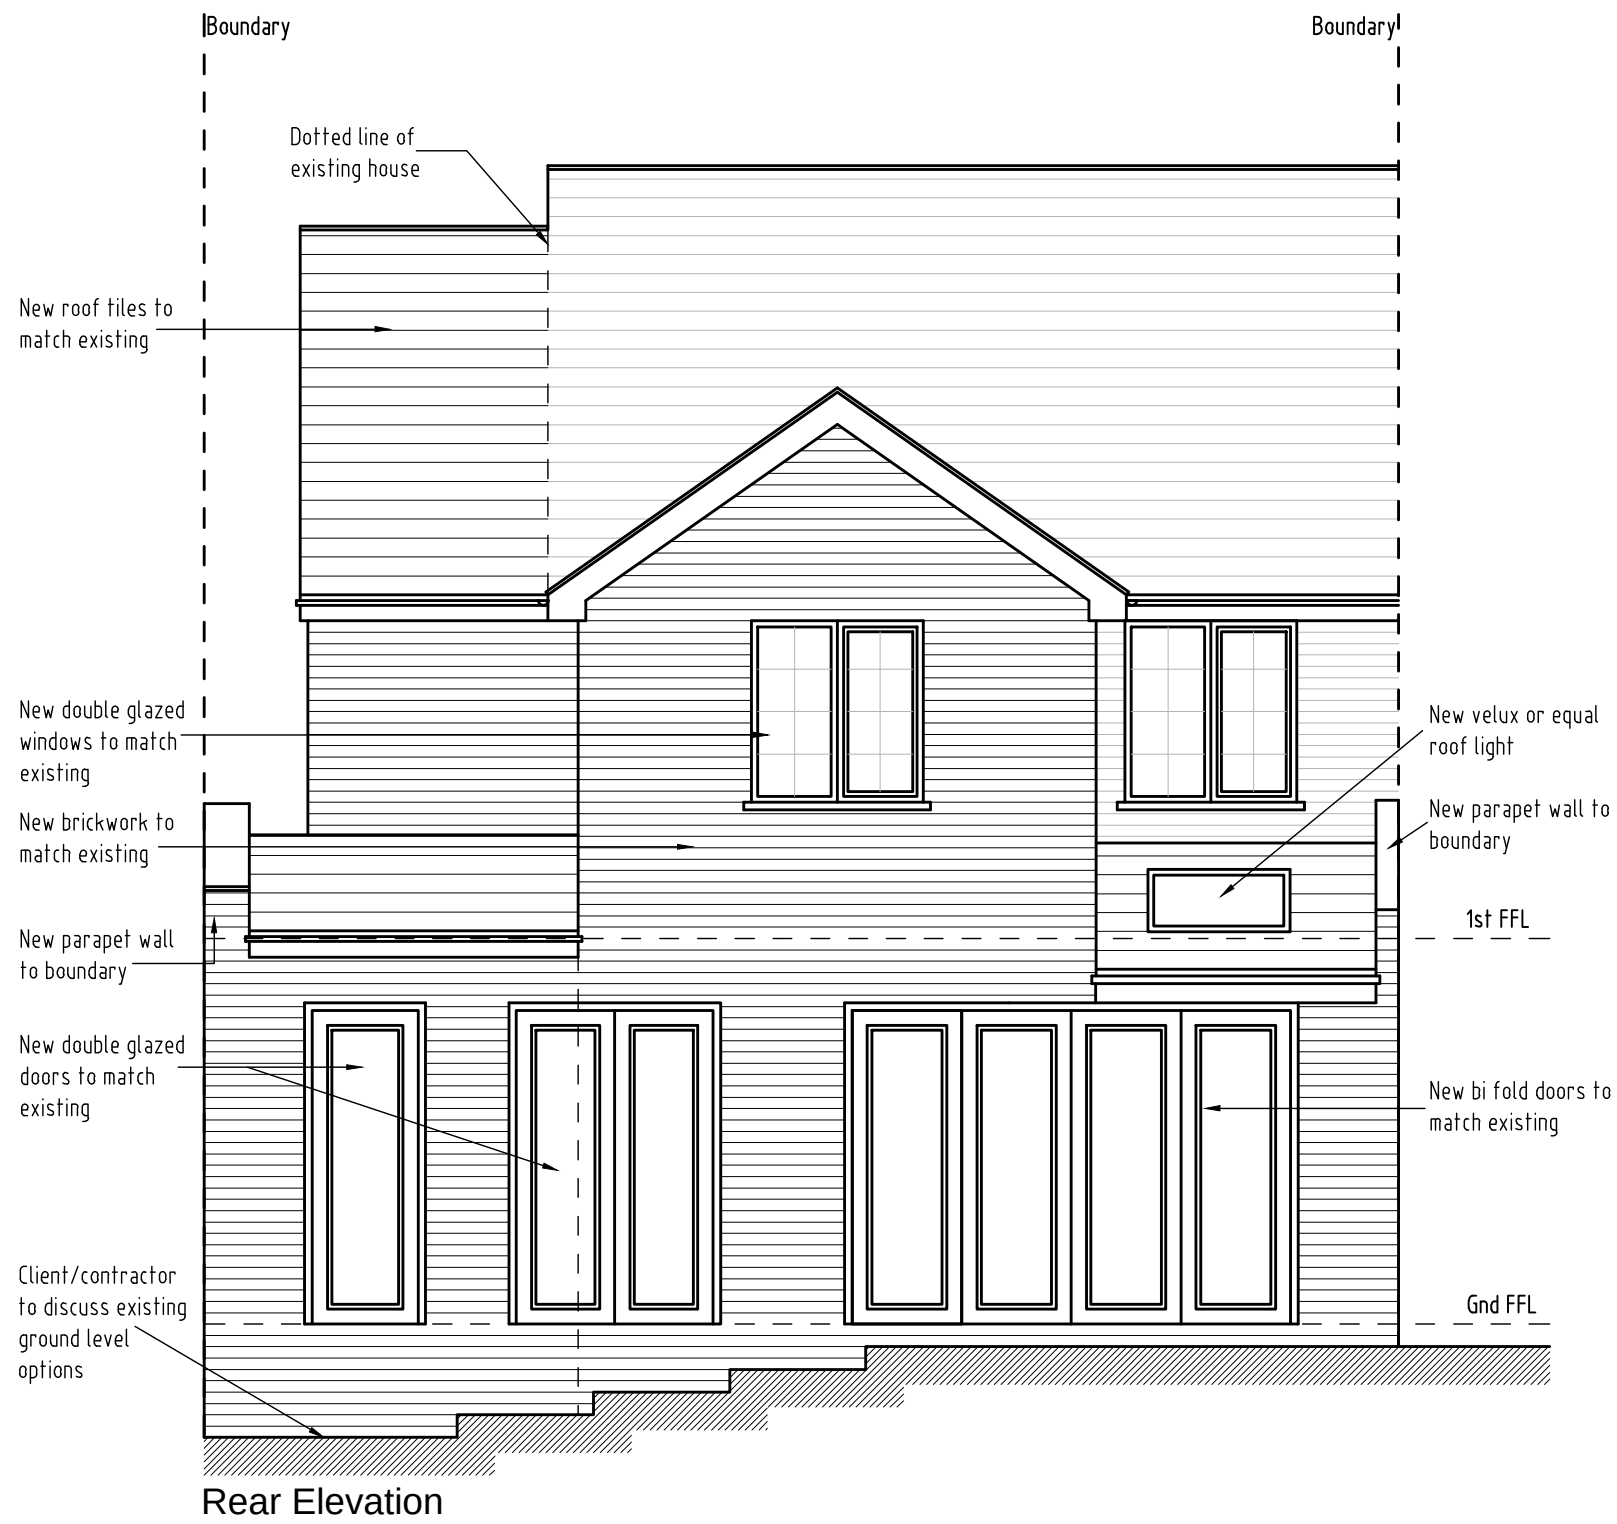
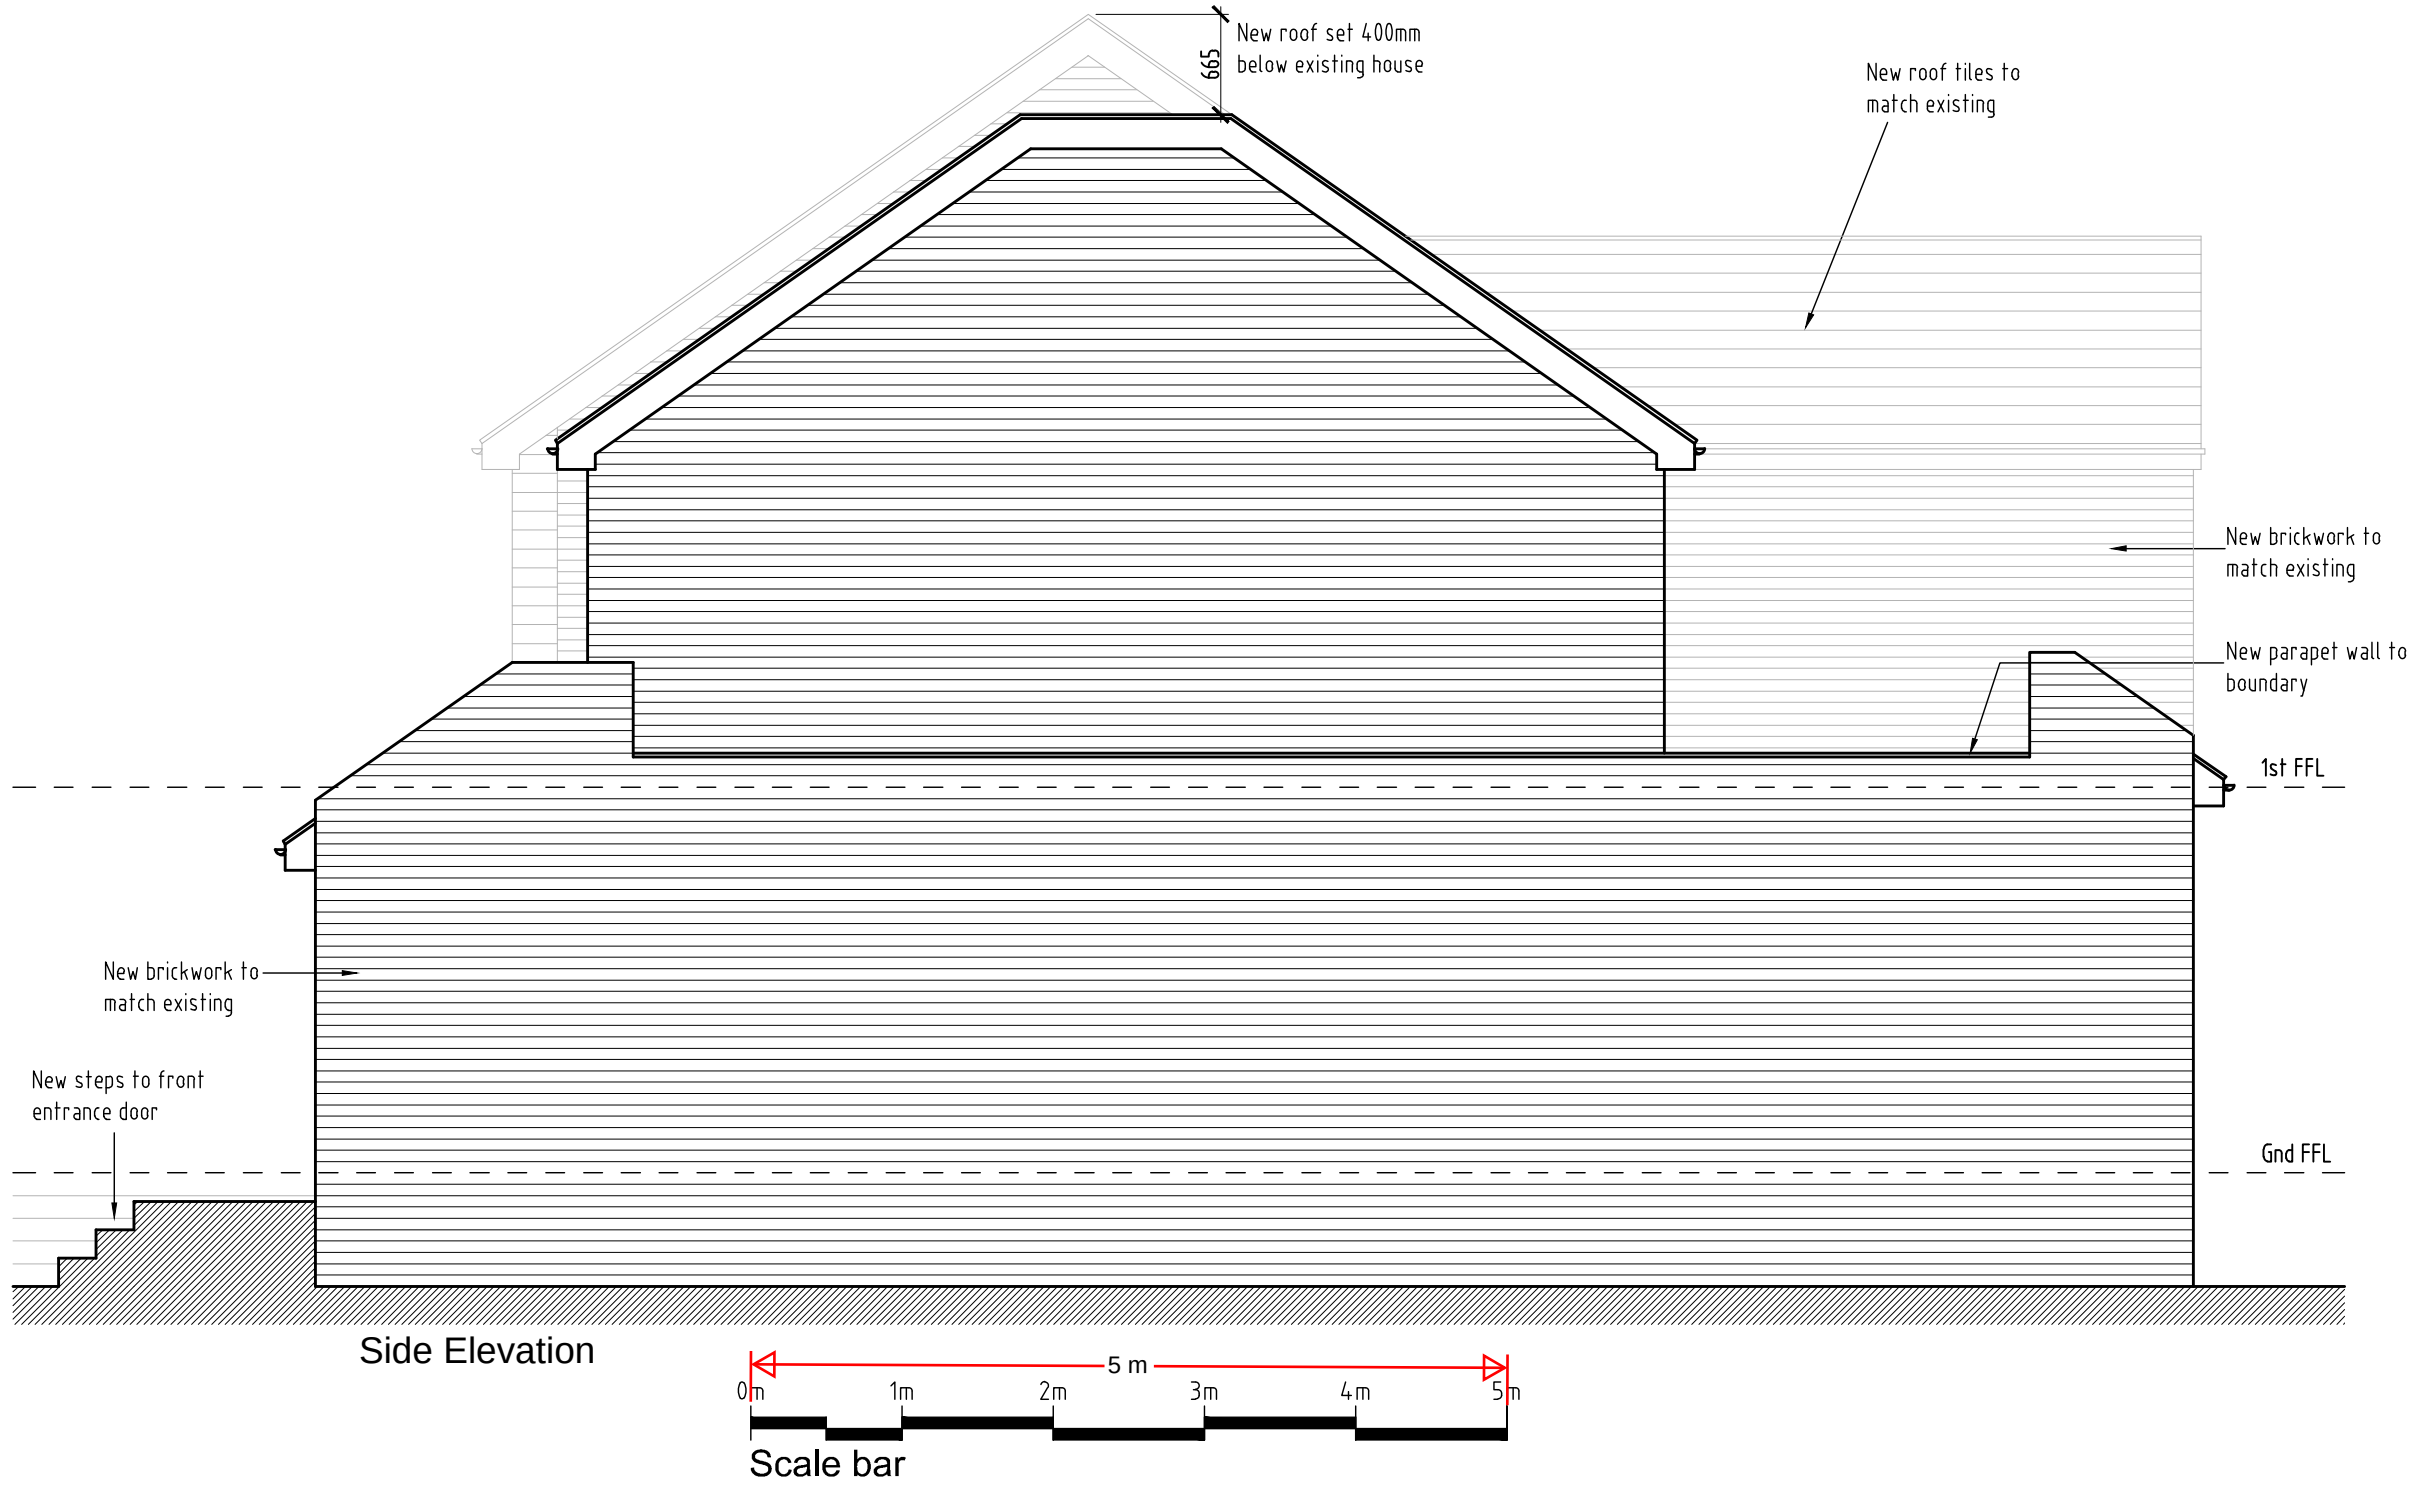


Note:-

- All dimensions where indicated are approximate and are for guidance purposes only. Actual dimensions should be checked on site.
- For proposed floor plans see drawing 2017/162 - 003.
- Contractor to assume design responsibility under CDM2015.
- Note, all structural information noted should be checked against detailed structural engineers information / calculation sheets.

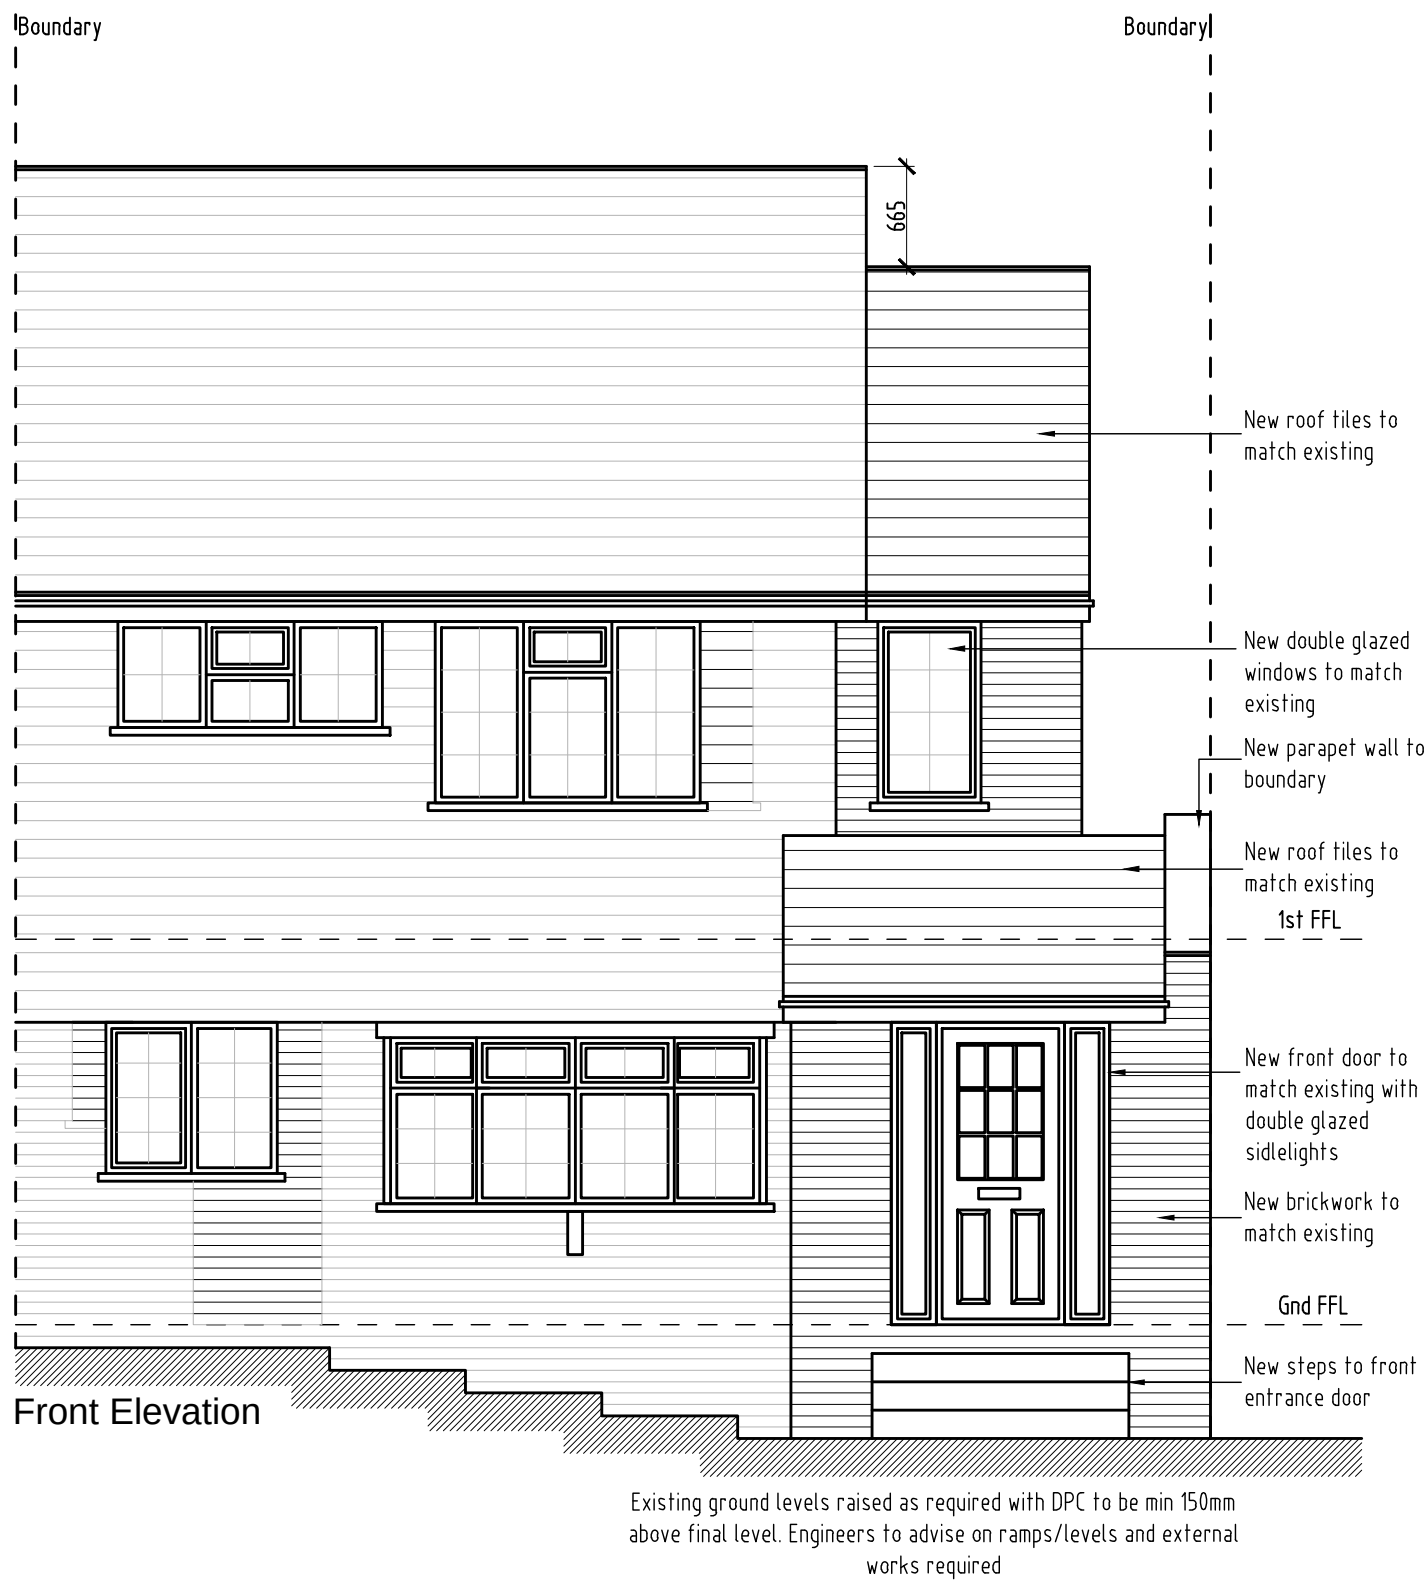

E	Drawing updated following planners comments.	09.07.21		
D	Drawing updated following client changes	29.03.21		
C	Drawing updated in accordance with pre-app advice	18.06.18		
B	Drawing updated following planners Comments	11.01.18		
A	Drawing updated to match plan changes	25/10/17		
REV	DESCRIPTION	DATE	INT	CHKD
STATUS		FOR INFORMATION		

Client
Mr & Mrs Stanton & Mrs Stevens

Project
11 Lake Drive, Higham,
Rochester ME3 7LZ

Title
Proposed Elevations

Scale	Date	Drawn	Checked
1:50@A1	18/10/17	N/A	N/A
Project No:	Drawing No.	Revision	
2017/150	004	E	