




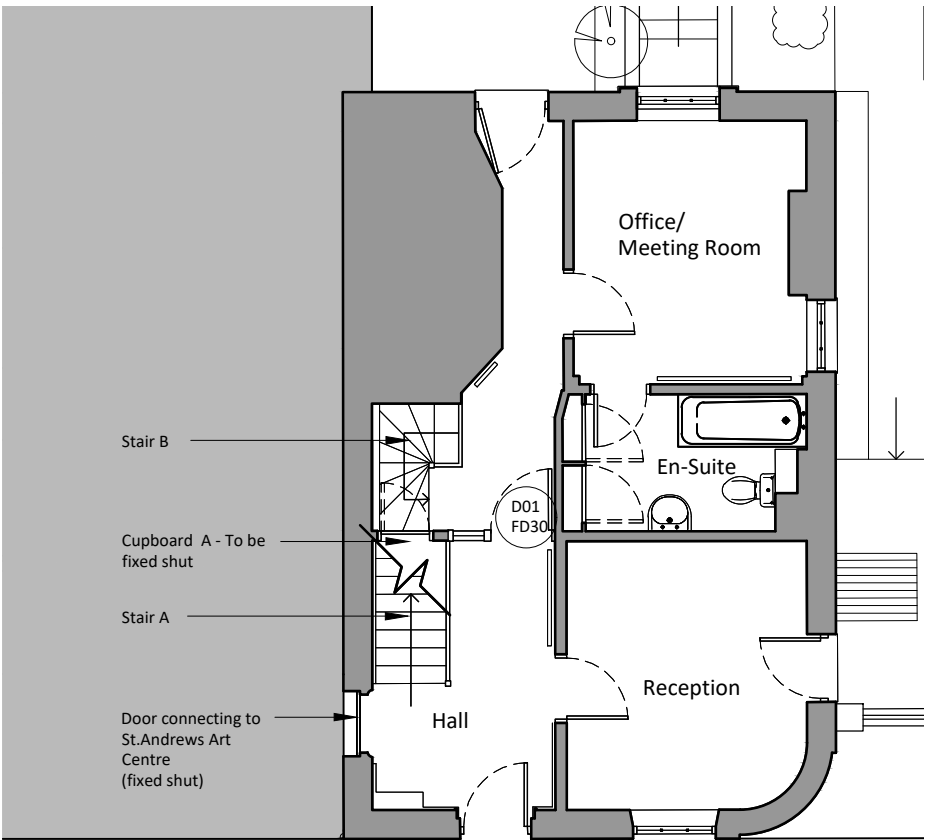


Proposed Ground Floor Plan
1:100

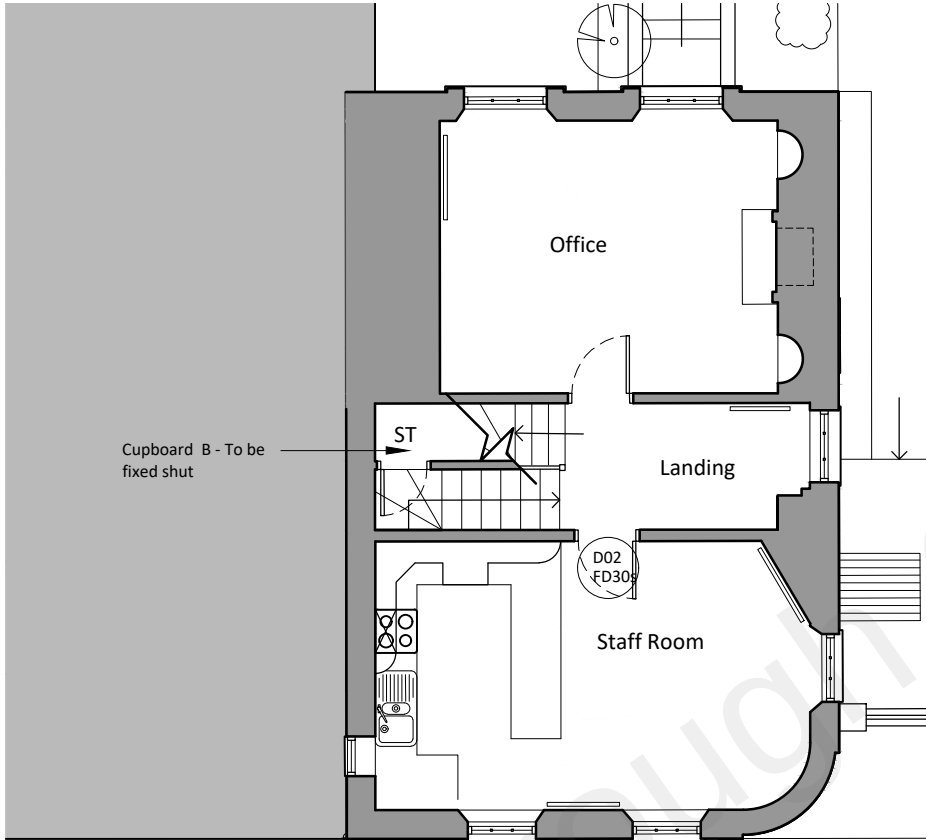

Proposed First Floor Plan
1:100

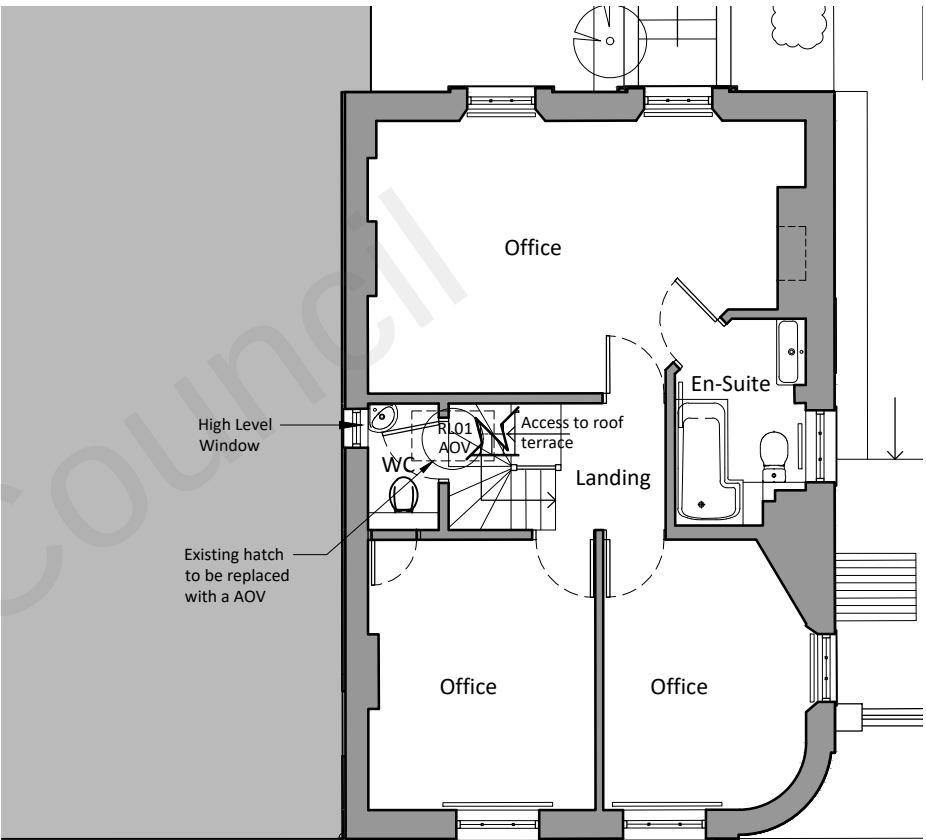

Proposed Second Floor Plan
1:100

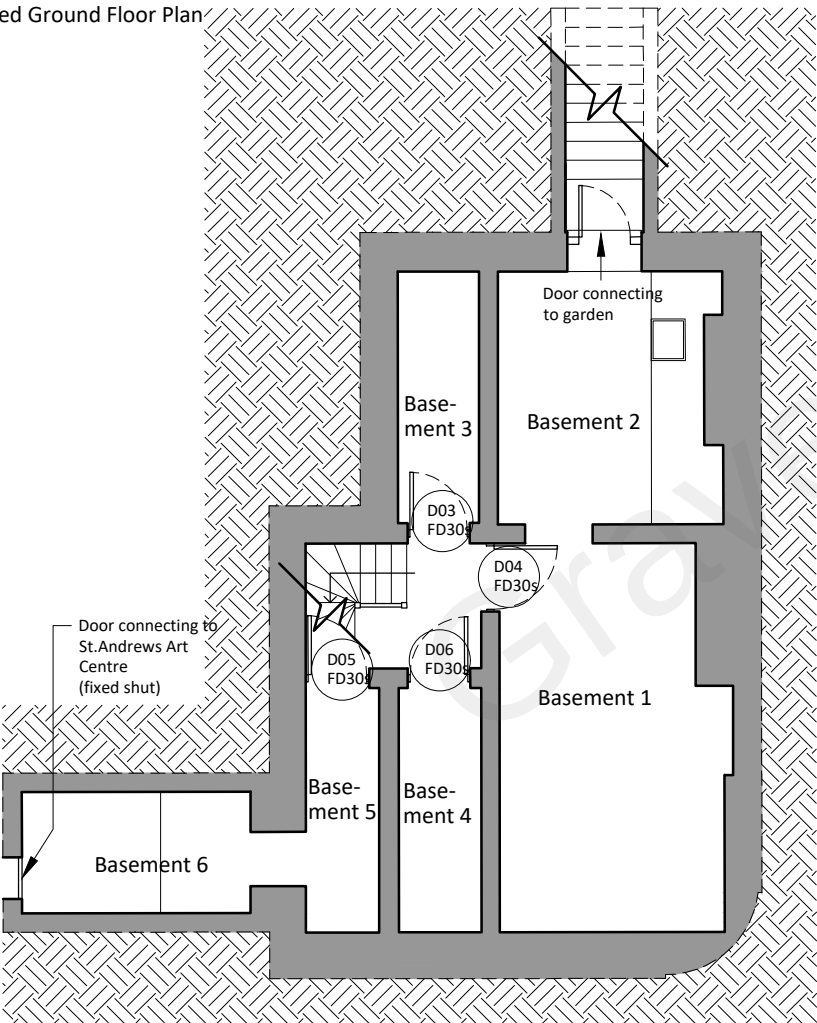

Proposed Basement Plan
1:100

Fire Strategy
(See also drawing 3337/04))

- To be read in conjunction with the Detailed Fire Strategy Report and include the following:-
- L1 Fire alarm and automatic detection system within the ancillary and office accommodation in accordance with BS5839 part 1
 - Existing roof hatch RL01 (approx.0.7m²) to be replaced with an Automatic Opening Vent (AOV) connected to the fire alarm system and activated by the smoke/ heat detectors within the building
 - D01 To be replaced with a FD30(s) timber fire door. Bespoke fire door with glazed top panels to match existing. A 30 minute fire-resistant pyro glass to be fitted over one side of the stained glass windows of the partition.
 - D02- To be replaced with a FD30(s) timber fire resistant door. D03-D06 - New FD30(s) fire resistant doors.
 - Cupboards A and B: To be kept locked shut and not used for storage of dangerous or flammable substances.
 - Emergency lighting to be provided on all escape routes to BS 5266 Part 1.
 - Exit and directional signage should be provided in accordance with the requirements of BS ISO 3864-1, BS5499-4 and BS EN ISO 7010: 2012+A7:2017 as per the Detailed Fire Strategy report.



2 The Parade, Ash Road, Hartley
Longfield, Kent DA3 8BG
Tel: 01474 703705
www.grahamsimpkinplanning.co.uk
Email: webmail@grahamsimpkinplanning.co.uk

Project Title 19 Royal Pier Road, Gravesend, DA12 2BD		Job No 3337
Drawing Title Proposed Floor Plans	Drawing No 04	Revision -
Date 25.06.2021	Drawn by DA	Checked by JB
Scale 1:100	Note	

0123456

1:100metres

N