


Copyright in the design and this drawing is the property of RESI.

Reproduction in whole or in part is forbidden without written sanction of RESI.


All dimensions to be cross-checked on site prior to completing a Planning, structural engineering, the party wall process and construction.

Print to scale (as actual size)

NOTES

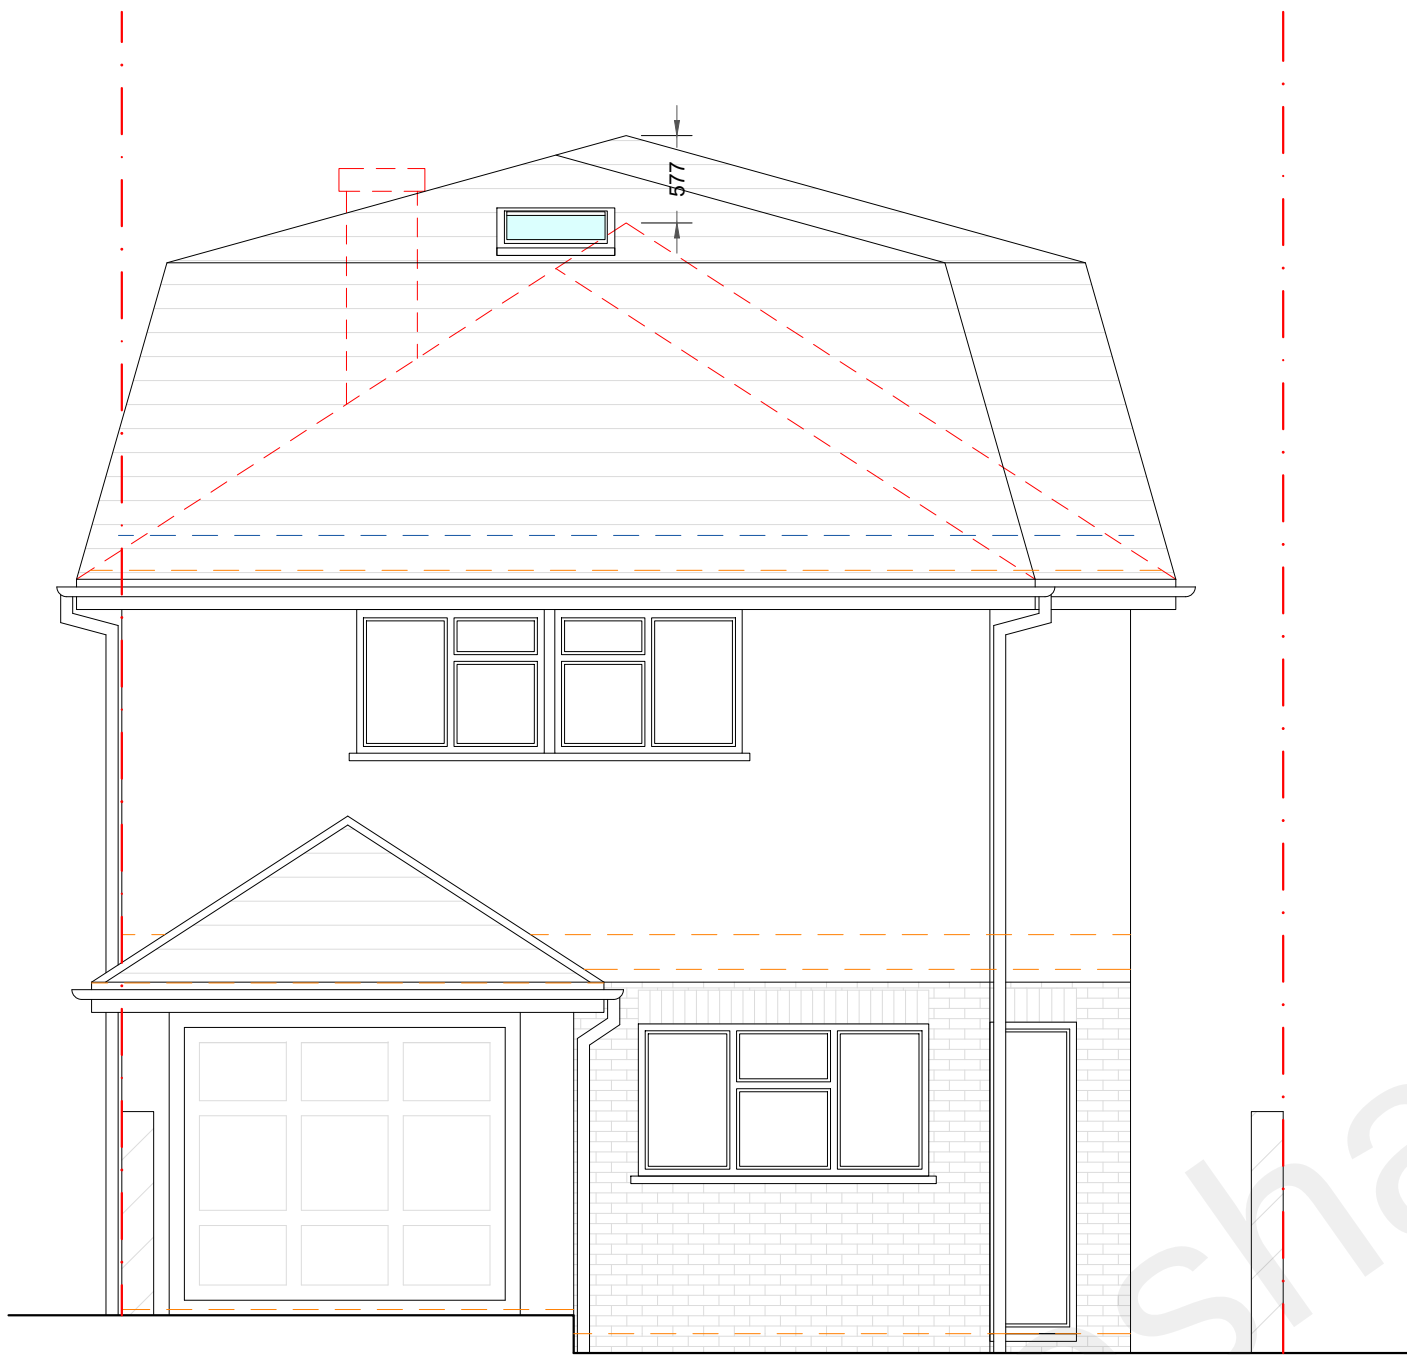

Proposed Front Elevation

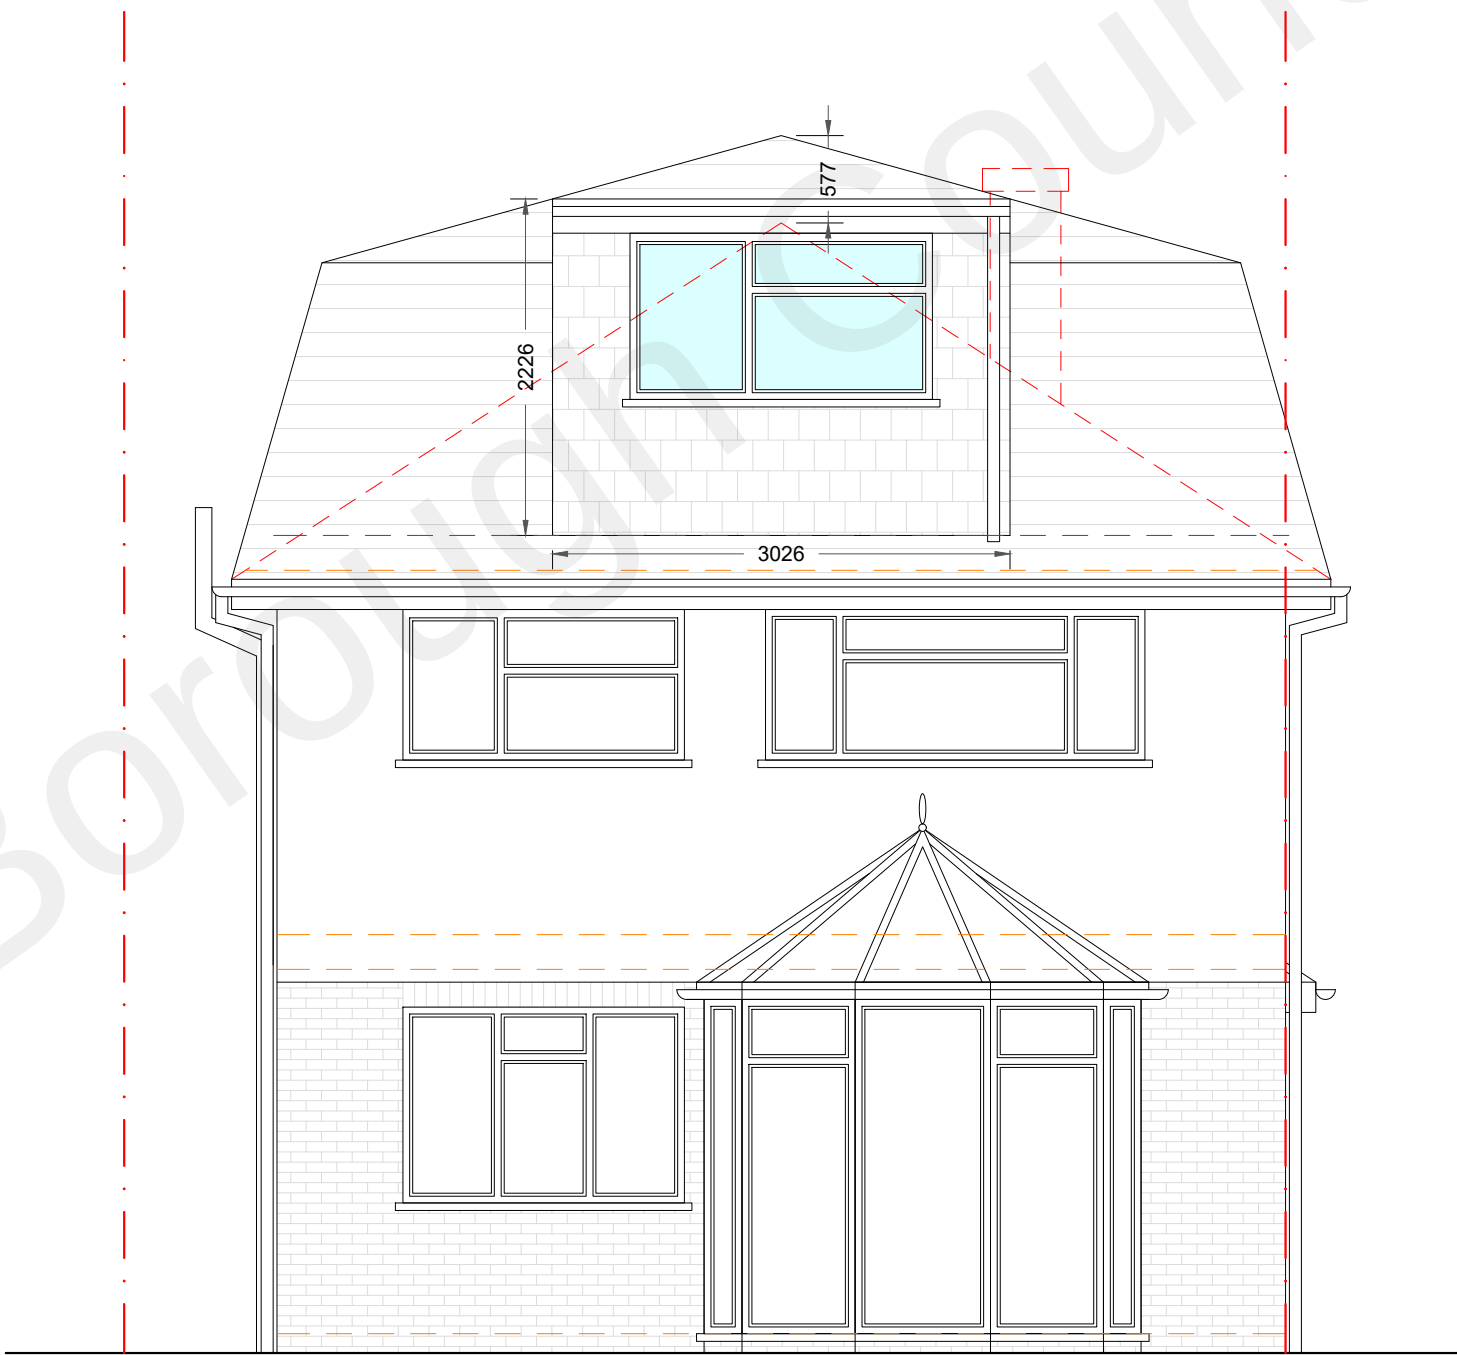

Proposed Rear Elevation

GENERAL KEYS

- Proposed floor / ceiling levels
- Existing floor / ceiling levels
- Boundary line
- Existing walls
- Existing removed
- Proposed walls

REV	DESCRIPTION	DRN	CHK
PP3	PLANNING DRAWINGS	MW	FD
		29.05.2022	29.05.2022



Job Title
Loft conversion at
42a Hollybush Road, DA12 5QQ

Drawing Status
Planning Drawings

Client
Mohamed Elkhoul

Drawing Title
Proposed Elevations

Scale
1/50 @ A2, 1/100 @ A4

Date
June 22

Drawn
MW

Checked
FD

Drawing No.
22-0650 - 11

