




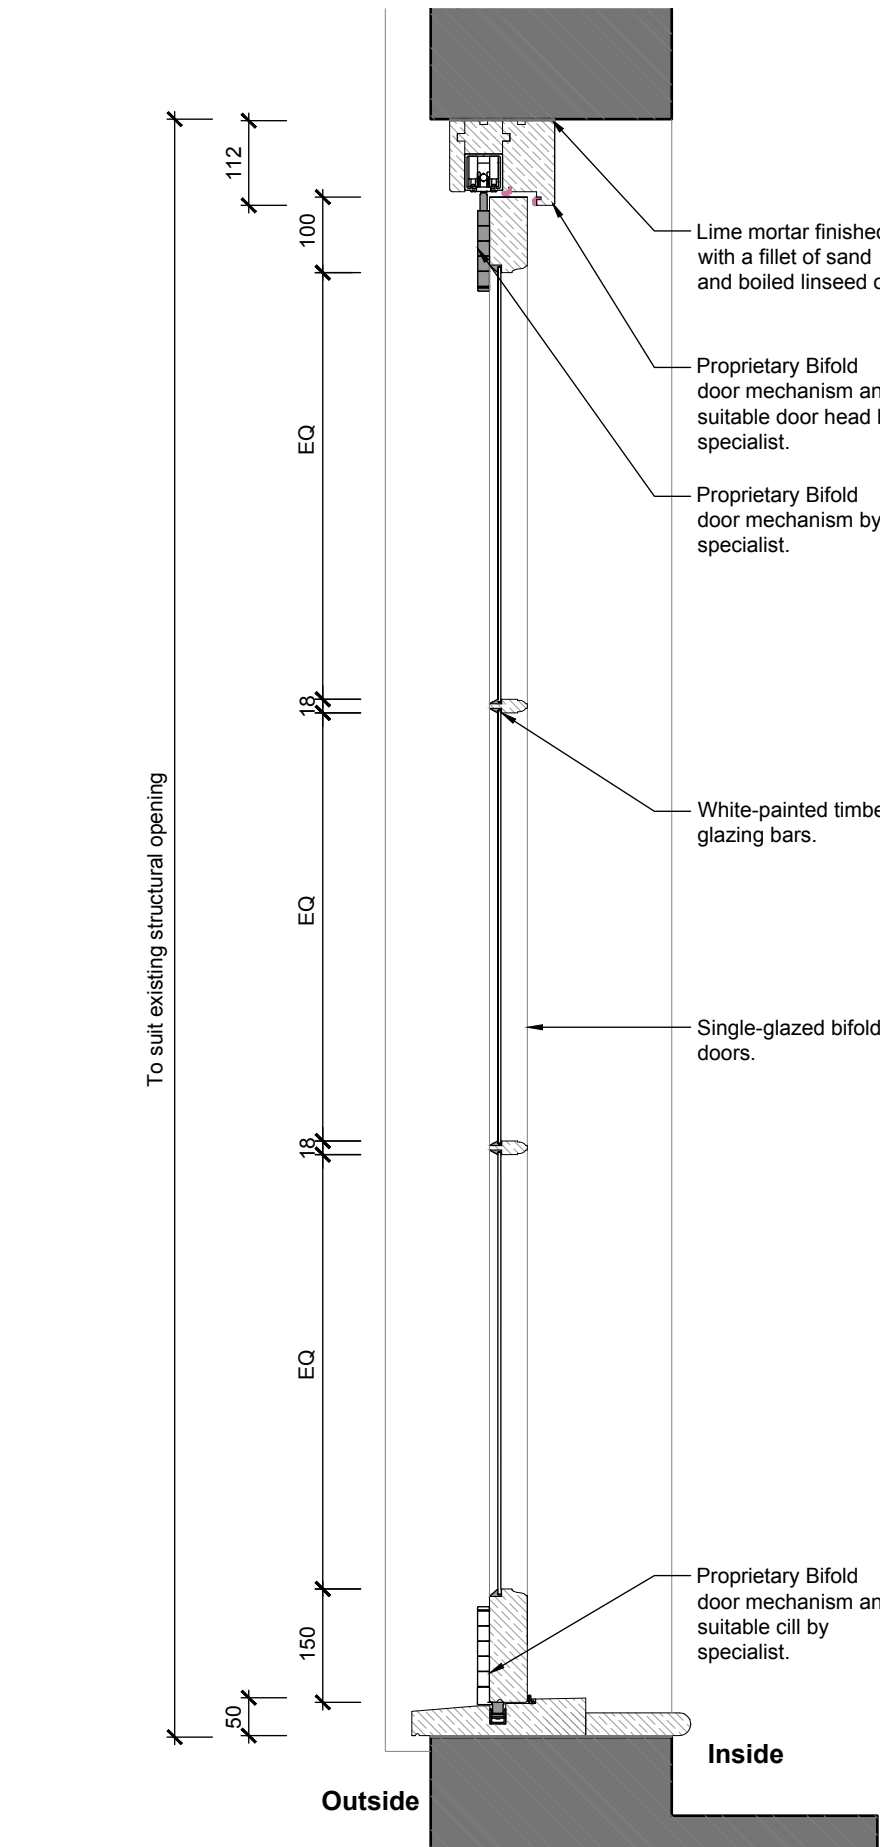


Proposed Bifold Door Section - EDG03

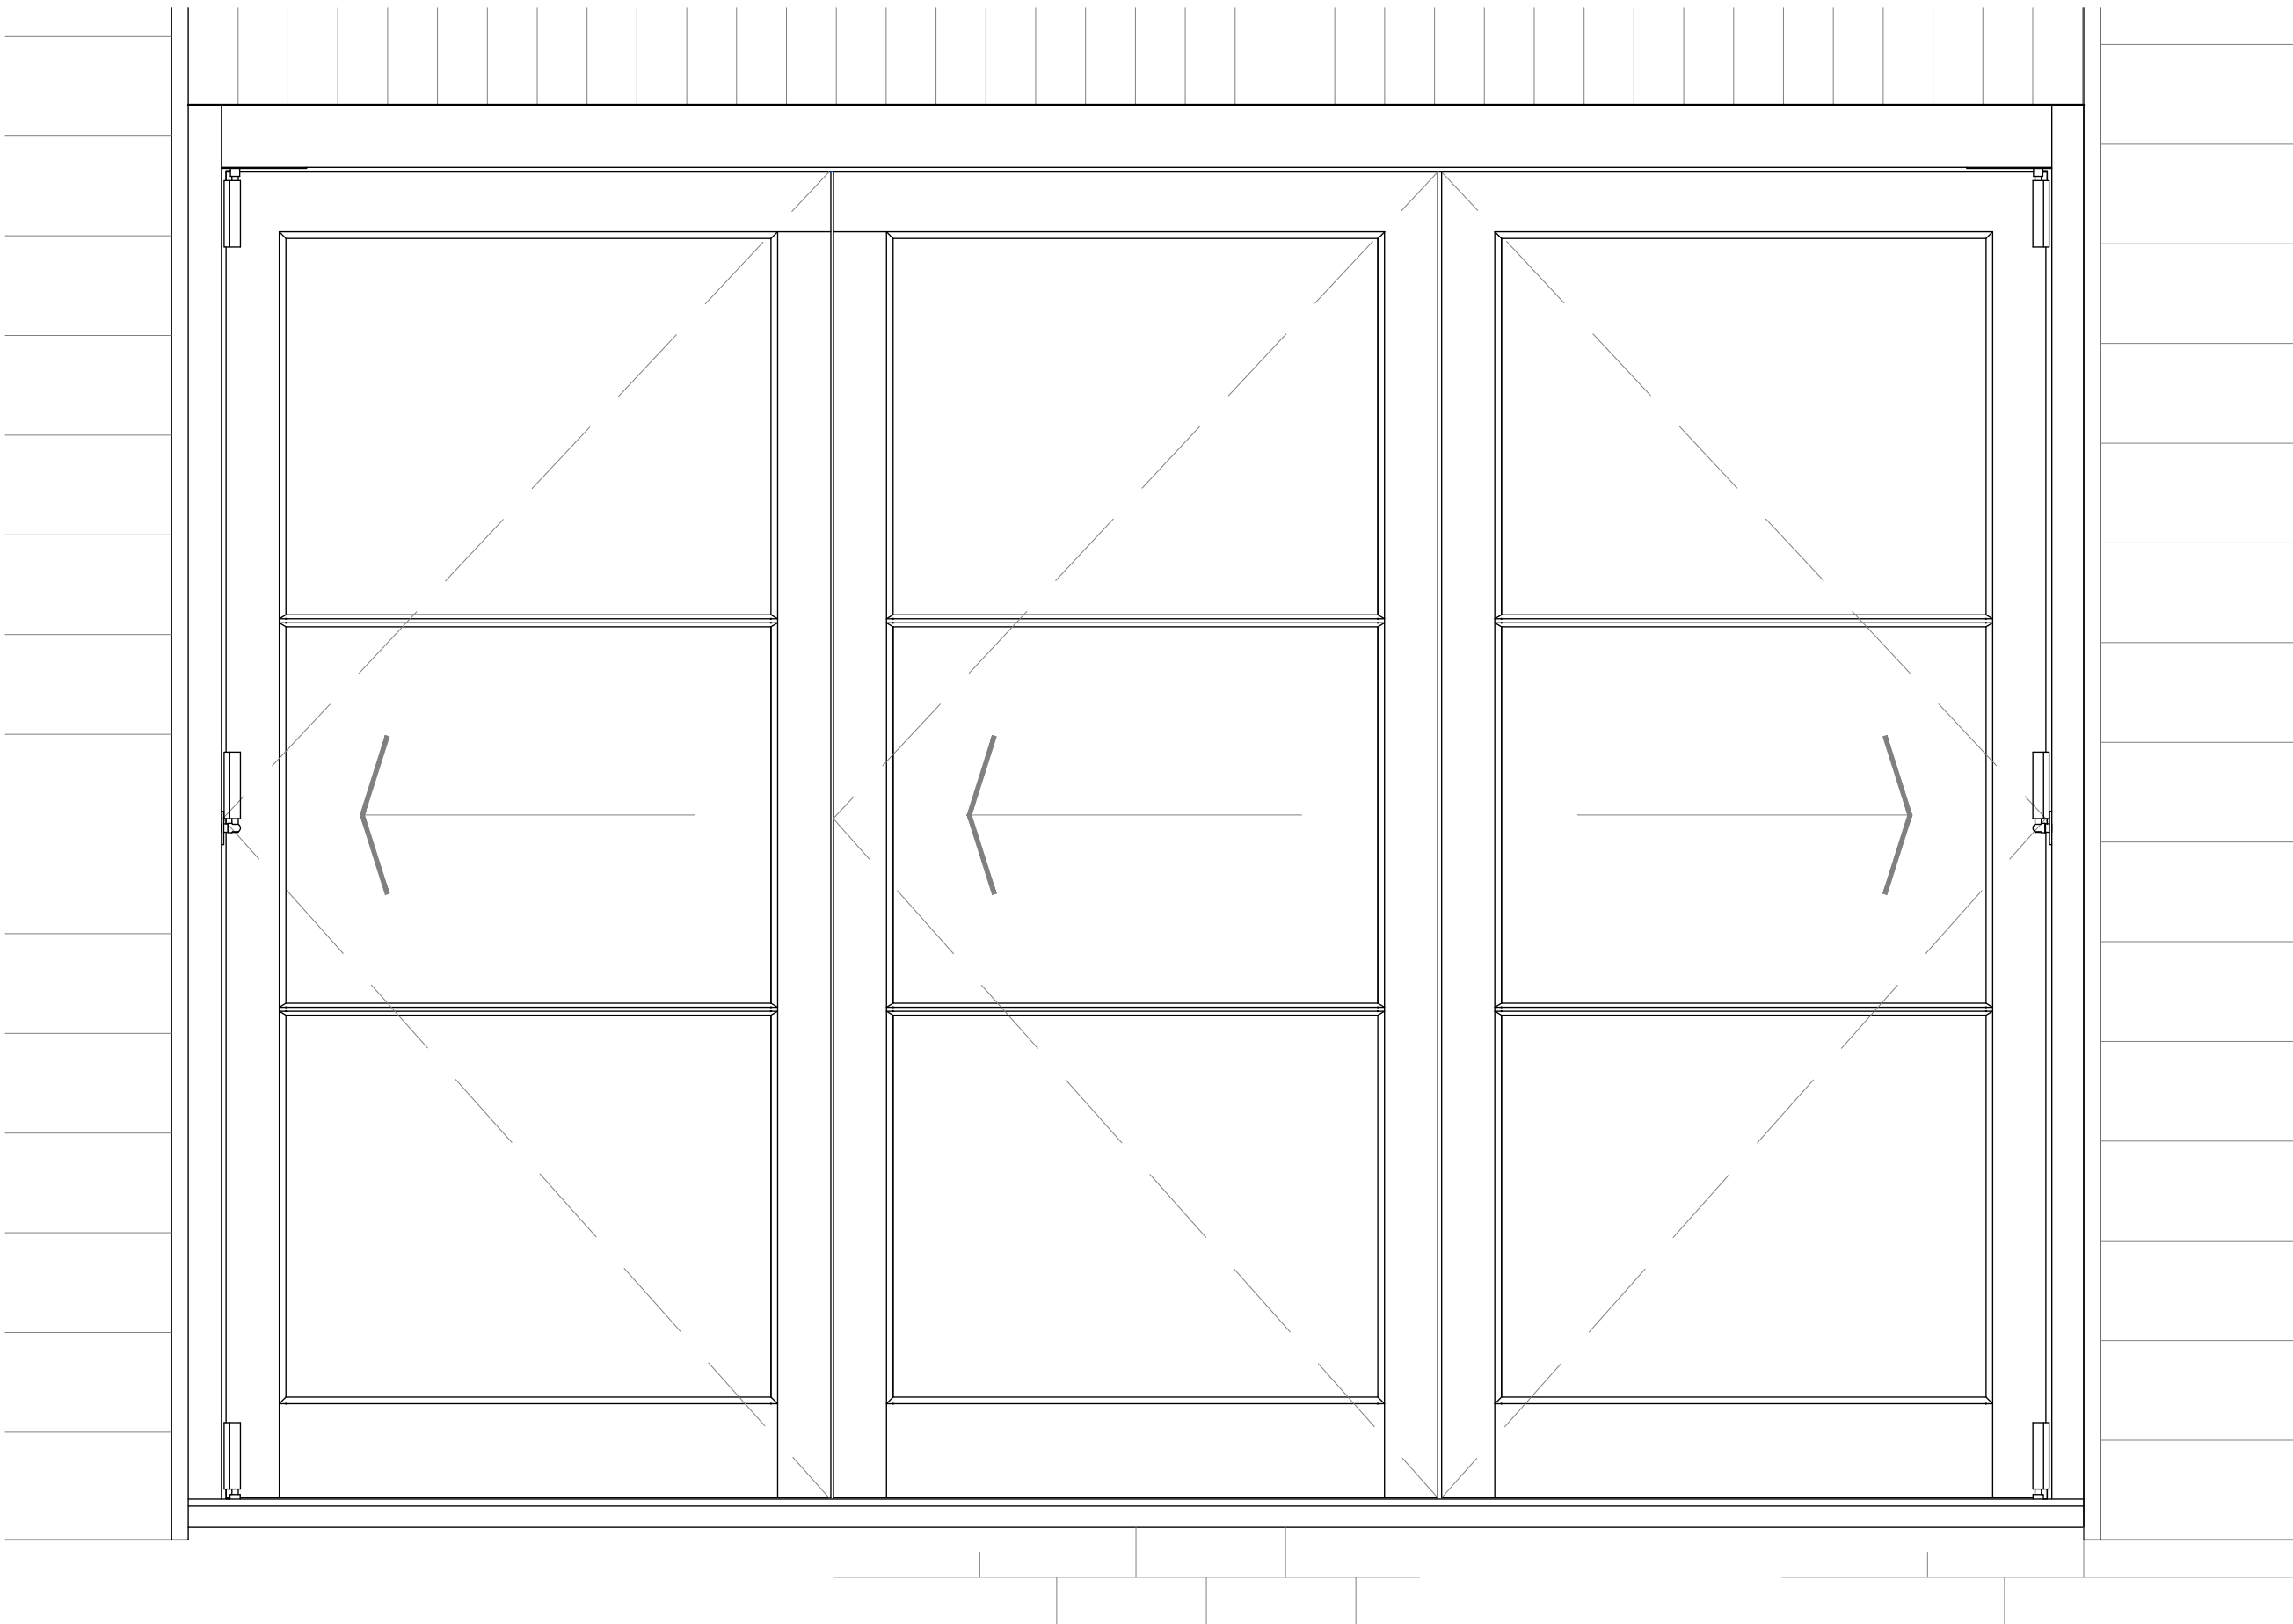


Proposed Bifold Door Elevation - EDG03

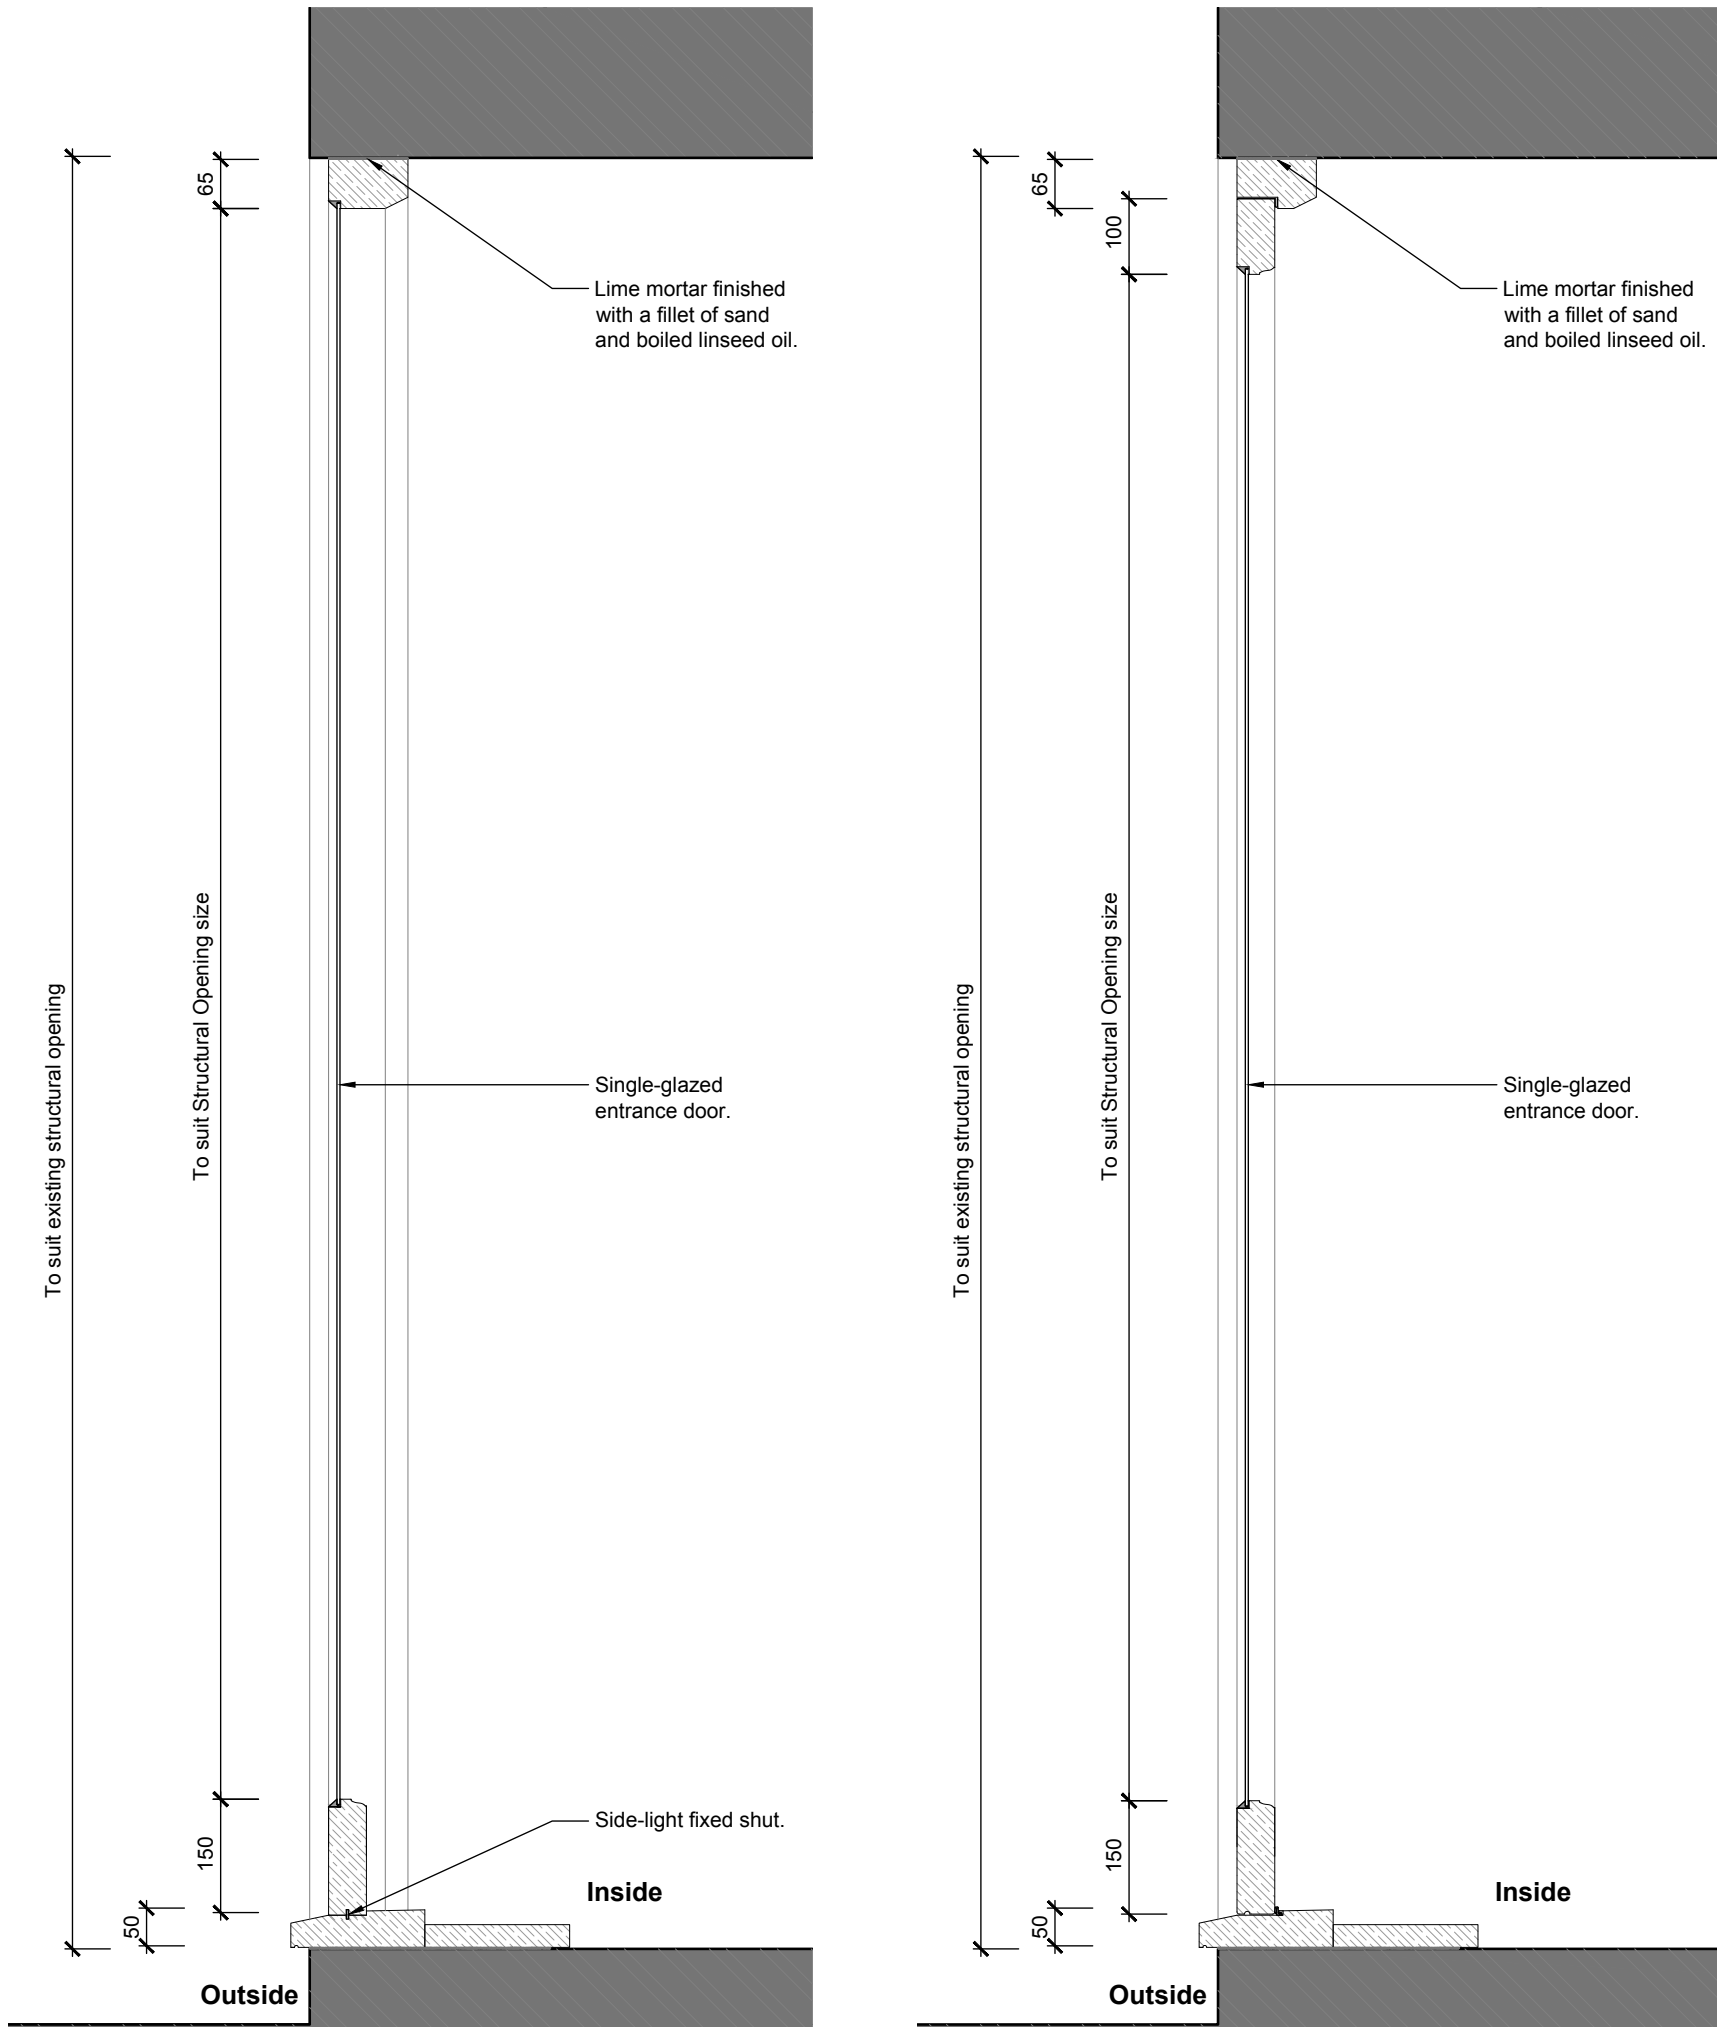



Proposed Door with Sidelights Section
(Fixed Sidelights Left and Opening door Right) - EDG04

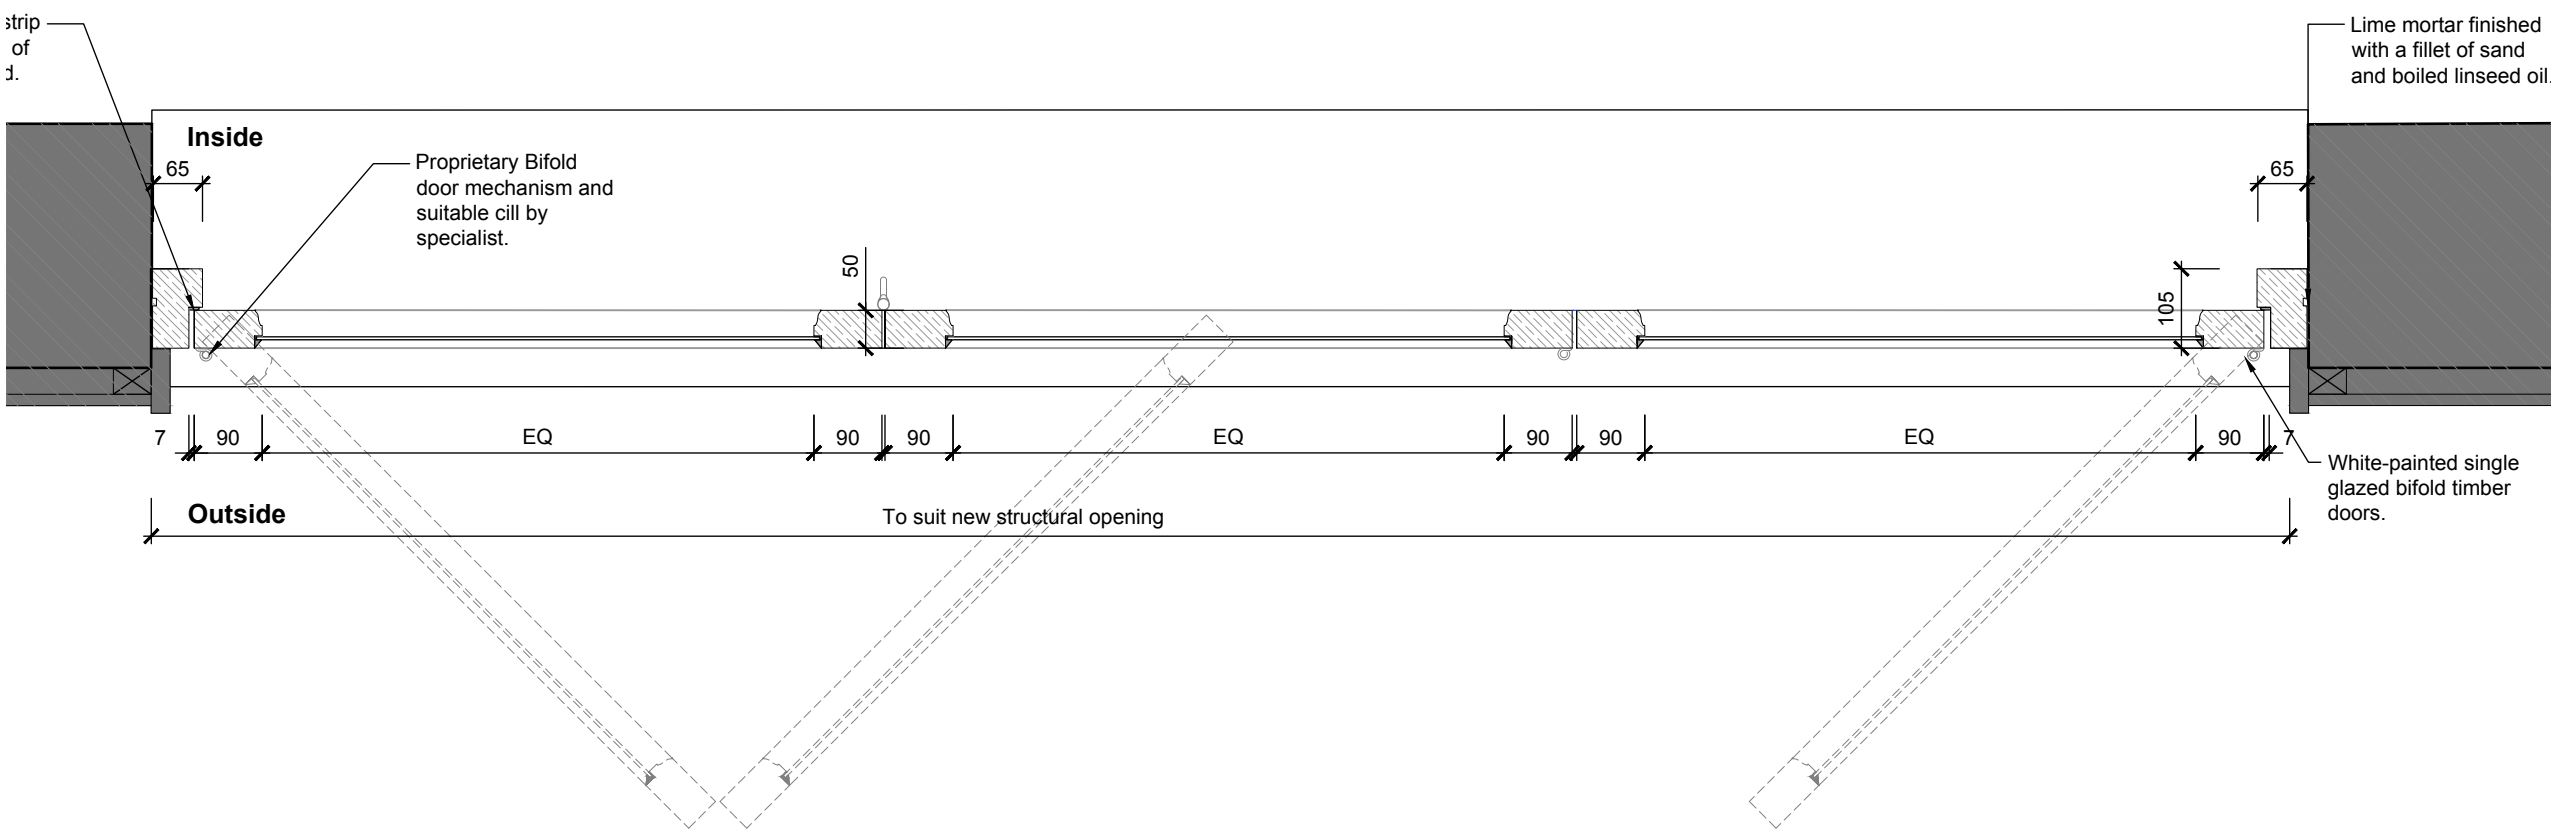

Proposed Bifold Door Plan - EDG03

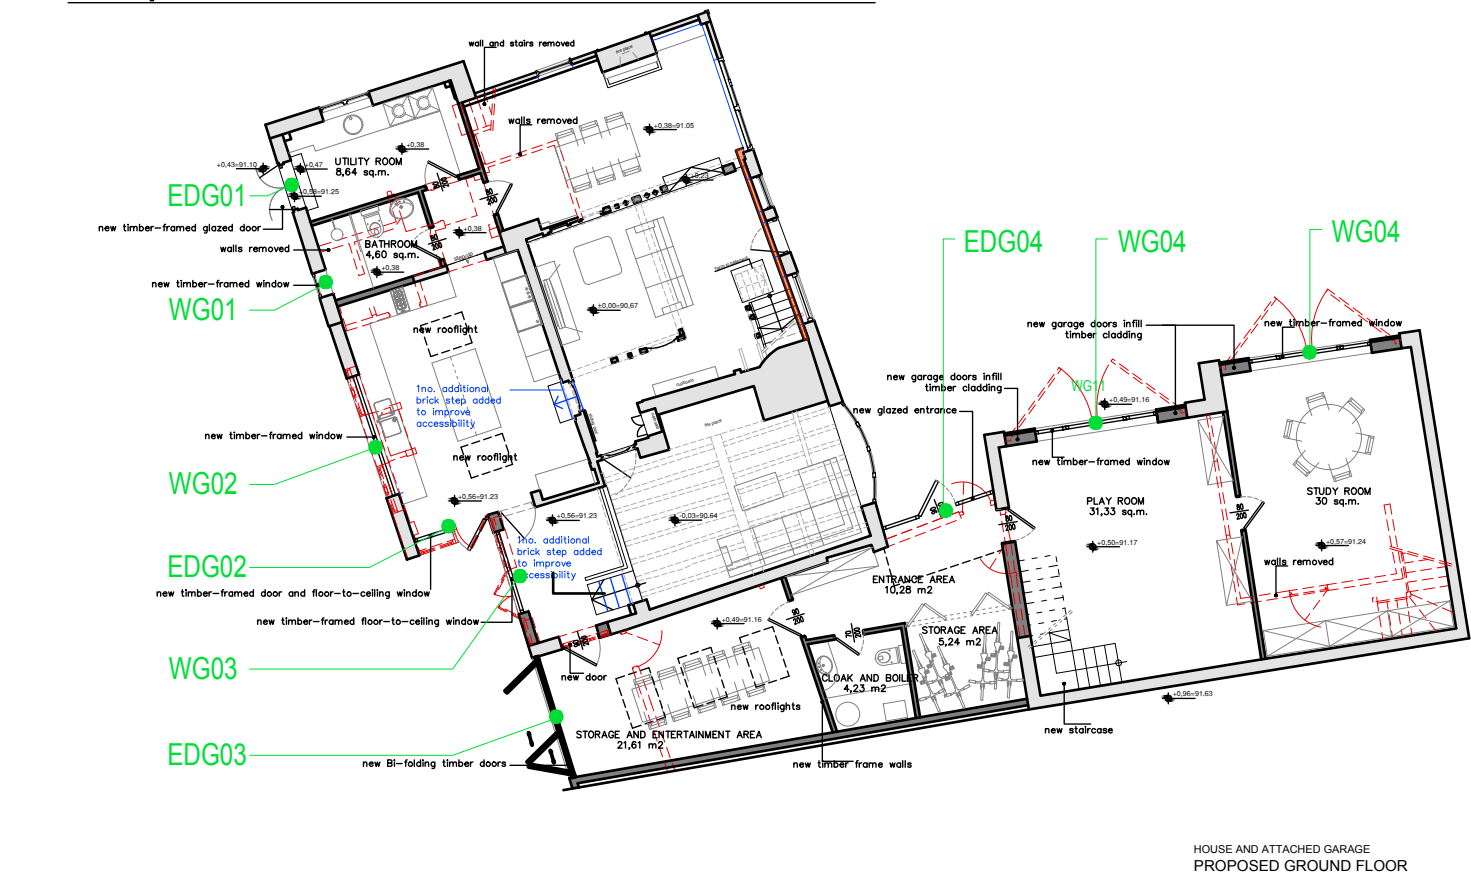

Key Plan - Approved Ground Floor Plan

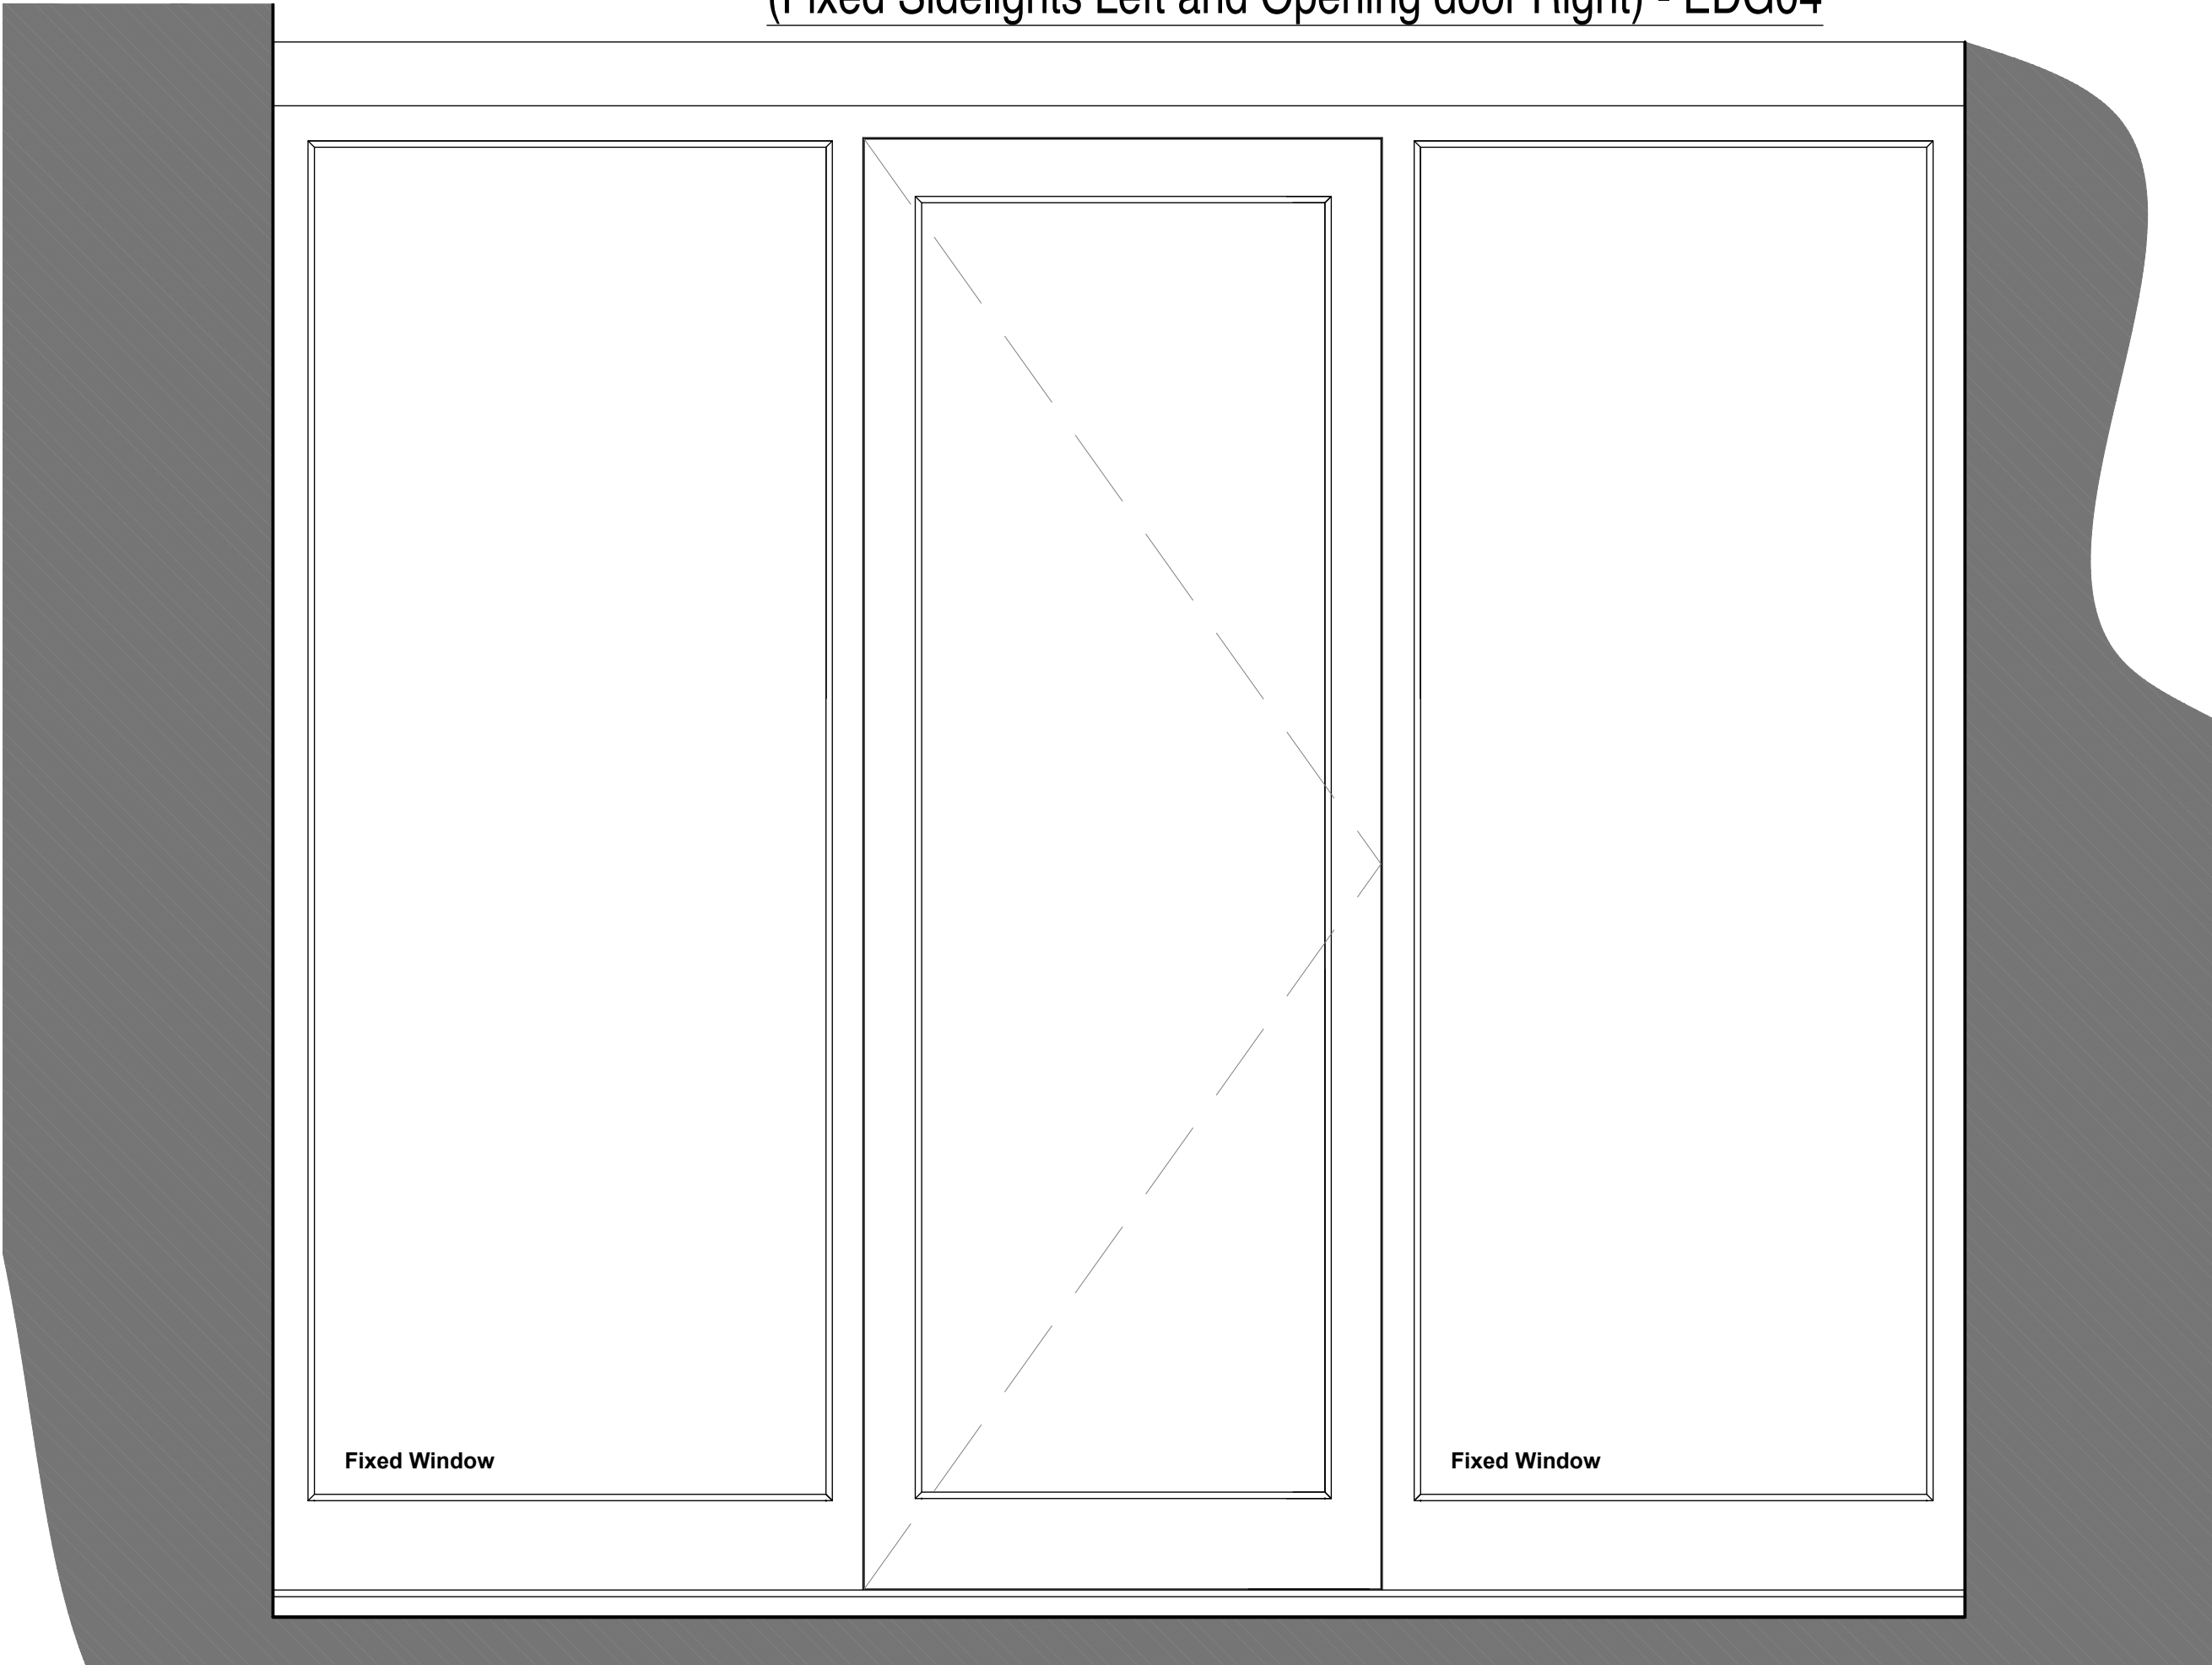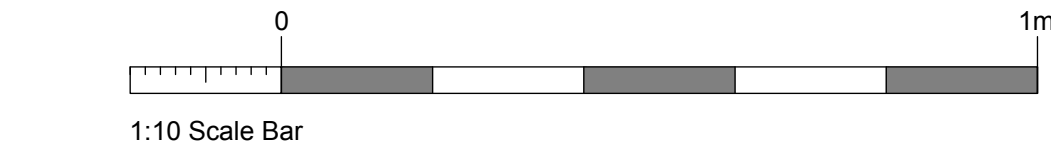

Proposed Door with Sidelights Elevation - EDG04

NOTES:

Report all discrepancies, errors and omissions.

Verify all dimensions on site before commencing any work on site or preparing shop drawings.

All materials, components and workmanship are to comply with the relevant British Standards, Codes of Practice and appropriate manufacturers recommendations.

See relevant drawings for all specialist work.

This drawing and design are copyright of James Clague Architects Ltd, company registration number 8664802

Rev Date Description

PLANNING

For Discussion - not for construction

Project Title
Mr & Mrs Walker-Buckton
Discharge of Conditions
The Old Forge,
Wrotham Road,
Meopham,
DA13 0JE

Drawing Description
Discharge of Condition - Door Details 2/3

Scale
1:10 at A1

Date
April 2026

Drawn By
SR

JAMES CLAGUE
ARCHITECTS

Latchmere House, 26 Watling Street,
Canterbury, Kent CT1 2UD
T: 01227 649 073
E: info@jamesclague.co.uk
W: jamesclague.co.uk

Drawing Number
19190.2_PL_40

Revision
-