



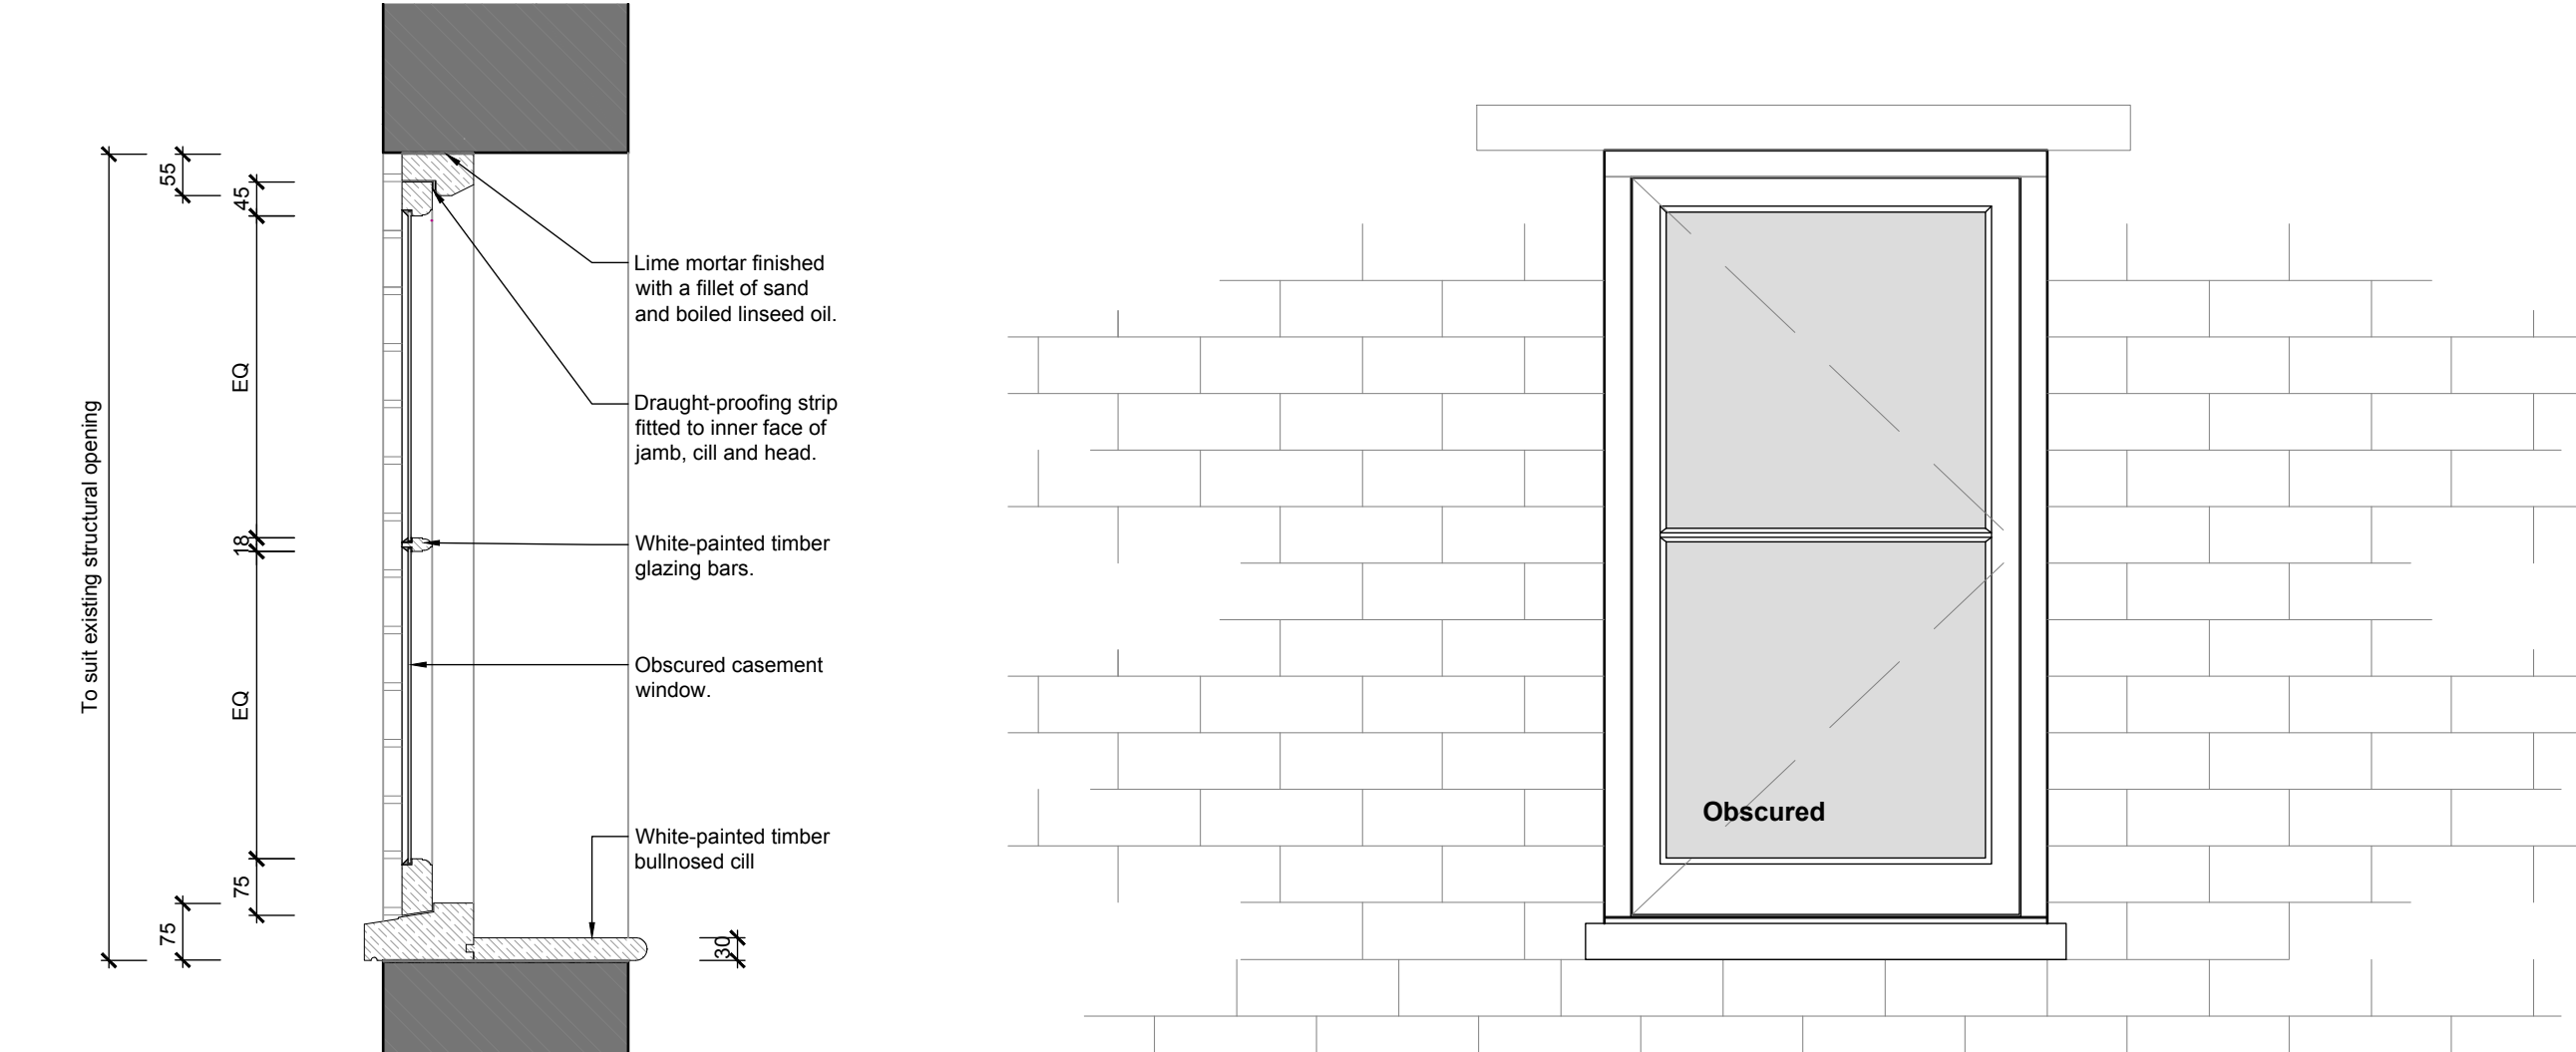


Proposed Obscured Casement Window Section
WG01


Proposed Obscured Casement Window Elevation
WG01

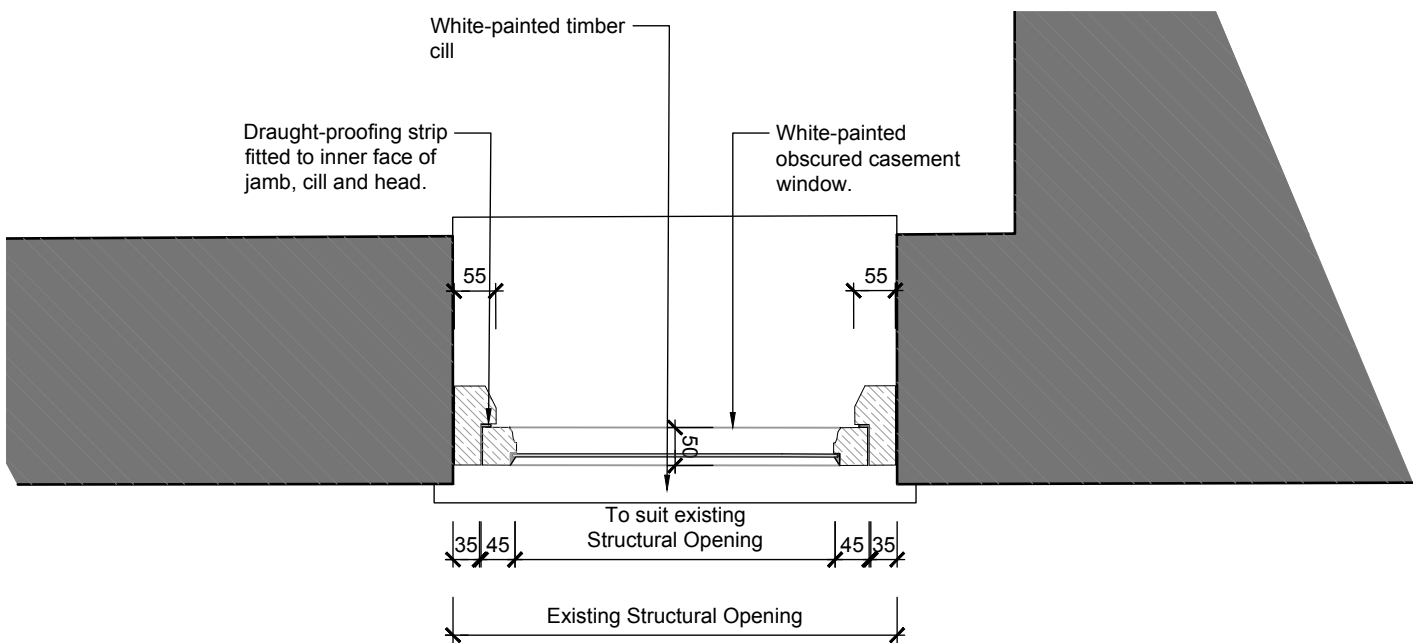


Proposed Obscured Casement Window Plan
WG01

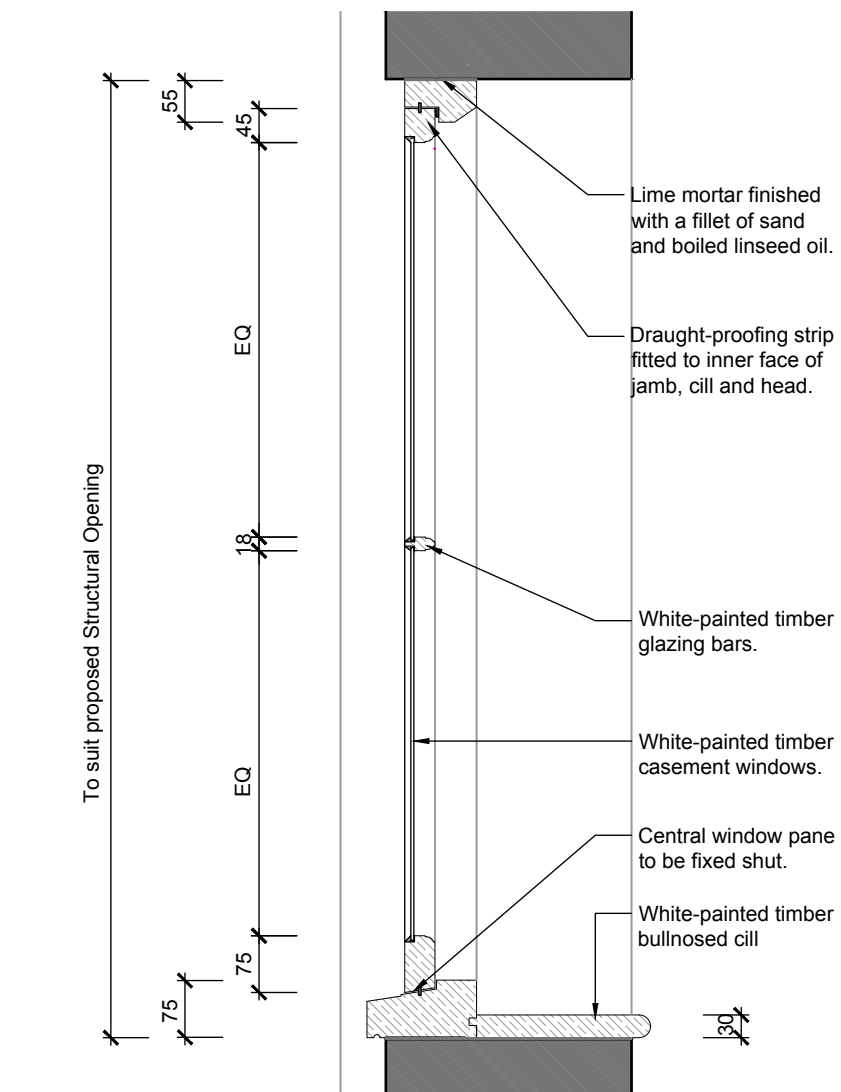


Proposed Casement Window Section
WG02

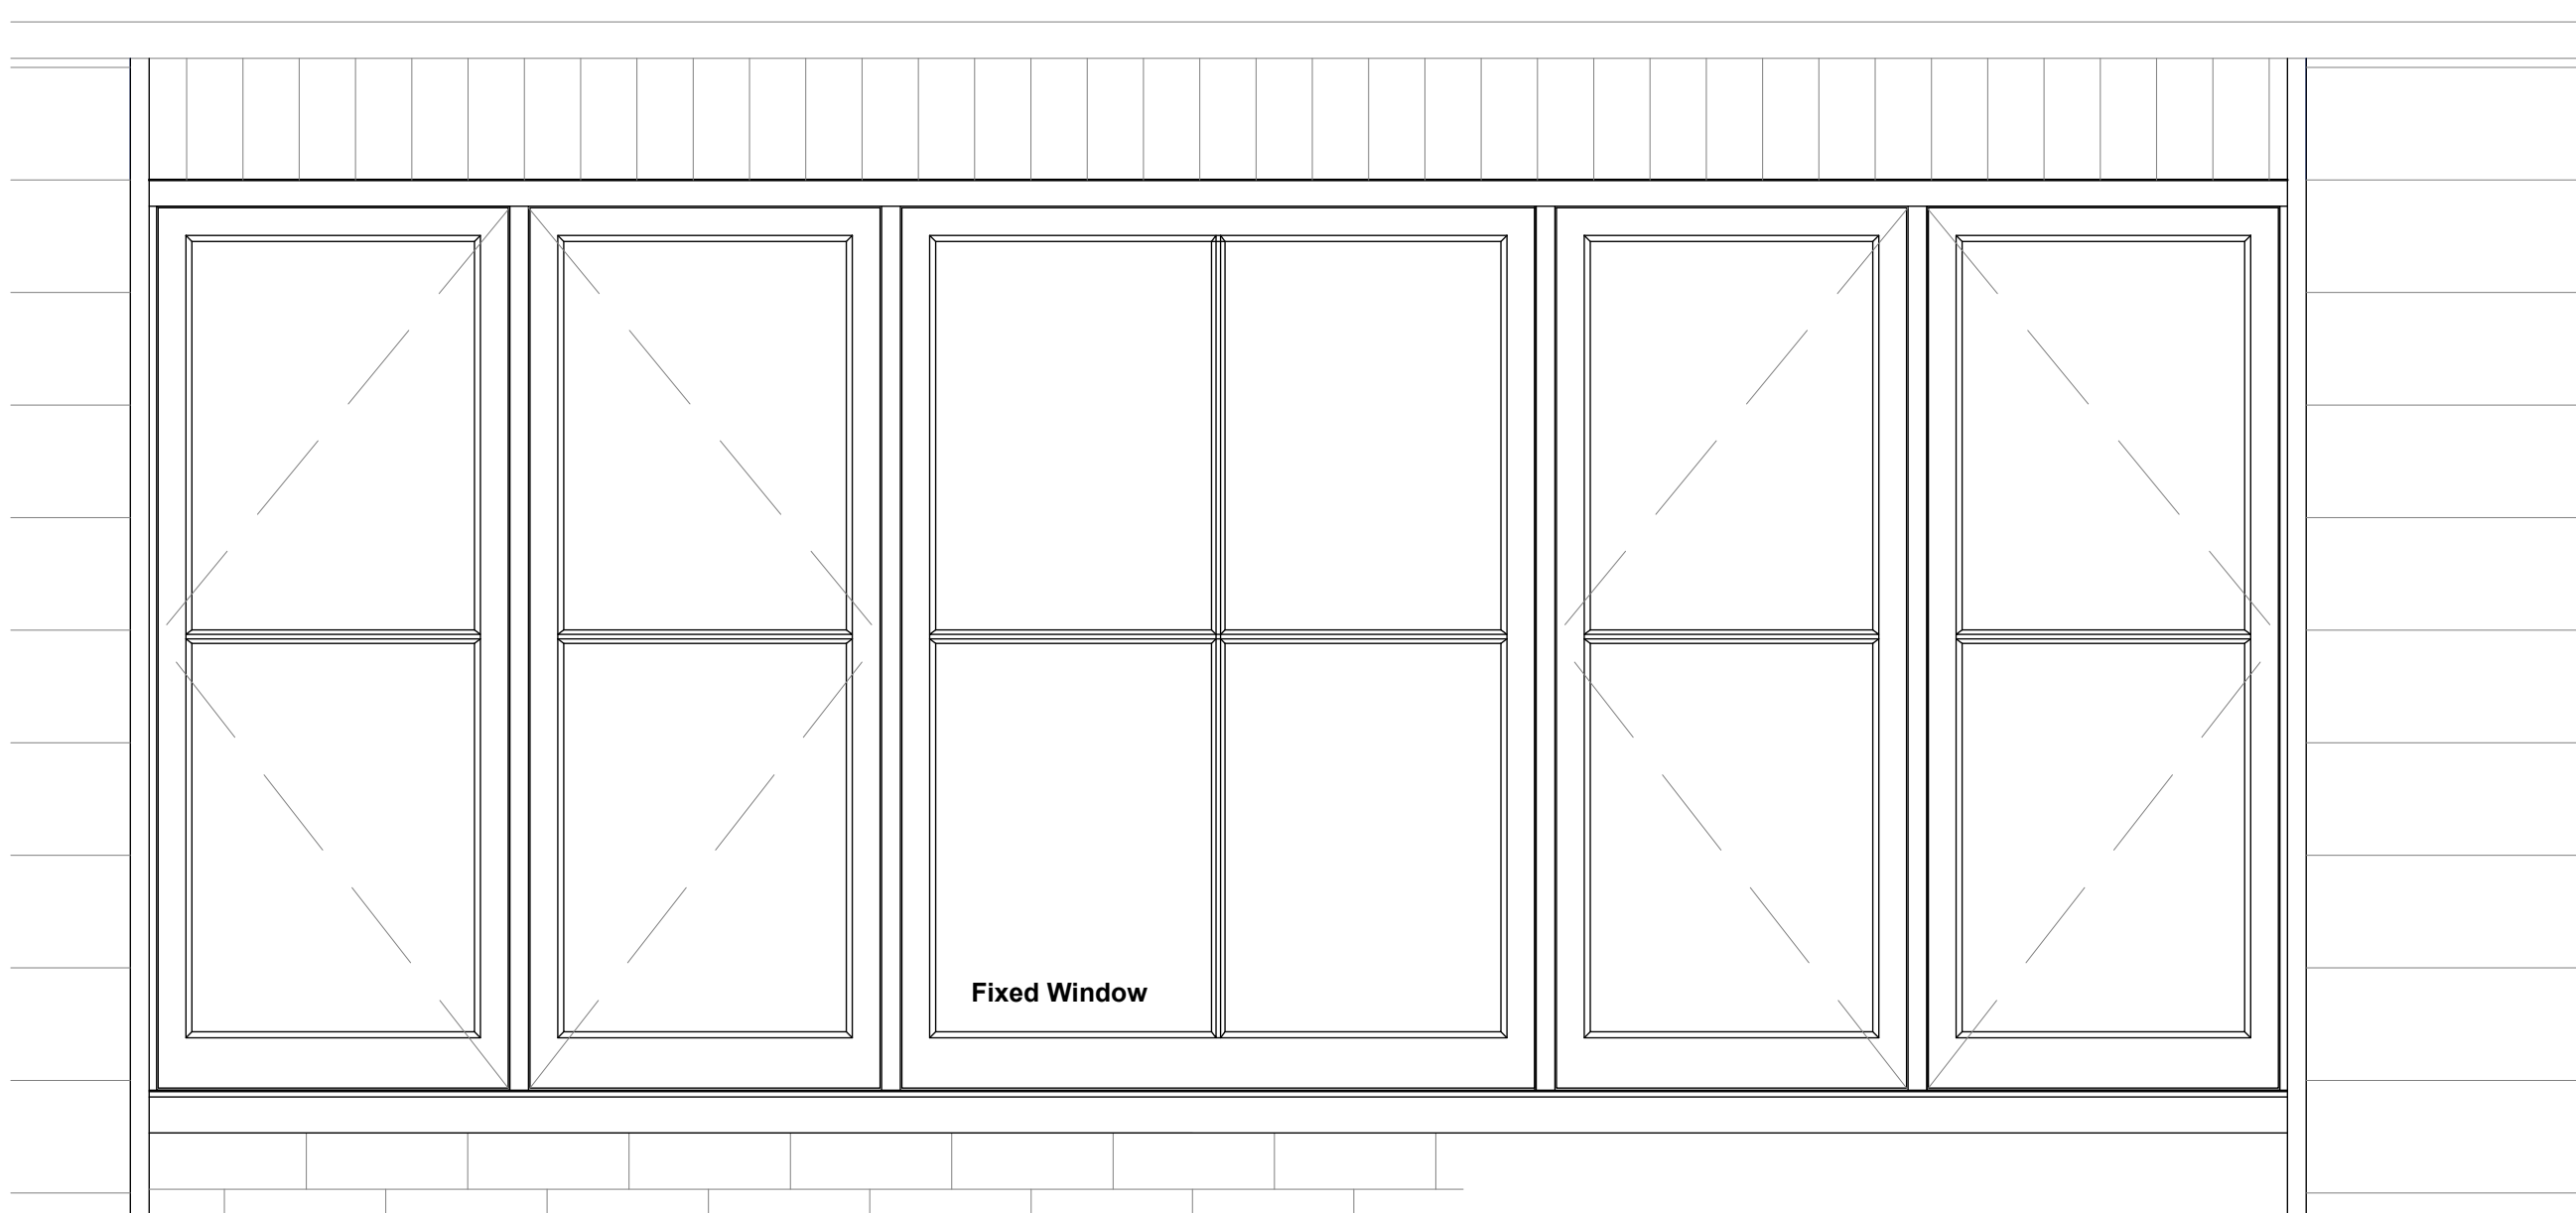


Proposed Casement Window Elevation
WG02

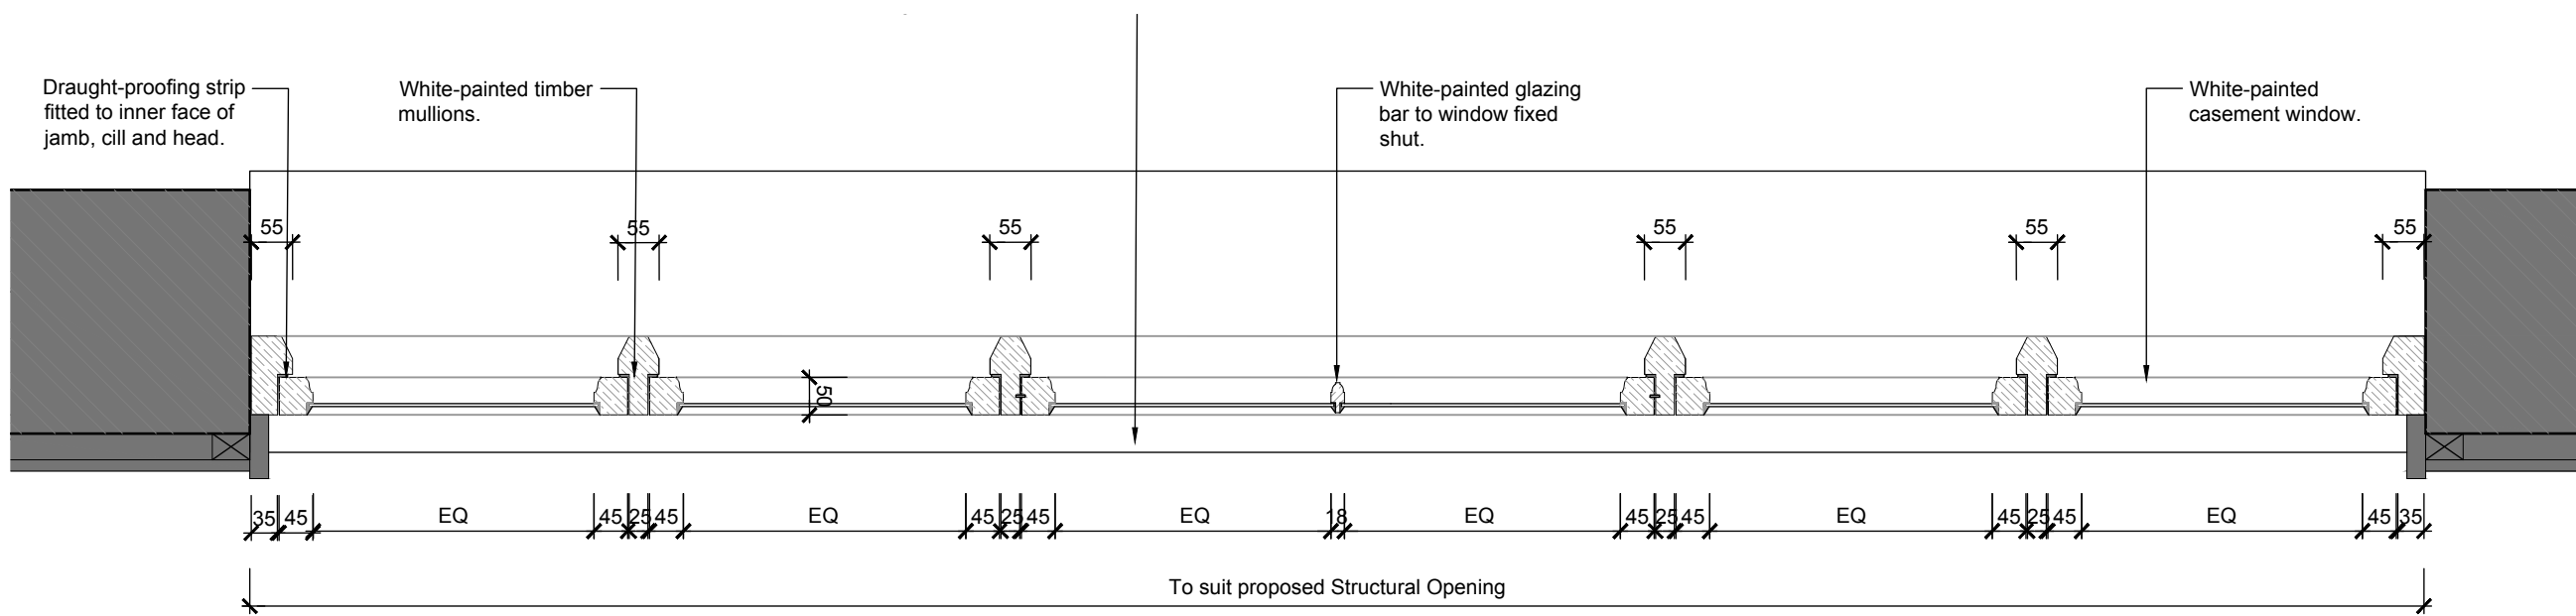



Proposed Casement Window Plan
WG02

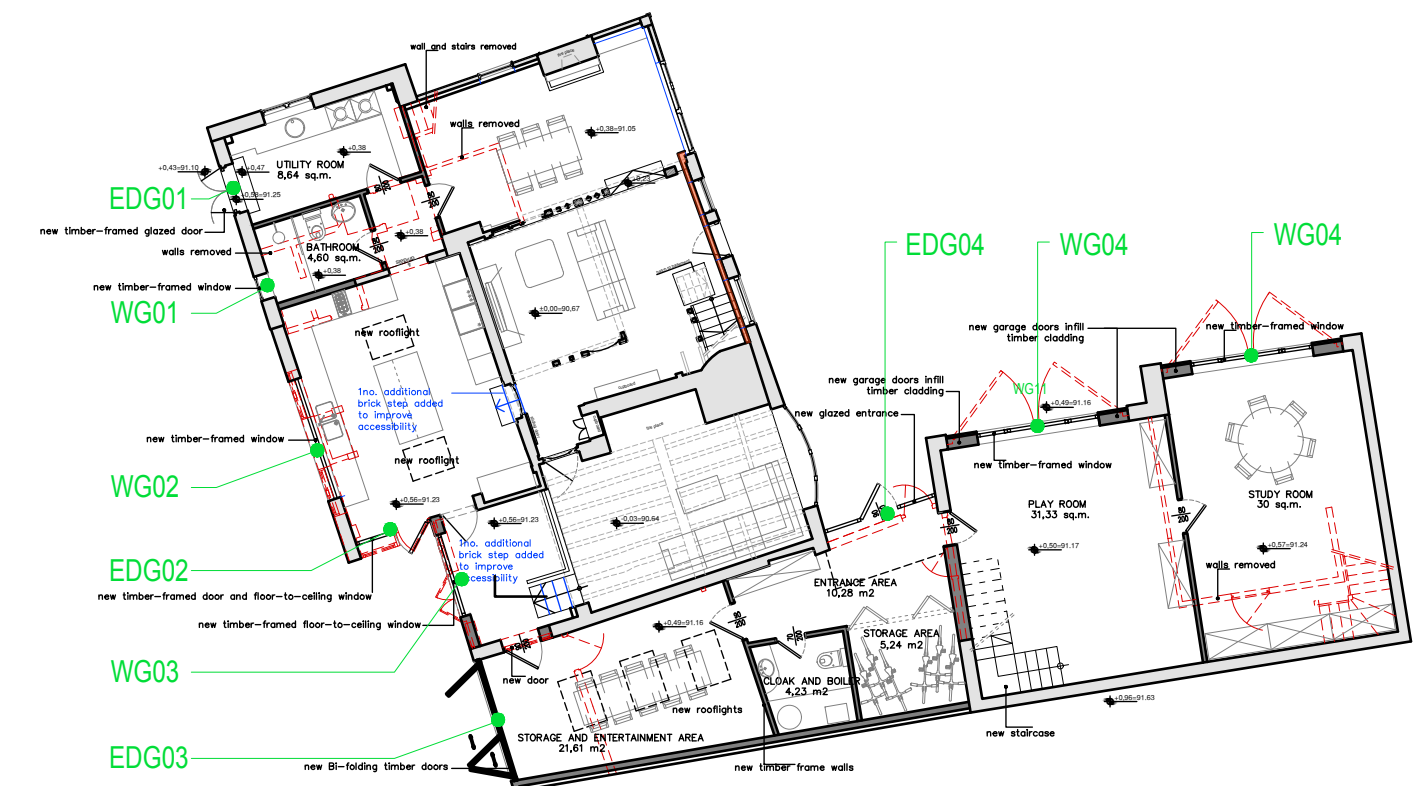


Key Plan - Approved Ground Floor Plan

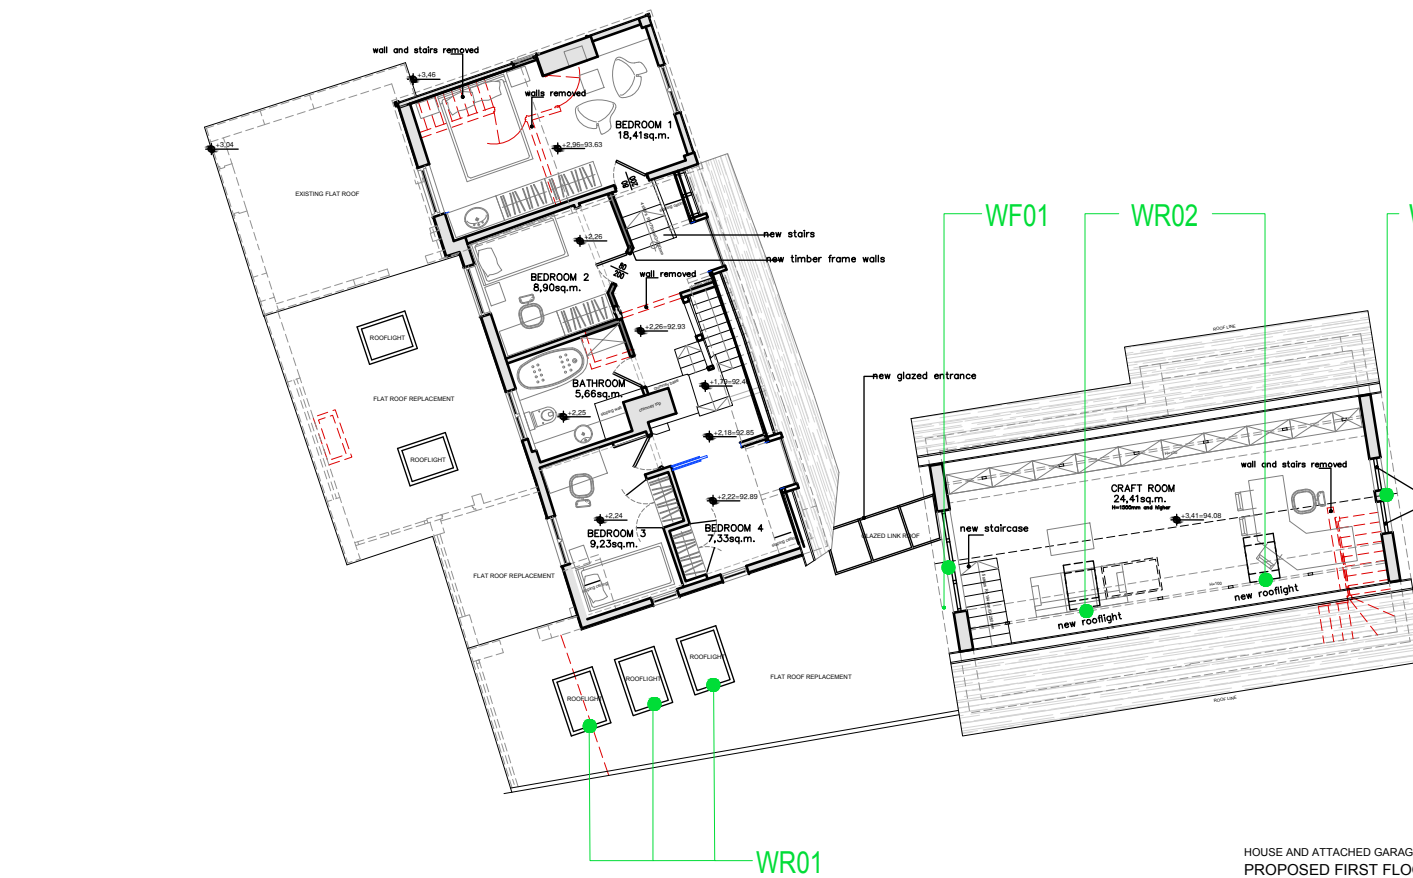


Key Plan - Approved First Floor Plan

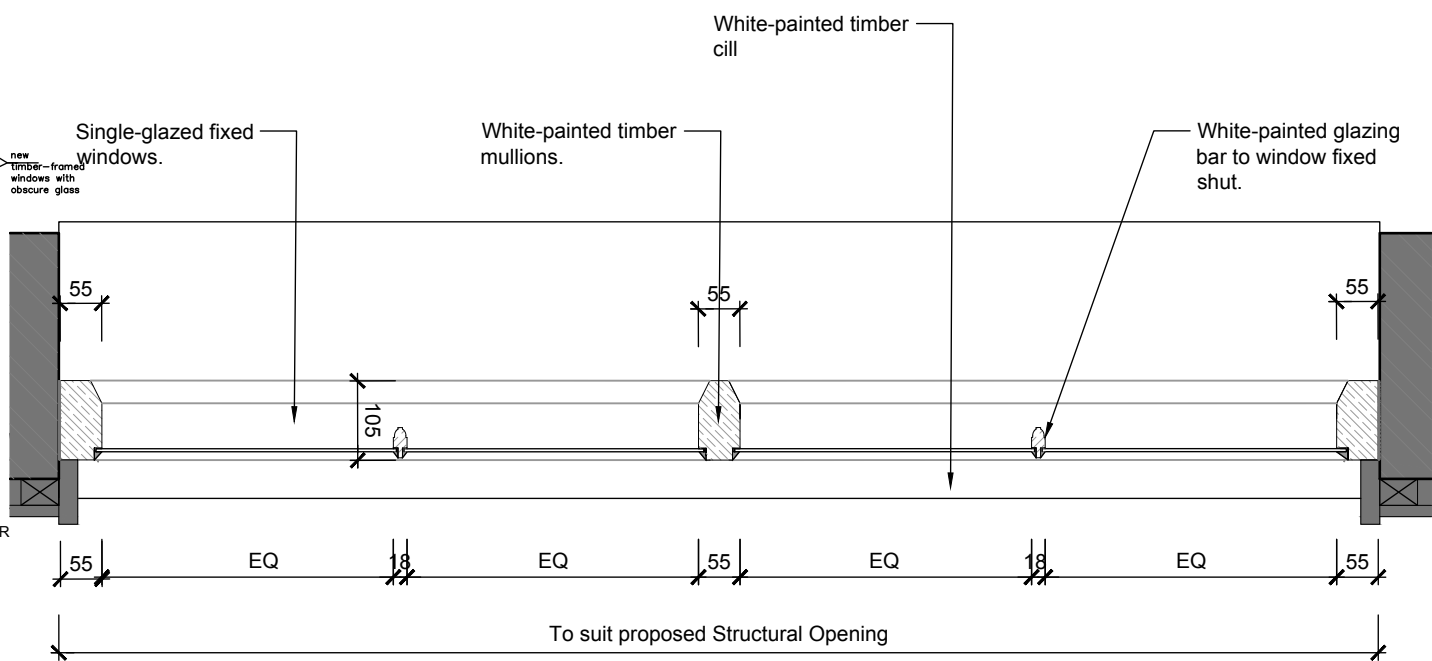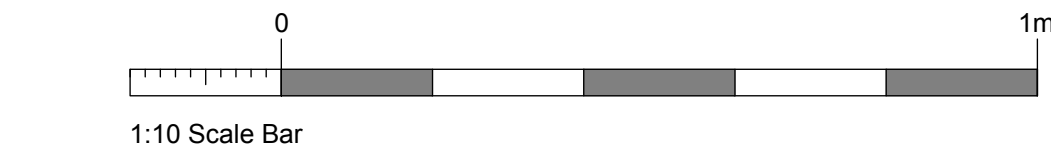

Proposed Fixed Window Plan
WG03

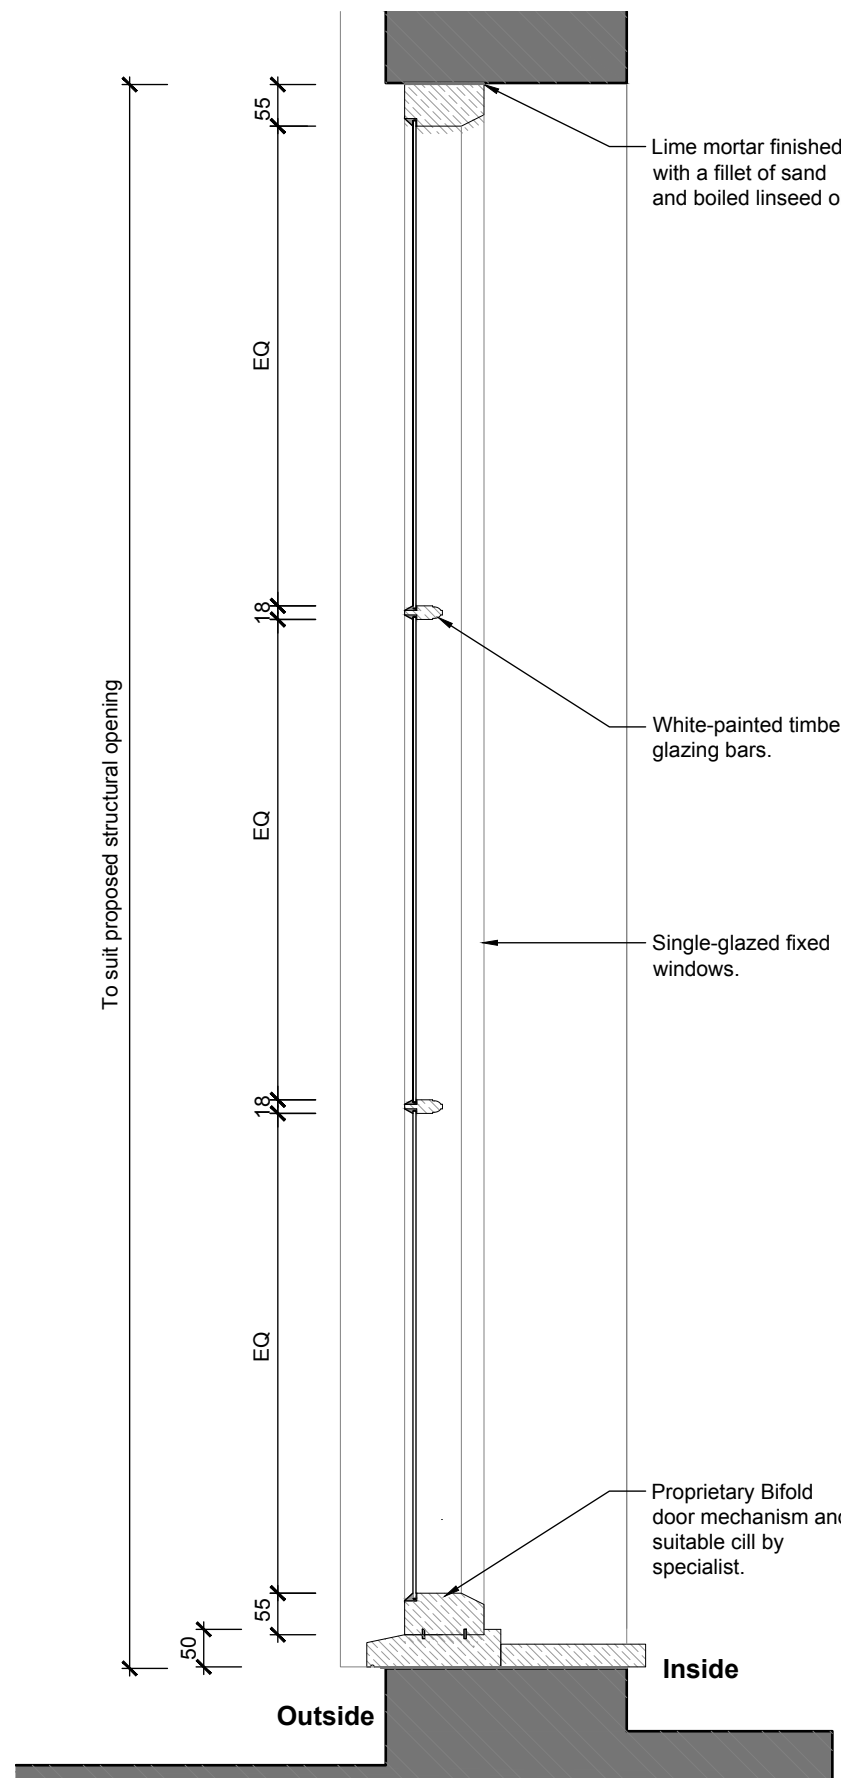

Proposed Fixed Window Section
WG03

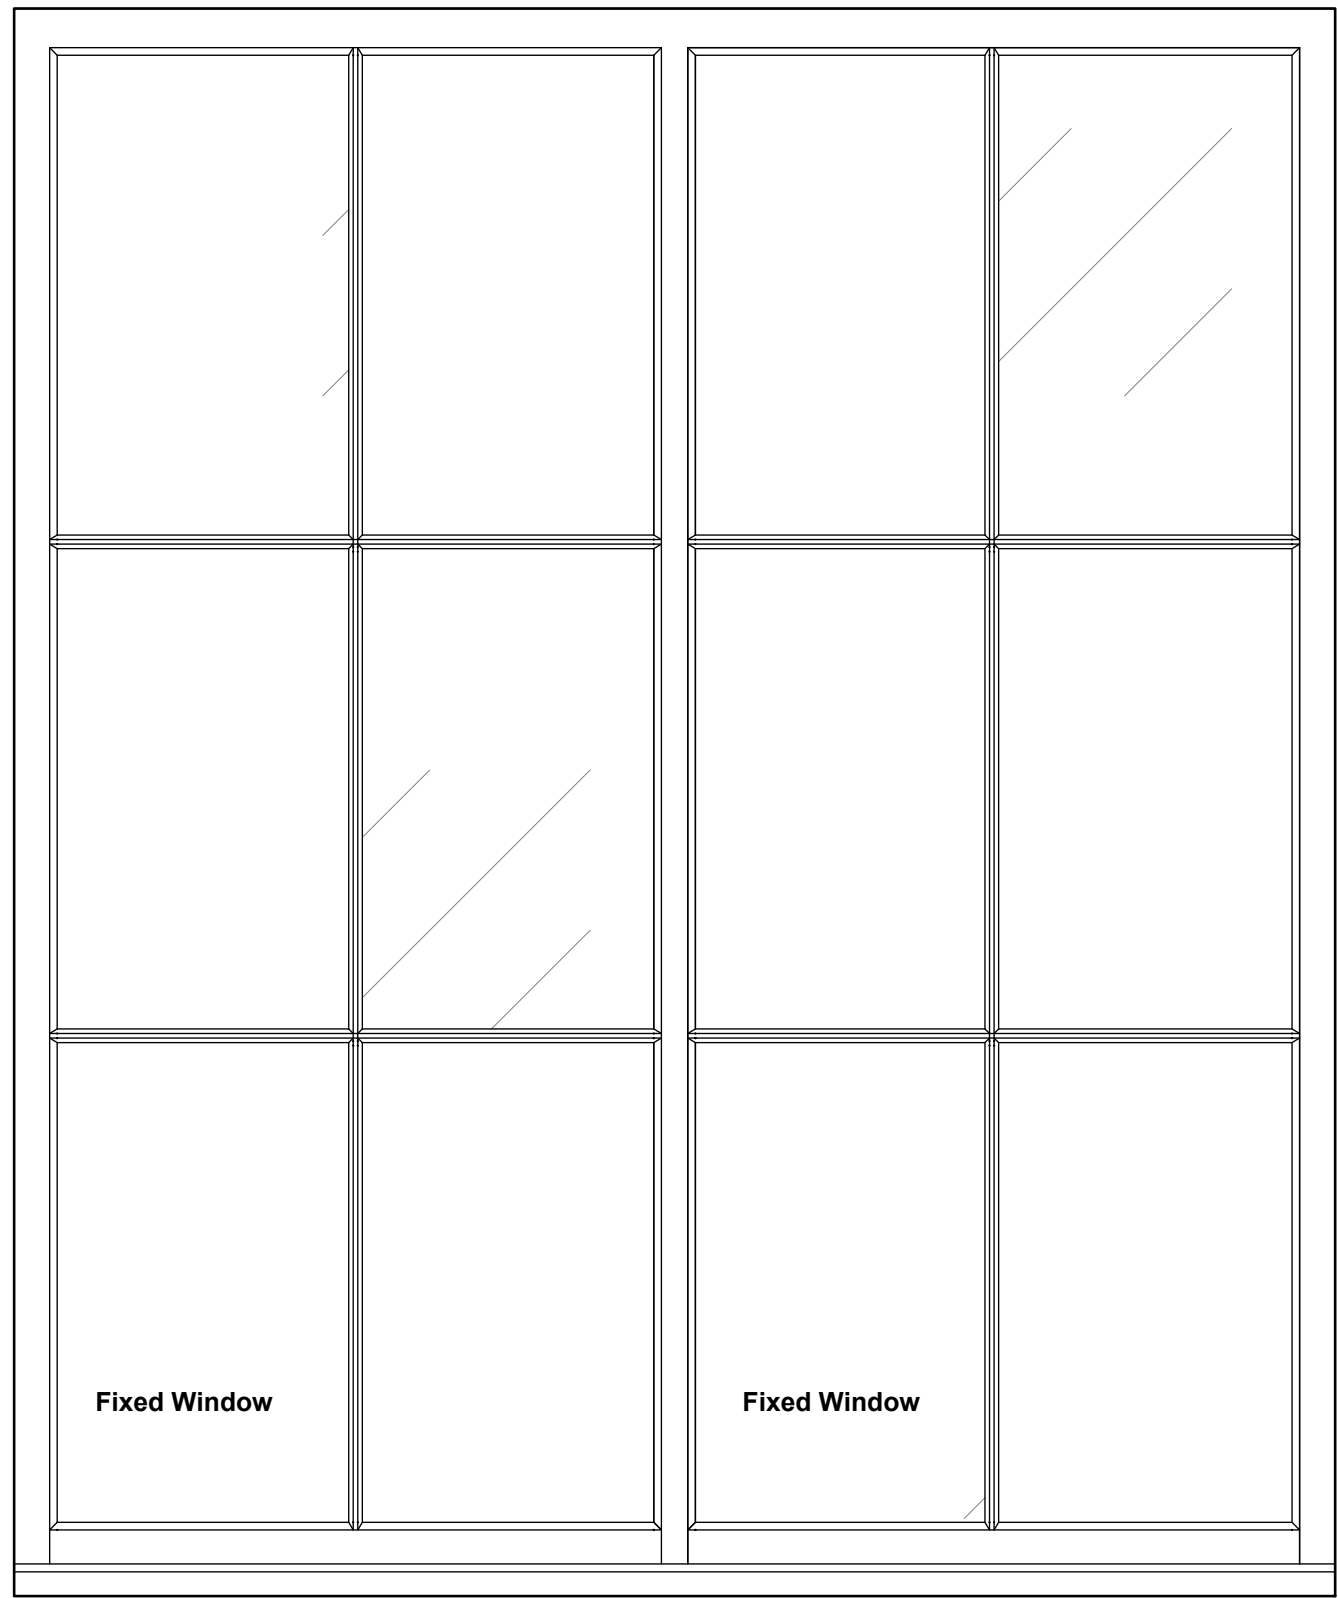

Proposed Fixed Window Elevation
WG03

NOTES:

Report all discrepancies, errors and omissions.

Verify all dimensions on site before commencing any work on site or preparing shop drawings.

All materials, components and workmanship are to comply with the relevant British Standards, Codes of Practice and appropriate manufacturers recommendations.

See relevant drawings for all specialist work.

This drawing and design are copyright of James Clague Architects Ltd, company registration number 8664802

Rev	Date	Description
-----	------	-------------

PLANNING

For Discussion - not for construction

Project Title
Mr & Mrs Walker-Buckton
Discharge of Conditions
The Old Forge,
Wrotham Road,
Meopham,
DA13 0JE

Drawing Description
Discharge of Condition - Window Details 1/3

Scale
1:10 at A1

Date April 2026	Drawn By SR
--------------------	----------------

JAMES CLAGUE
ARCHITECTS

Latchmere House, 26 Watling Street,
Canterbury, Kent CT1 2UD
T: 01227 649 073
E: info@jamesclague.co.uk
W: jamesclague.co.uk

Drawing Number 19190.2_PL_40	Revision -
---------------------------------	---------------