


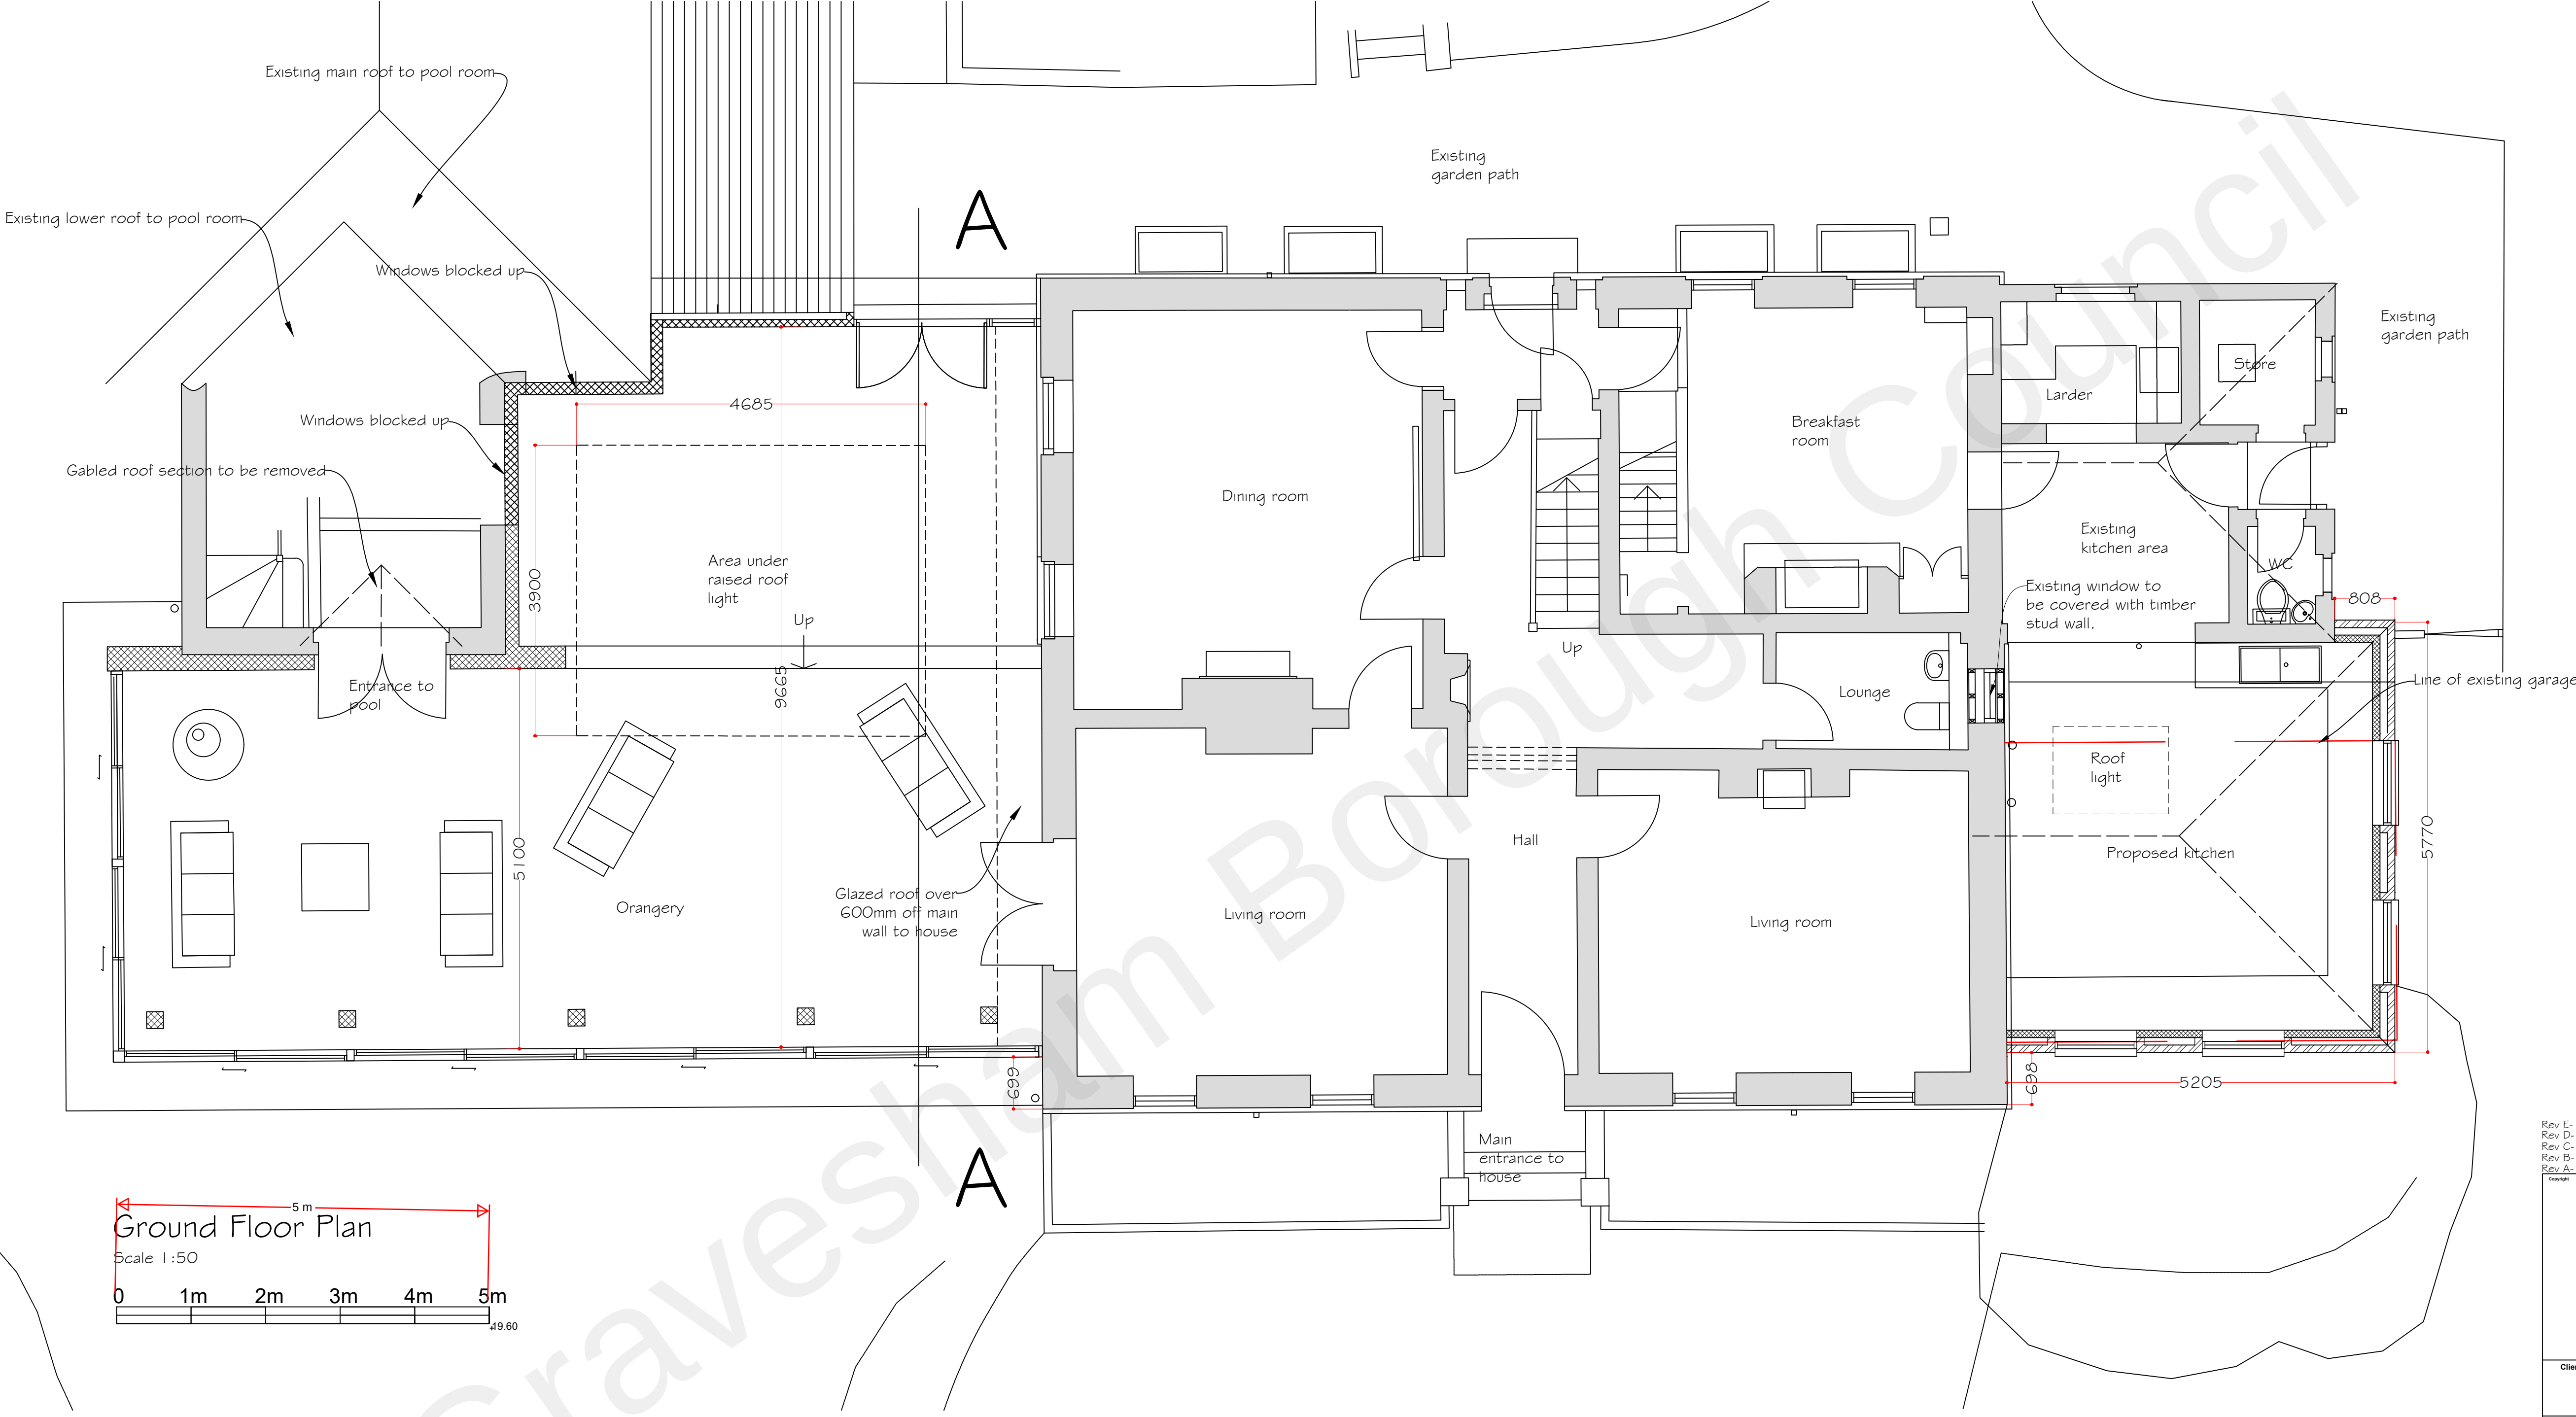

Rev E: Glass roof section added.
Rev D: Roof light moved.
Rev C: Notation to roof added.
Rev B: General amended scheme.
Rev A: Amended sunroom.

31 May 2022
11 May 2022
10 May 2022
17 January 2022
18 May 2021

Synergy

Planning & Property Consultants Ltd
Suite 6 Laser Quay
Marine City Centre
Rochester
Kent ME2 4HU

Client
Mr D South

Address
The Old Parsonage, Shorne

Drawing title
Proposed ground floor plan

Scale
1:50 at A1

Date
March 2021

Drawn by

Drawing No
20/308/03

E