


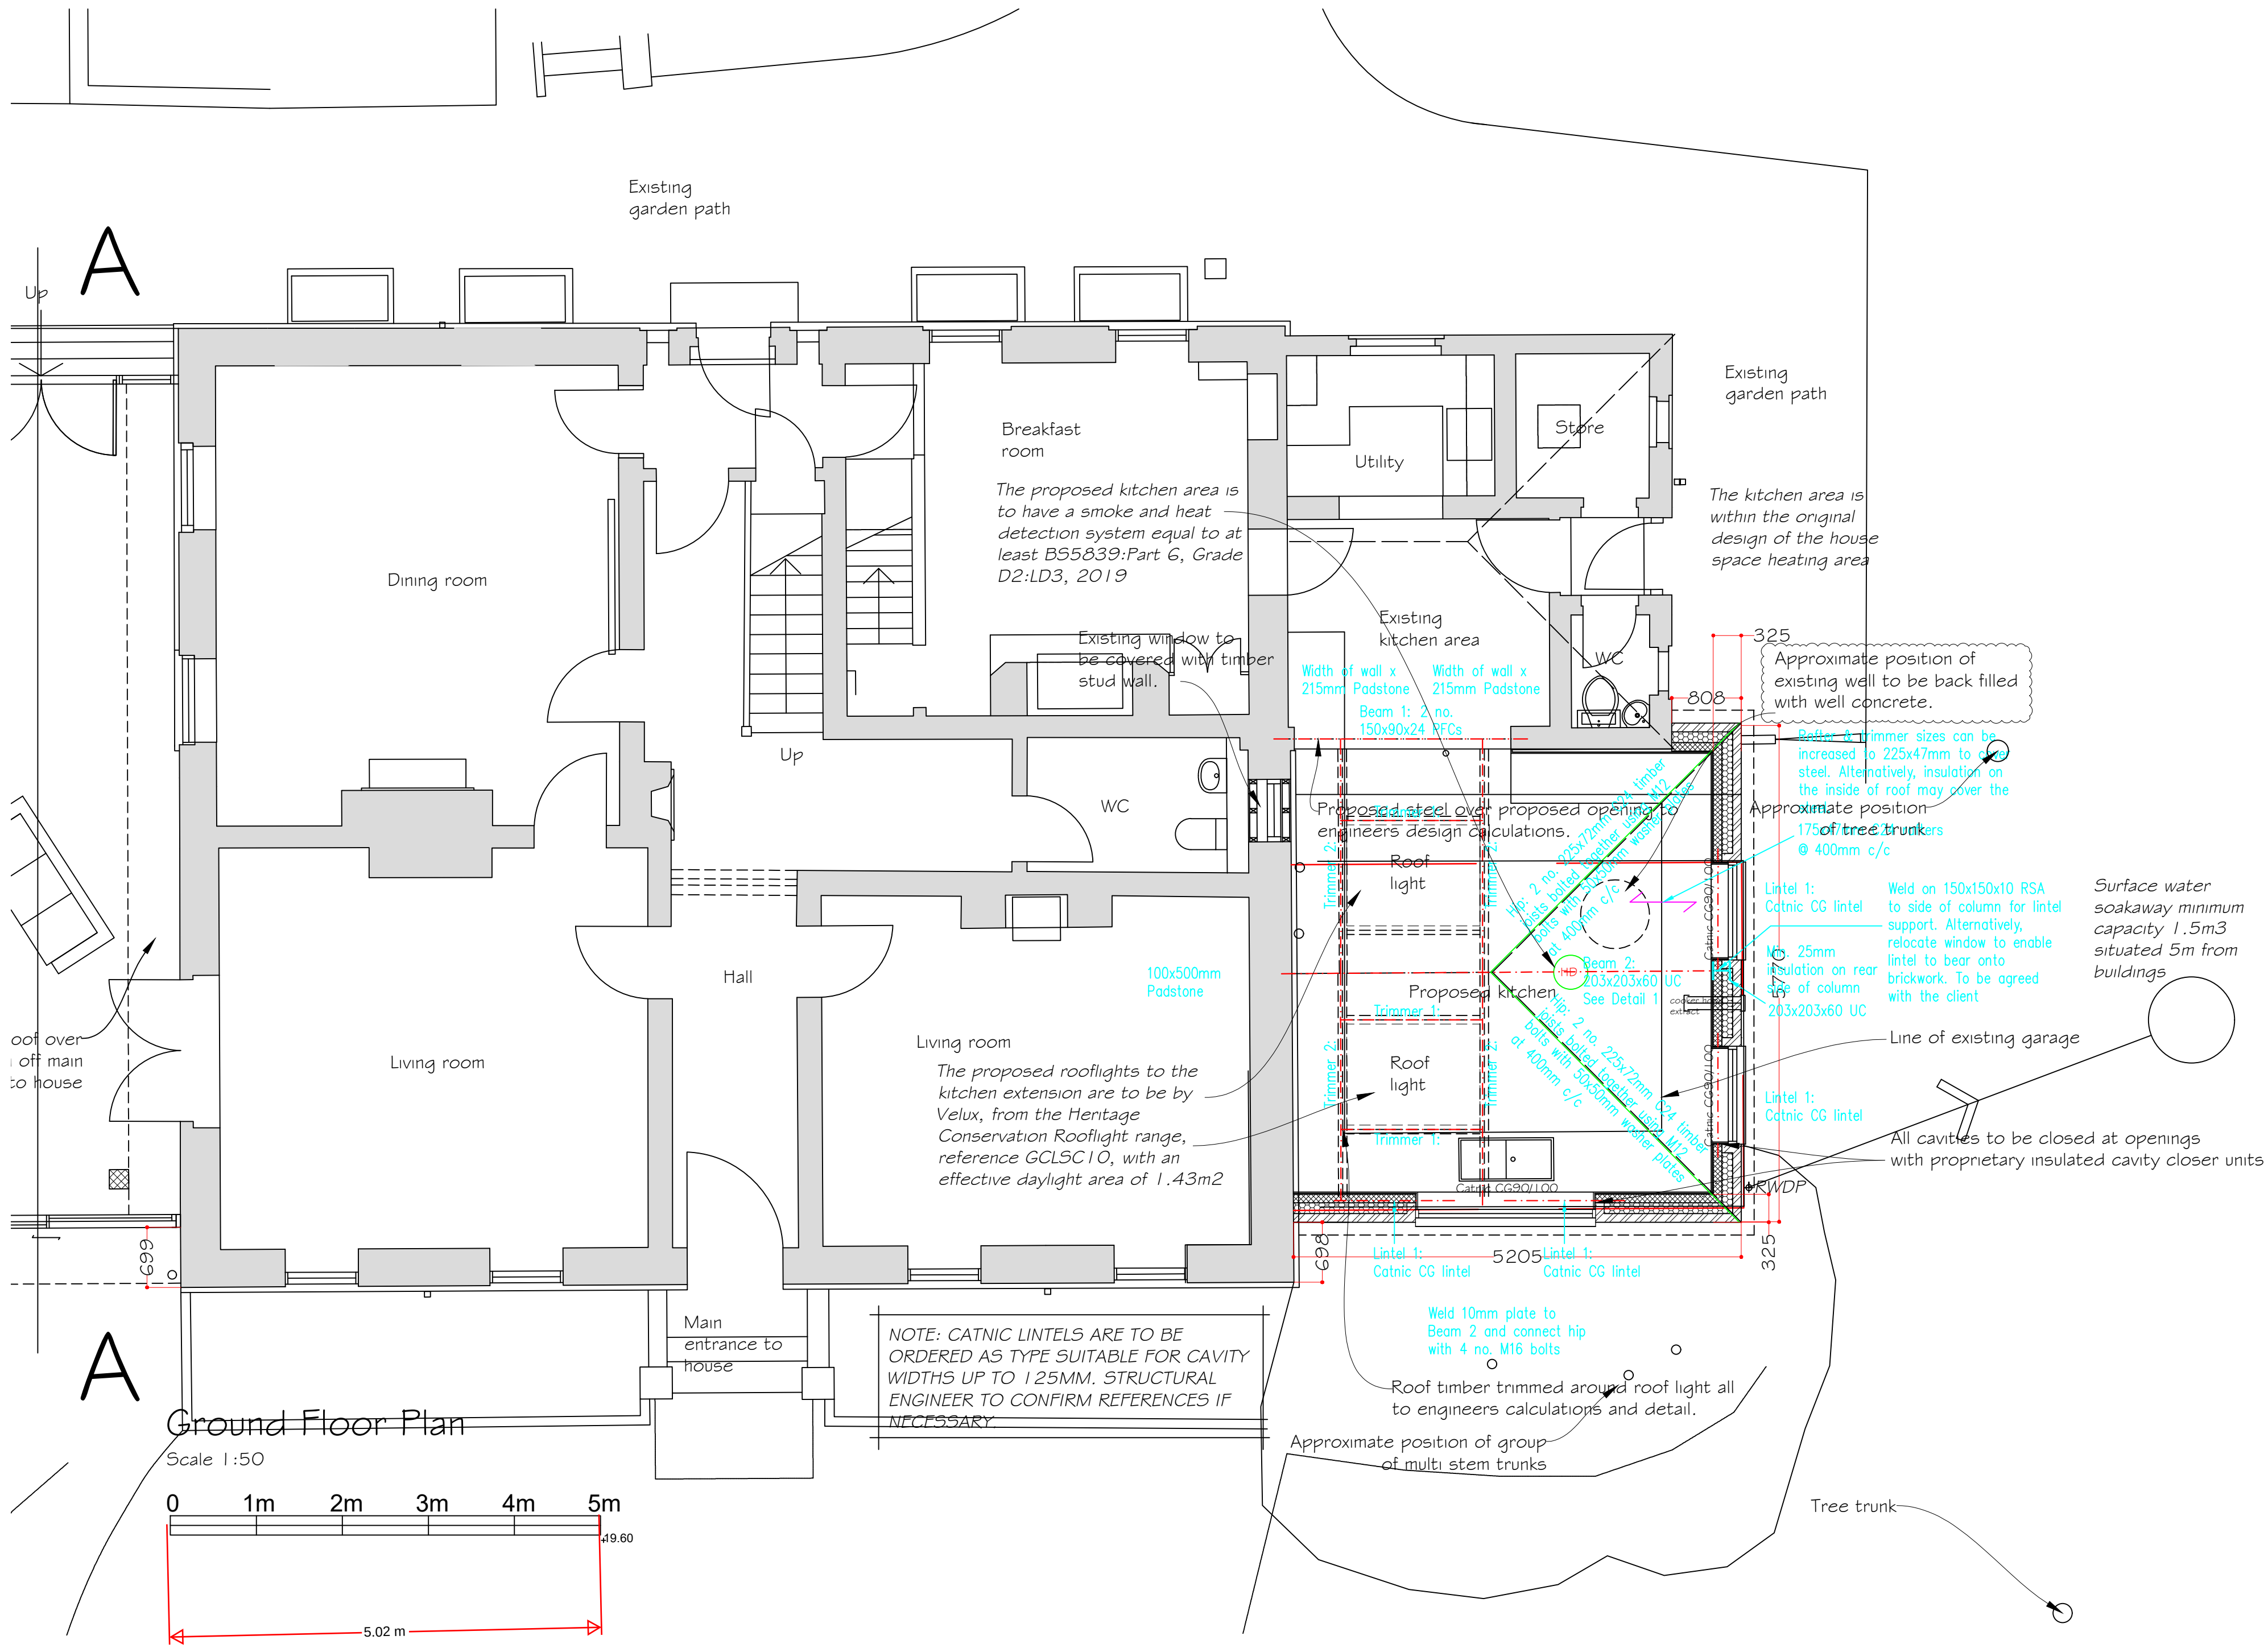

Rev K- Existing well notation amended. 26 April 2024
Rev J- Bldg. Reg amendments (in bold and italic) March 2024
Rev I- S. Engrs info. Cavity wall width increased February 2024
Rev G- Internal steps removed. 28 July 2023
Rev F- Building notes added. 24 April 2023
Rev E- Glass roof section added. 31 May 2022
Rev D- Roof light moved. 11 May 2022
Rev C- Notation to roof added. 10 May 2022
Rev B- General amended scheme. 17 January 2022
Rev A- Amended sunroom. 18 May 2021

Synergy Planning & Property Consultants Ltd Suite 6 Laser Quay Mariner City Estate Rochester Kent ME2 4HU		
Client	Mr D South	
Address	The Old Parsonage, Shorne	
Drawing title	Proposed ground floor plan	
Scale	1:50 at A1	
Date	March 2021	Drawn by
Drawing No	20/308/03	K