

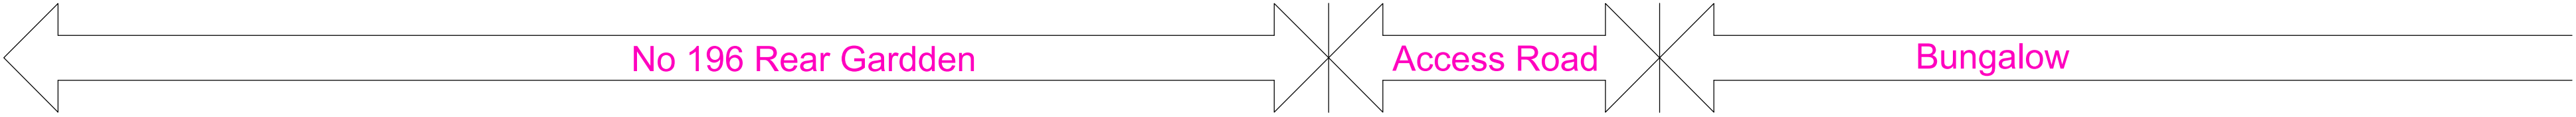


PROPOSED SITE PLAN &
PROPOSED SITE SECTION A-A

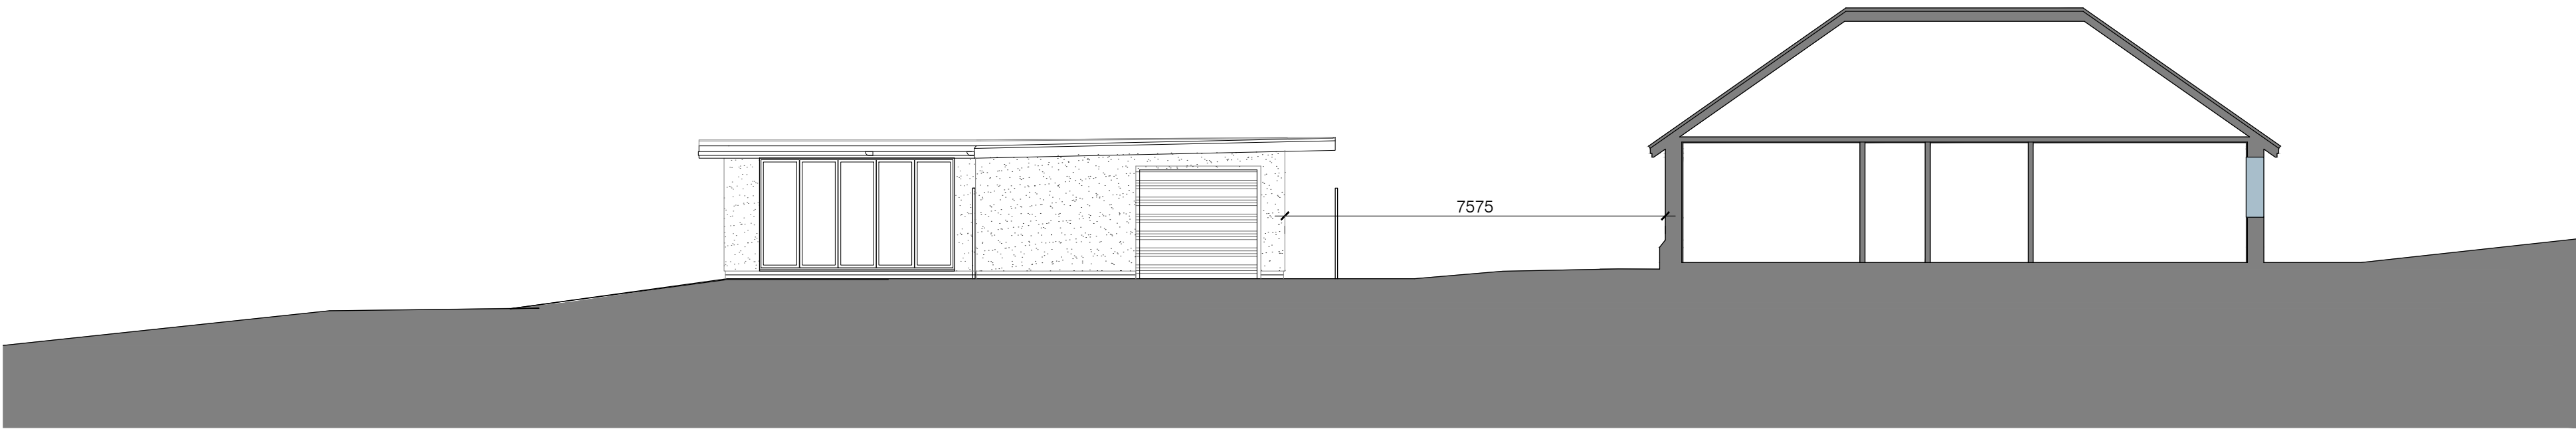

0.000

PROPOSED SECTION A-A
1:100

 

NORTH



Rev C Carport layout revised Rev B Carport removed and garage roof changed to flat roof			
JOB TITLE			
196 LOWER HIGHAM ROAD GRAVESEND KENT DA12 2NN			
DRAWING TITLE		PROPOSED SITE PLAN & SITE SECTION A-A	
SCALE 1:100&200@A1		DRAWING NUMBER	
DATE DEC 20		BDS-LHR-P902	
		REVISION	
		D	



Building Design Studio, 26 Kingshill Avenue, Kingshill, West Malling, Kent, ME19 4AE
T: 01732 424647 E: mail@bdsstudio.co.uk Web: www.bdsstudio.co.uk

DO NOT SCALE FROM THIS DRAWING