




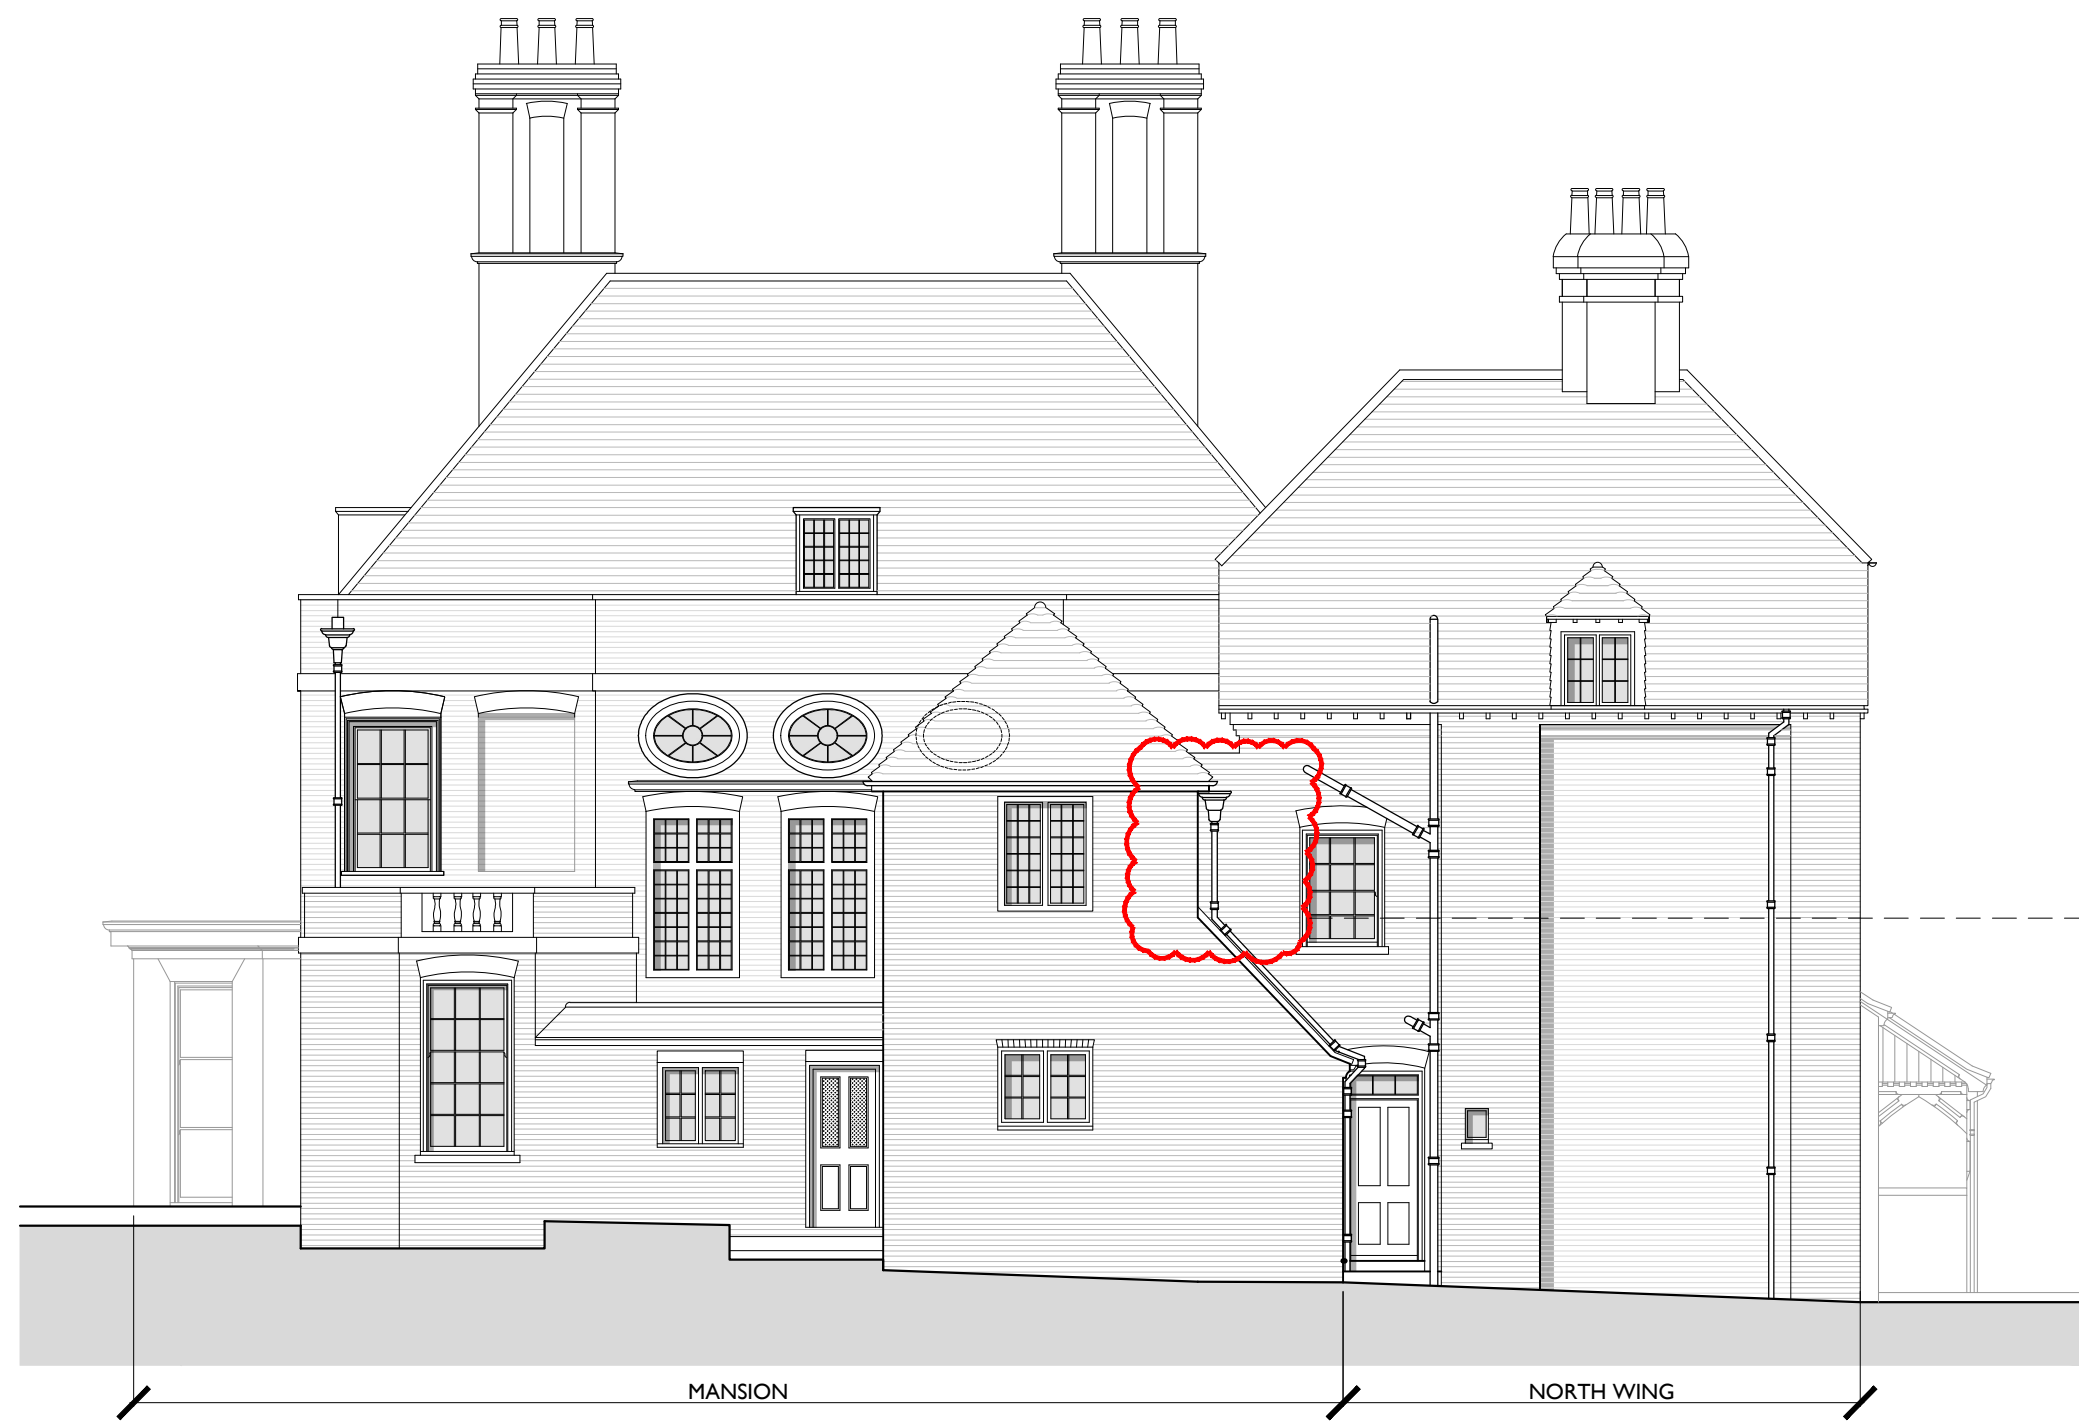

Proposed North East Elevation @ 1:100

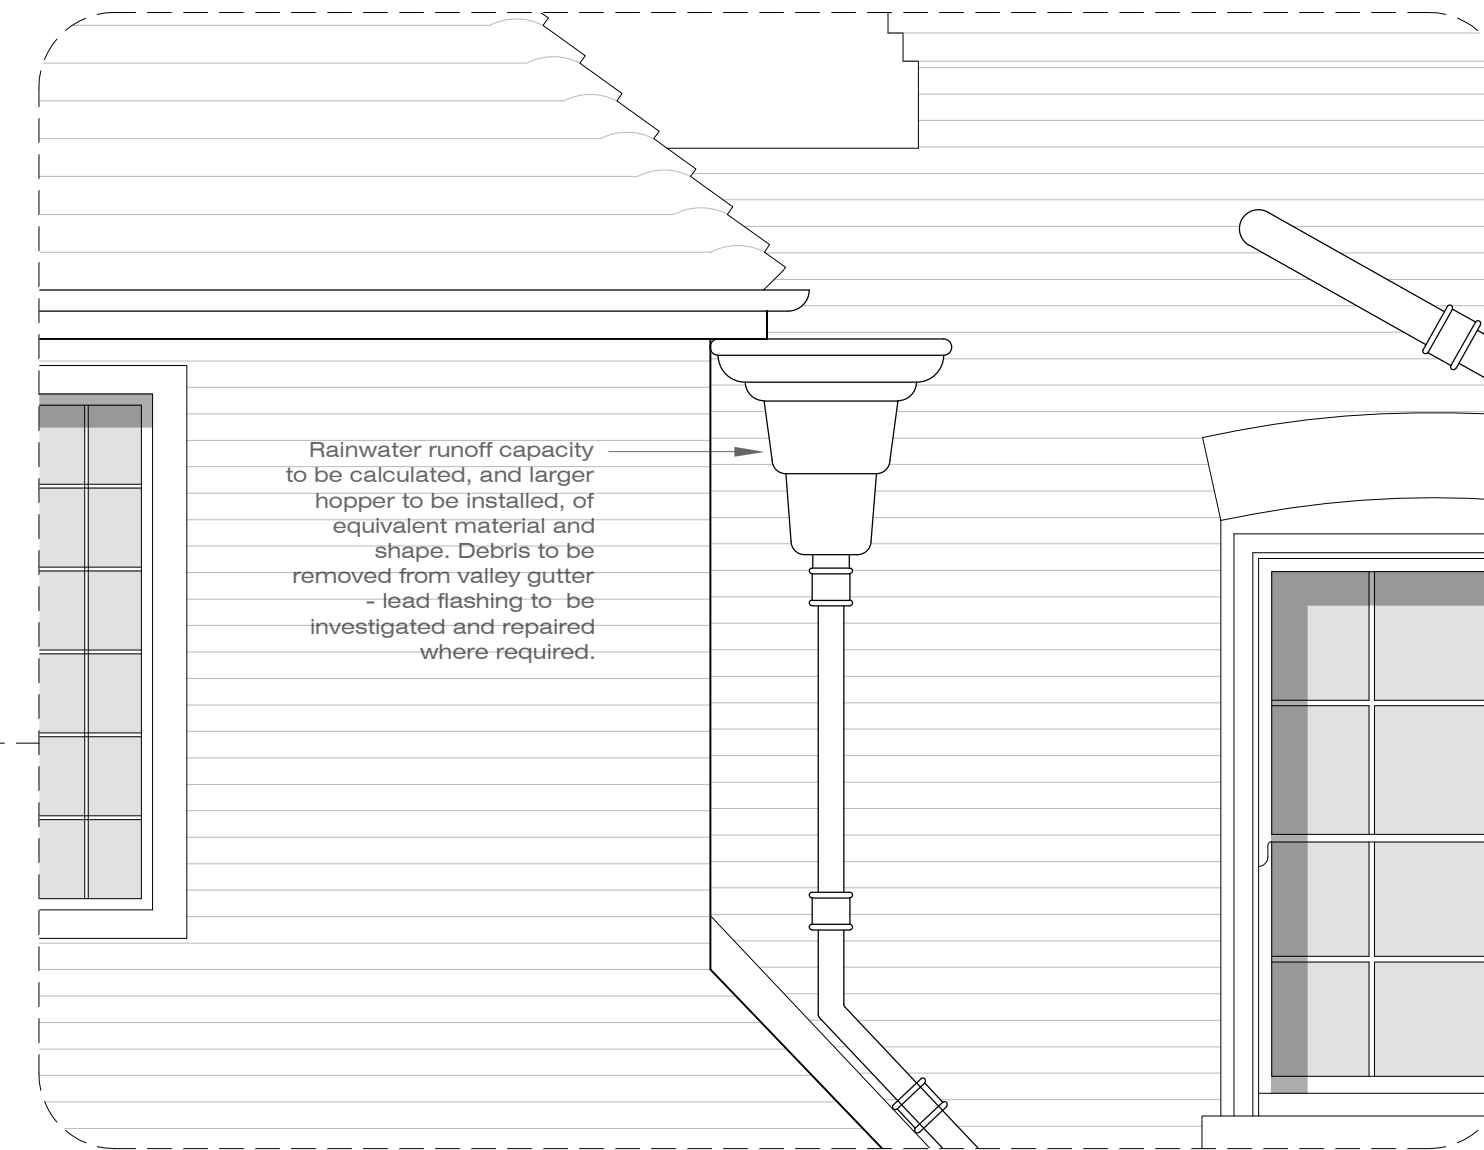

Proposed Rainwater Hopper - at 1:20

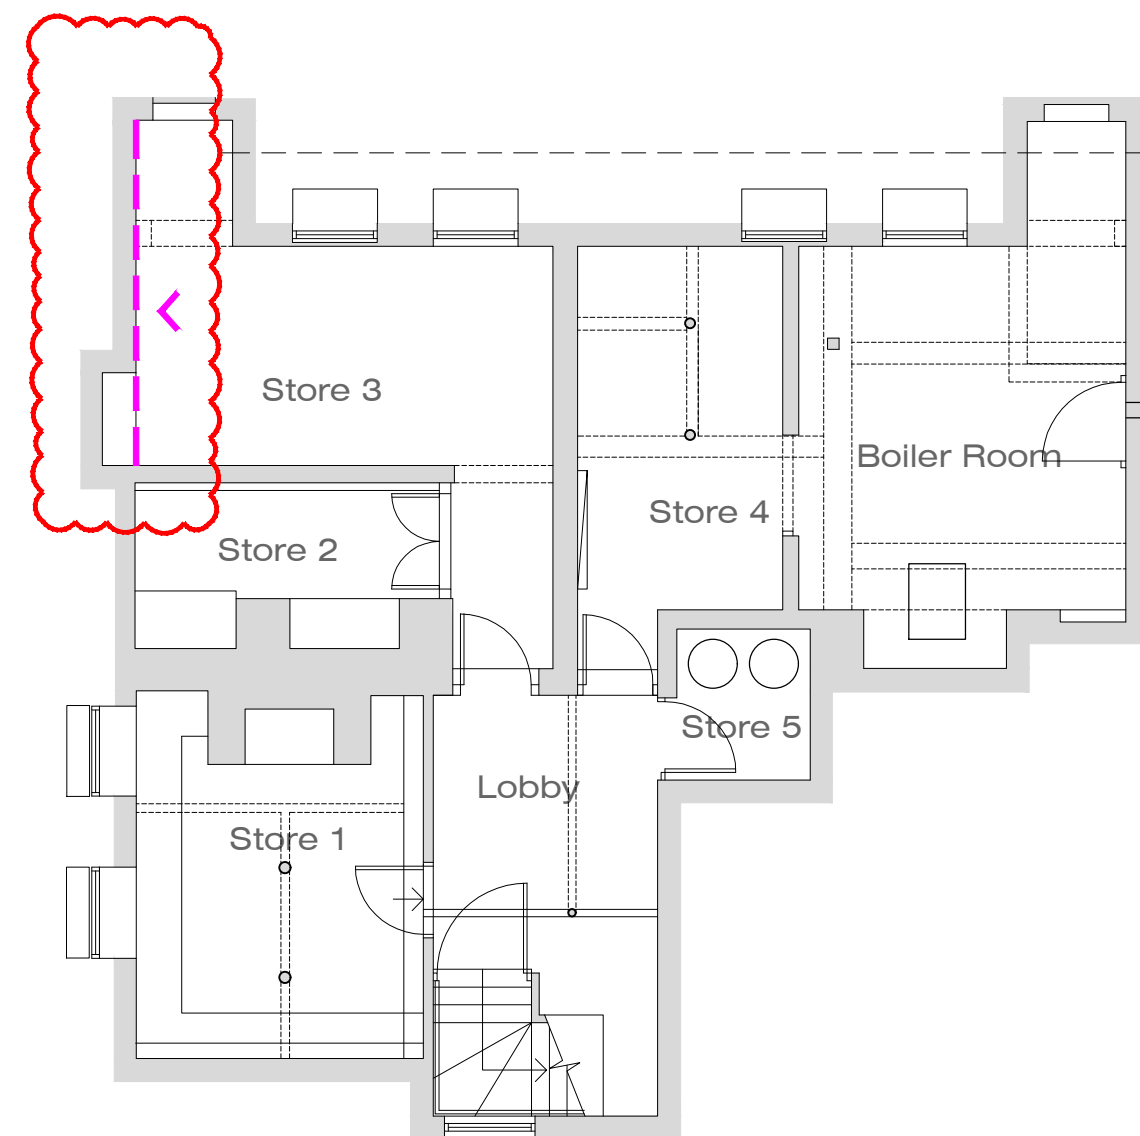


- Areas of repair works
— Affected / documented walls

Basement Plan @ 1:100


Please note 'HS' refers to Heritage Statement - all drawings to be referenced alongside HS document for full description of defects and repairs. All works to be undertaken in line with conservation principles and techniques.

Repairs Drawing Key:


- New independent tank wall to be installed by specialists in front of existing. Cavity to have self-draining protection.
- Raking out of improper mortar to 20-30mm and pointing of appropriate lime mortar mix (as specified in HS)
- Spalling Brickwork - to be repaired where possible, and to be replaced with suitable brick match where not salvagable

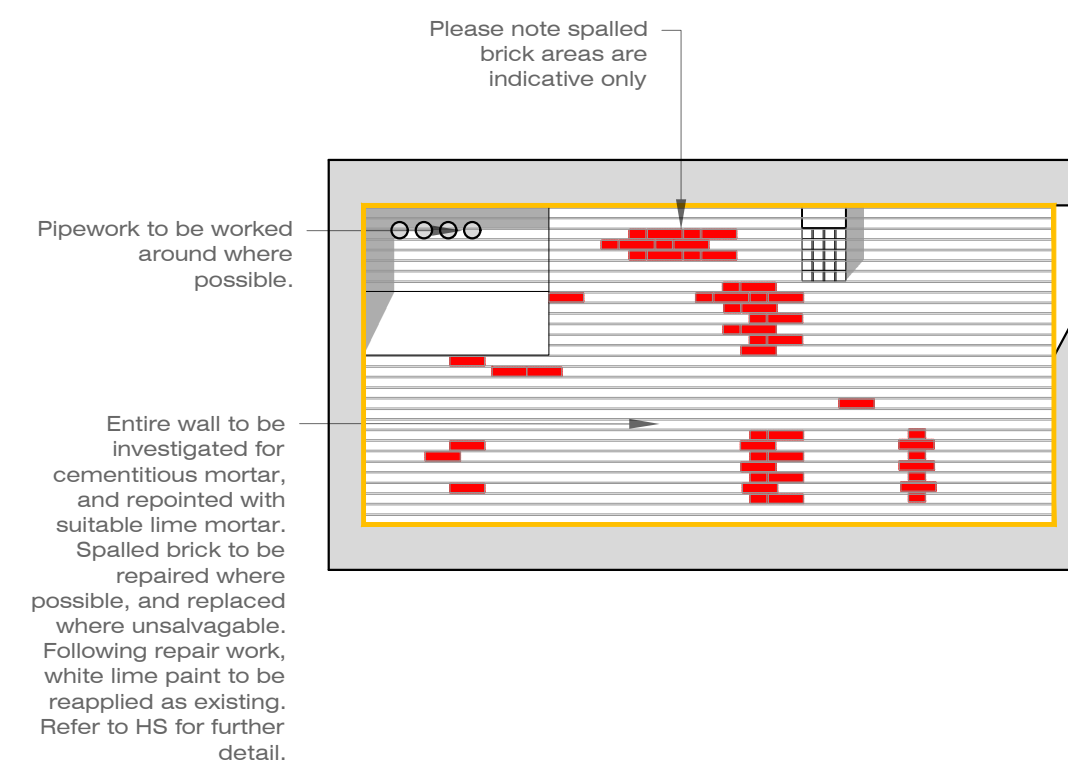

Internal Basement Elevation @ 1:50
(Store 3)

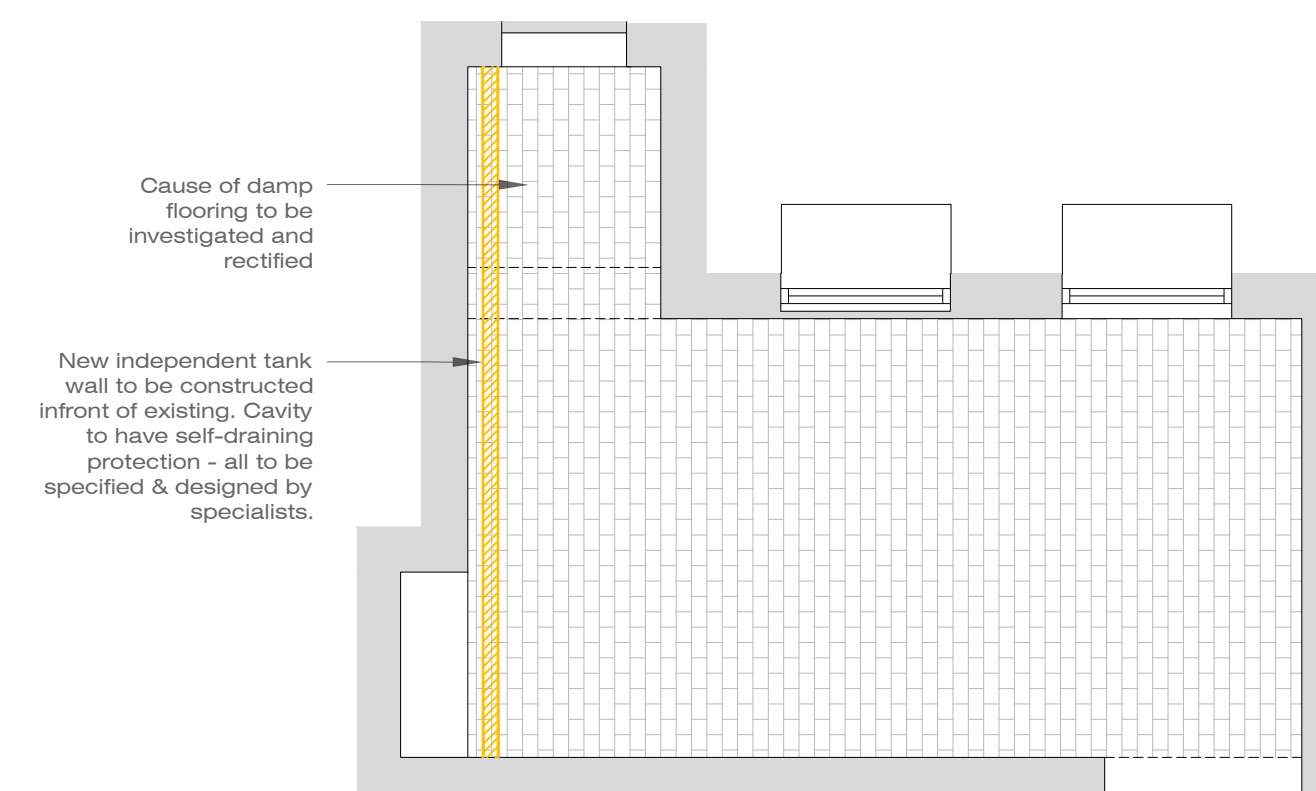

Internal Basement Floor Plan @ 1:50
(Store 3)

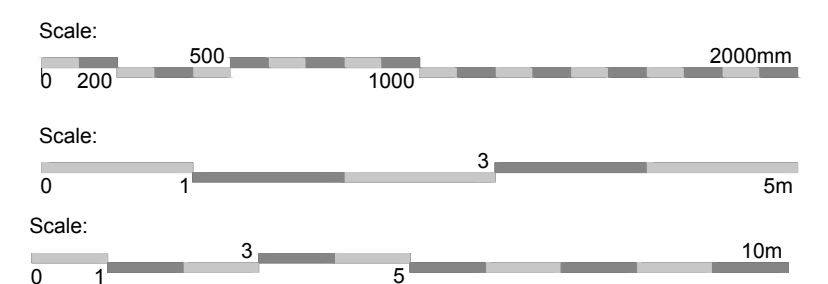

PROJECT:
PROPOSED REPAIR WORKS AT
OWLETT'S MANSION, THE STREET,
COBHAM, GRAVESEND DA12 3AP


CLIENT:
THE LET ESTATE,
THE NATIONAL
TRUST

DRAWING TITLE:
PROPOSED BASEMENT &
NORTH EAST ELEVATION
GUTTERING REPAIRS

DRAWN BY:
NF
PURPOSE:
LISTED BUILDING
CONSENT

SCALE:
1:100 / 1:50 / 1:20 @ A1
DATE:
AUGUST 2023

REV
P1 - 06.09.23 - Amendments following client feedback

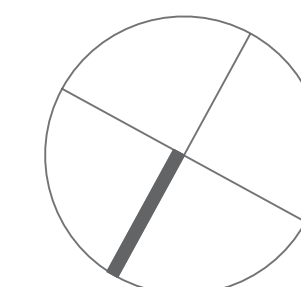

RAW STUDIOS
Architecture + Interior Design

JOB NO:
23.030
DRAWING NO:
020
REV:
P1