




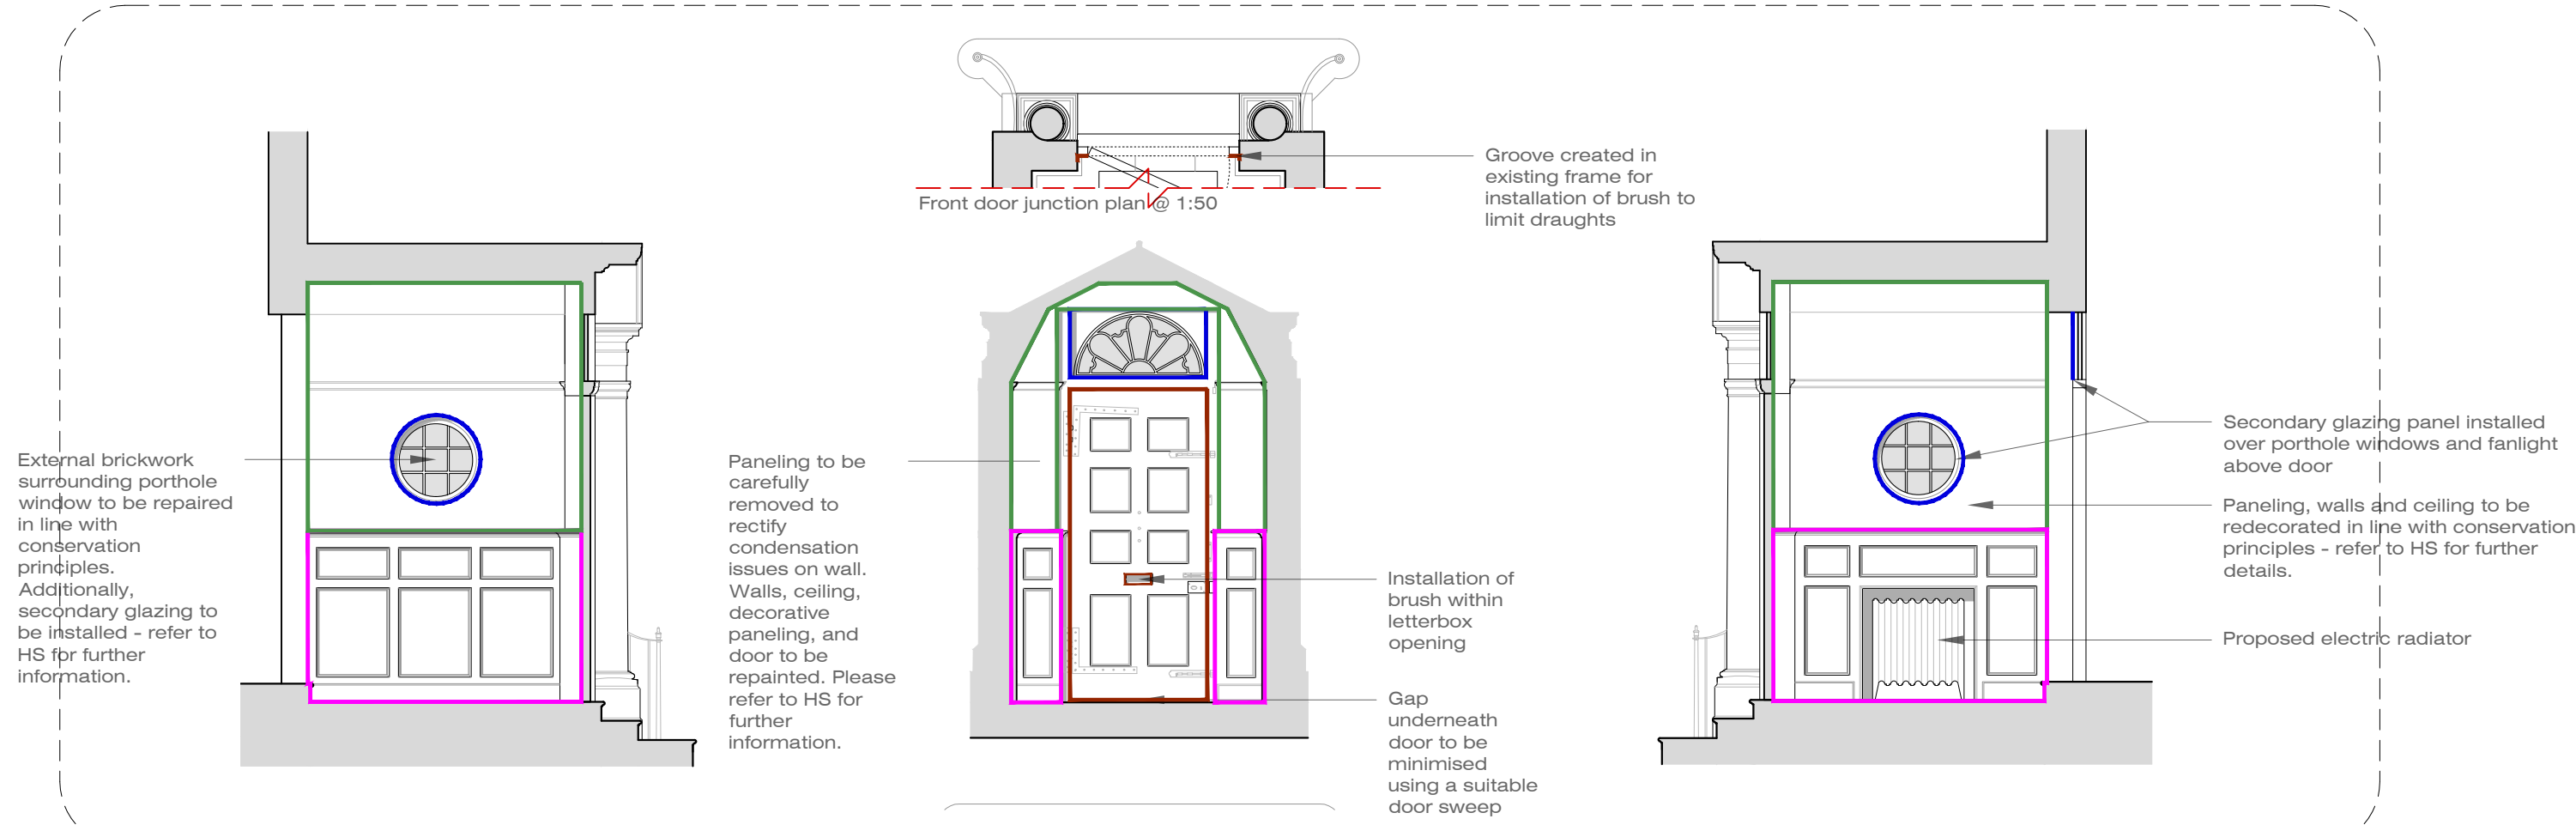

Internal elevations of front porch @ 1:50

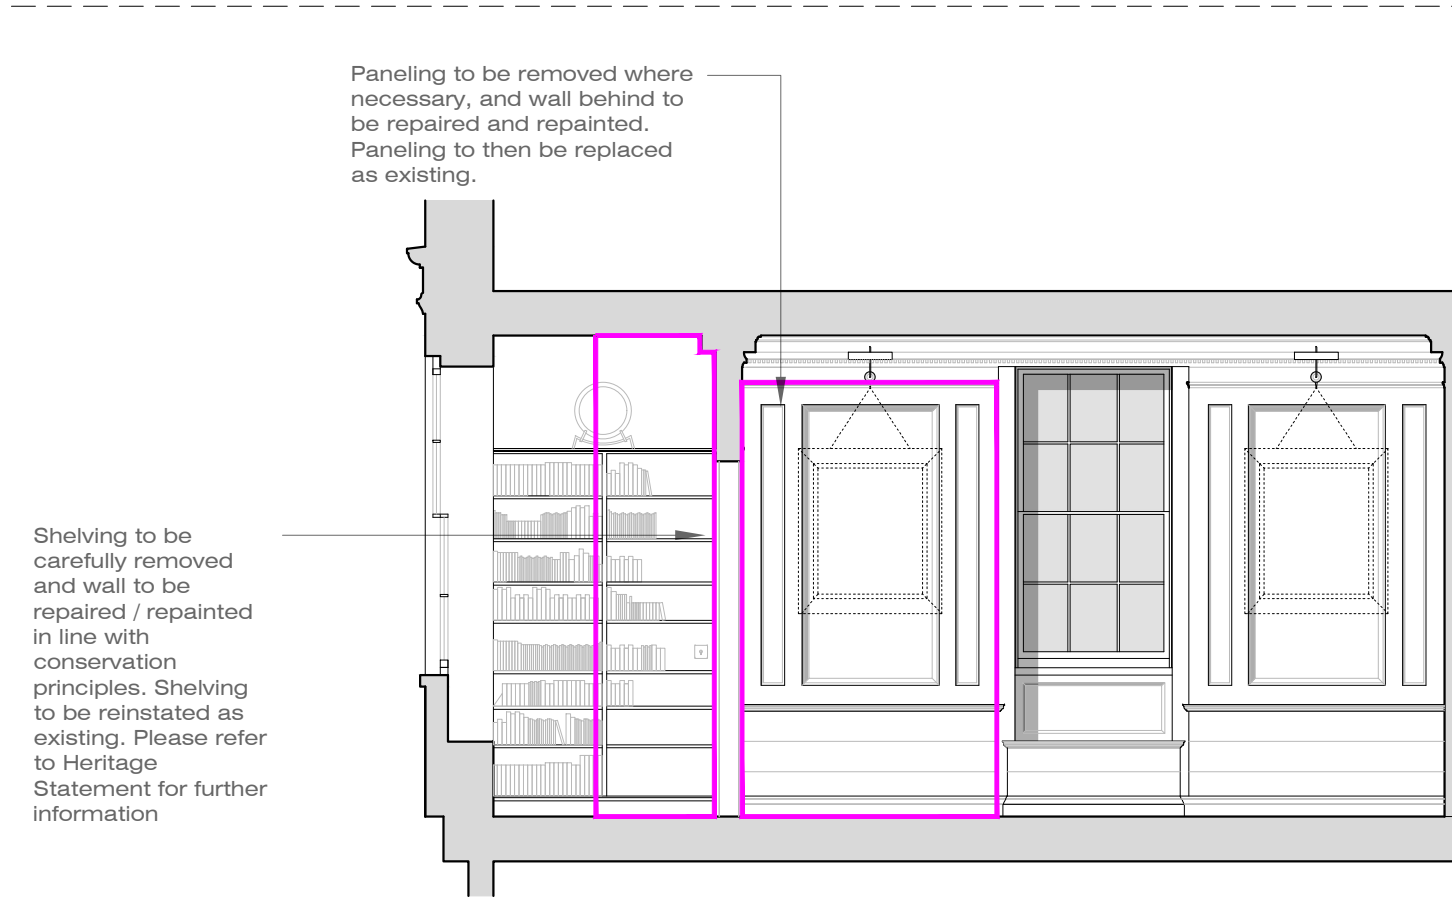


Internal elevation of dining room @ 1:50

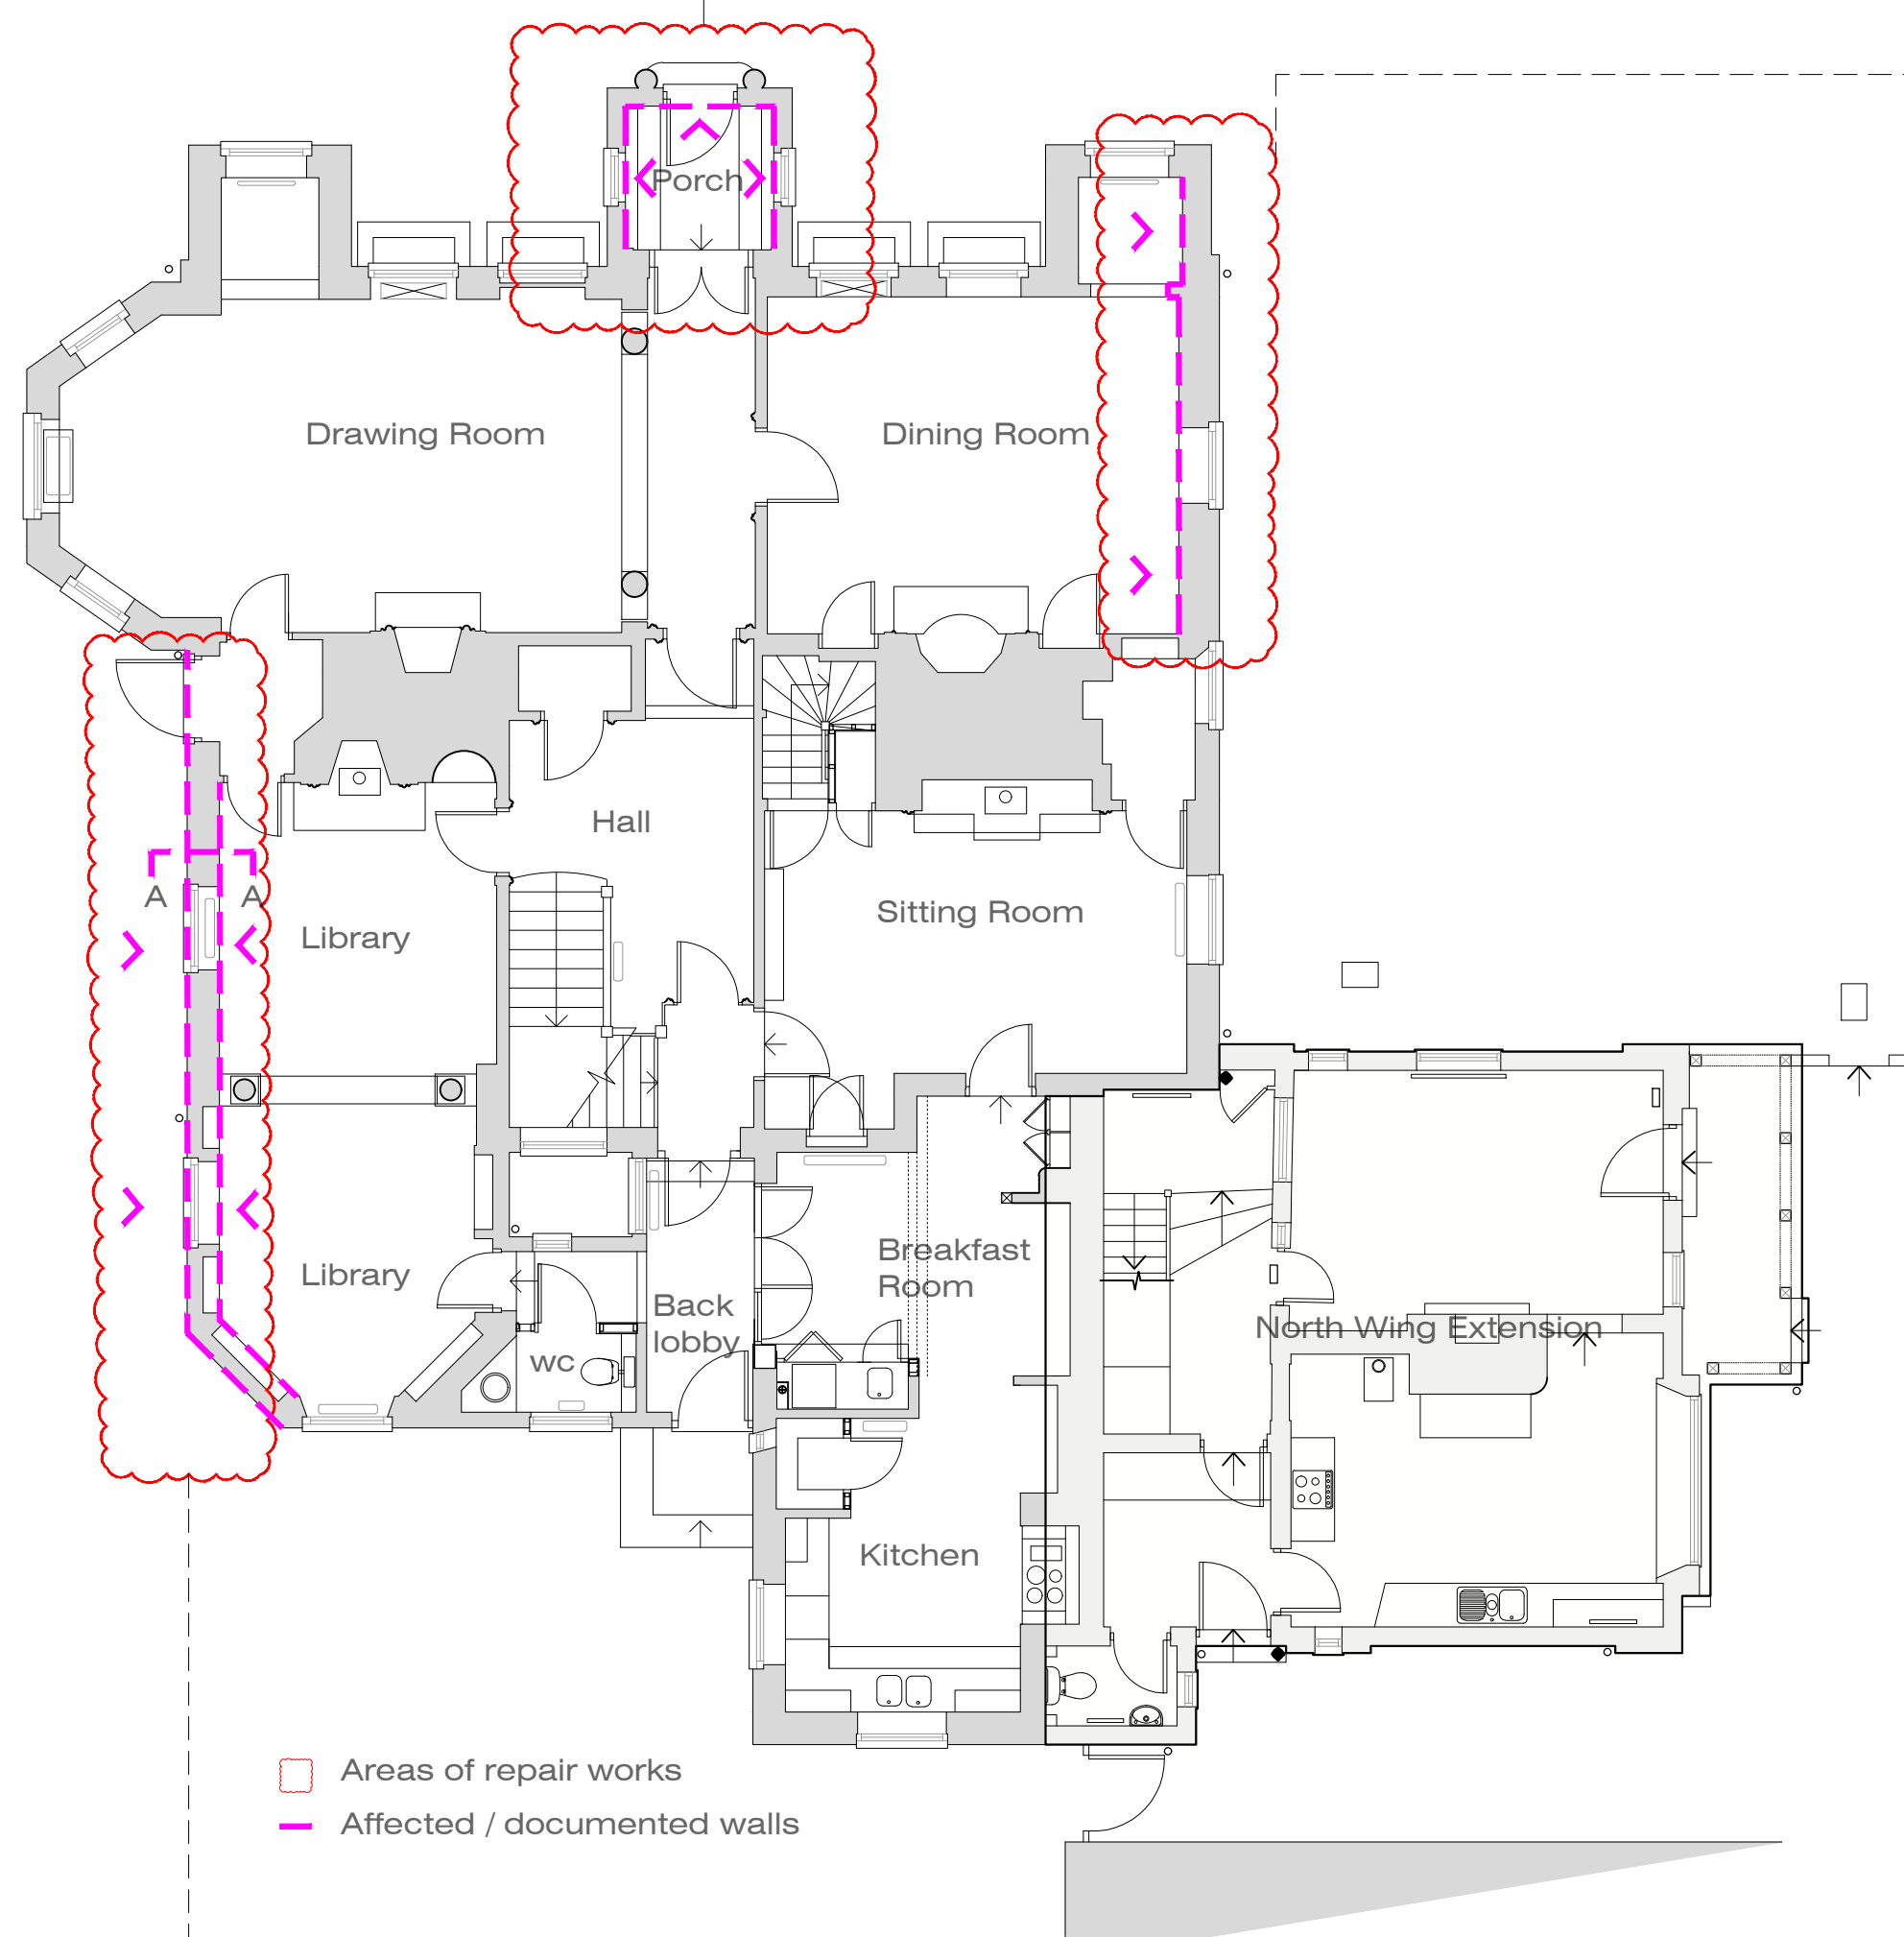


Existing Ground Floor Plan @ 1:100

Repairs Drawing Key:


- Secondary glazing installed
- Draught reduction brushes
- Redecorating
- Removal of paneling / furniture/ shelving / lining paper for investigation and redecorating, and re-installing as per existing arrangement
- Raking out of improper mortar to 20-30mm and pointing of appropriate lime mortar mix (as specified in HS)
- Spalling Brickwork - to be repaired where possible, and to be replaced with suitable brick match where not salvagable

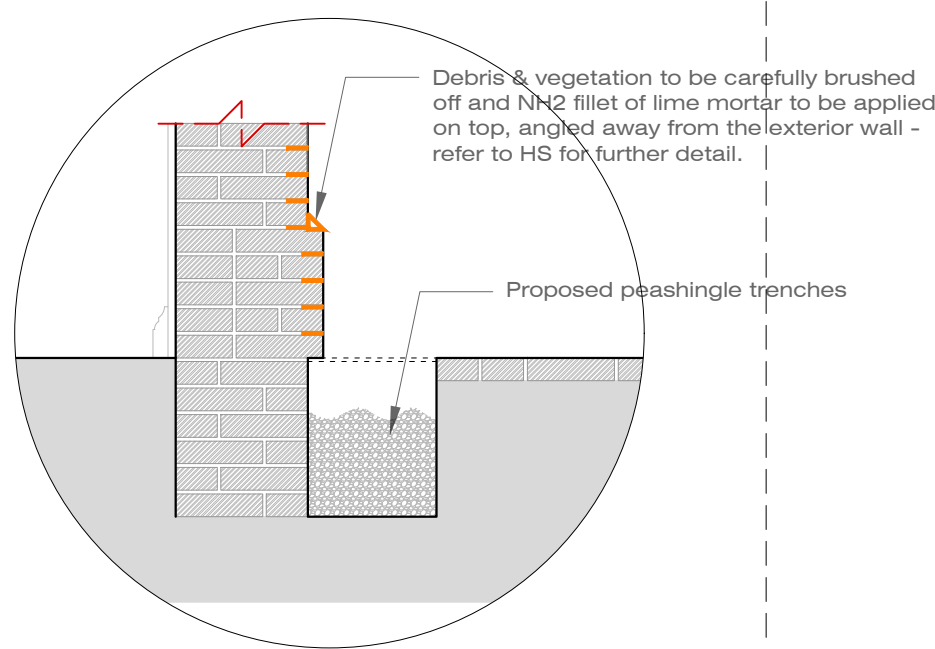


Proposed plinth section AA @ 1:20

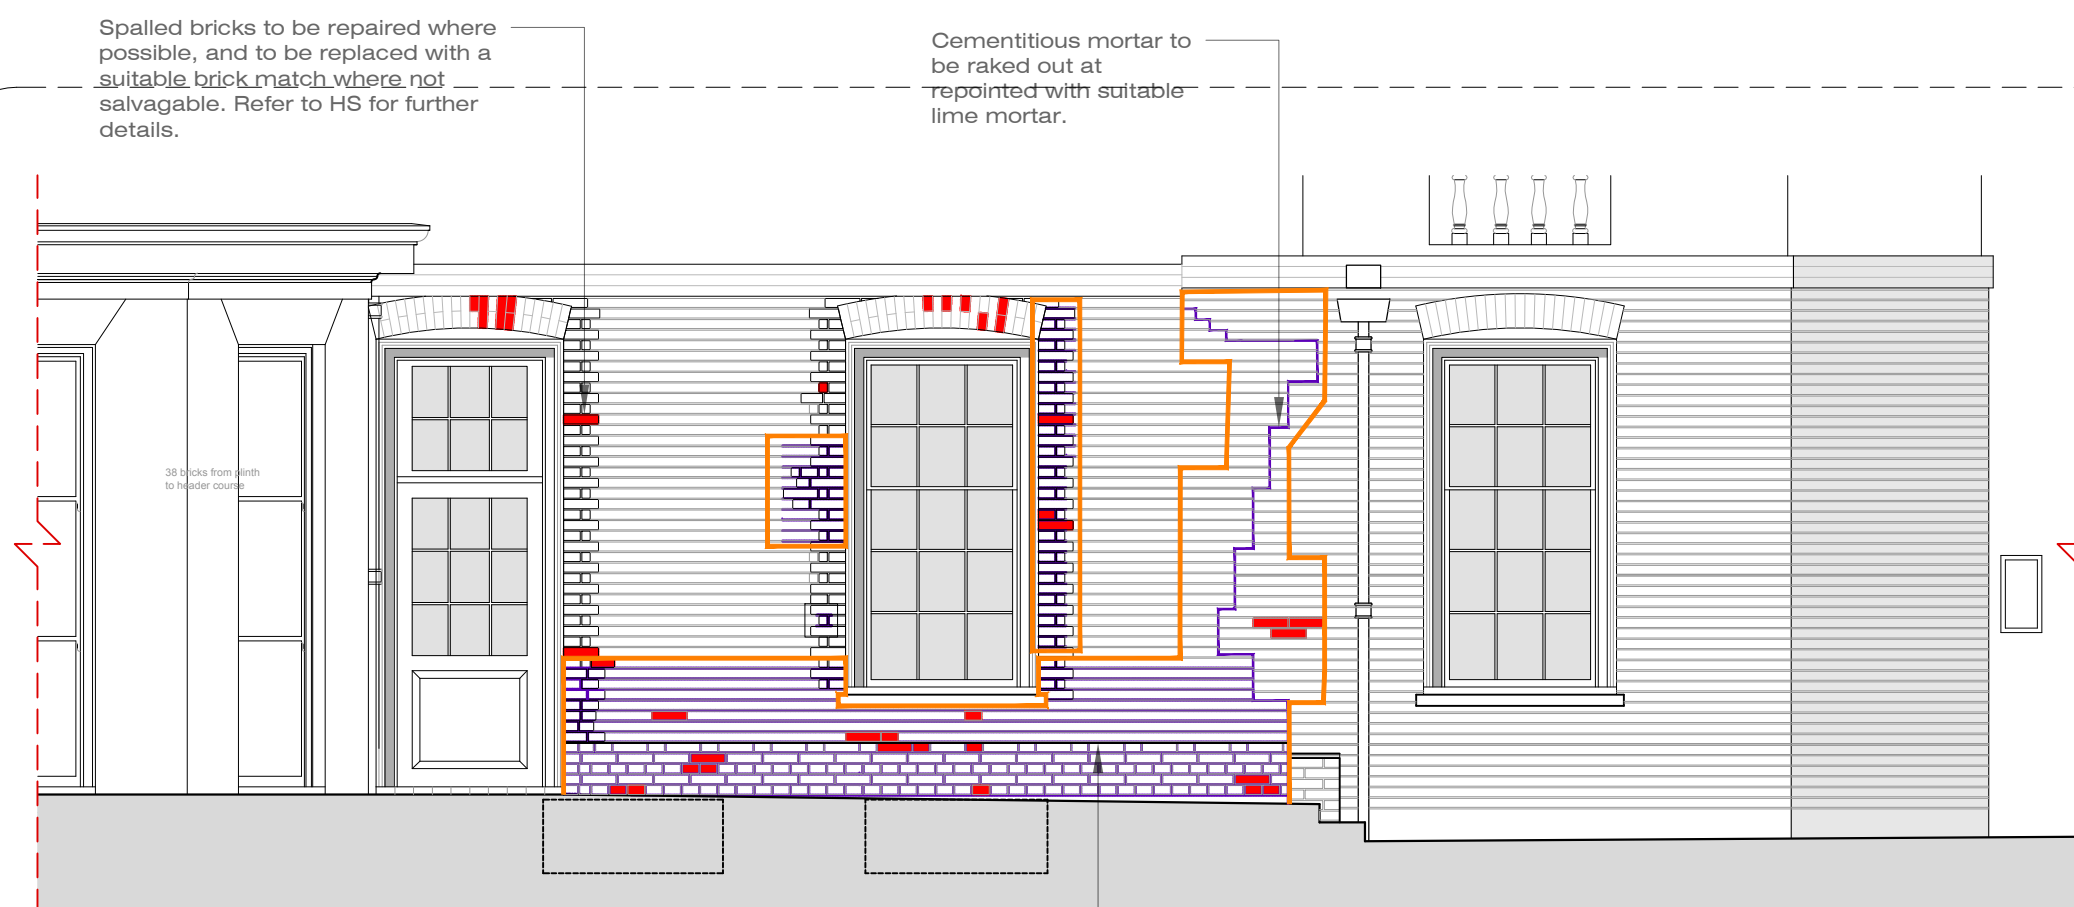

External elevation of library on ground floor @ 1:50

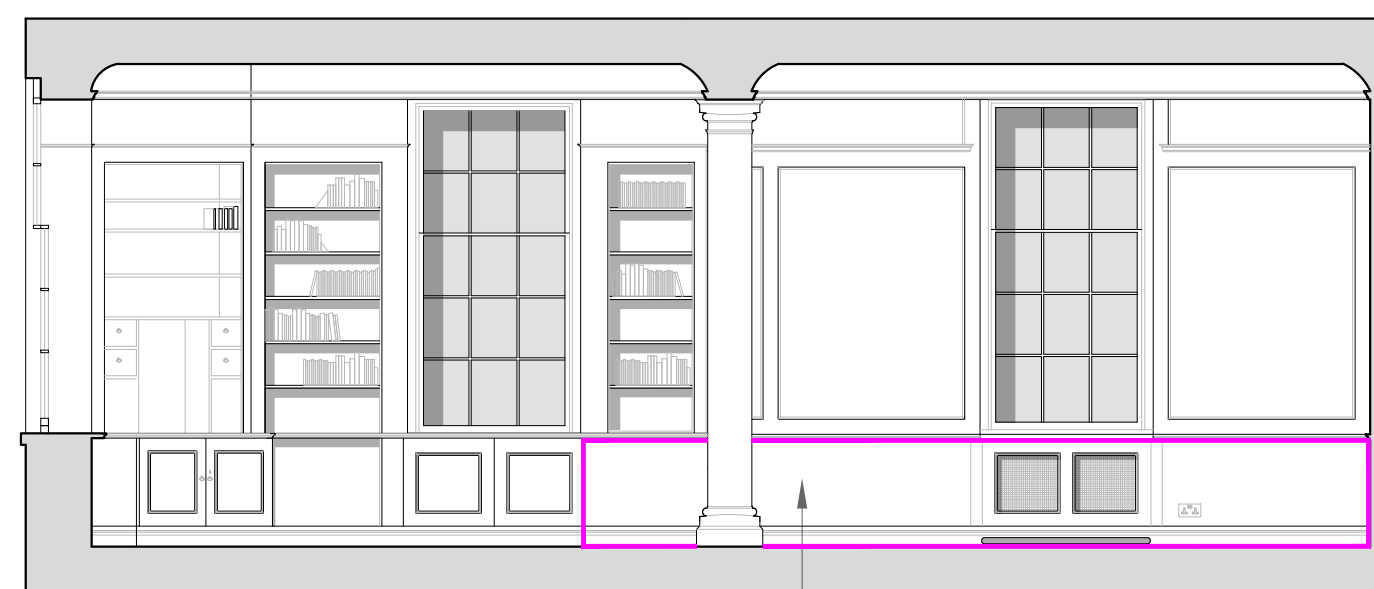

Internal elevation of library @ 1:50

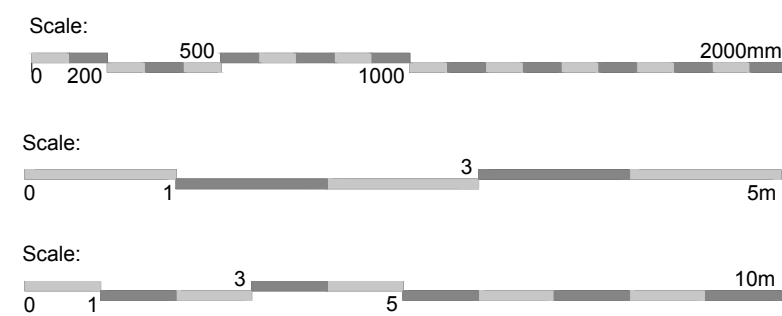

PROJECT:

PROPOSED REPAIR WORKS AT
OWLETT'S MANSION, THE STREET,
COBHAM, GRAVESEND DA12 3AP

CLIENT:

THE LET ESTATE,
THE NATIONAL
TRUST

DRAWING TITLE:

PROPOSED GROUND FLOOR
REPAIR DRAWINGS

DRAWN BY:

NF

PURPOSE:

LISTED BUILDING
CONSENT

SCALE:


1:100 / 1:50 / 1:20 @ A1

DATE:

AUGUST 2023

REV

P1 - 06.09.23 - Amendments following client feedback

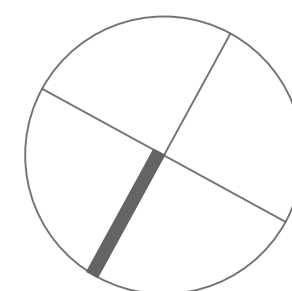

RAW STUDIOS 
Architecture + Interior Design

JOB NO:

23.030

DRAWING NO:

021

REV:

P1