


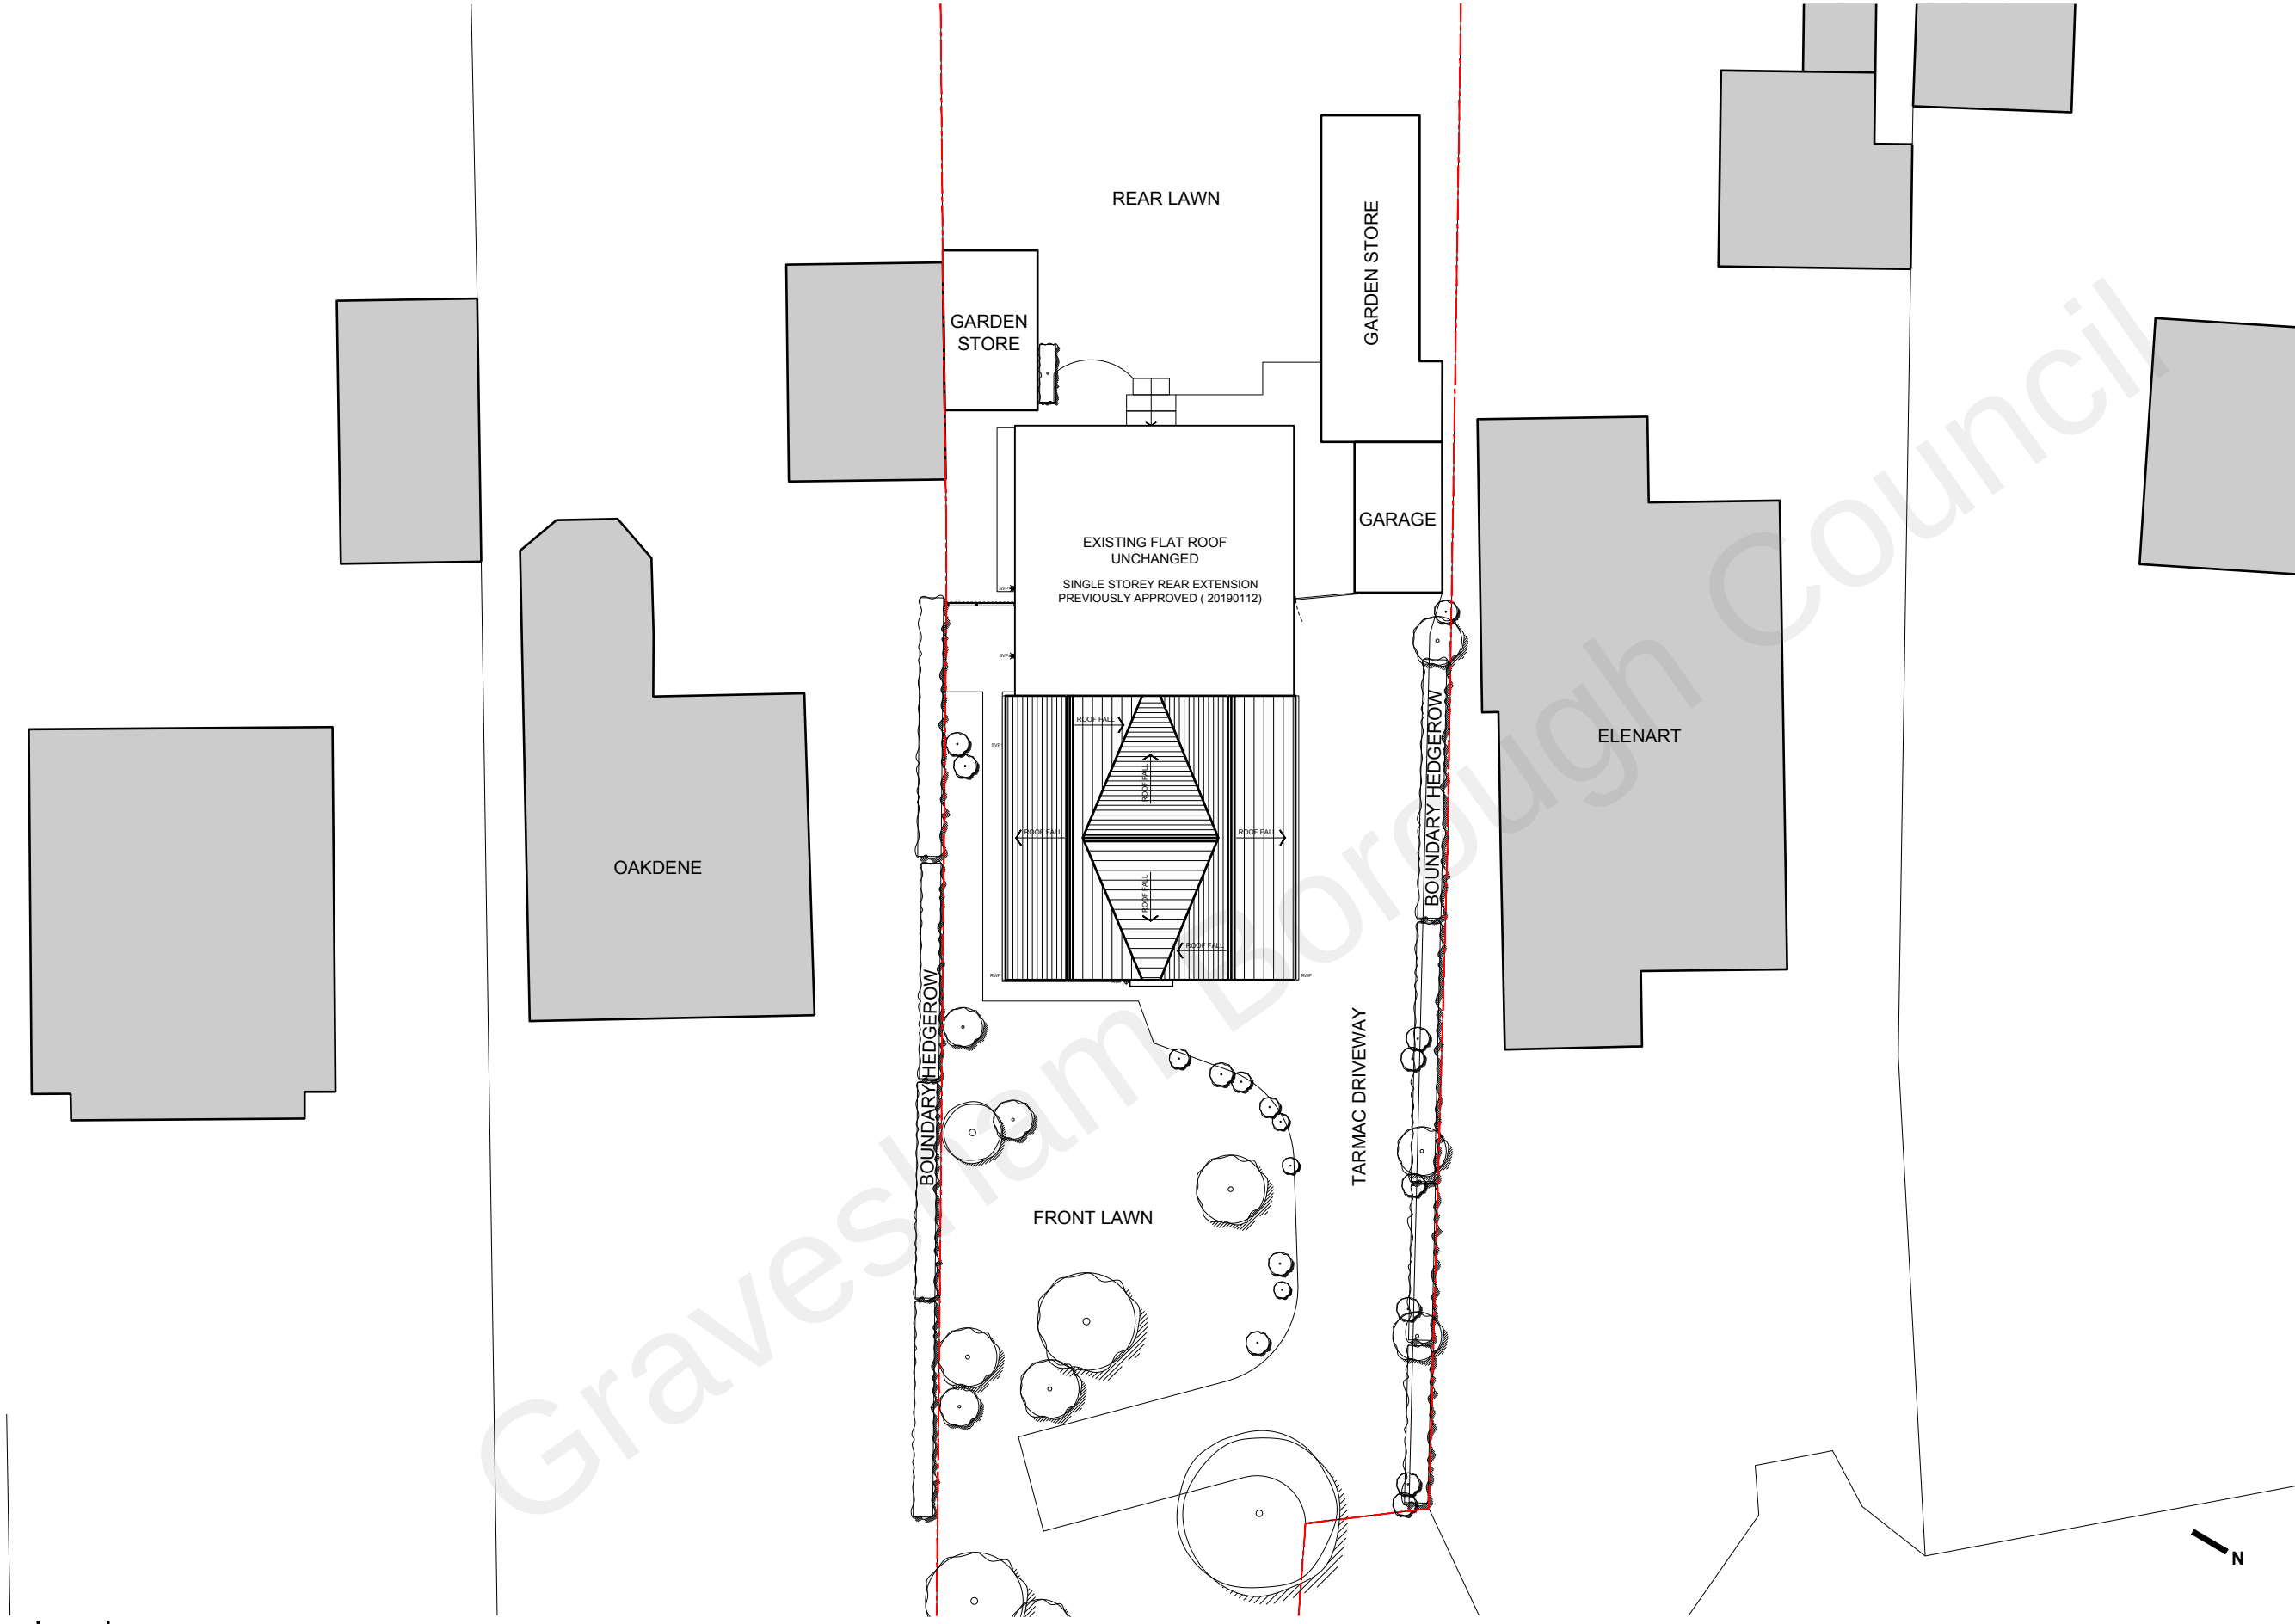

01 | 1:200 | SITE PLAN



DRAWING INFORMATION
Drawing copyright of JRD Kent. Do not scale from drawings. Report all discrepancies, errors & omissions. Check dimensions on site before commencing works. Materials, Components & Workmanship to comply with British & European Standards.

DRAWING REVISIONS

JRD Kent Ltd | info@jrdkent.com | www.jrdkent.com

SCALE 1:200 10m 2 4 10 20

Existing Building Line
Application Boundary

D R A W I N G K E Y

BLAYNEY, DAVID ST, MEOPHAM
GRAVESEND, KENT DA13 0BT
EXISTING SITE PLAN

S C A L E 1:200 @ A3
D A T E NOVEMBER 2021
P U R P O S E SURVEY
R E F E R E N C E 2145 E 005 REV -