



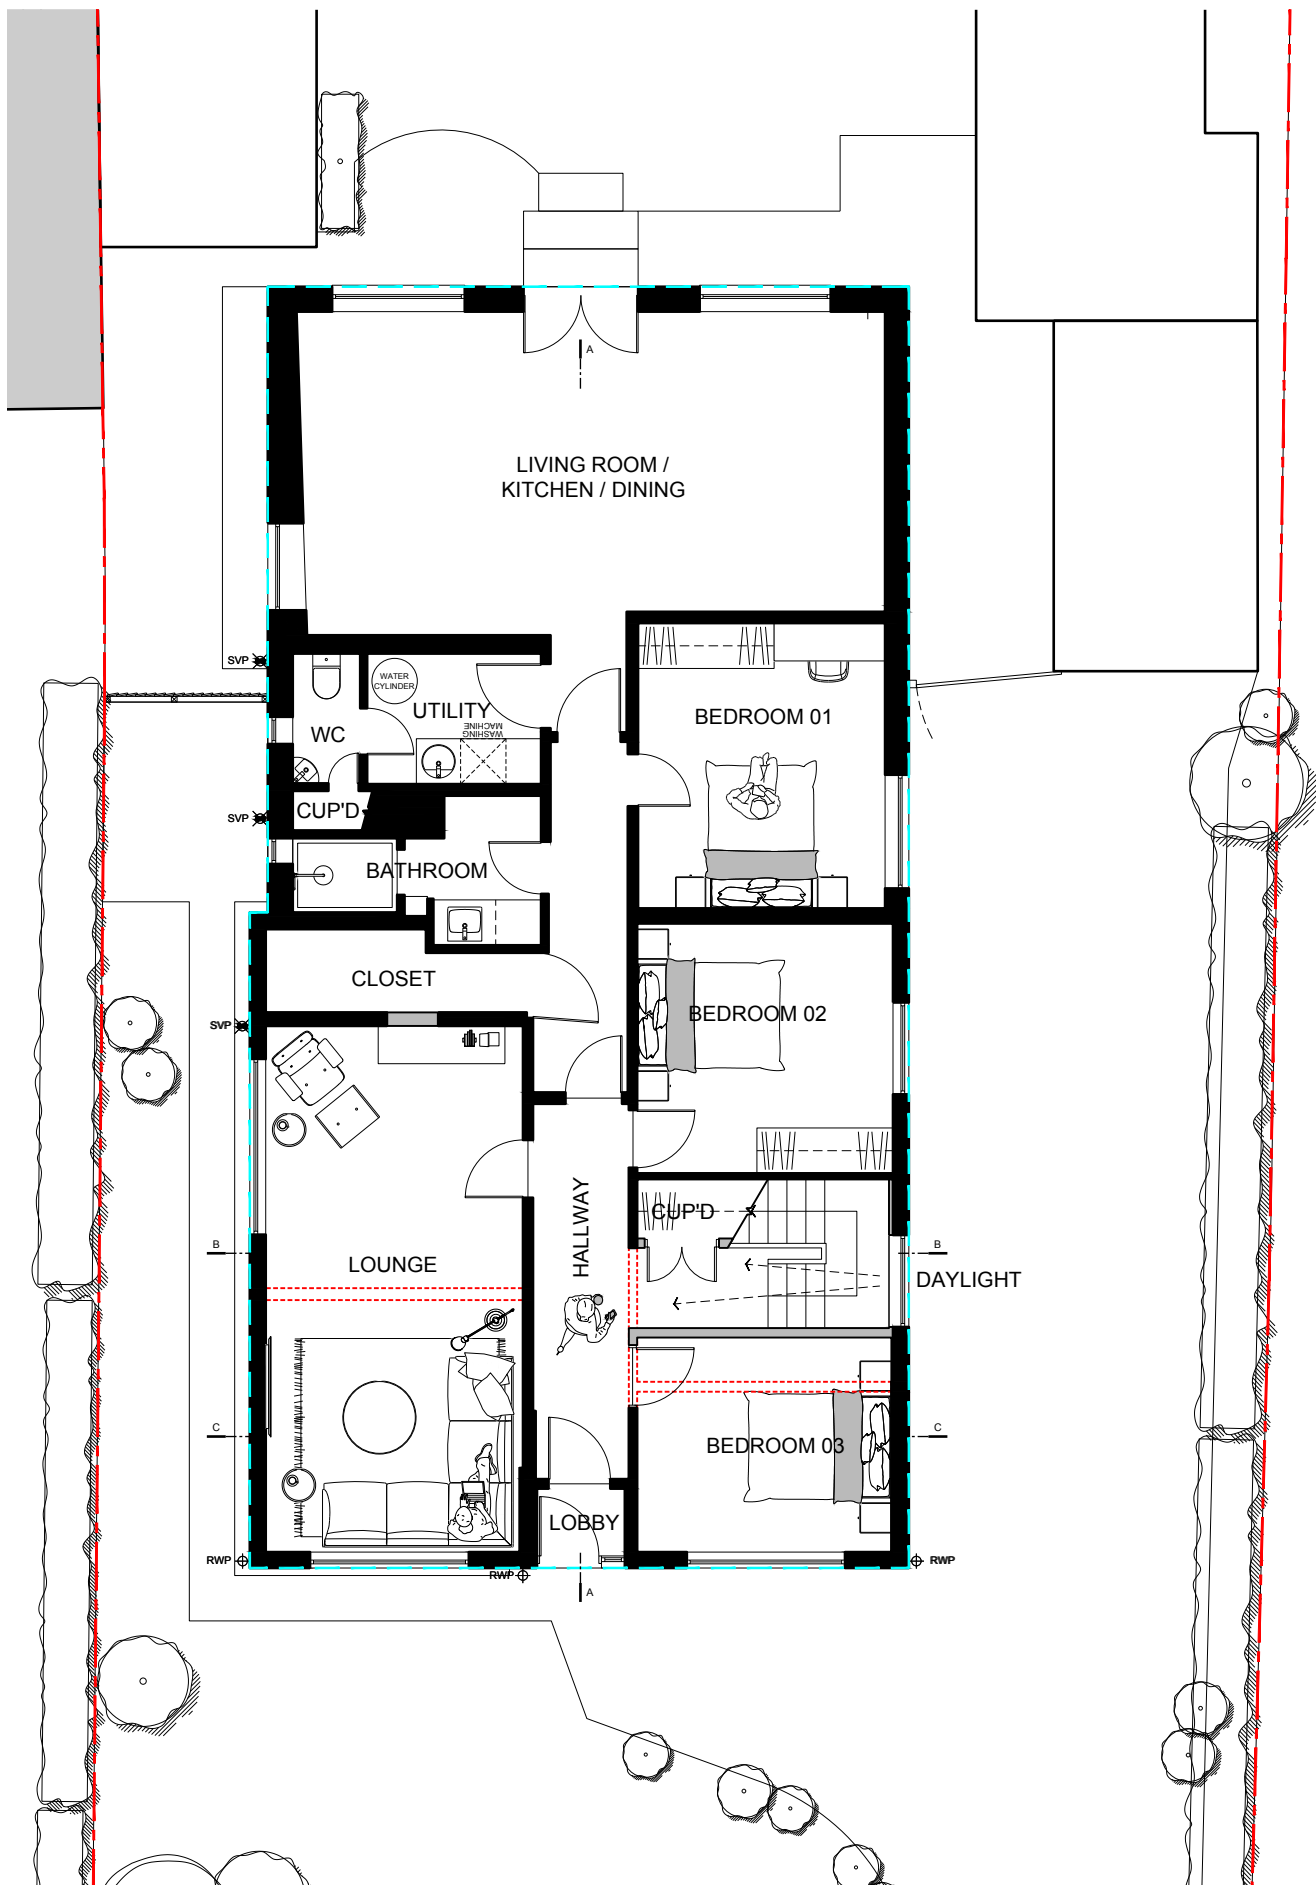

01 | 1:100 | GROUND FLOOR

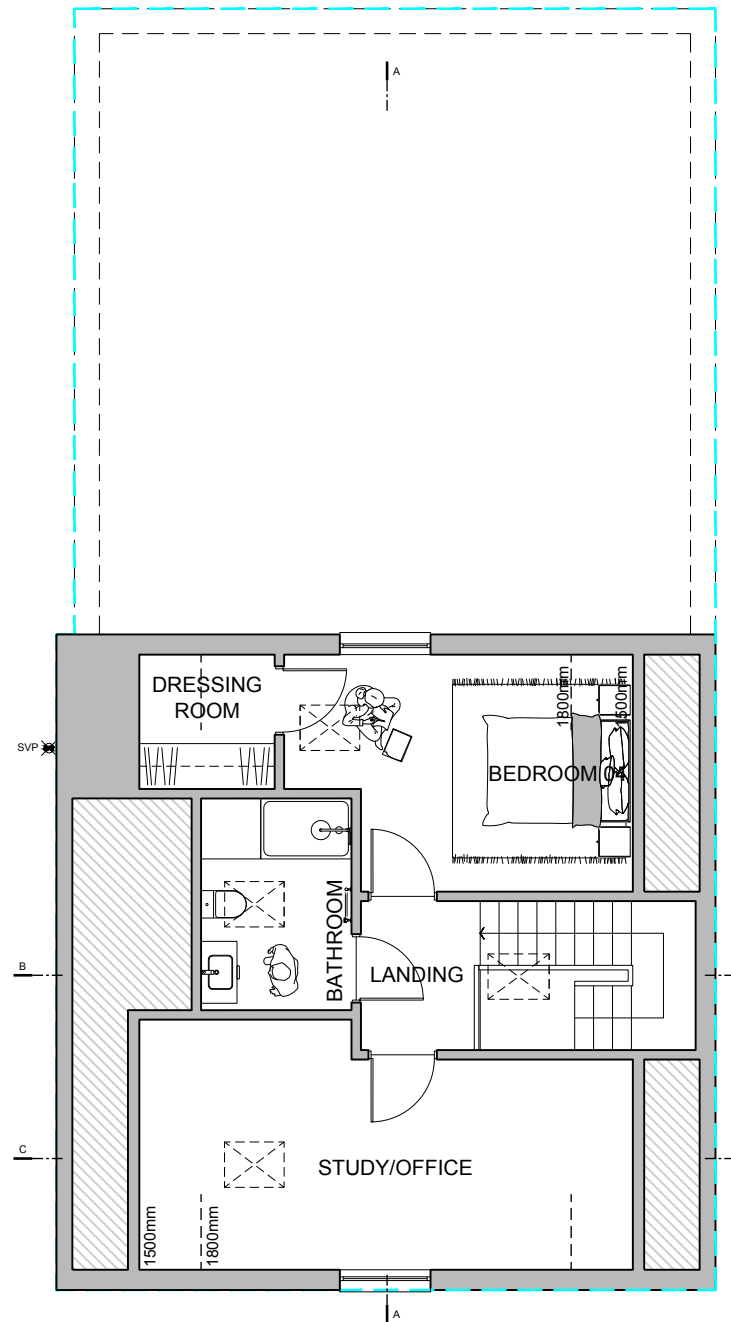

02 | 1:100 | FIRST FLOOR

SCALE 1:100 10m

1 2

5 10



— Past Application 20220061
— Existing Building Line
— Application Boundary

D R A W I N G K E Y

BLAYNEY, DAVID ST, MEOPHAM
GRAVESEND, KENT DA13 0BT
PROPOSED FLOOR PLANS

S C A L E 1:100 @ A3
D A T E JANUARY 2023
P U R P O S E PLANNING
R E F E R E N C E 2145 P 110 REV C

D R A W I N G I N F O R M A T I O N
Drawing copyright of JRD Kent. Do not scale from drawings. Report all discrepancies, errors & omissions. Check dimensions on site before commencing works. Materials, Components & Workmanship to comply with British & European Standards.

JRD Kent Ltd | info@jrdkent.com | www.jrdkent.com

D R A W I N G R E V I S I O N S C 09.01.23 - Layout Amended
A 28.04.22 Drawing amendments following planning withdraw: Roof height reduced
B 03.01.23 - Re-Design including:
- Roof re-design
- Lowering of eaves height
- Cladding change
- Removal of Juliet balcony

J R D