




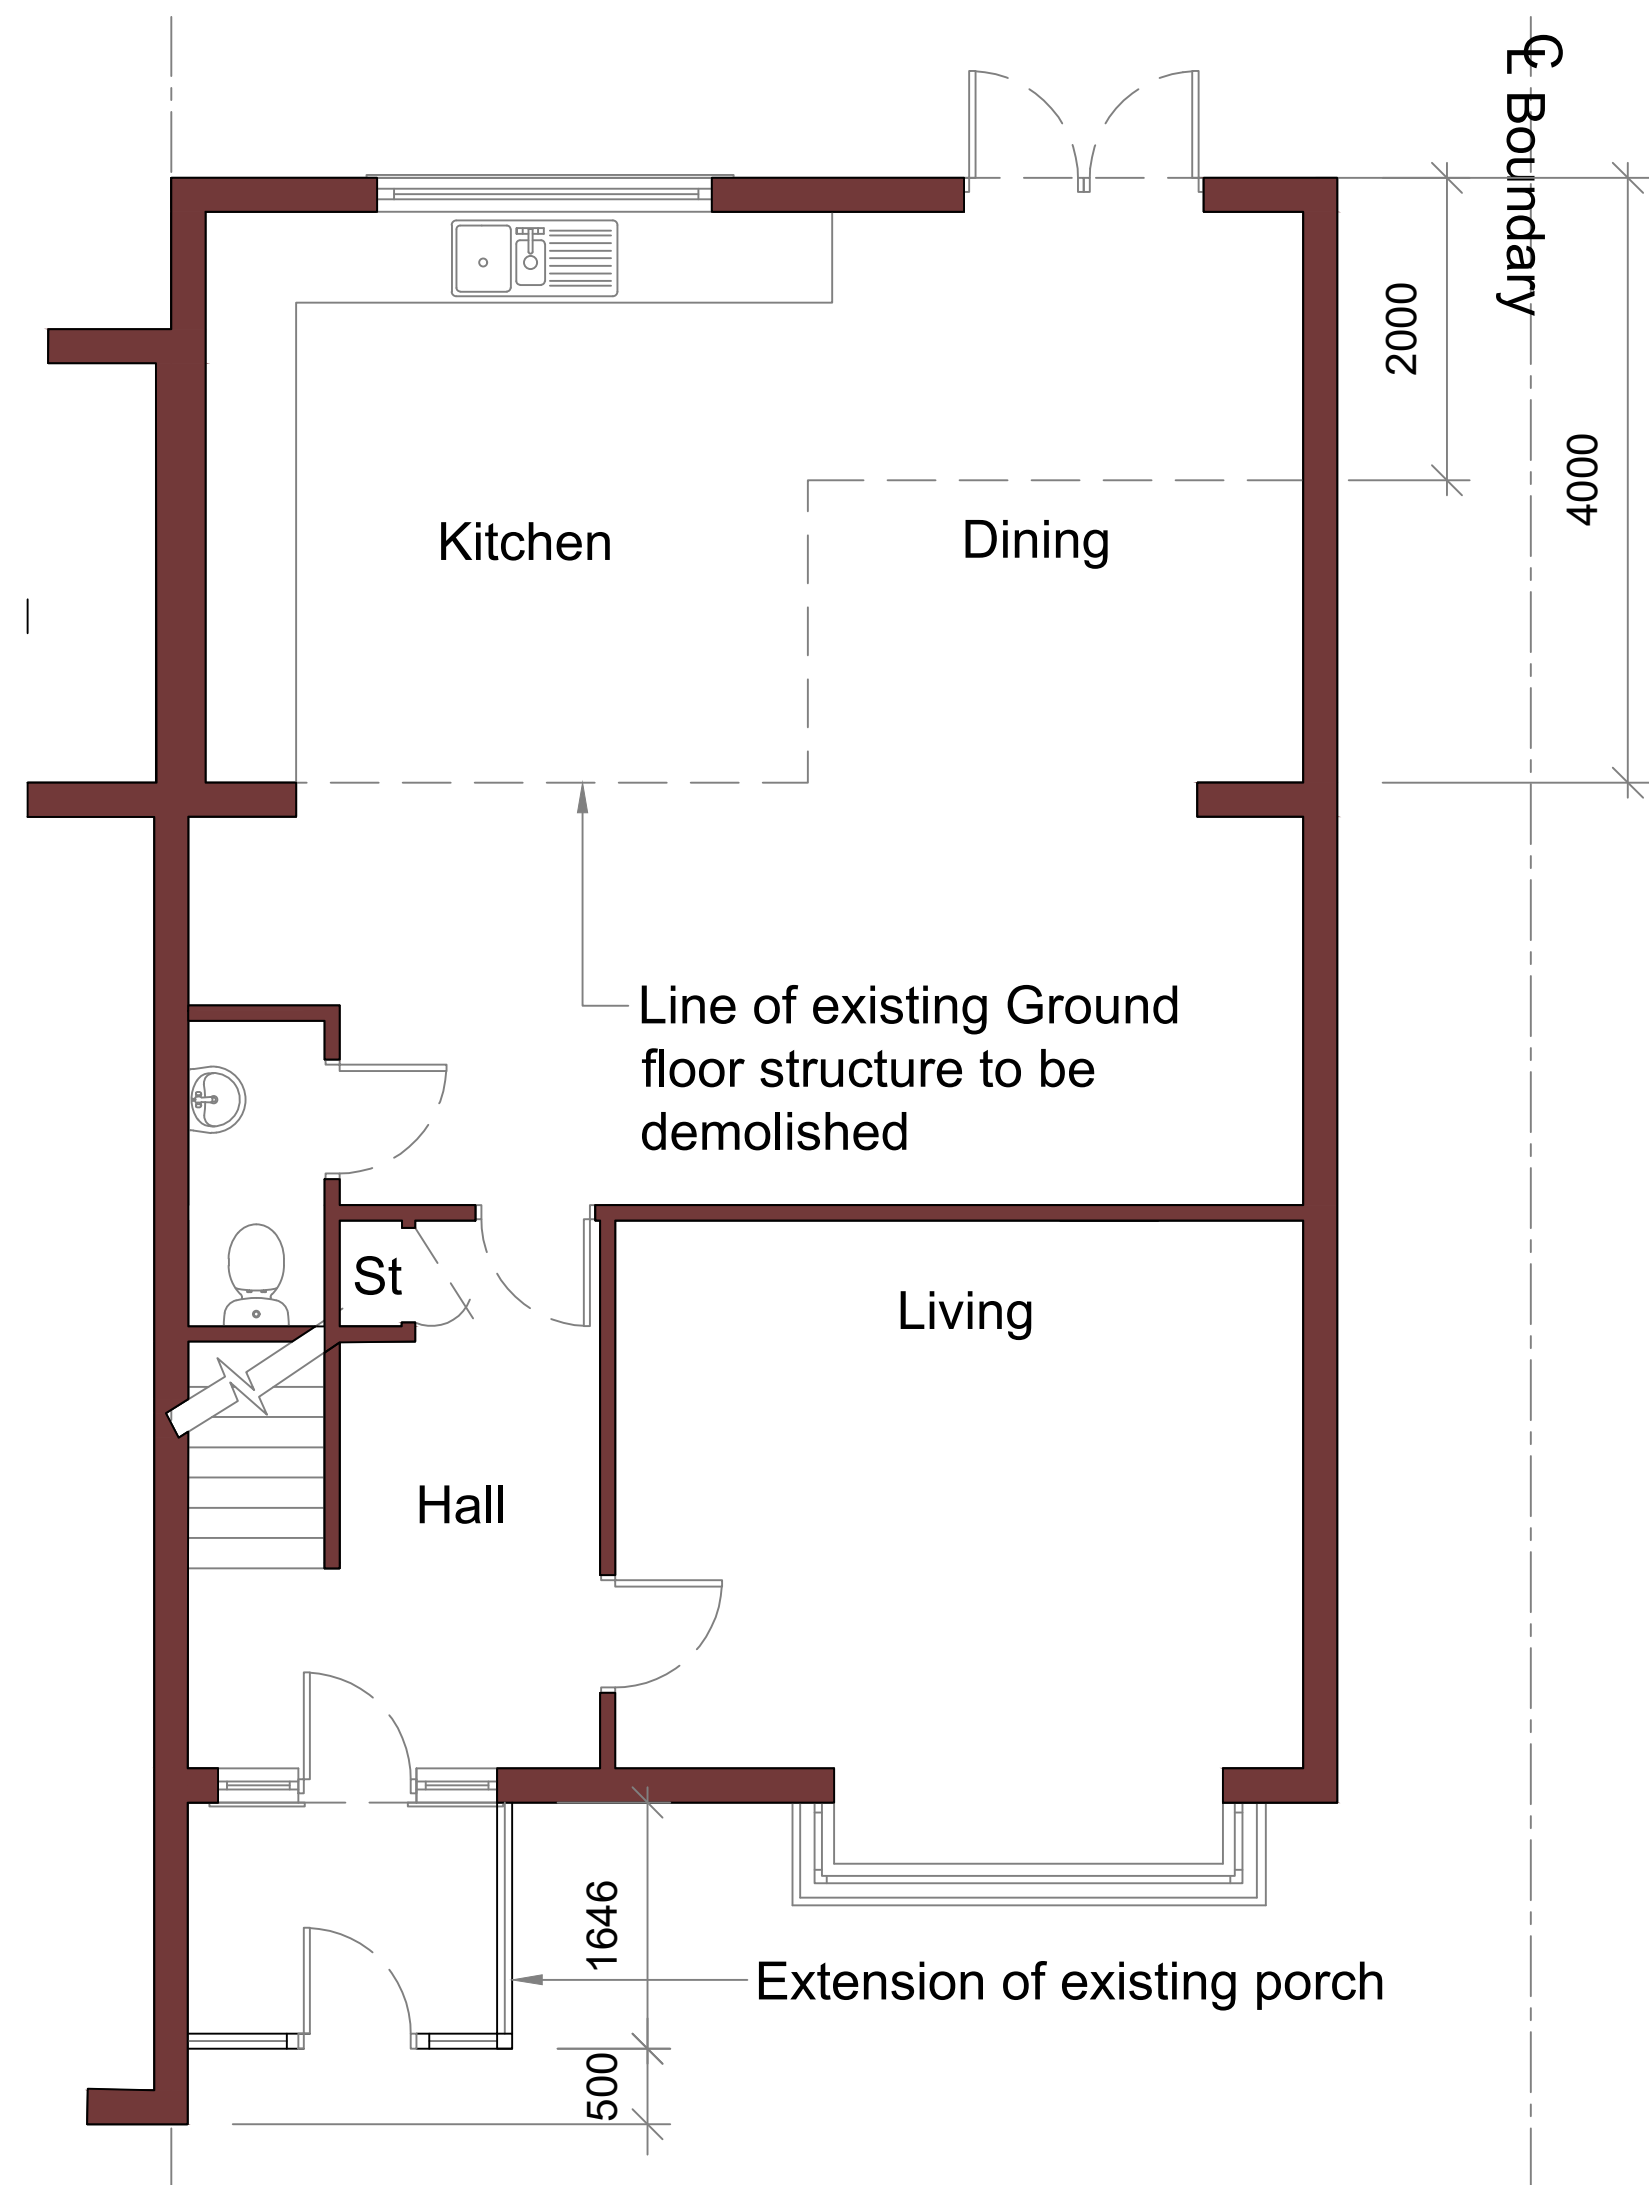


Proposed Ground Floor Plan

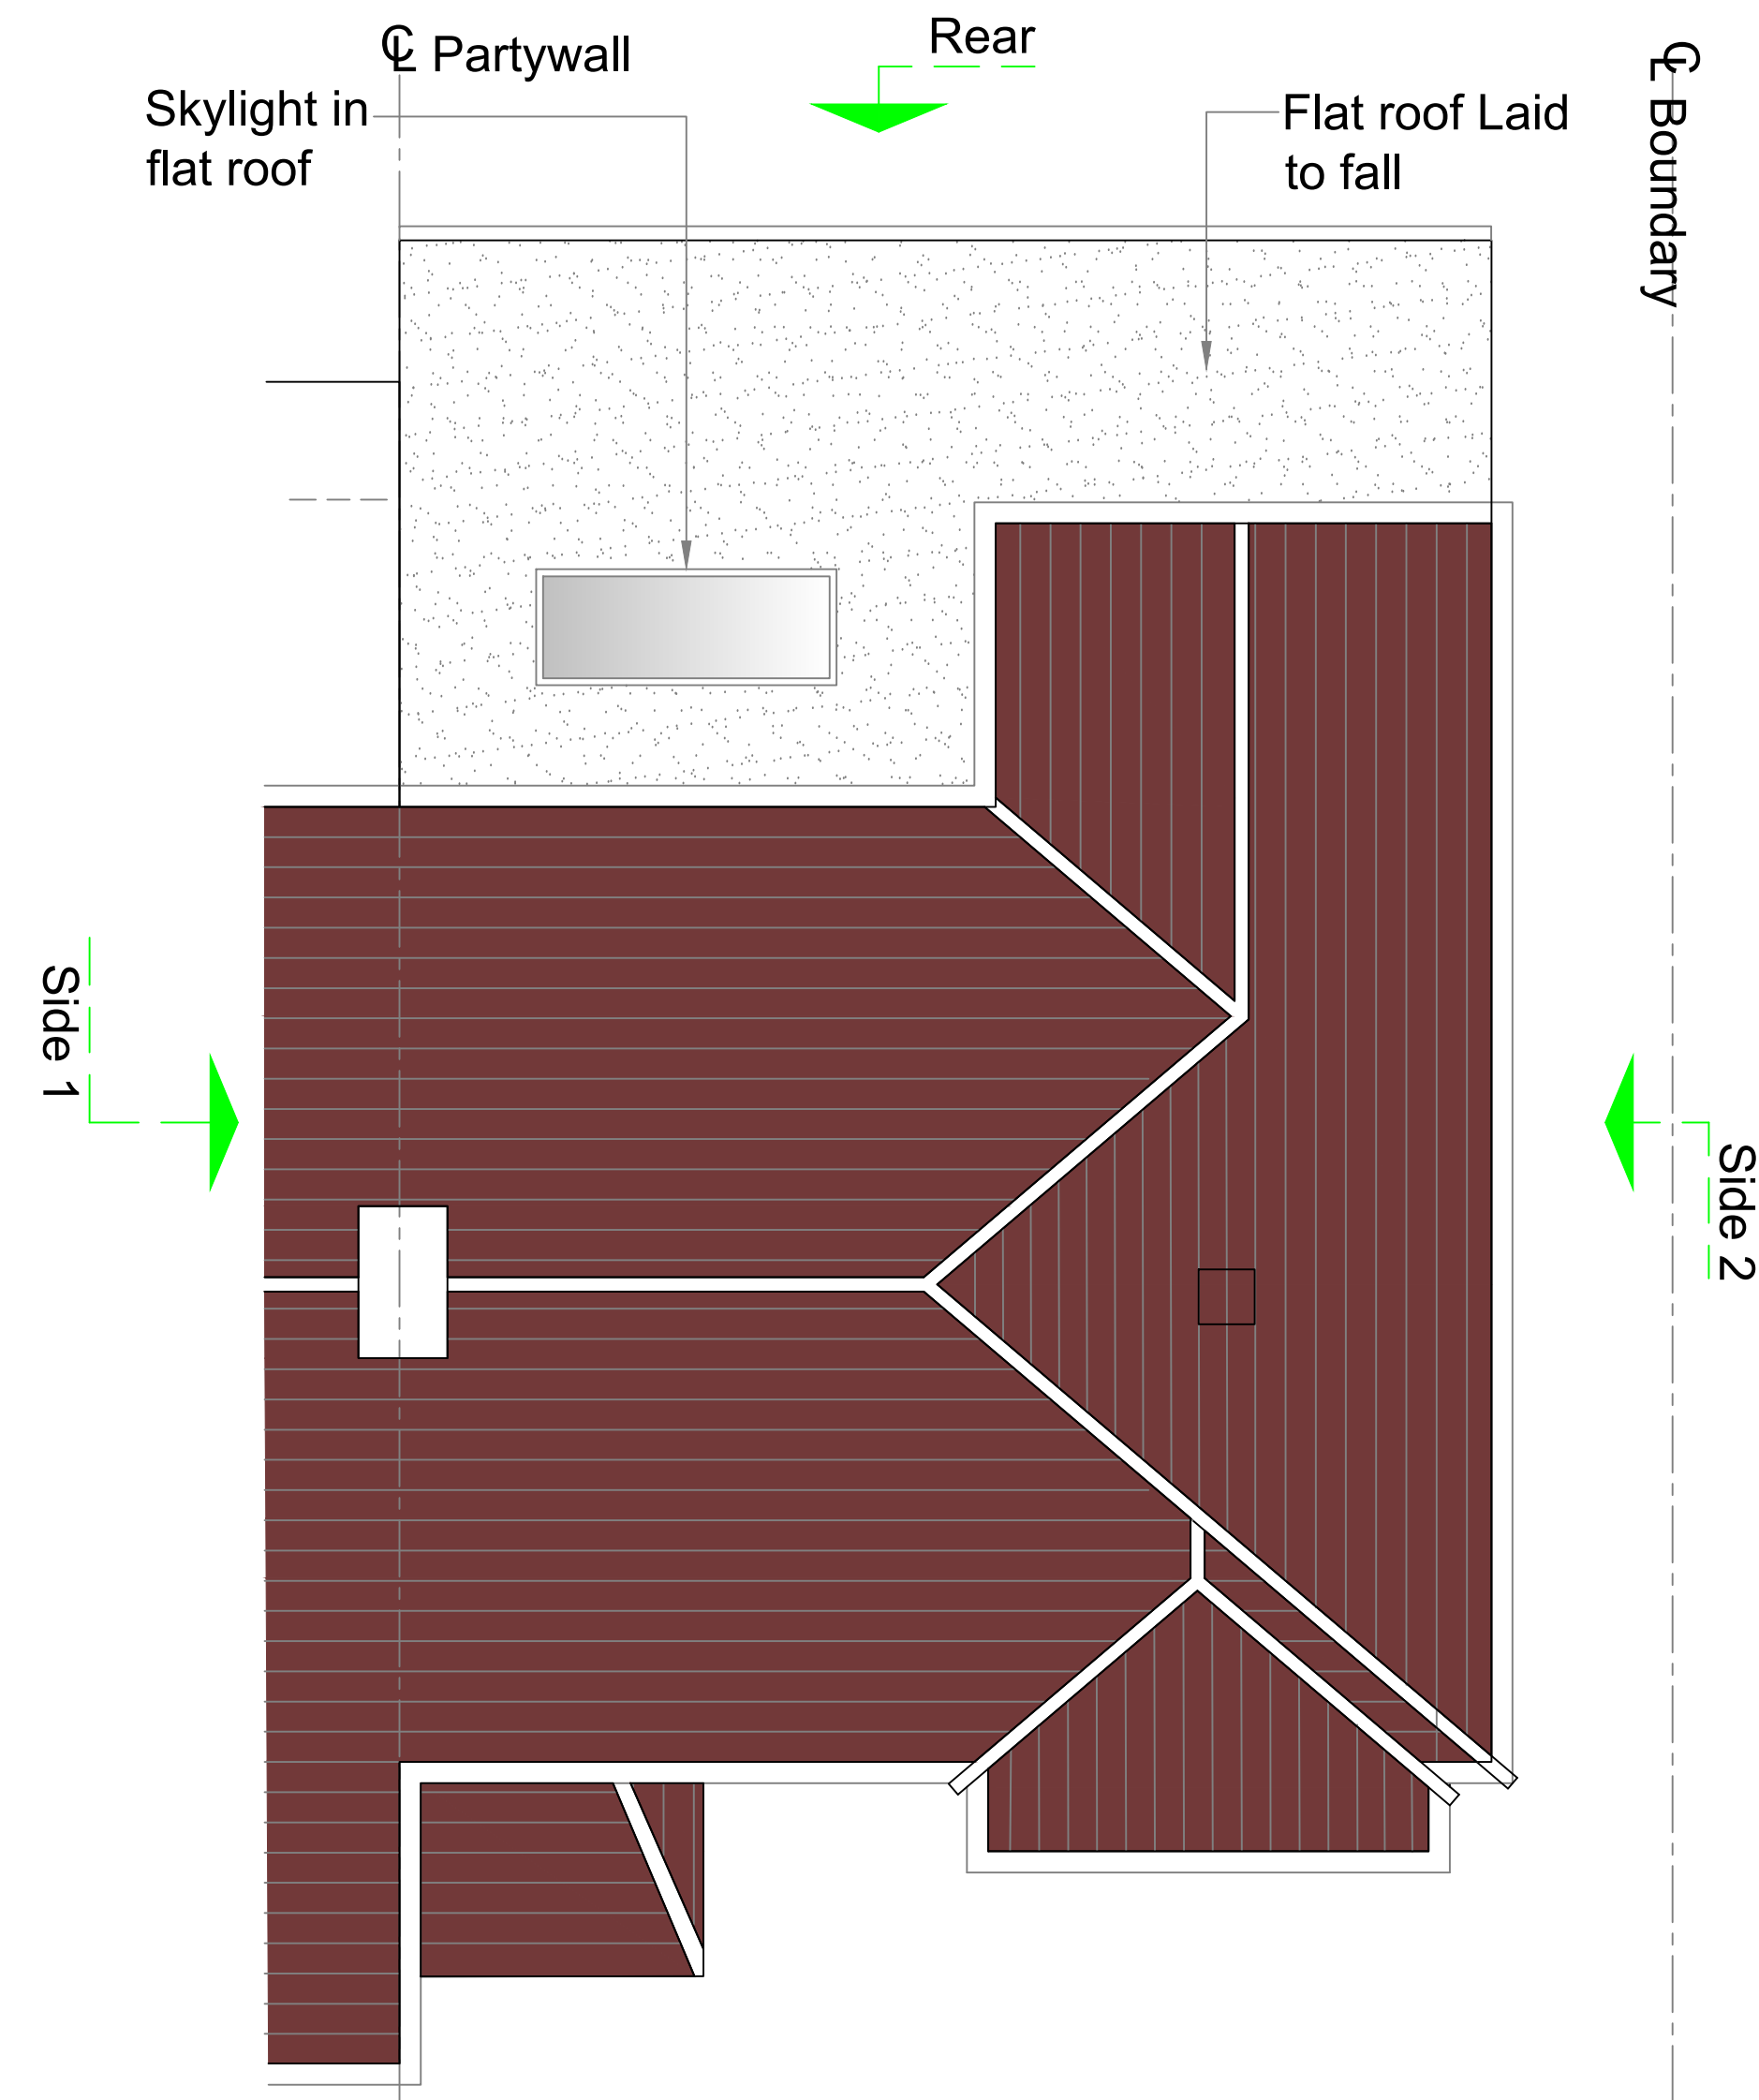

Proposed Roof Plan

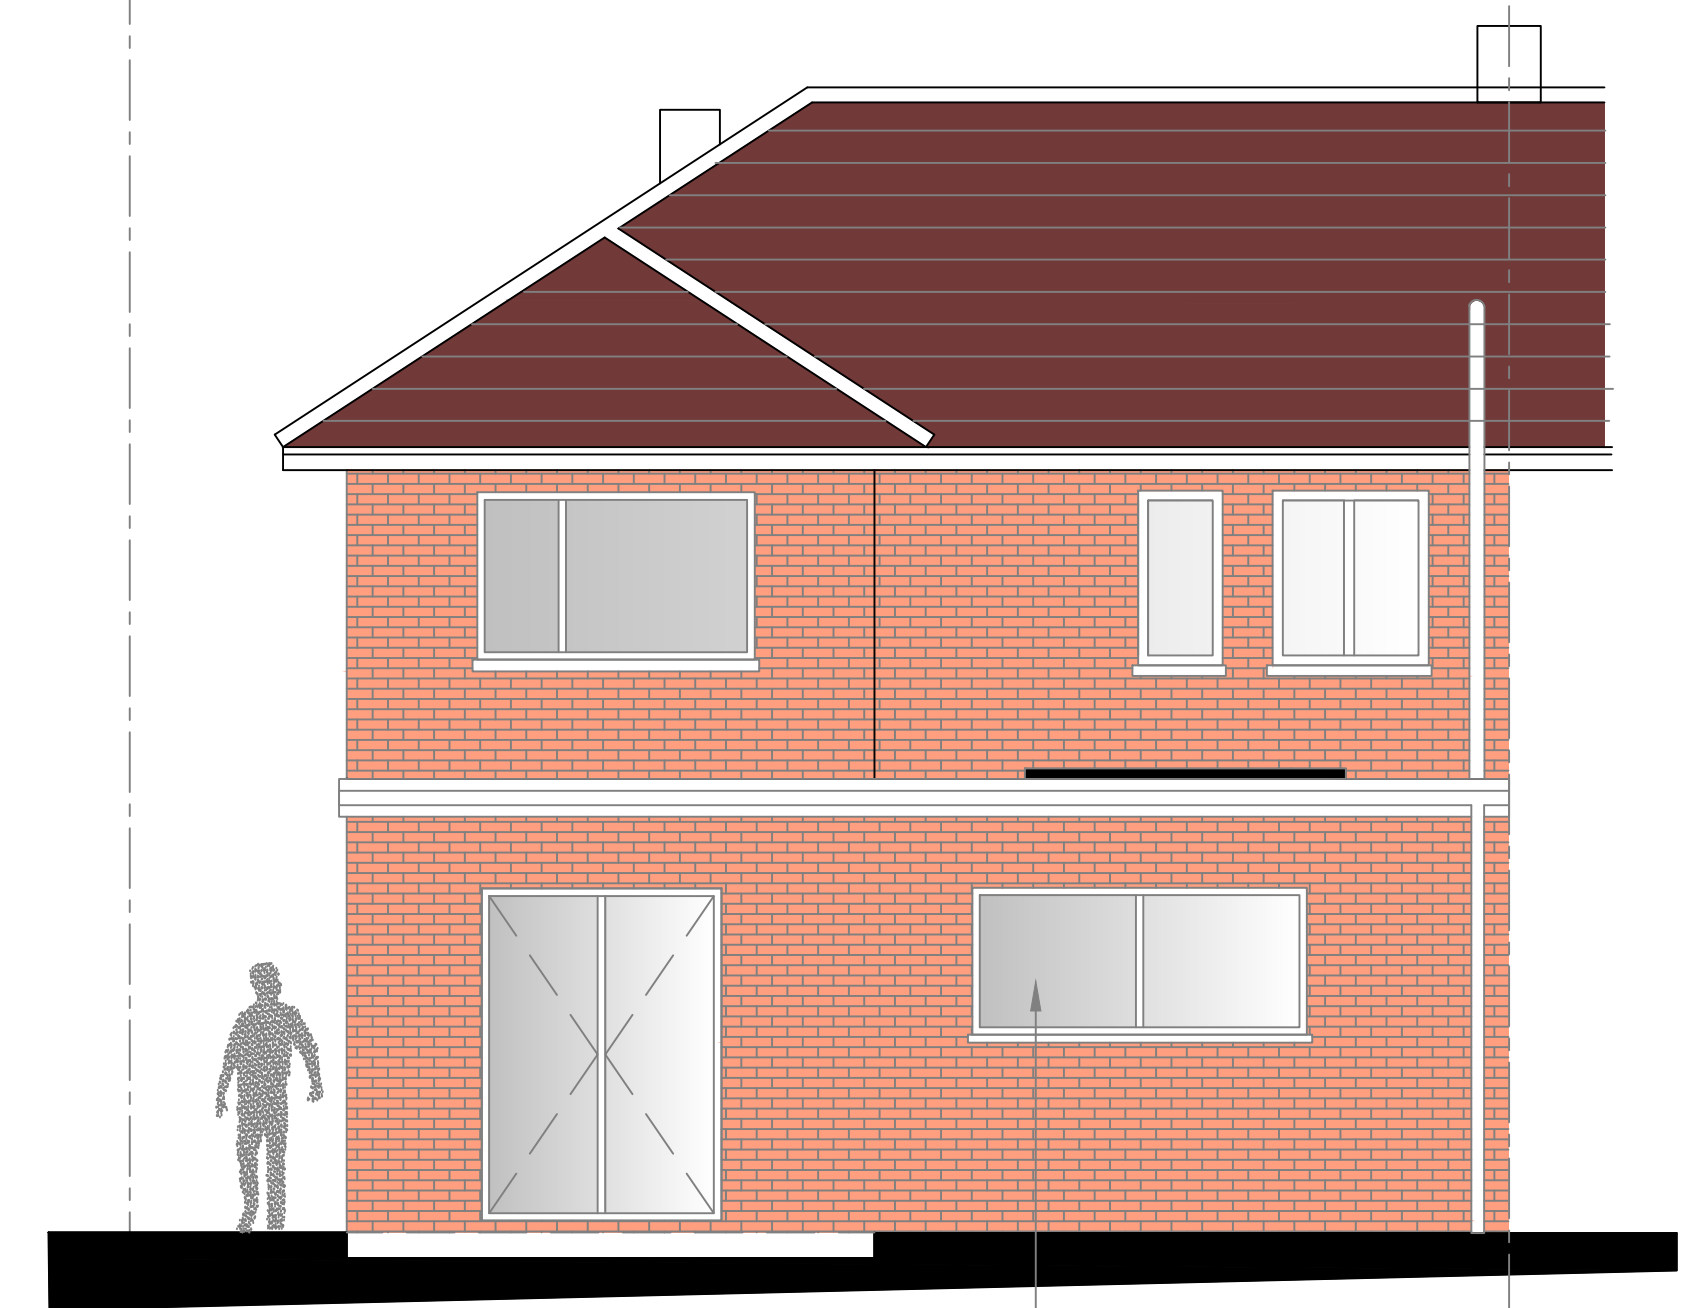


Proposed Rear Elevation

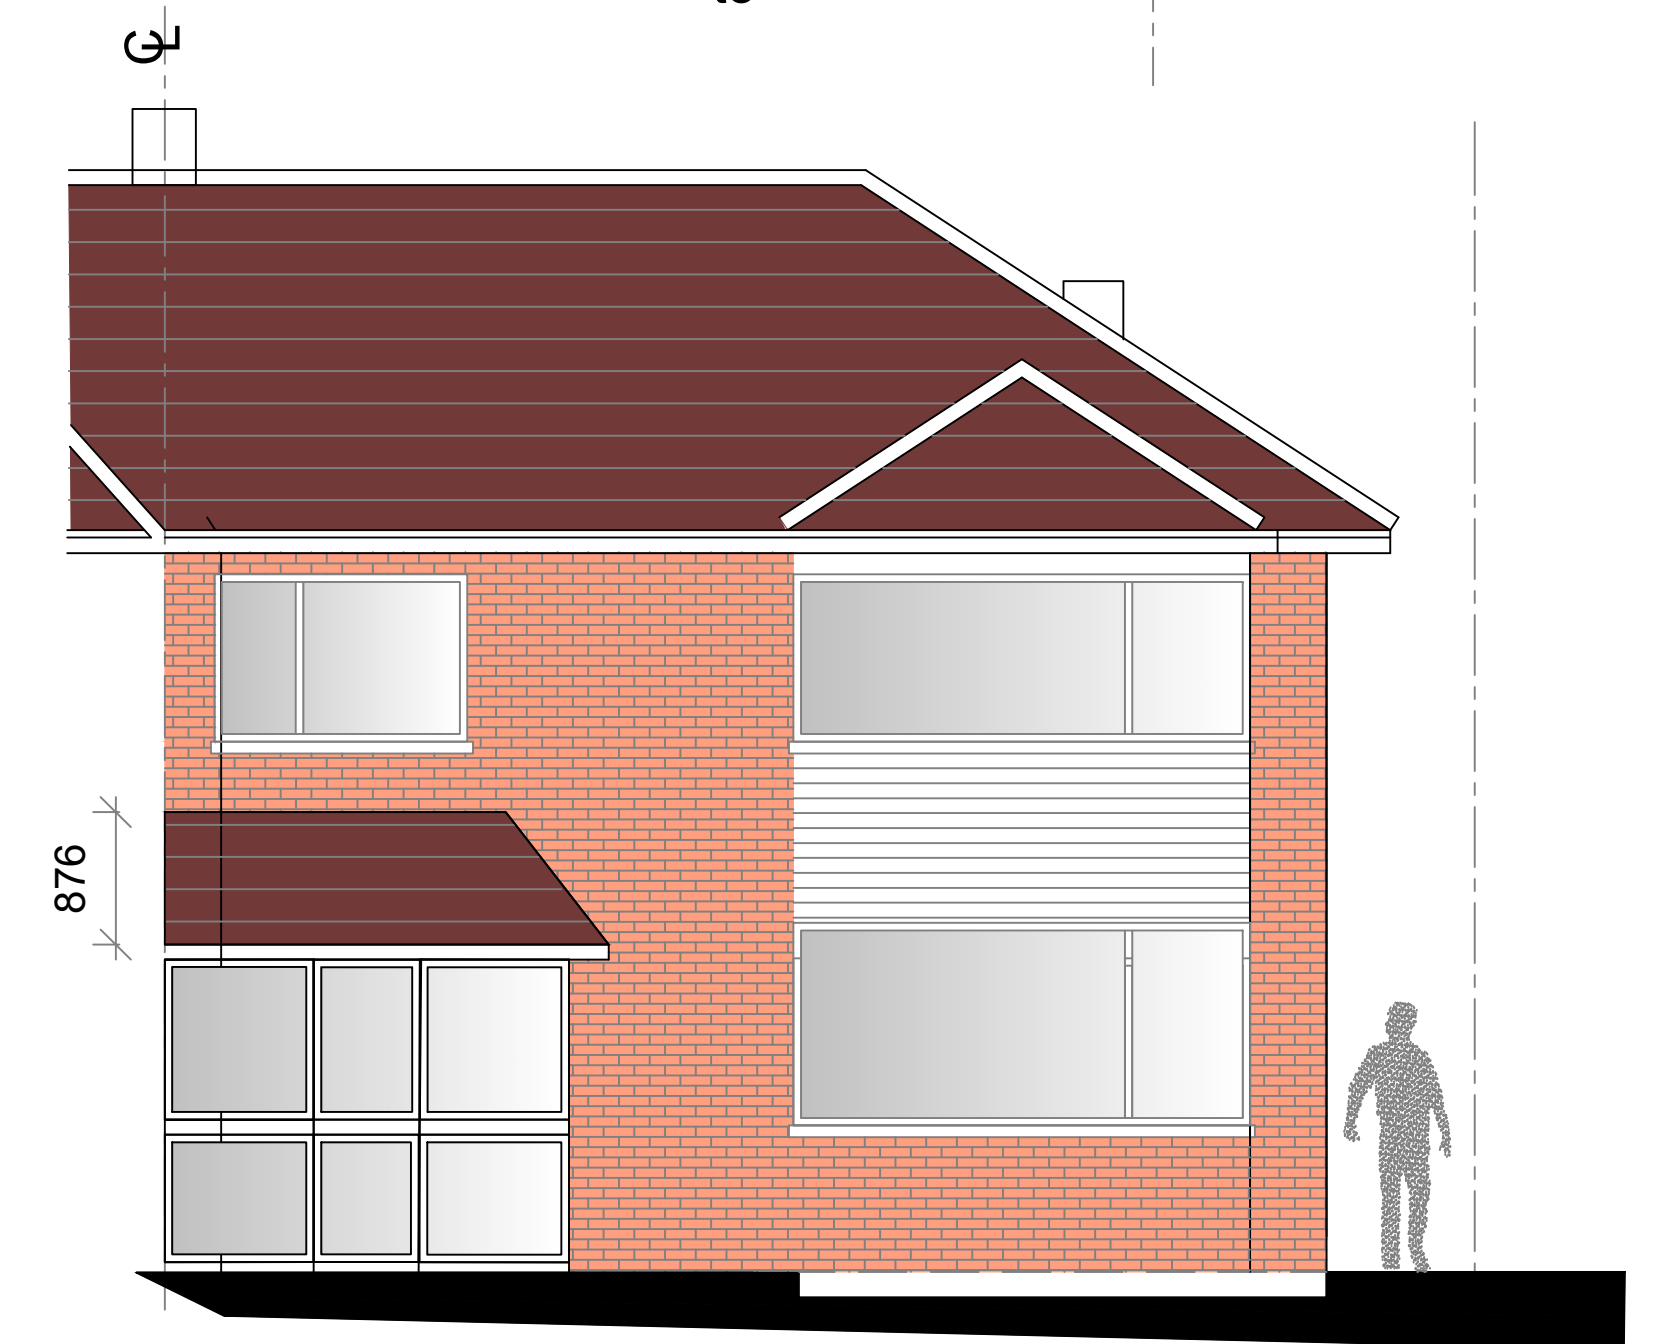


Proposed Front Elevation



Proposed Side 1

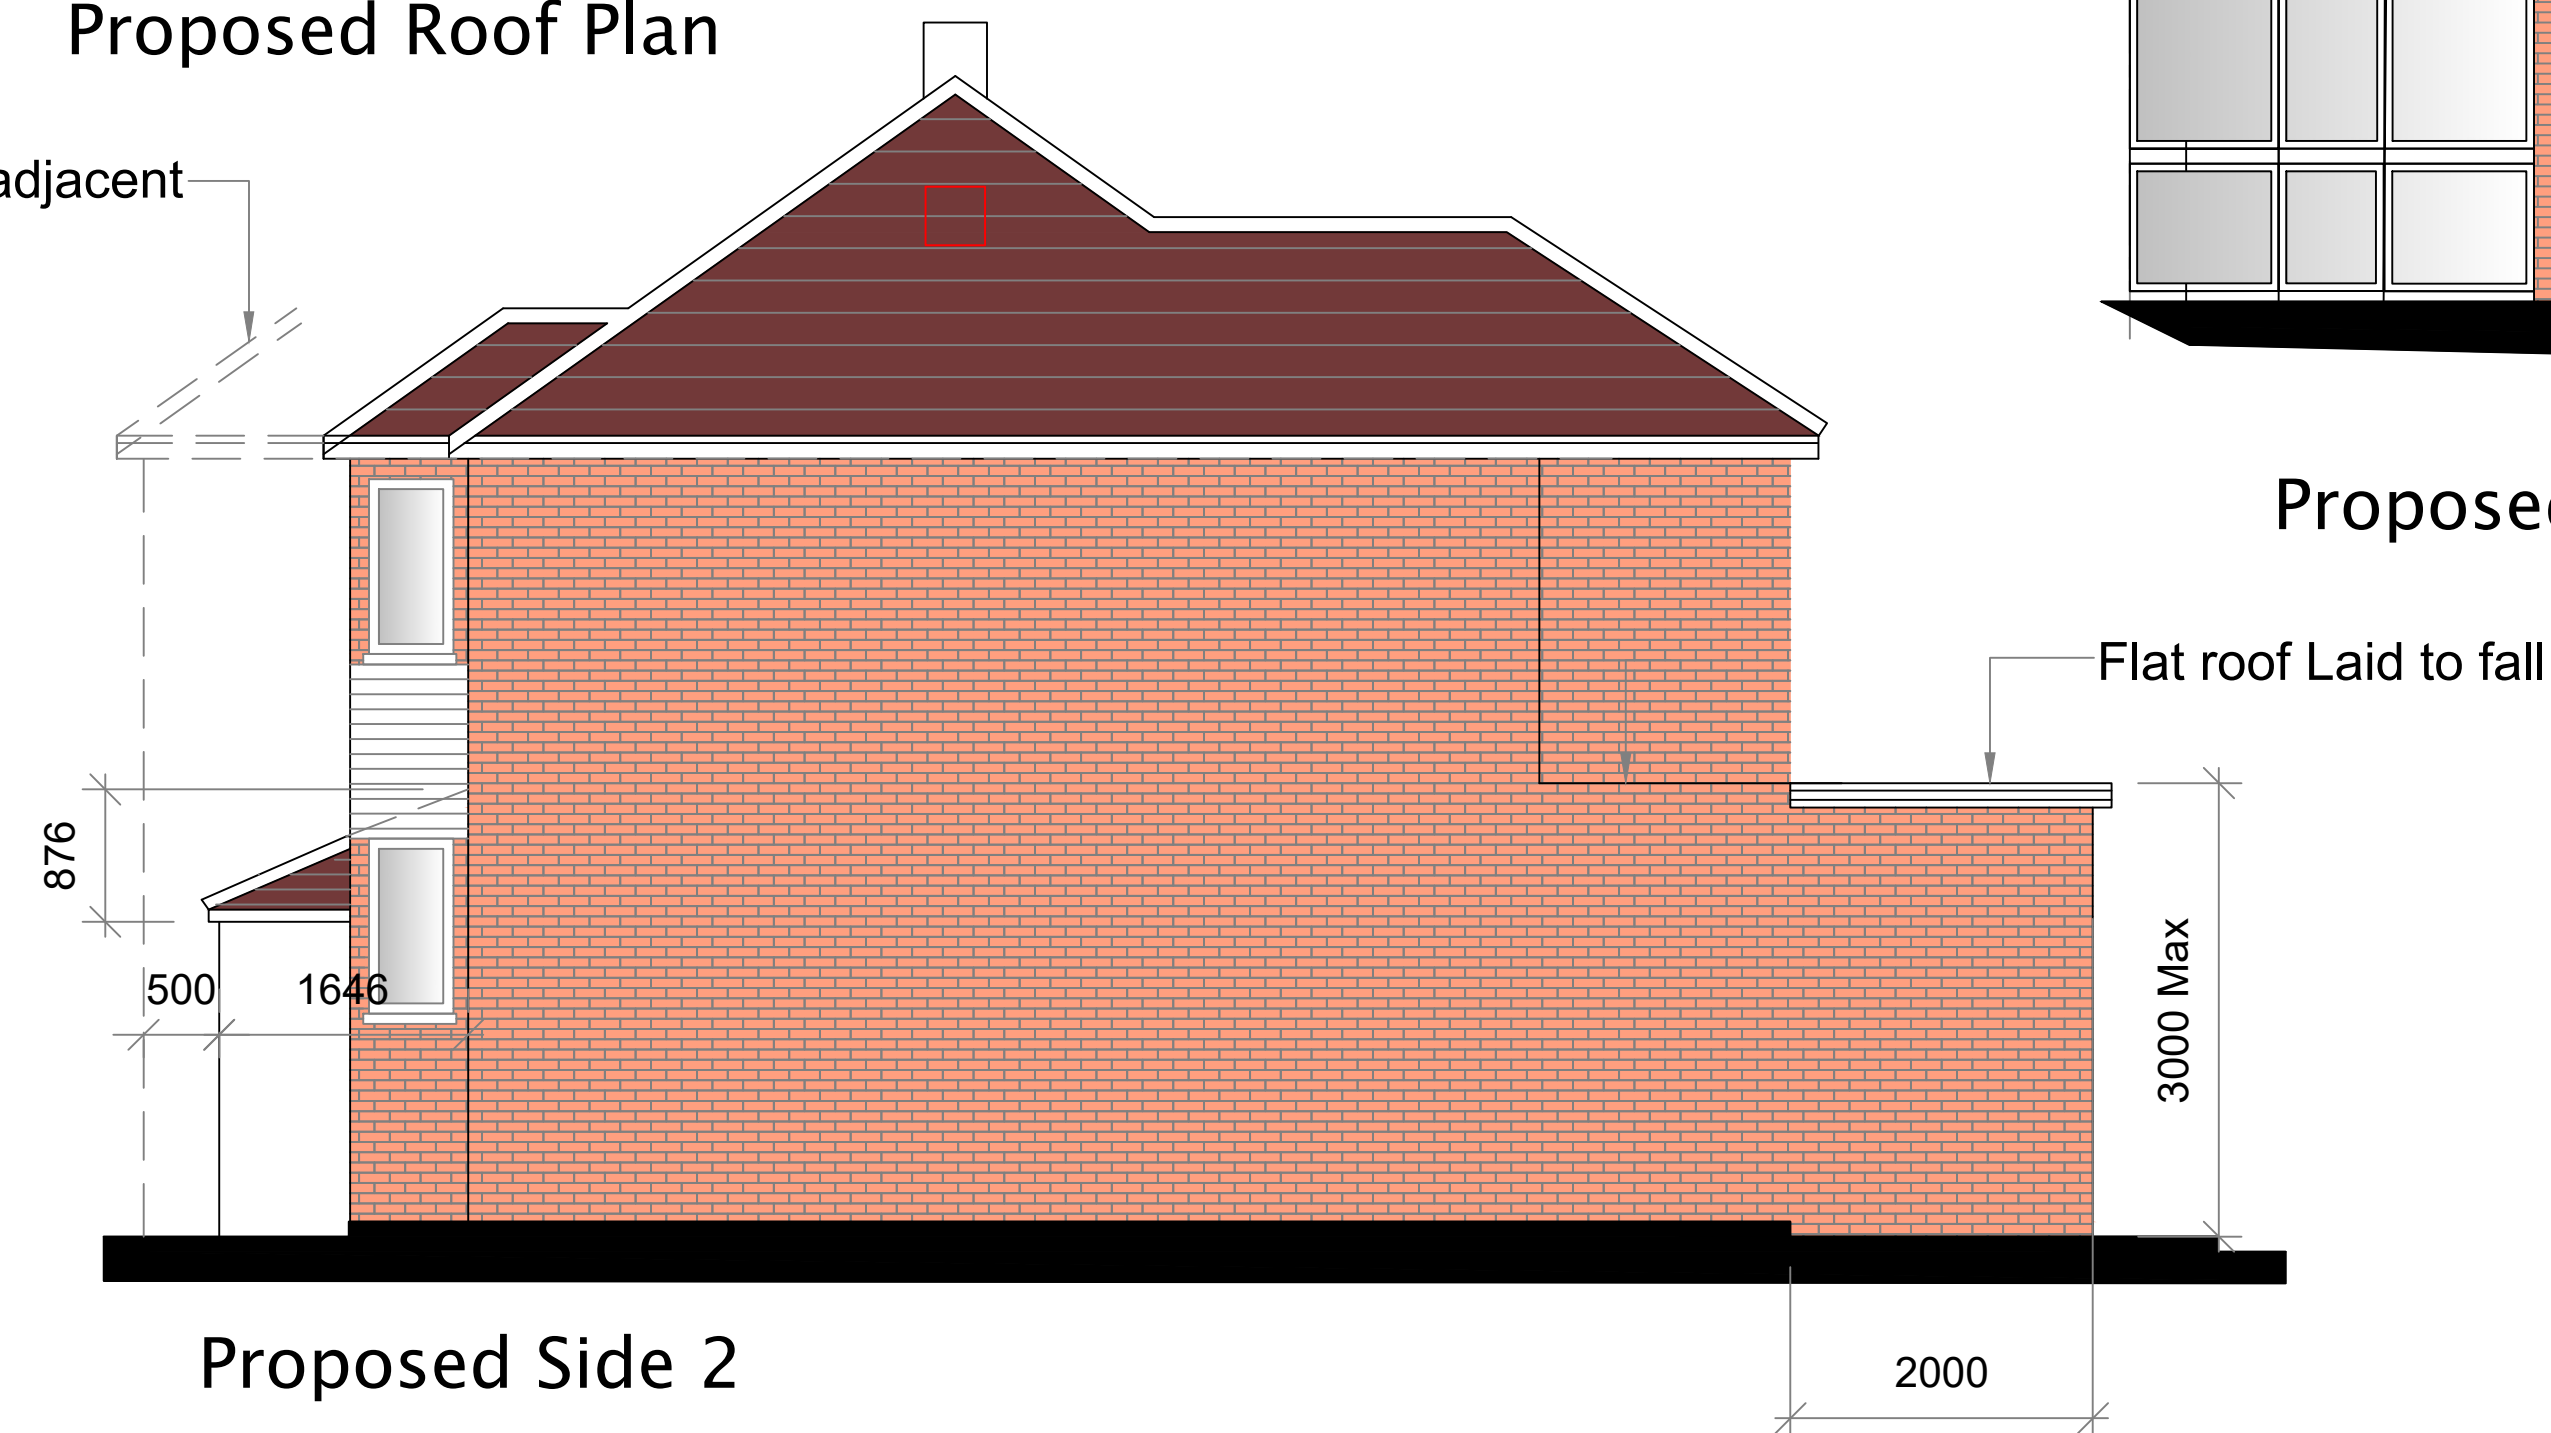

Proposed Side 2

 

P3	ISSUED TO PLANNING		
P2	ISSUED TO PLANNING		
P1	ISSUED TO PLANNING		
Rev		Date	
 9A THE PINNACLE - 160 HIGH ROAD - RM6 6PW STRUCTURAL PLANNING LTD 07940121222			
Job Title 4 Marconi Road Gravesend Kent DA11 8LJ			
Drawing Title Proposed Plans			
Scale 1:50 @ A1	Date		
Job No. 51-1000-9	Dwg No. S04	Rev P3	