


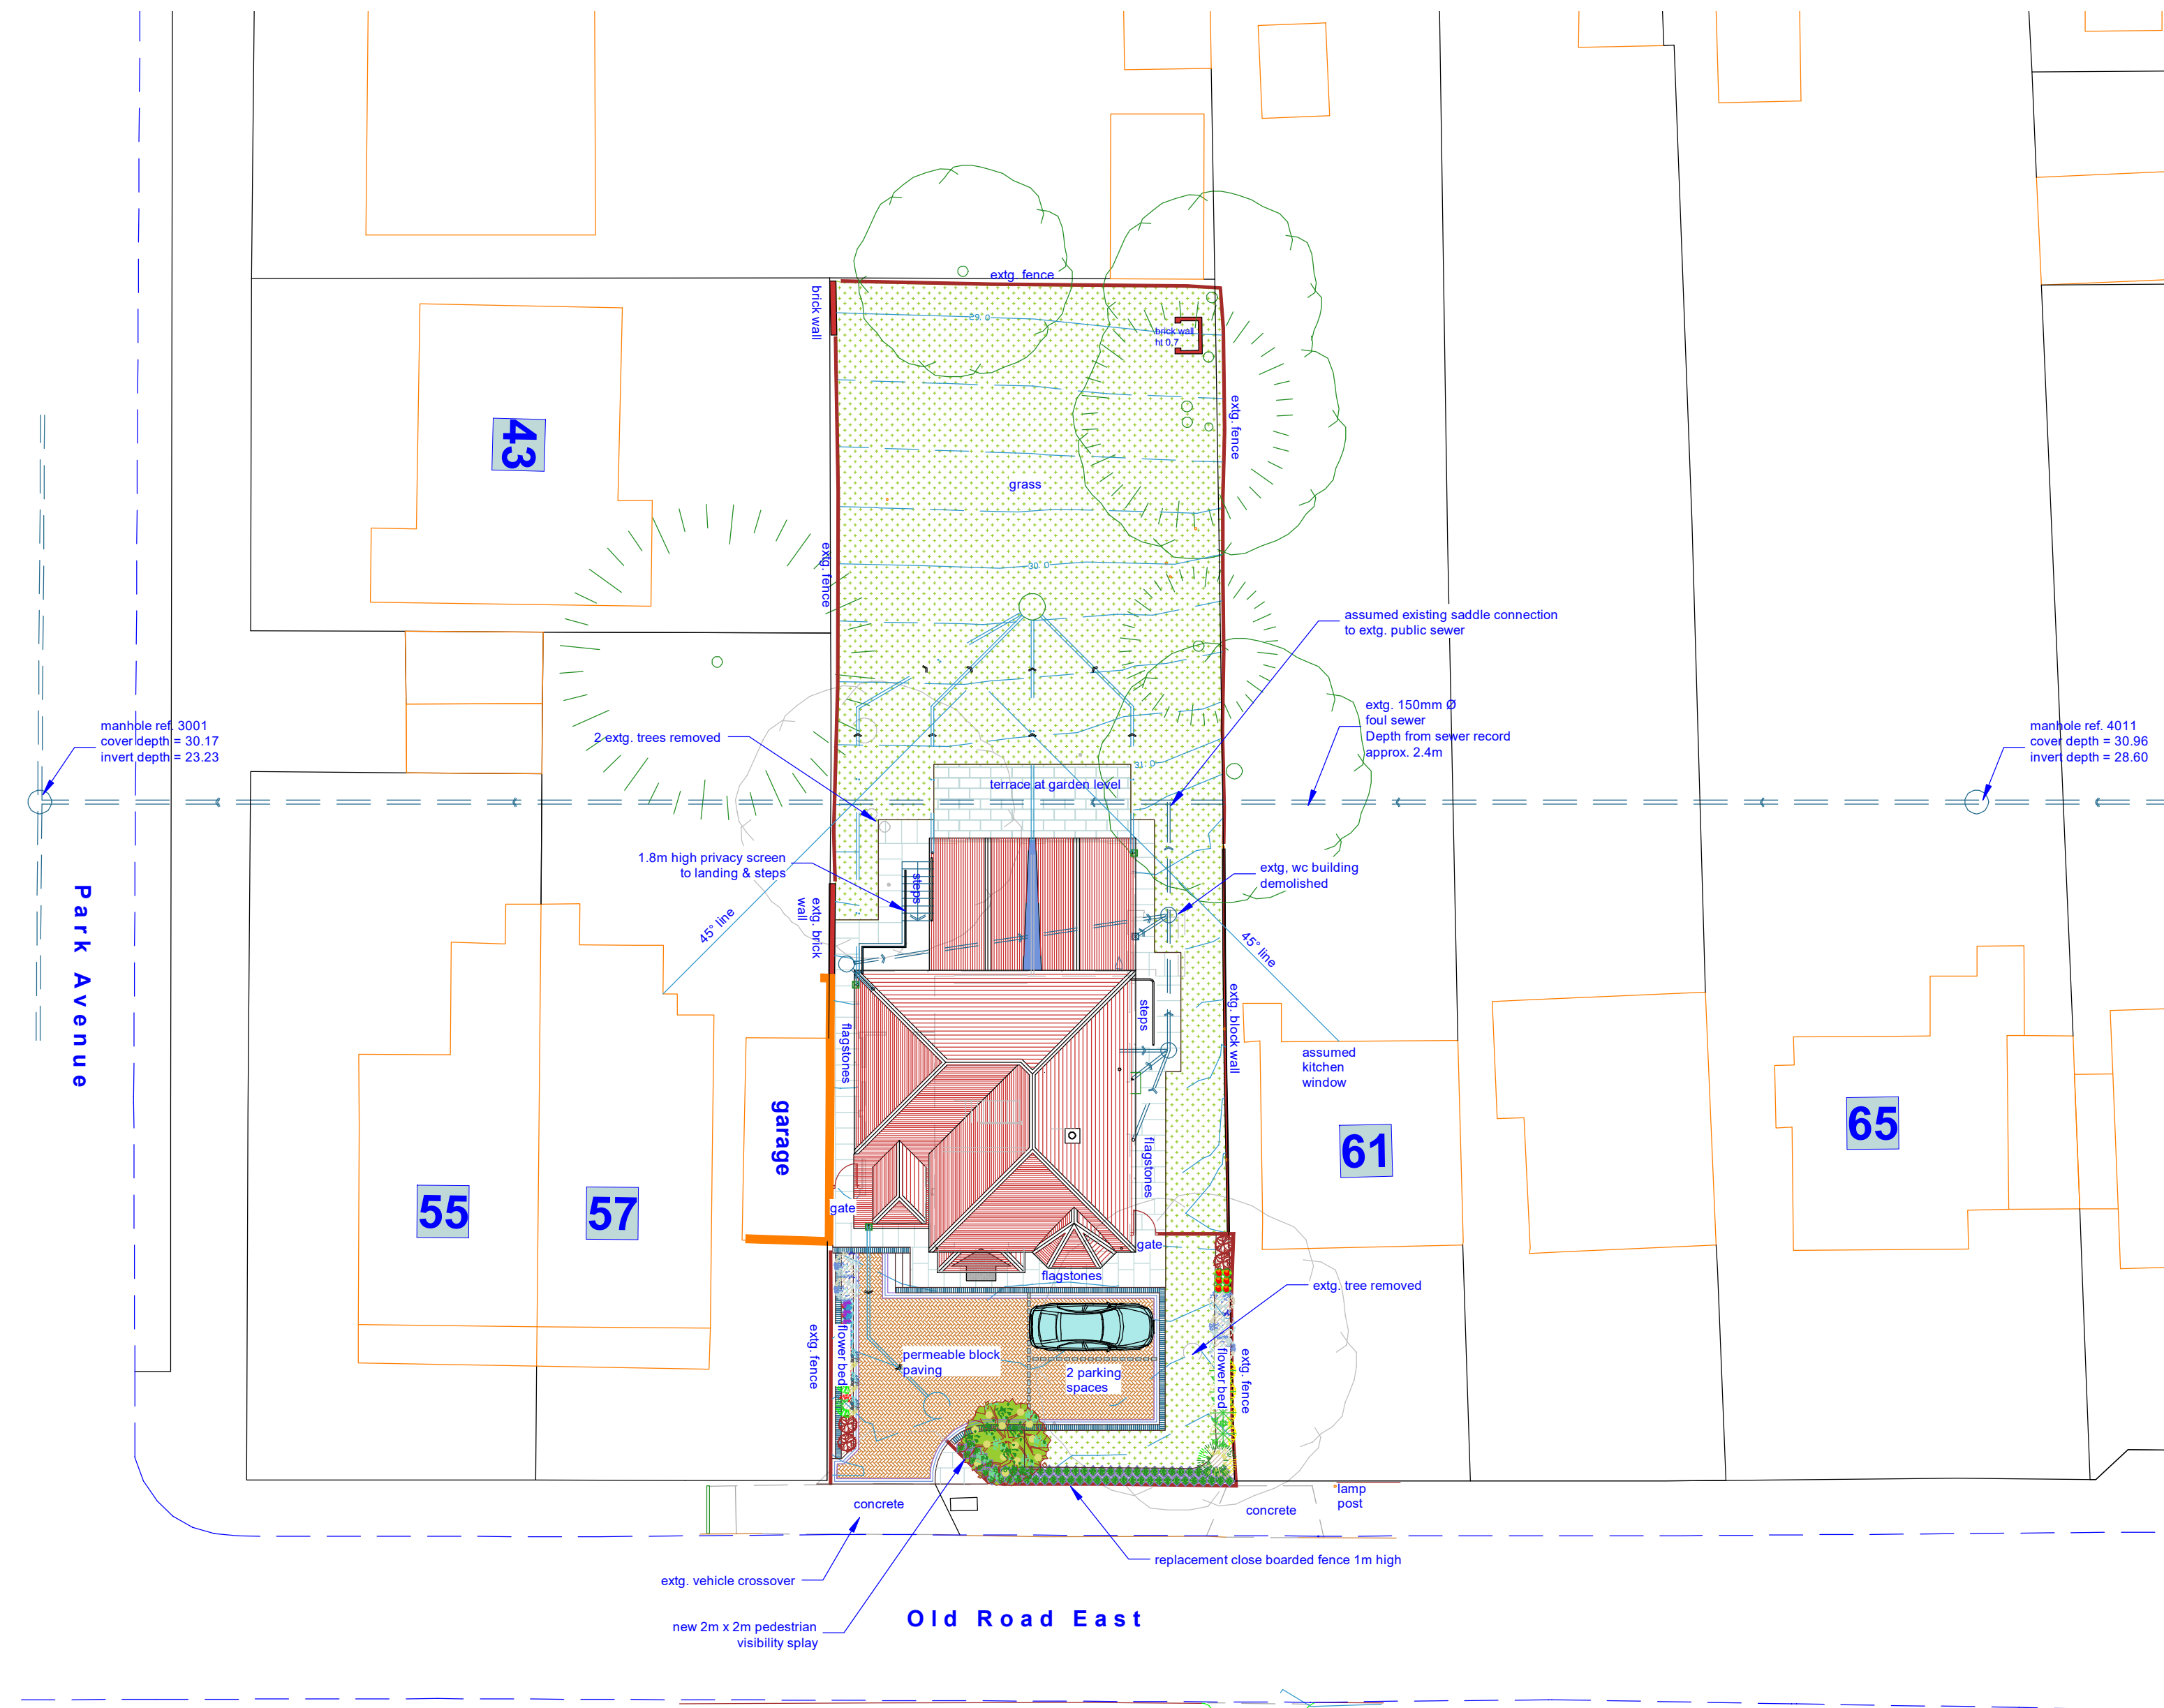

Partly Reproduced from Ordnance Survey Data
© Crown Copyright 2024. All rights reserved.
Licence Number 100022432

SCHEME / SHEET			59 Old Road East, Gravesend, DA12 1NW: Mr & Mrs S. Randhawa Proposed Site Plan 1:200		
SCALE			DATE		
1:200			April 2024		
DRAWING NUMBER			551/PL01C		
© This drawing remains the property of the Architect and may not be reproduced in whole or part without his written permission.			JEREMY S. ISHERWOOD B. Sc. (hons), B. Arch. (Wales), R.I.B.A. Chartered Architect 34 Chalky Bank, Gravesend, Kent, DA11 7NY Telephone / Fax: 01474-533793		

This drawing prints A2 @ 1:200
9.99 m