




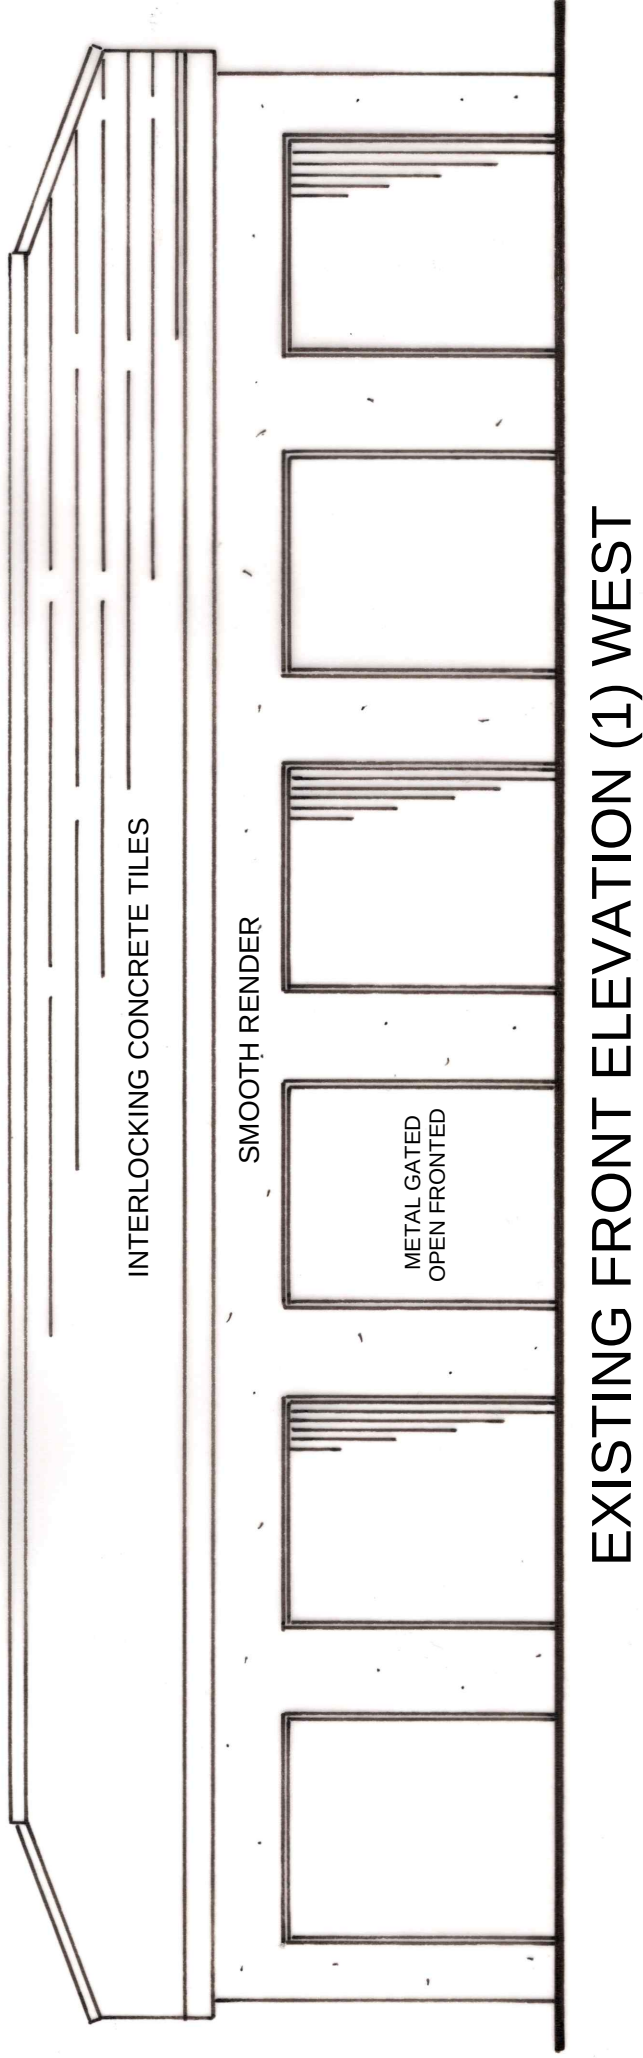


EXISTING FRONT ELEVATION (1) WEST

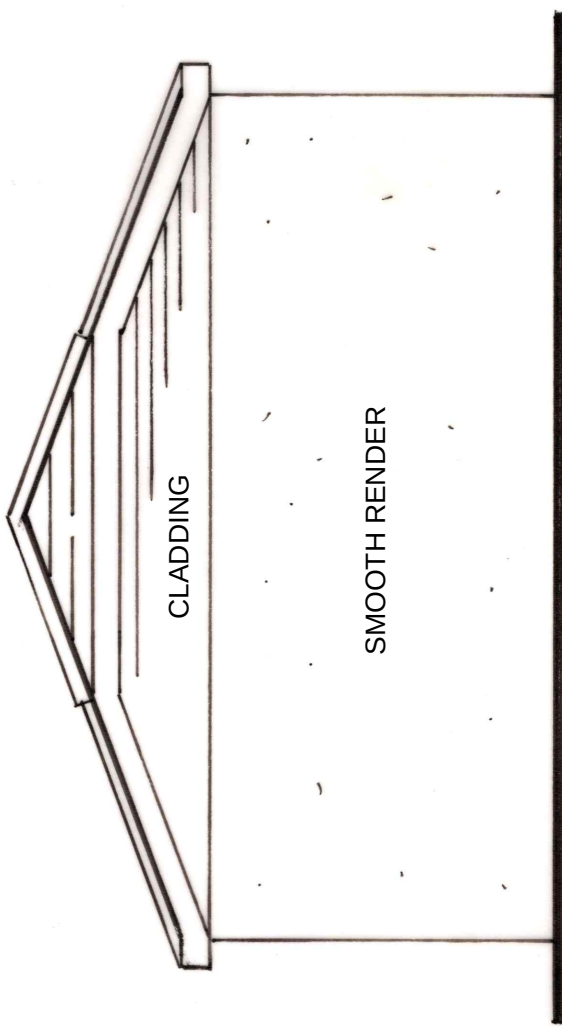

EXISTING SIDE ELEVATION (1)
NORTH & SOUTH

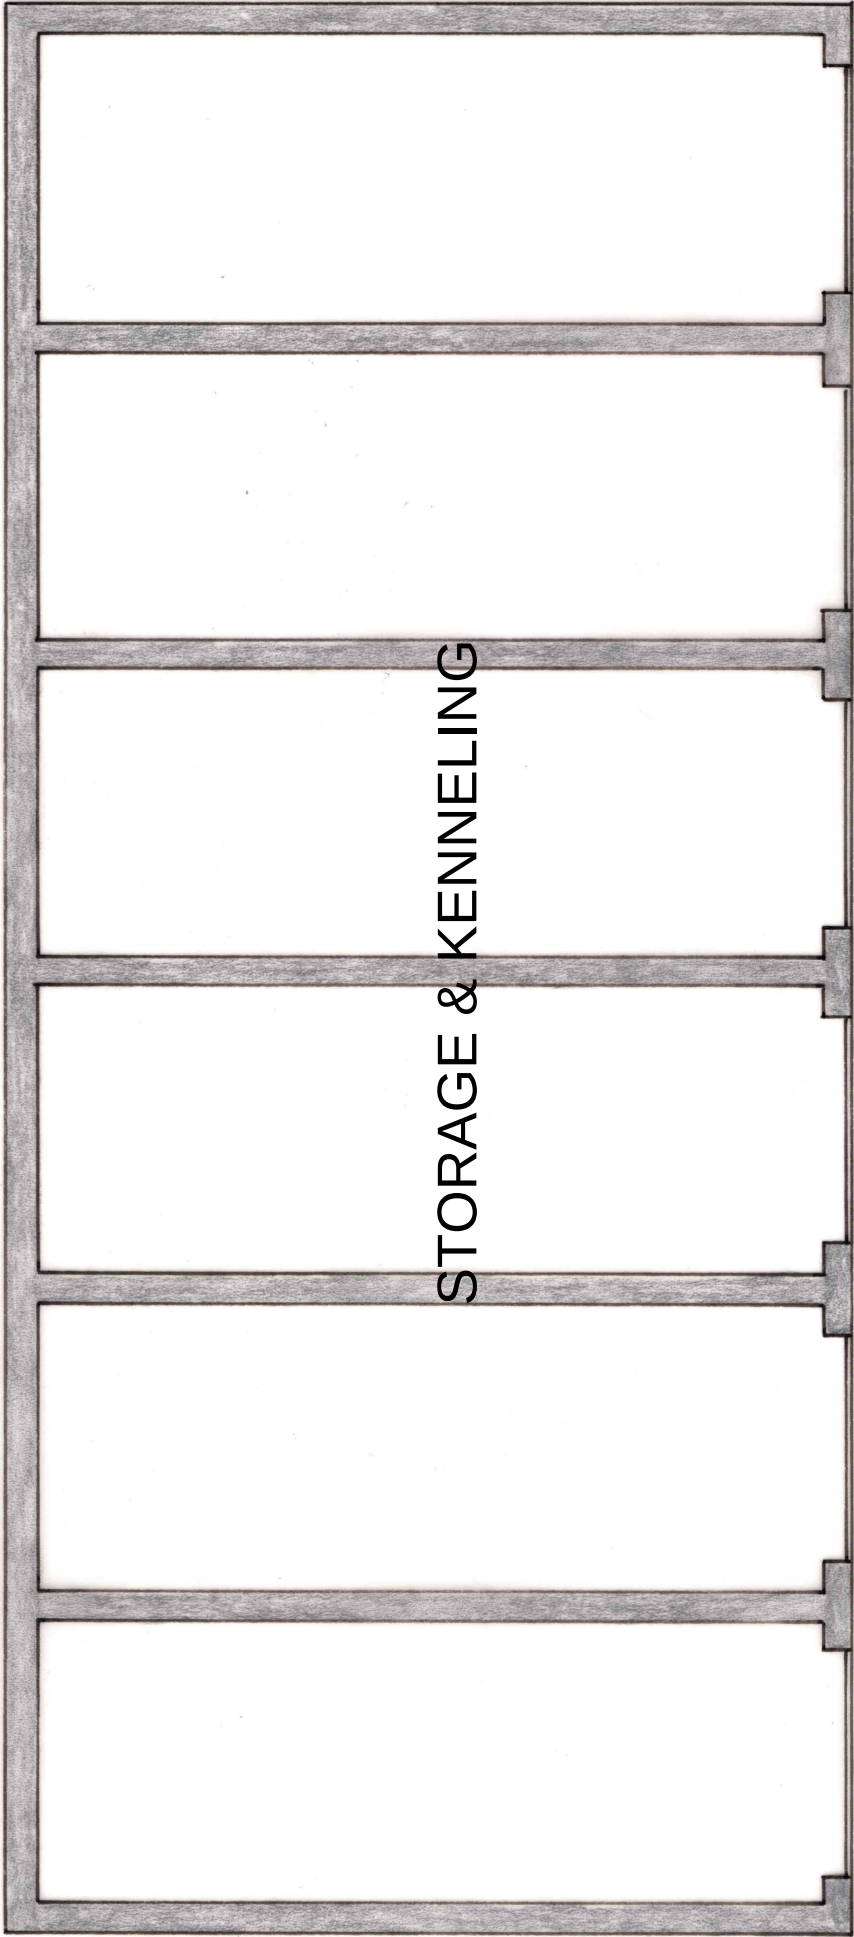

EXISTING FLOOR PLAN (1)

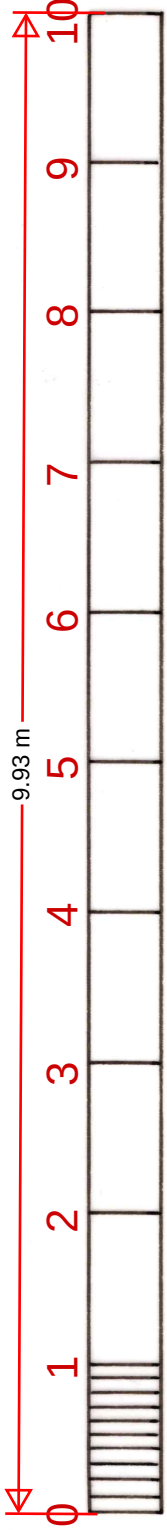

LDC PLANNING APPLICATION AS EXISTING FOR TWO
OUTBUILDINGS AT: THE RED HOUSE WRANGLING LANE
GREAT BUCKLAND LUDESSEDOWN GRAVESEND DA13 0XF

EXISTING PLAN & ELEVATIONS OUTBUILDING No: 1

SCALE: 1:50 @ A3 DRG No: OB/02 20/03/2025

DAVID HAIME | d.haime@btinternet.com | +44 7974 156510



CIAT
Registered Practice

Chartered Institute of Architectural Technologists