




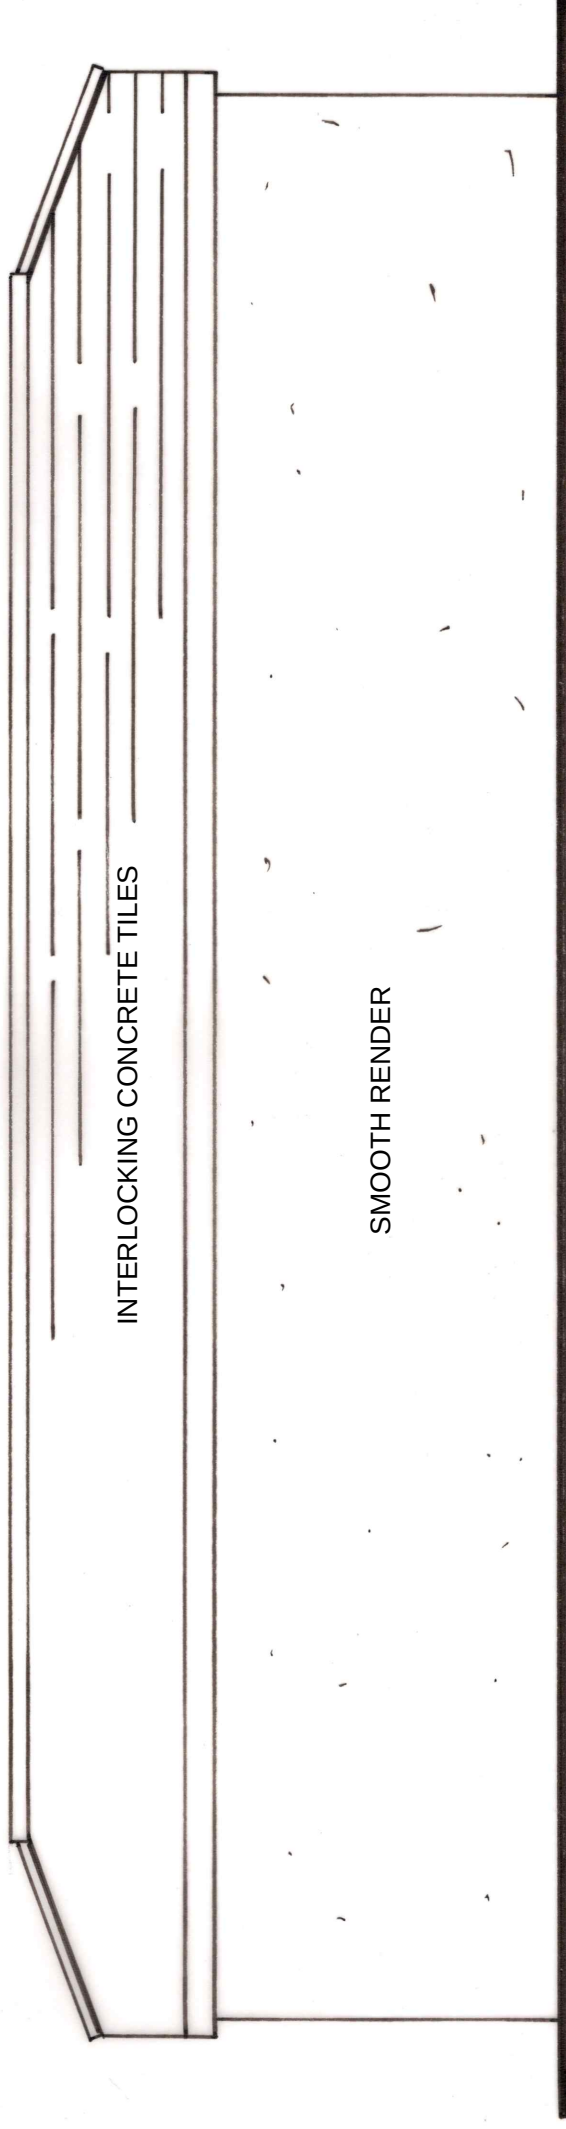


EXISTING REAR ELEVATION (1) EAST

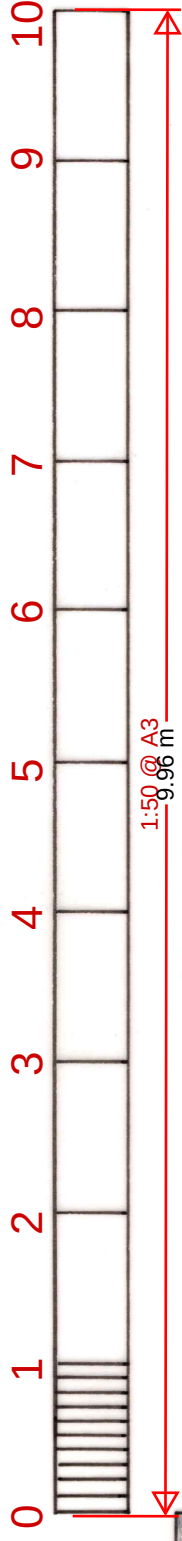


EXISTING REAR ELEVATION (2) NORTH

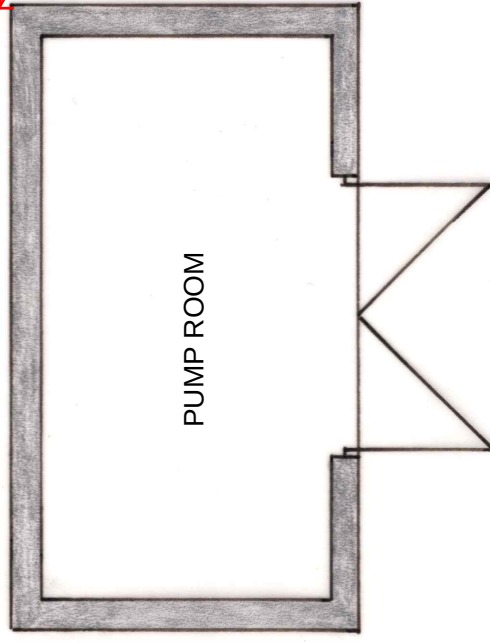

EXISTING FLOOR PLAN (2)

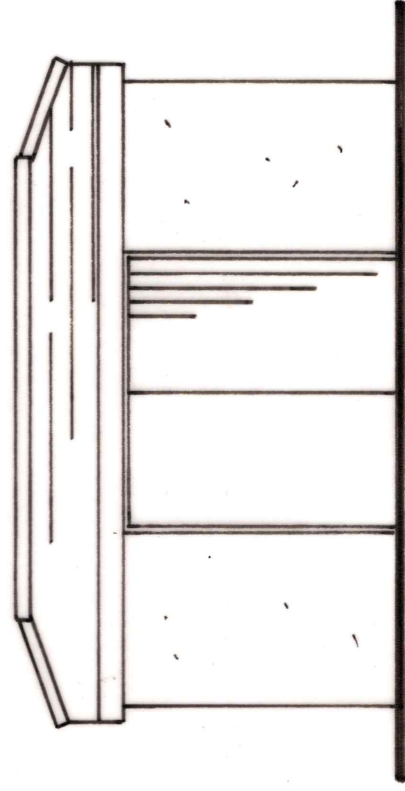

EXISTING FRONT ELEVATION (2) SOUTH

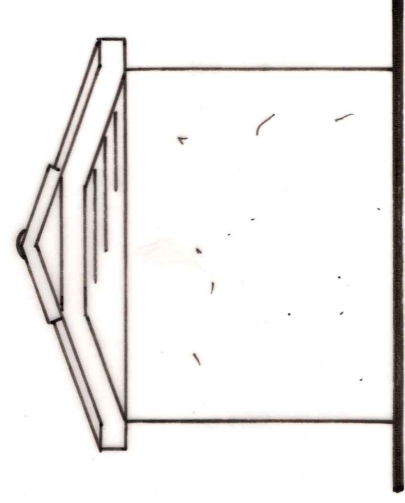

EXISTING SIDE ELEVATION (2)
EAST & WEST

LDC PLANNING APPLICATION AS EXISTING FOR TWO
OUTBUILDINGS AT: THE RED HOUSE WRANGLING LANE
GREAT BUCKLAND LUDESSEND DA13 0XF

EXISTING REAR ELEVATION (1) AND PLAN & ELEVATIONS (2)

SCALE: 1:50 @ A3 DRG No: OB/03 20/03/2025

DAVID HAIME | d.haime@btinternet.com | +44 7974 156510

Chartered Institute of Architectural Technologists



CIAT
Registered Practice