



NORTH-WEST ELEVATION
Scale 1:100



SOUTH-EAST ELEVATION
Scale 1:100

Note:
Survey data provided by Scan Plan. No responsibility is taken by Offset Architects for the accuracy of the information provided.

0 1 2 3 4 5 6 7 8 9 10
Metres


SCALE - 1:100



SOUTH-WEST ELEVATION
Scale 1:100



NORTH-EAST ELEVATION
Scale 1:100

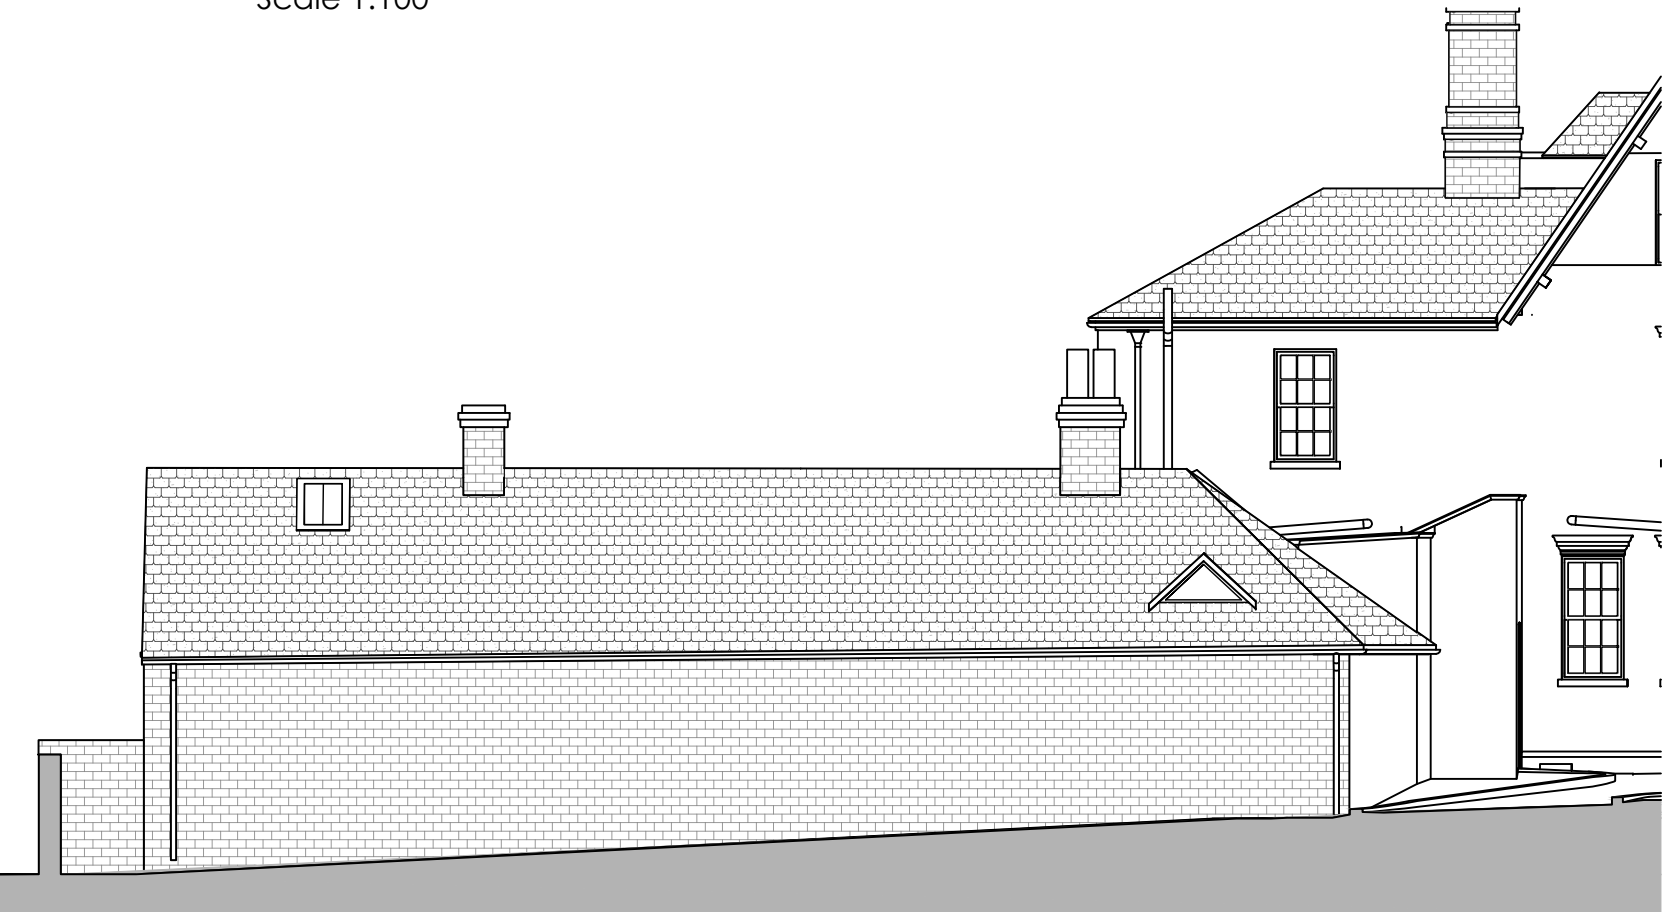

GARAGE NORTH-WEST ELEVATION
Scale 1:100



GARAGE SOUTH-EAST ELEVATION
Scale 1:100



GARAGE NORTH-EAST ELEVATION
Scale 1:100



SECTION A-A
Scale 1:100

Rev	Date	Comments
-----	------	----------

PLANNING

Client
Mr & Mrs Dewale

Project
Old Rectory
Ludesdown Road
Ludesdown
Gravesend
DA13 0XE

Title
Elevations
as Existing

Project No.	Date
-------------	------

8744	June 24
------	---------

Drawing No.	Revision
-------------	----------

8744-PD-05	E
------------	---

Scale	Drawn
-------	-------

1:100@A1	PR
----------	----

Check	PH
-------	----

Nepicar House, London Road,
Wrotham Heath, Kent, TN15 7BS
phone: 01732 753333
fax: 01732 753334
info@offsetarchitects.co.uk
www.offsetarchitects.co.uk

