



NORTH-WEST ELEVATION
Scale 1:100




SOUTH-EAST ELEVATION
Scale 1:100




SOUTH-WEST ELEVATION
Scale 1:100




NORTH-EAST ELEVATION
Scale 1:100

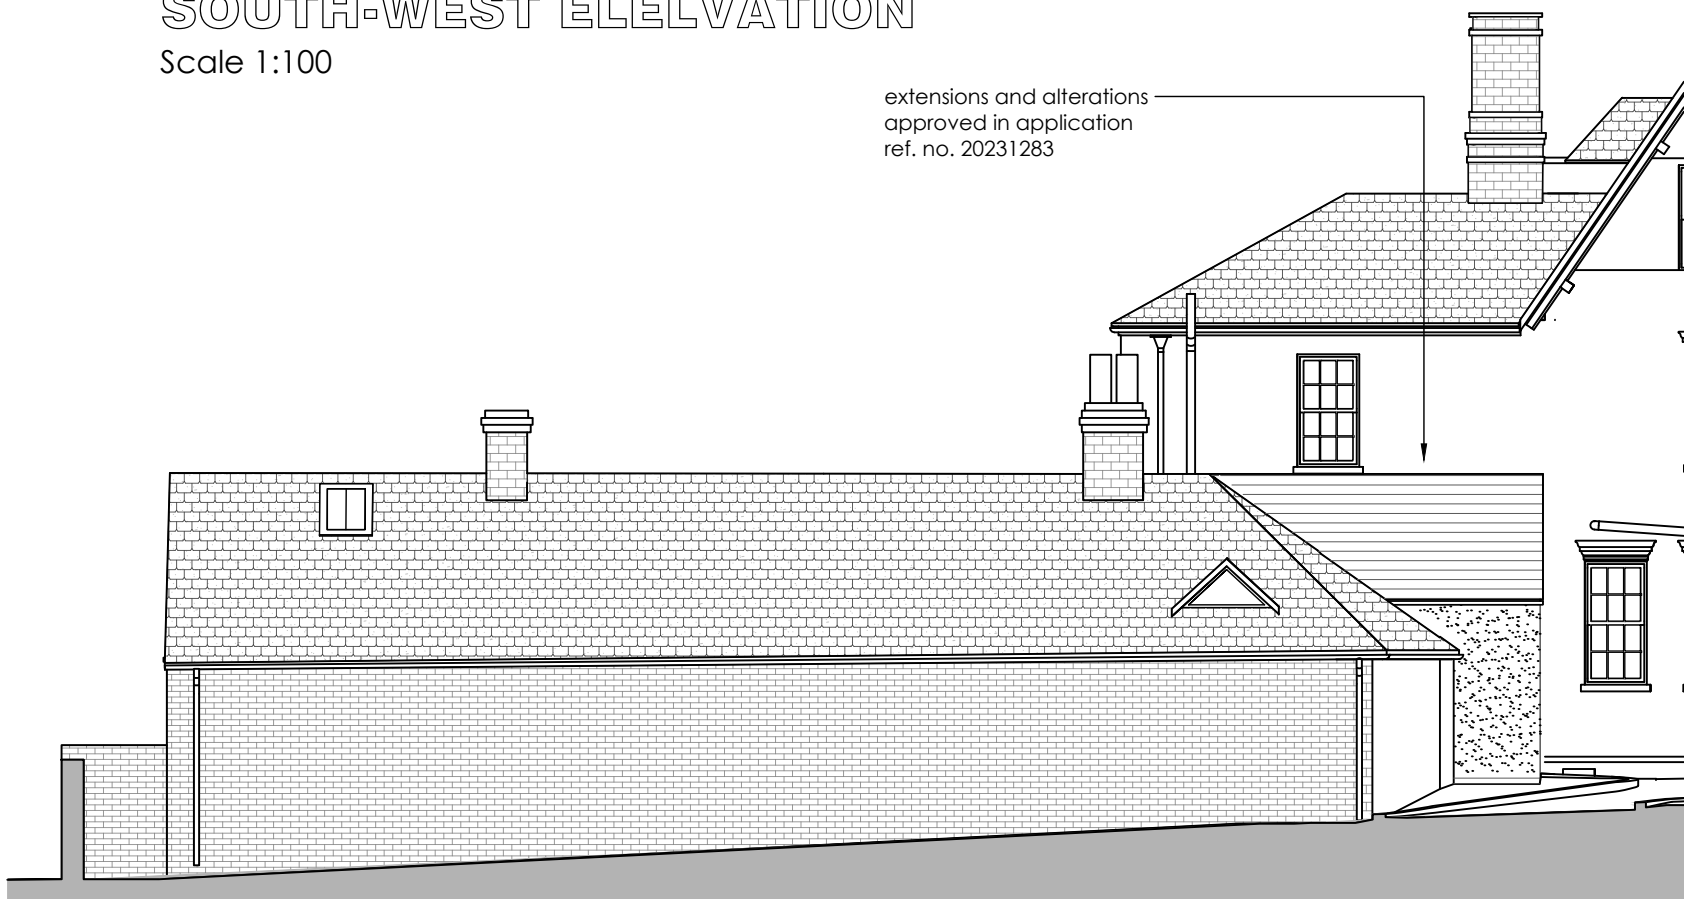

GARAGE NORTH-WEST ELEVATION
Scale 1:100

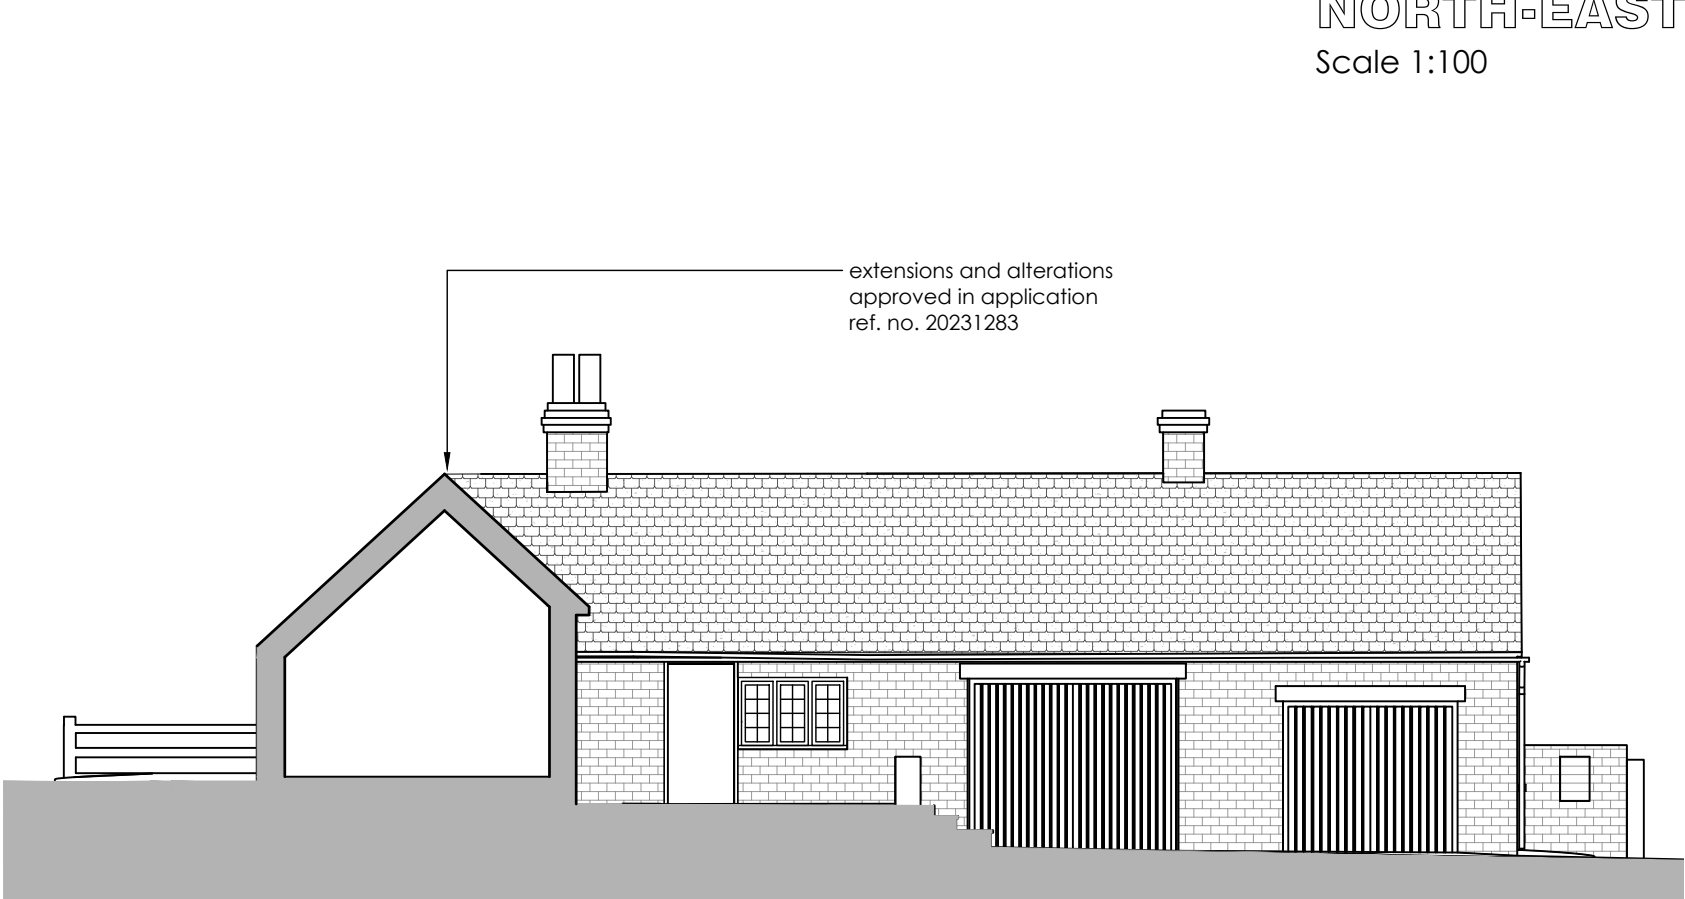

GARAGE SOUTH-EAST ELEVATION
Scale 1:100

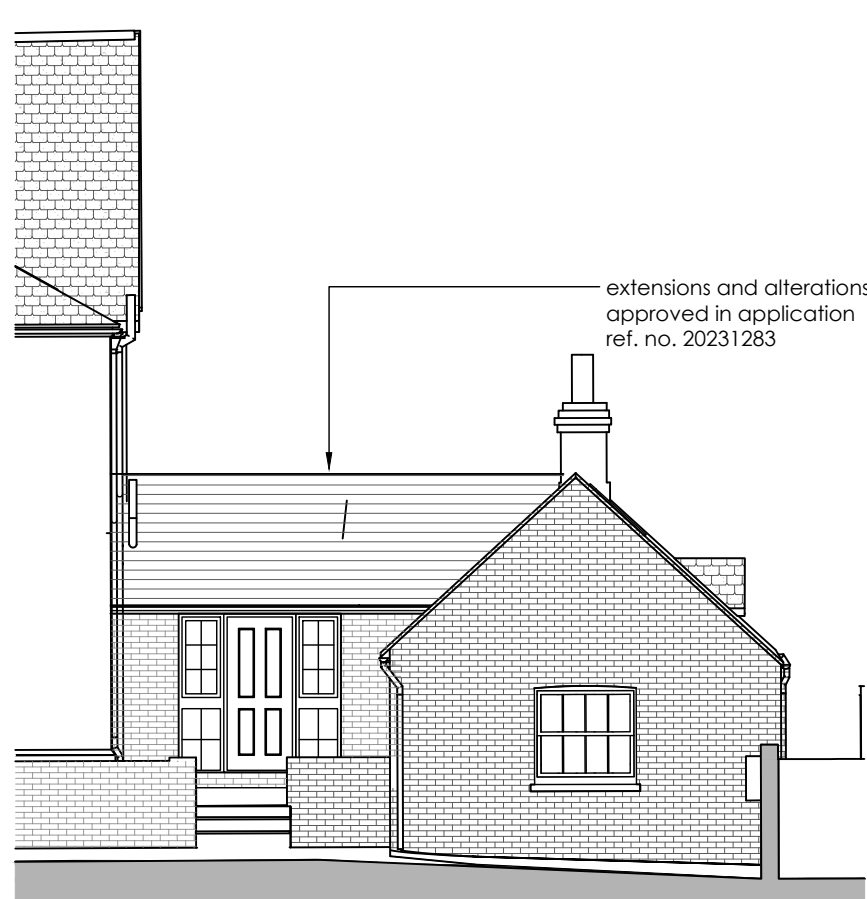

GARAGE NORTH-EAST ELEVATION
Scale 1:100



SECTION A-A
Scale 1:100

Note:
Survey data provided by Scan Plan. No responsibility is taken by Offset Architects for the accuracy of the information provided.


extensions and alterations
approved in application
ref. no. 20231283

extensions and alterations
approved in application
ref. no. 20231283

extensions and alterations
approved in application
ref. no. 20231283

extensions and alterations
approved in application
ref. no. 20231283

extensions and alterations
approved in application
ref. no. 20231283

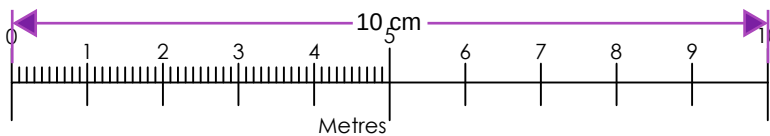

SCALE - 1:100

Rev	Date	Comments
-----	------	----------

PLANNING

Client
Mr & Mrs Dewale

Project
Old Rectory
Ludesdown Road
Ludesdown
Gravesend
DA13 0XE

Title
Elevations and Section A-A
as Proposed

Project No.	Date
8744	Aug24
Drawing No.	Revision
8744-PD-13	C
Scale	Drawn PR
1:100@A1	Check PH

All existing single-glazed windows are to be replaced with new slimline double-glazed windows, preserving the character and appearance of the building (see drawing number 8744-PD-14 for window details). Consent has already been granted for replacement windows "of similar appearance" under Article 3 of the General Permitted Development Order 2015, pursuant to Class A, Part 1, Schedule 2 of that Order.

Nepicar House, London Road,
Wrotham Heath, Kent, TN15 7BS
phone: 01732 753333
fax: 01732 753334
info@offsetarchitects.co.uk
www.offsetarchitects.co.uk

