


Note:
Survey data provided by Scan Plan. No responsibility is taken by Offset Architects for the accuracy of the information provided.

Key
denotes structures to be demolished

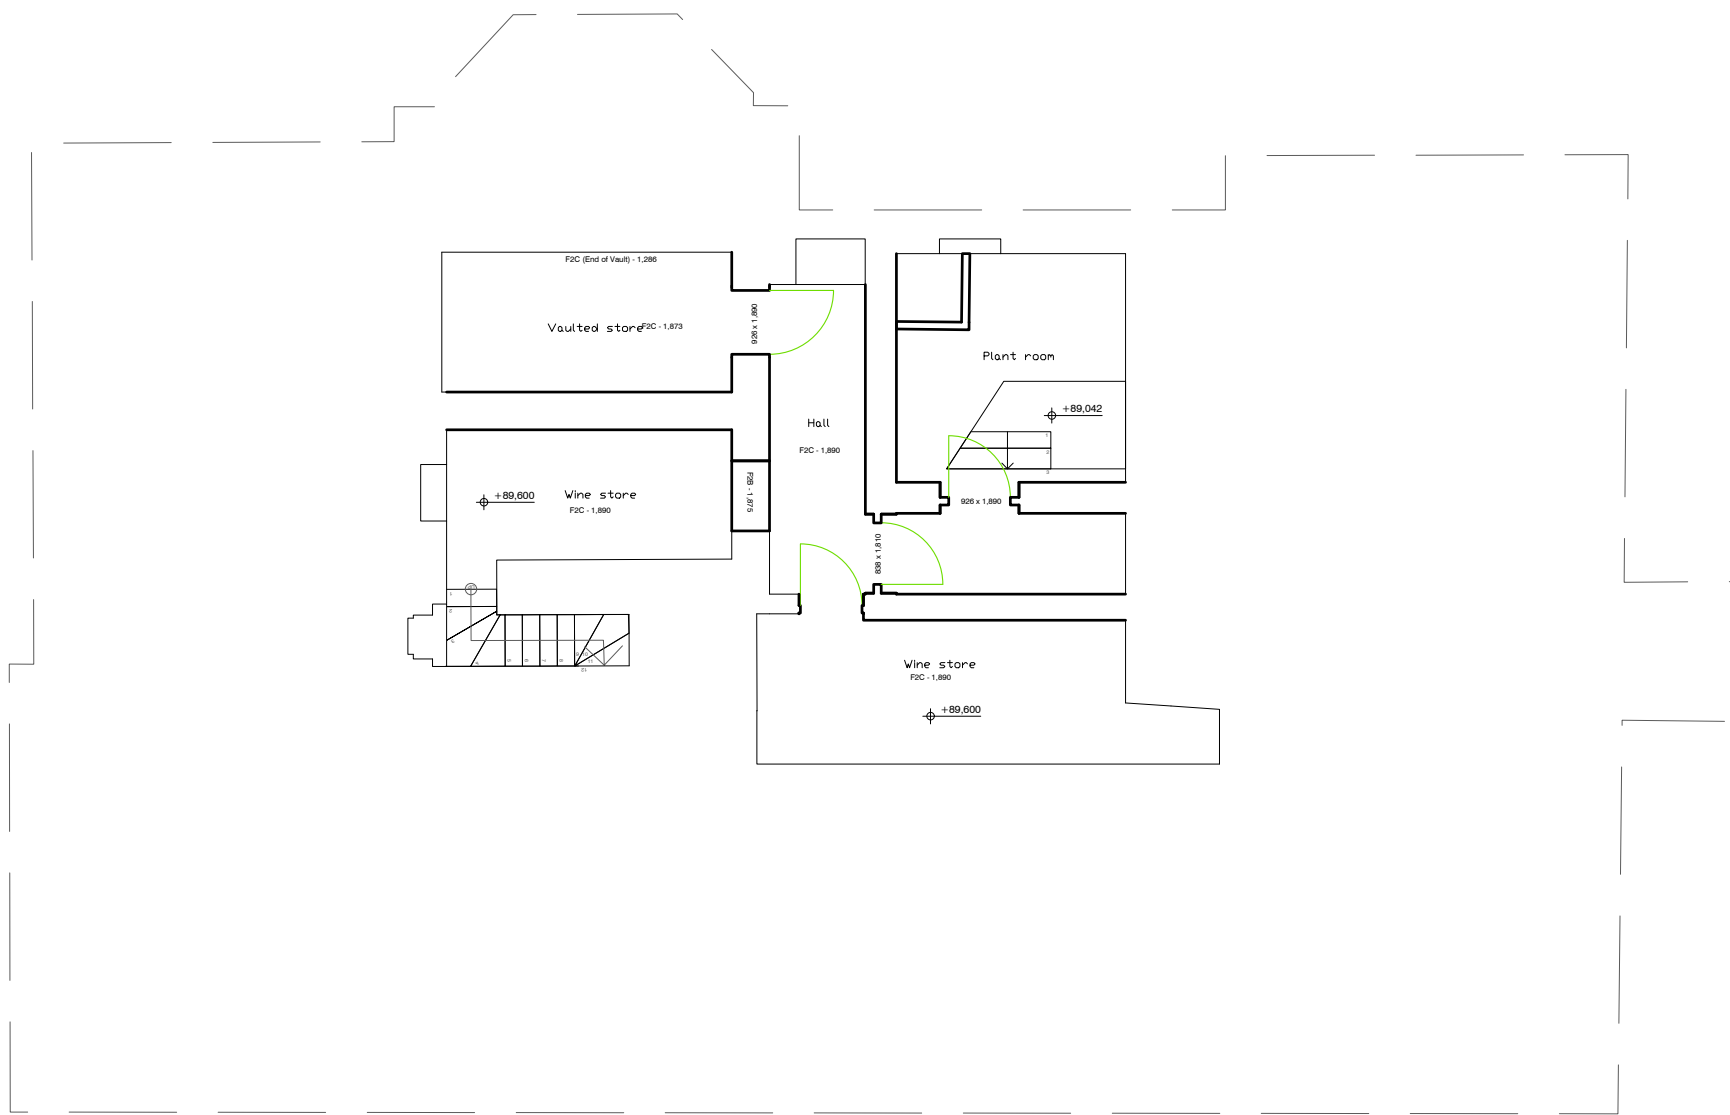

BASEMENT FLOOR PLAN
SCALE 1:100

Rev	Date	Comments
-----	------	----------

PLANNING


Client
Mr & Mrs Dewale

Project
Old Rectory
Ludesdown Road
Ludesdown
Gravesend
DA13 0XE


Title
Ground & Basement Floor Plans
as Proposed

Project No.	Date
8744	June 24
Drawing No.	Revision
8744-PD-11	C
Scale	Drawn
1:100@A1	PR
	Check
	PH

Nepicar House, London Road,
Wrotham Heath, Kent, TN15 7RS
phone: 01732 753333
fax: 01732 753334
info@offsetarchitects.co.uk
www.offsetarchitects.co.uk

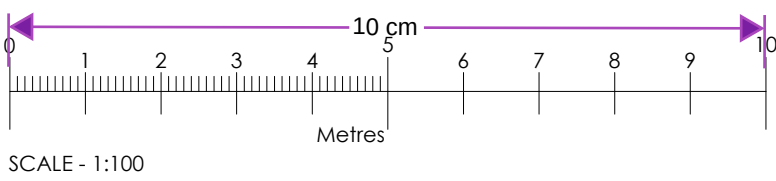

SCALE - 1:100

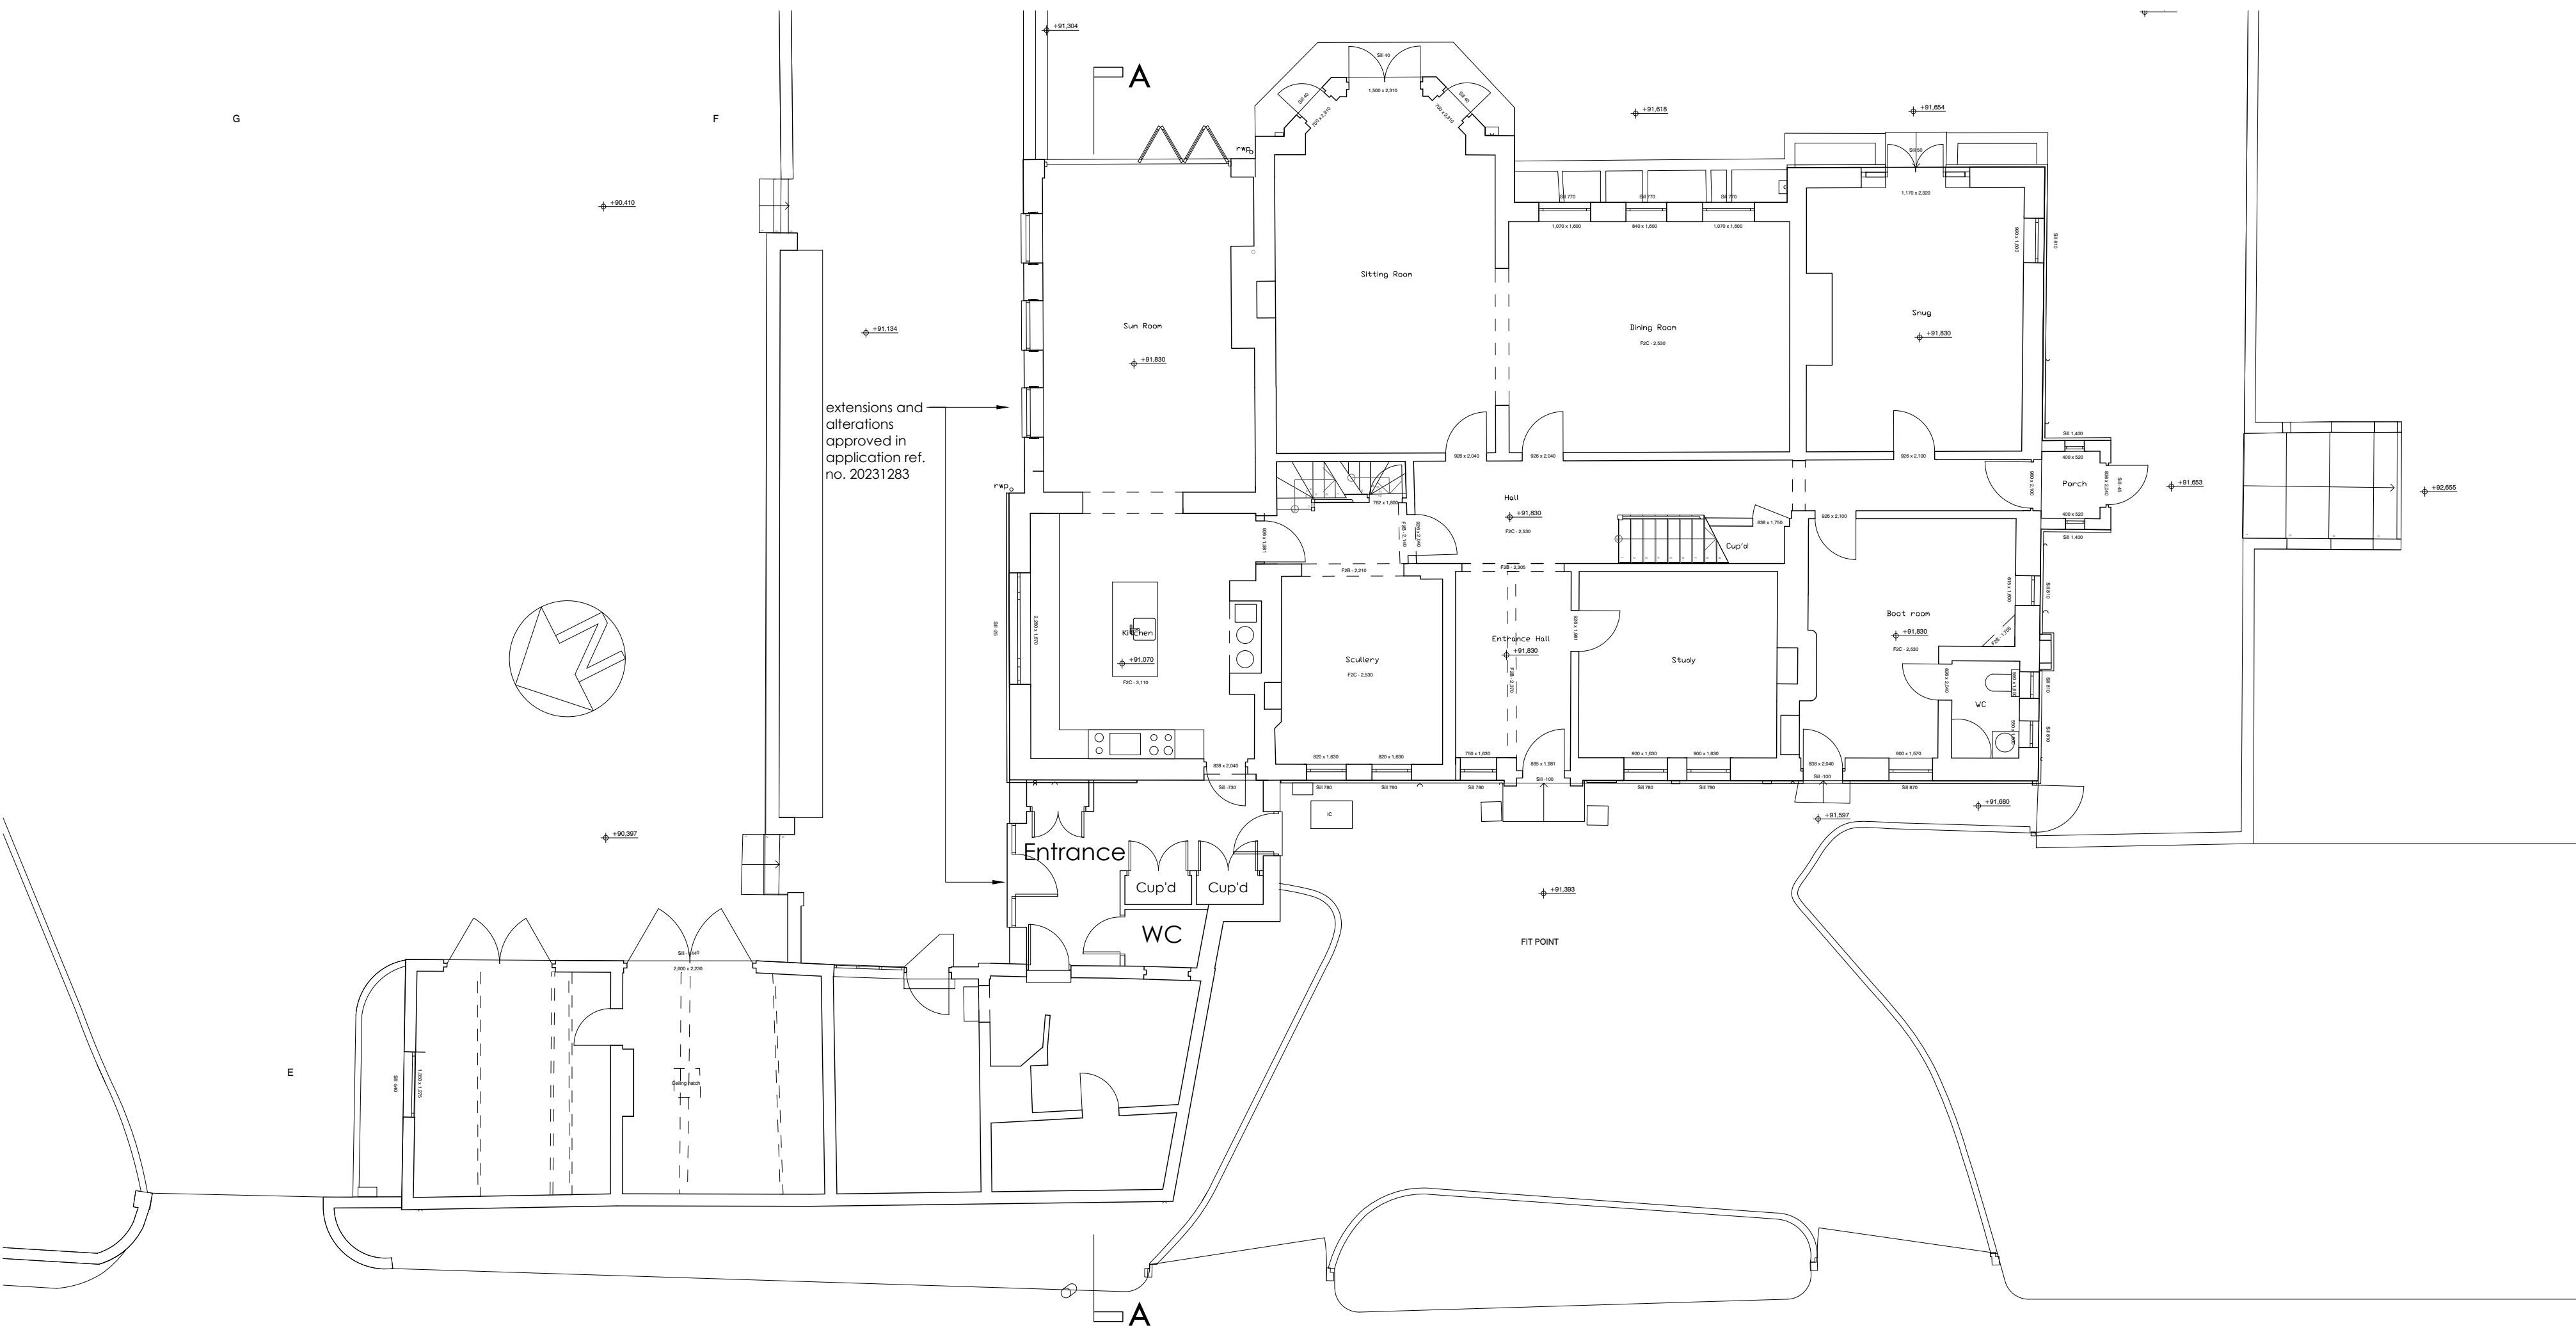

GROUND FLOOR PLAN
SCALE 1:100