


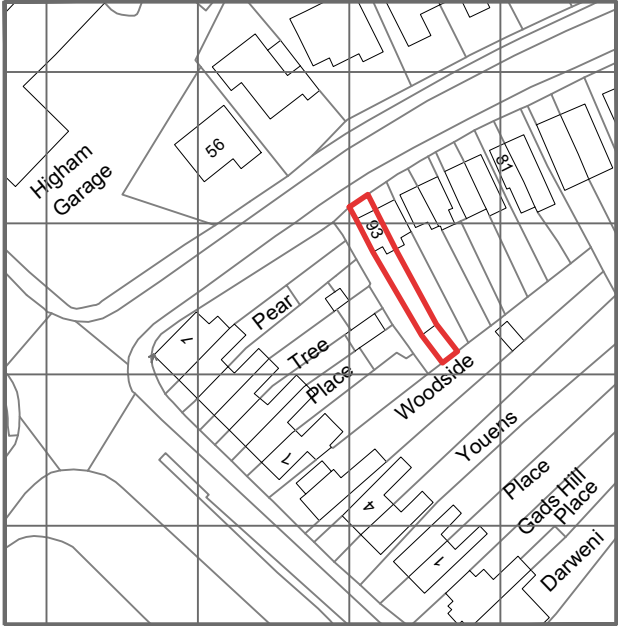

01



Existing Location Plan

1:1250

10m

100.04 m

100m

 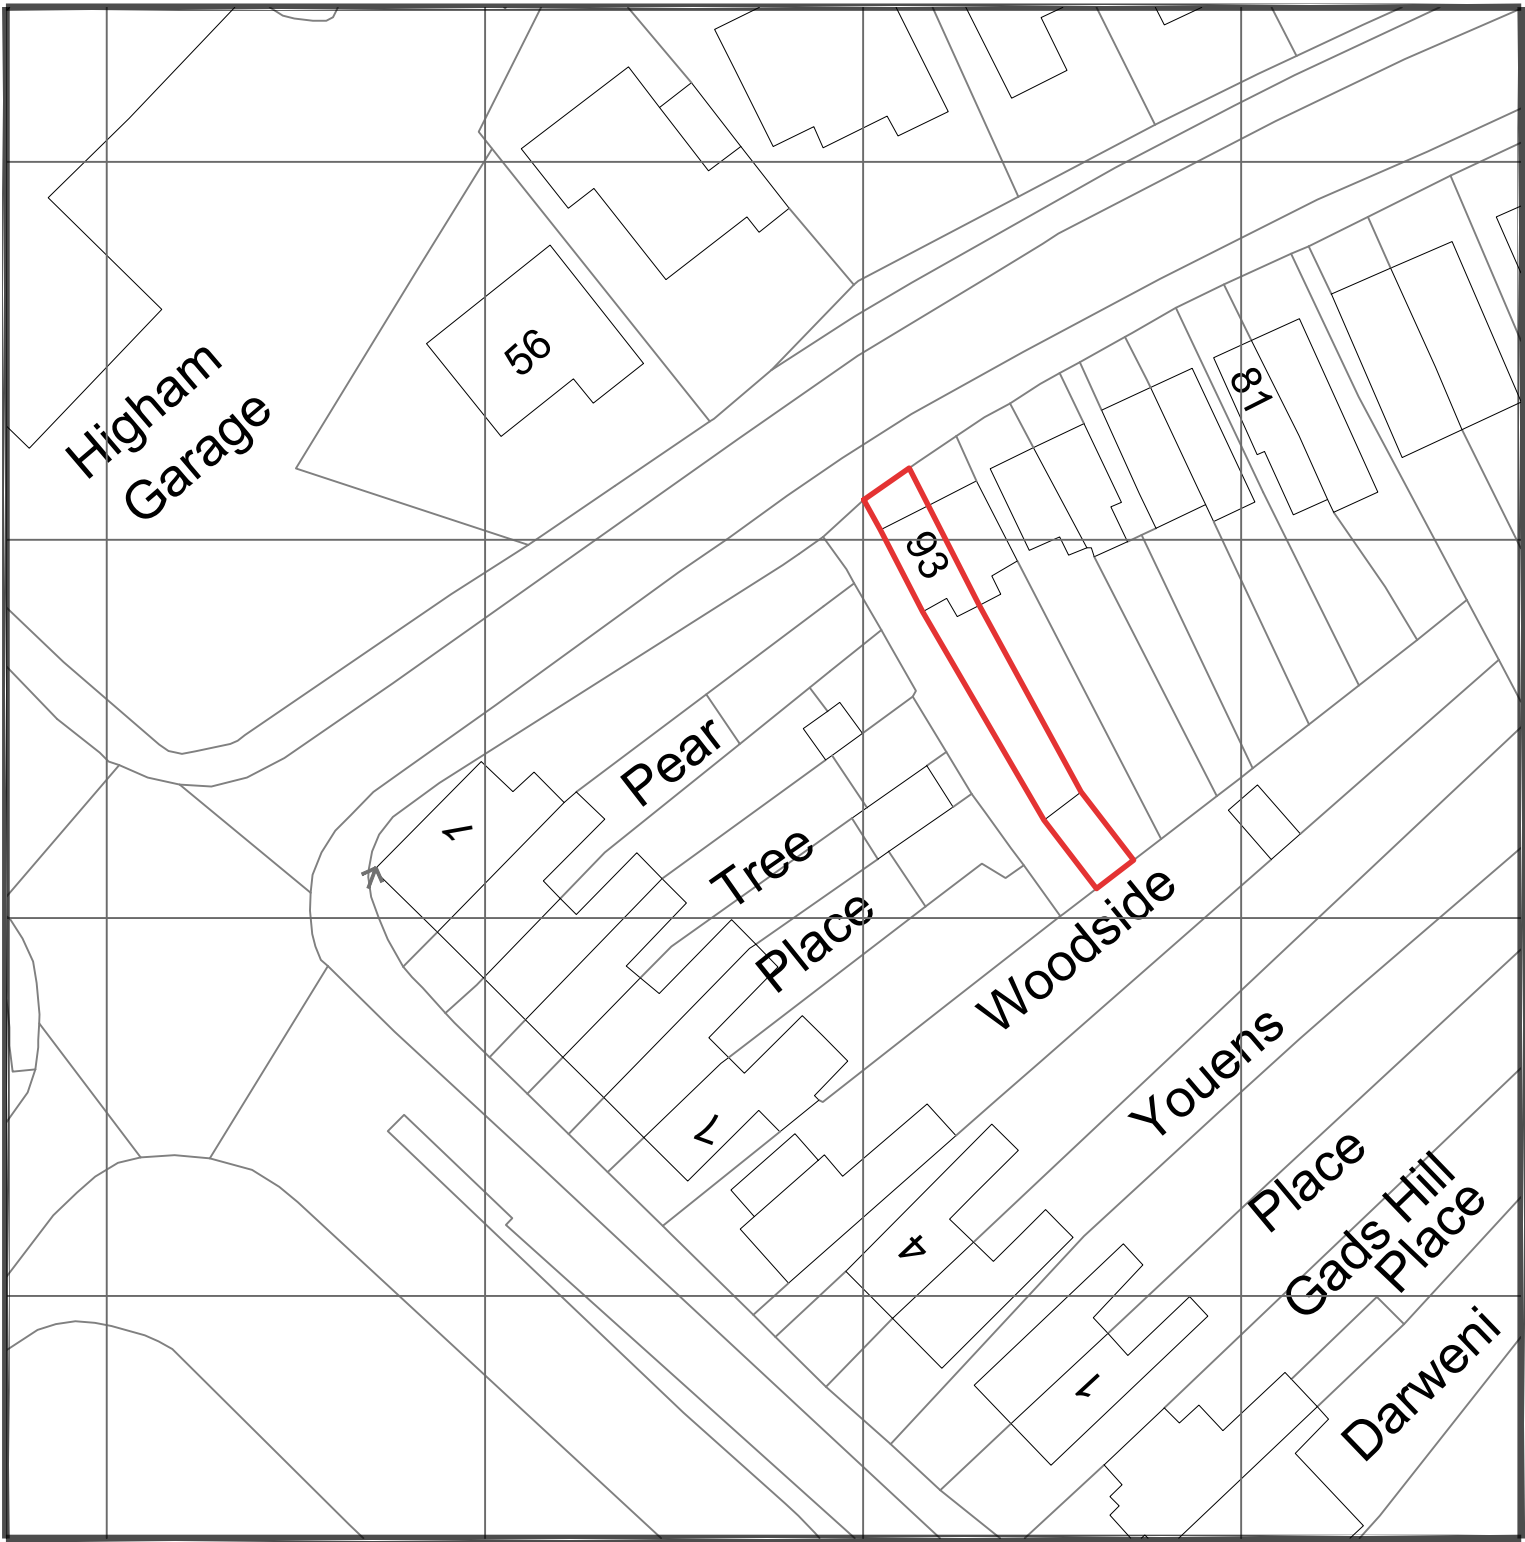

02

Existing Site Plan

1:500

5m

40 m

40m

NOTES

Legal Info

1. ©Macintosh Davies Ltd. Drawing not for construction. Do not scale from this drawing in either paper or digital form. Use written dimensions only. All dimensions are given in millimeters unless otherwise stated.

2. All survey information by others. Check all dimensions on site. Site boundaries to be confirmed by client solicitors with reference to title deeds.

3. This drawing is intended for use by the commissioning client only. Macintosh Davies Ltd do not assume any liability to any third party for the information herein.

REVISIONS

A	25/09/24	EJD
Existing site plan included		

JOB TITLE			
93 Villa Rd, Higham, Kent, ME3 7BX			
DWG TITLE			
Existing Location and Site Plan			
DATE	BY	CHECKED BY	A3
24/09/24	DB	RND	
DWG NO.	REV.	STATUS	
M150 02 1250	A	Planning	

MacintoshDavies Ltd

Architectural and interior designs

Studio A,
Quayside House,
Chatham Maritime
ME4 4QZ



01634 963 317

www.macintoshdavies.co.uk