



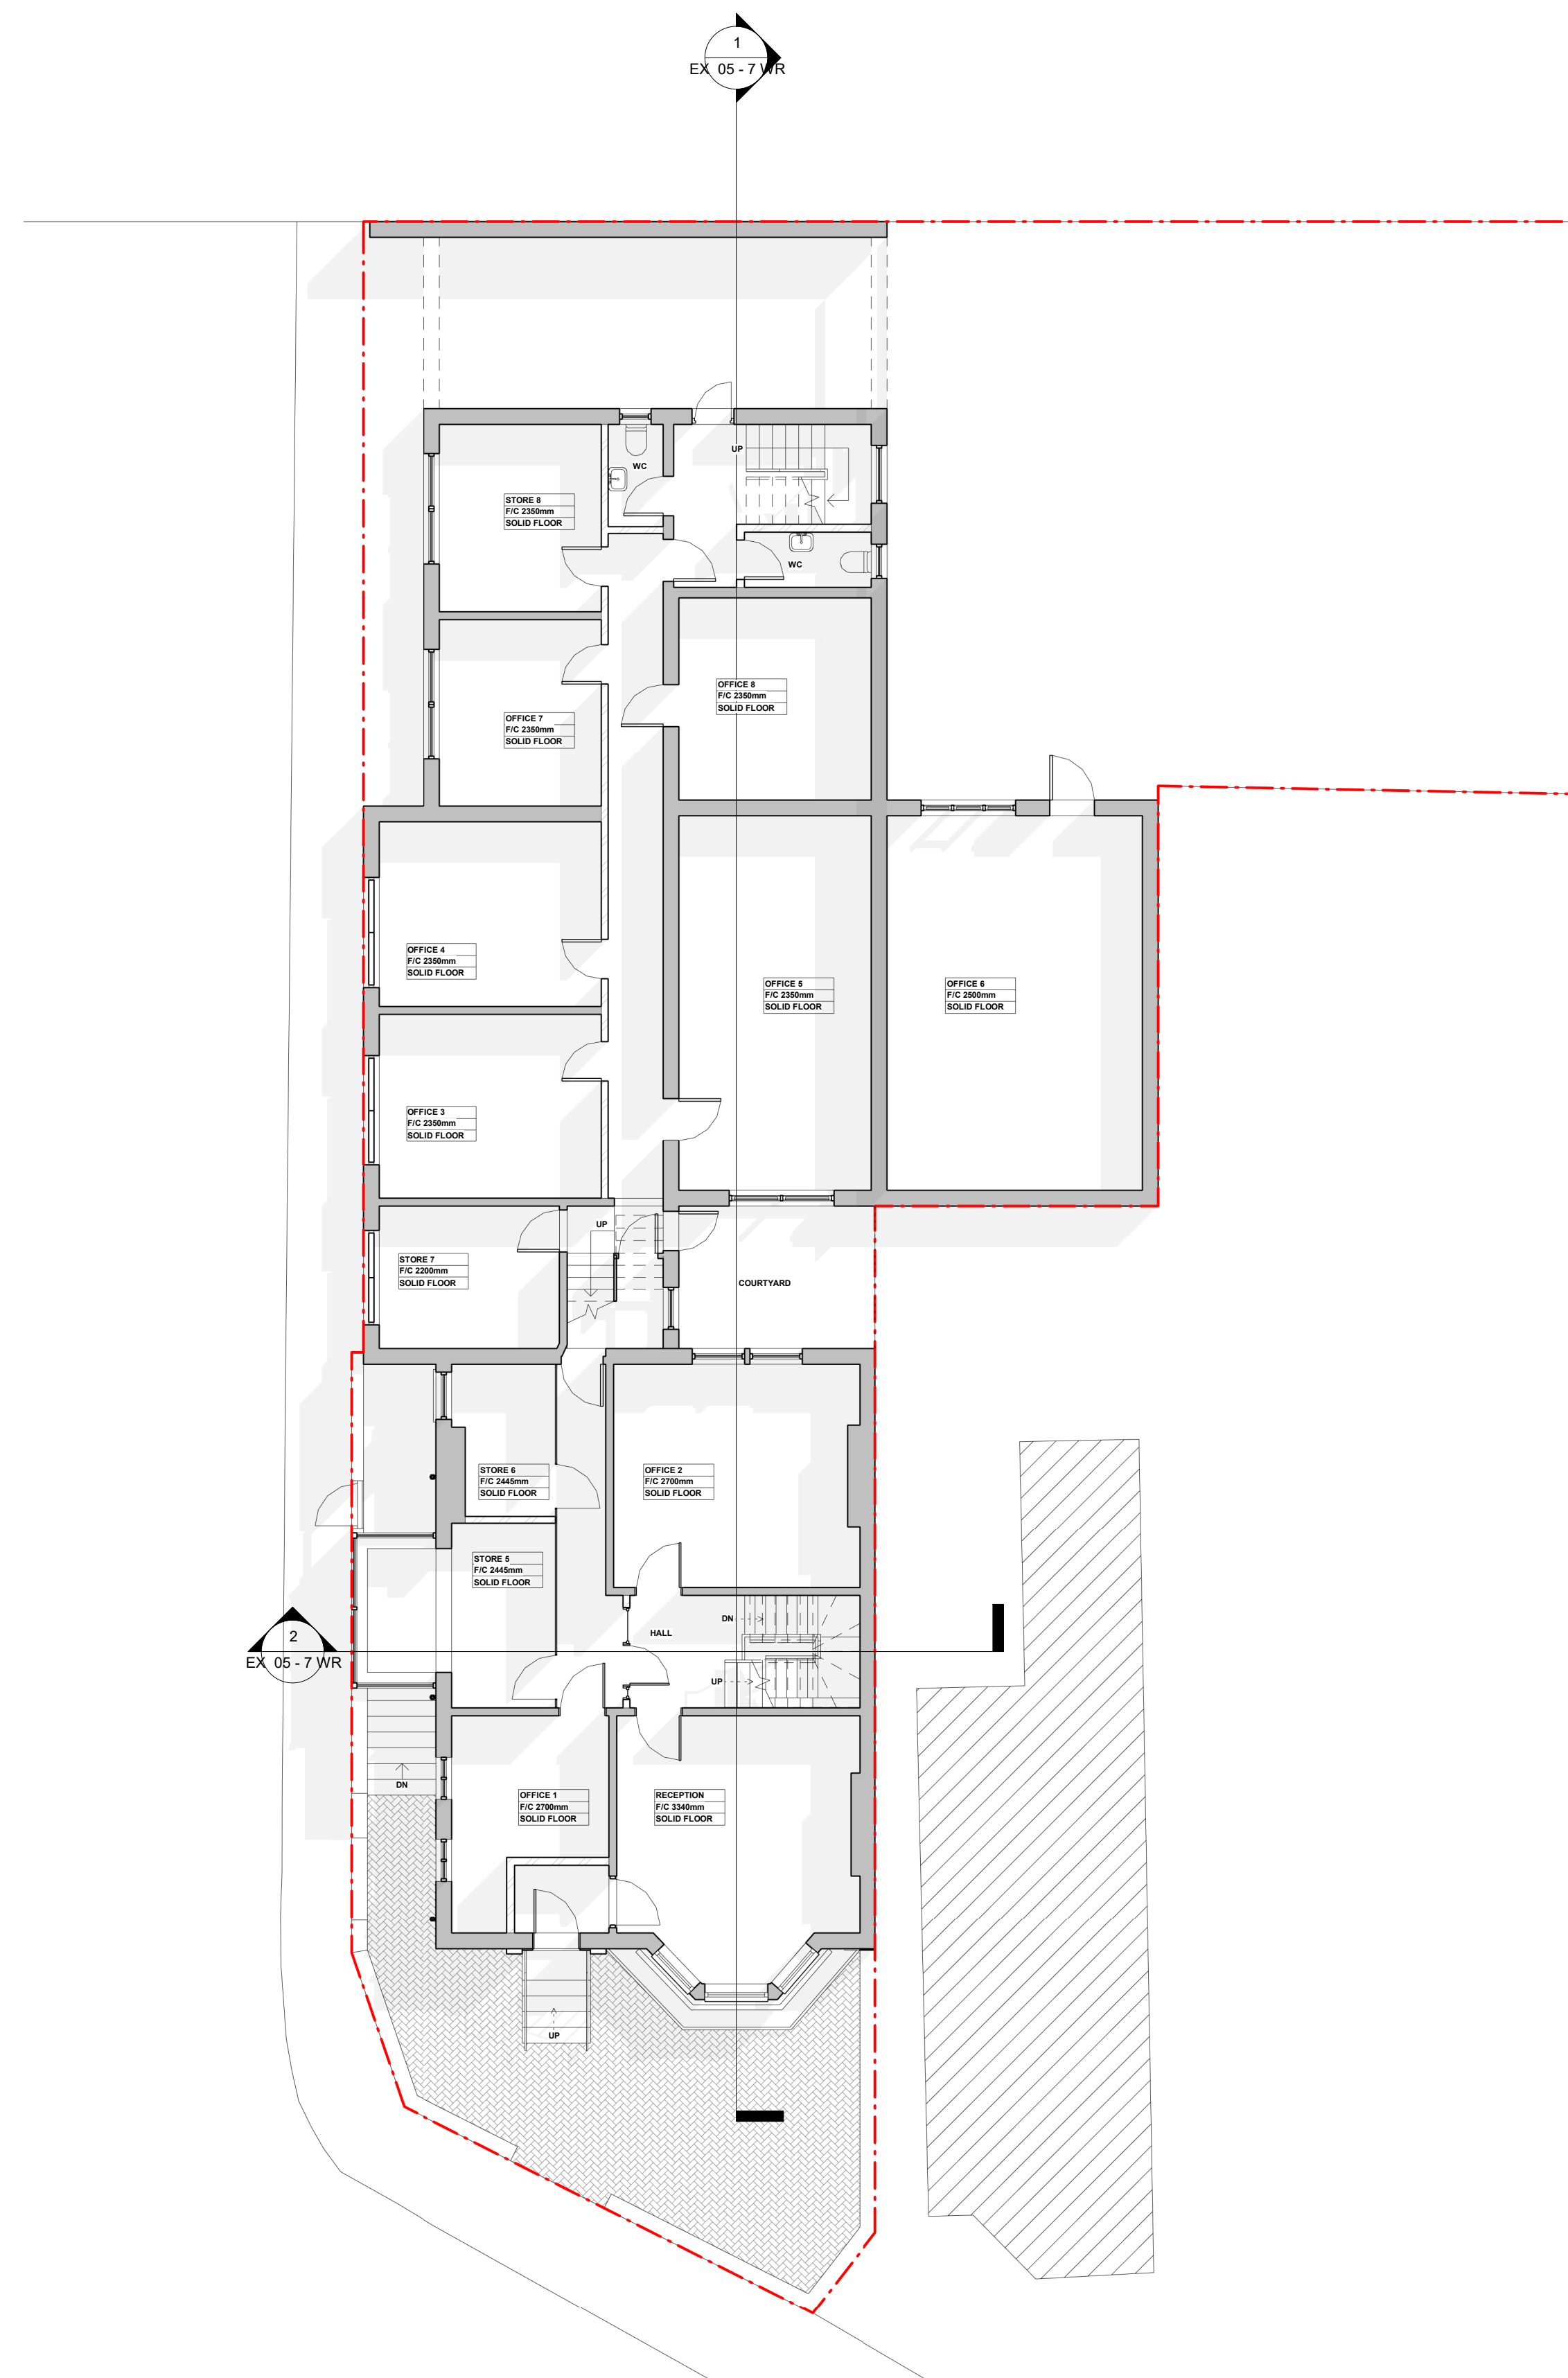

		EXISTING WALL	
		BOUNDARY LINE	
F/C		FLOOR TO CEILING HEIGHT	
PROJECT Existing Drawings			
ADDRESS 7 Wrotham Rd, Gravesend DA11 0PD			
CLIENT NAME			
PROJECT STATUS Planning			
SHEET N. EX 01 - 17 WR		DRAWING TITLE Existing Basement & Ground Floor Plans	
DESIGNED BY: Gopians		DRAWN BY: SB	CHECKED BY: Gopians
DATE: 04/09/2023		SCALE As Indicated @ A1	

All dimensions to be cross-checked on site prior to completing drawings for a party wall process, ordering and/or structural purposes

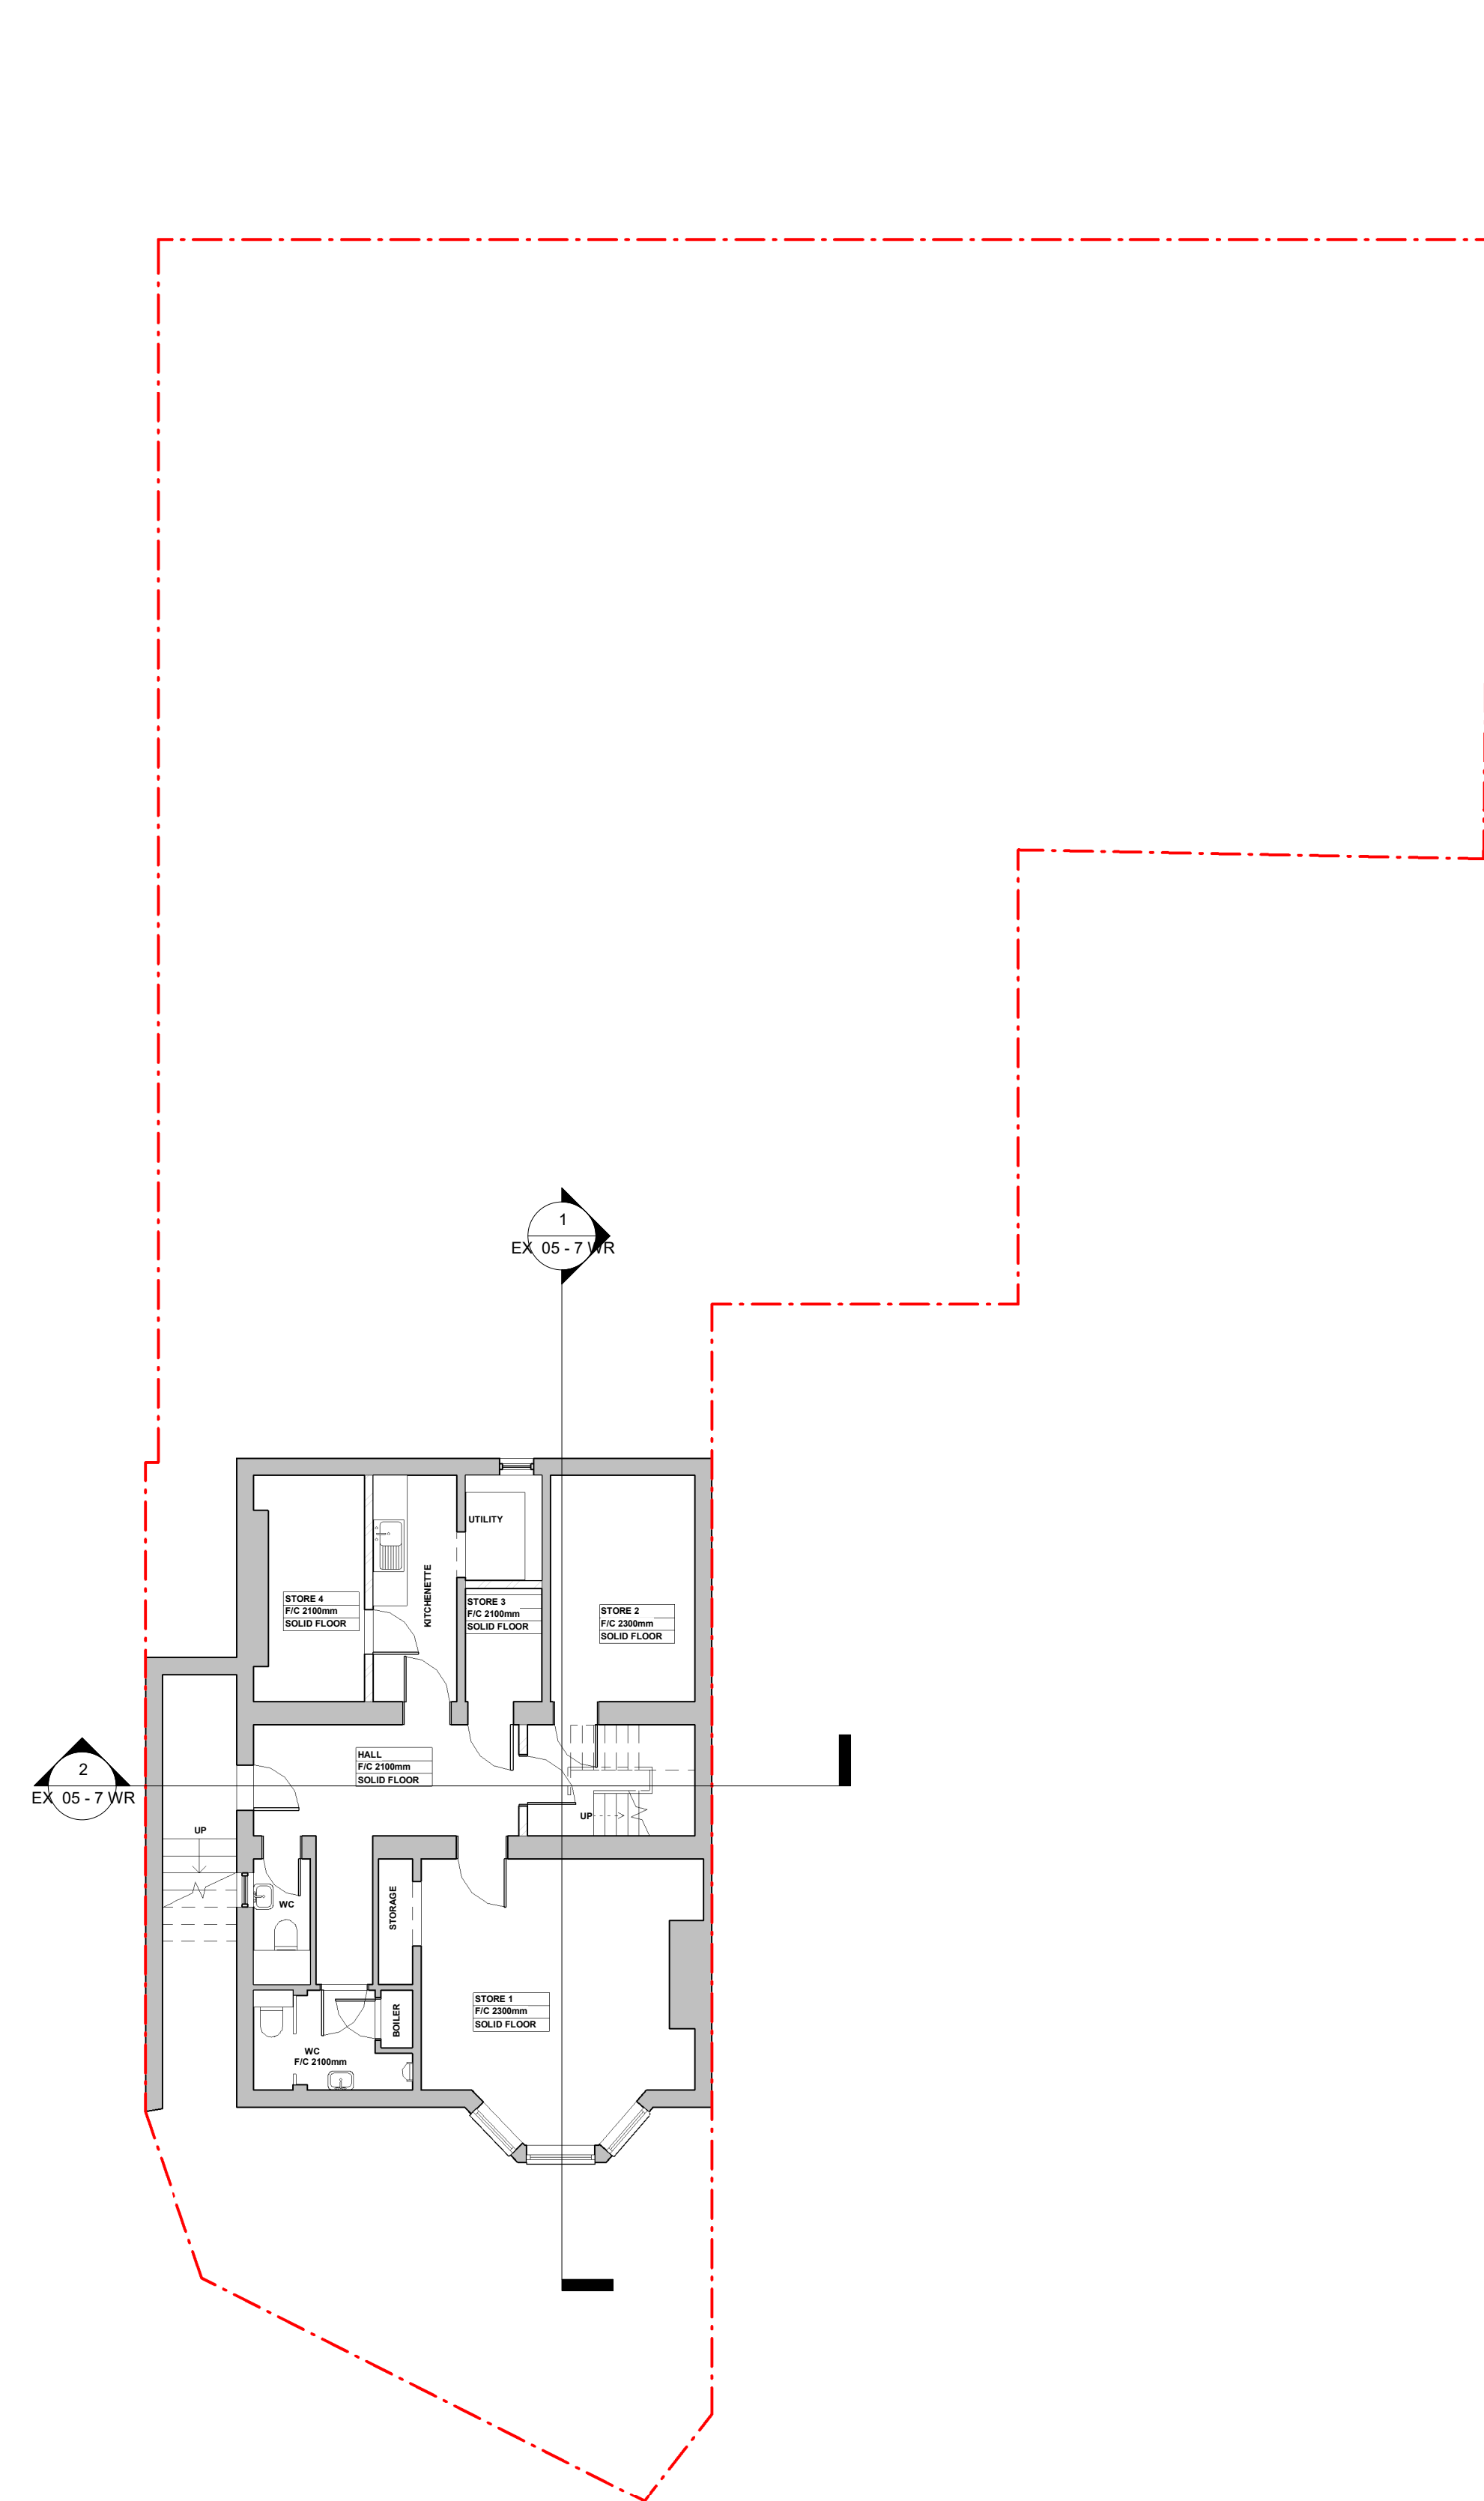

VISUAL SCALE 1:100



1 Existing Front Elevation
1 : 100



3 Existing Left Side Elevation
1 : 100





2 Existing Rear Elevation
1 : 100




4 Existing Right Side Elevation
1 : 100

EXISTING WALL		
BOUNDARY LINE		
F/C		
FLOOR TO CEILING HEIGHT		
PROJECT		
Existing Drawings		
ADDRESS		
7 Wrotham Rd, Gravesend DA11 0PD		
CLIENT NAME		
PROJECT STATUS		
Planning		
SHEET N.	DRAWING TITLE	
EX 04 - 7 WR	Existing Elevations	
DESIGNED BY:	DRAWN BY:	CHECKED BY:
Gopians	SB	Gopians
DATE:	SCALE	
04/09/2023	As Indicated @ A1	
All dimensions to be cross-checked on site prior to completing drawings for a party wall process, ordering and/or structural purposes.		

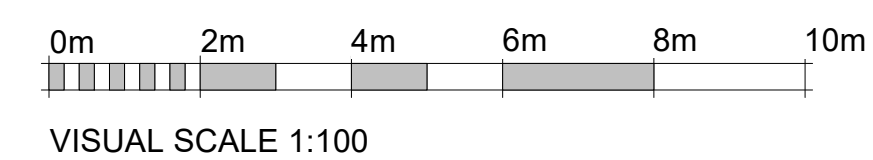


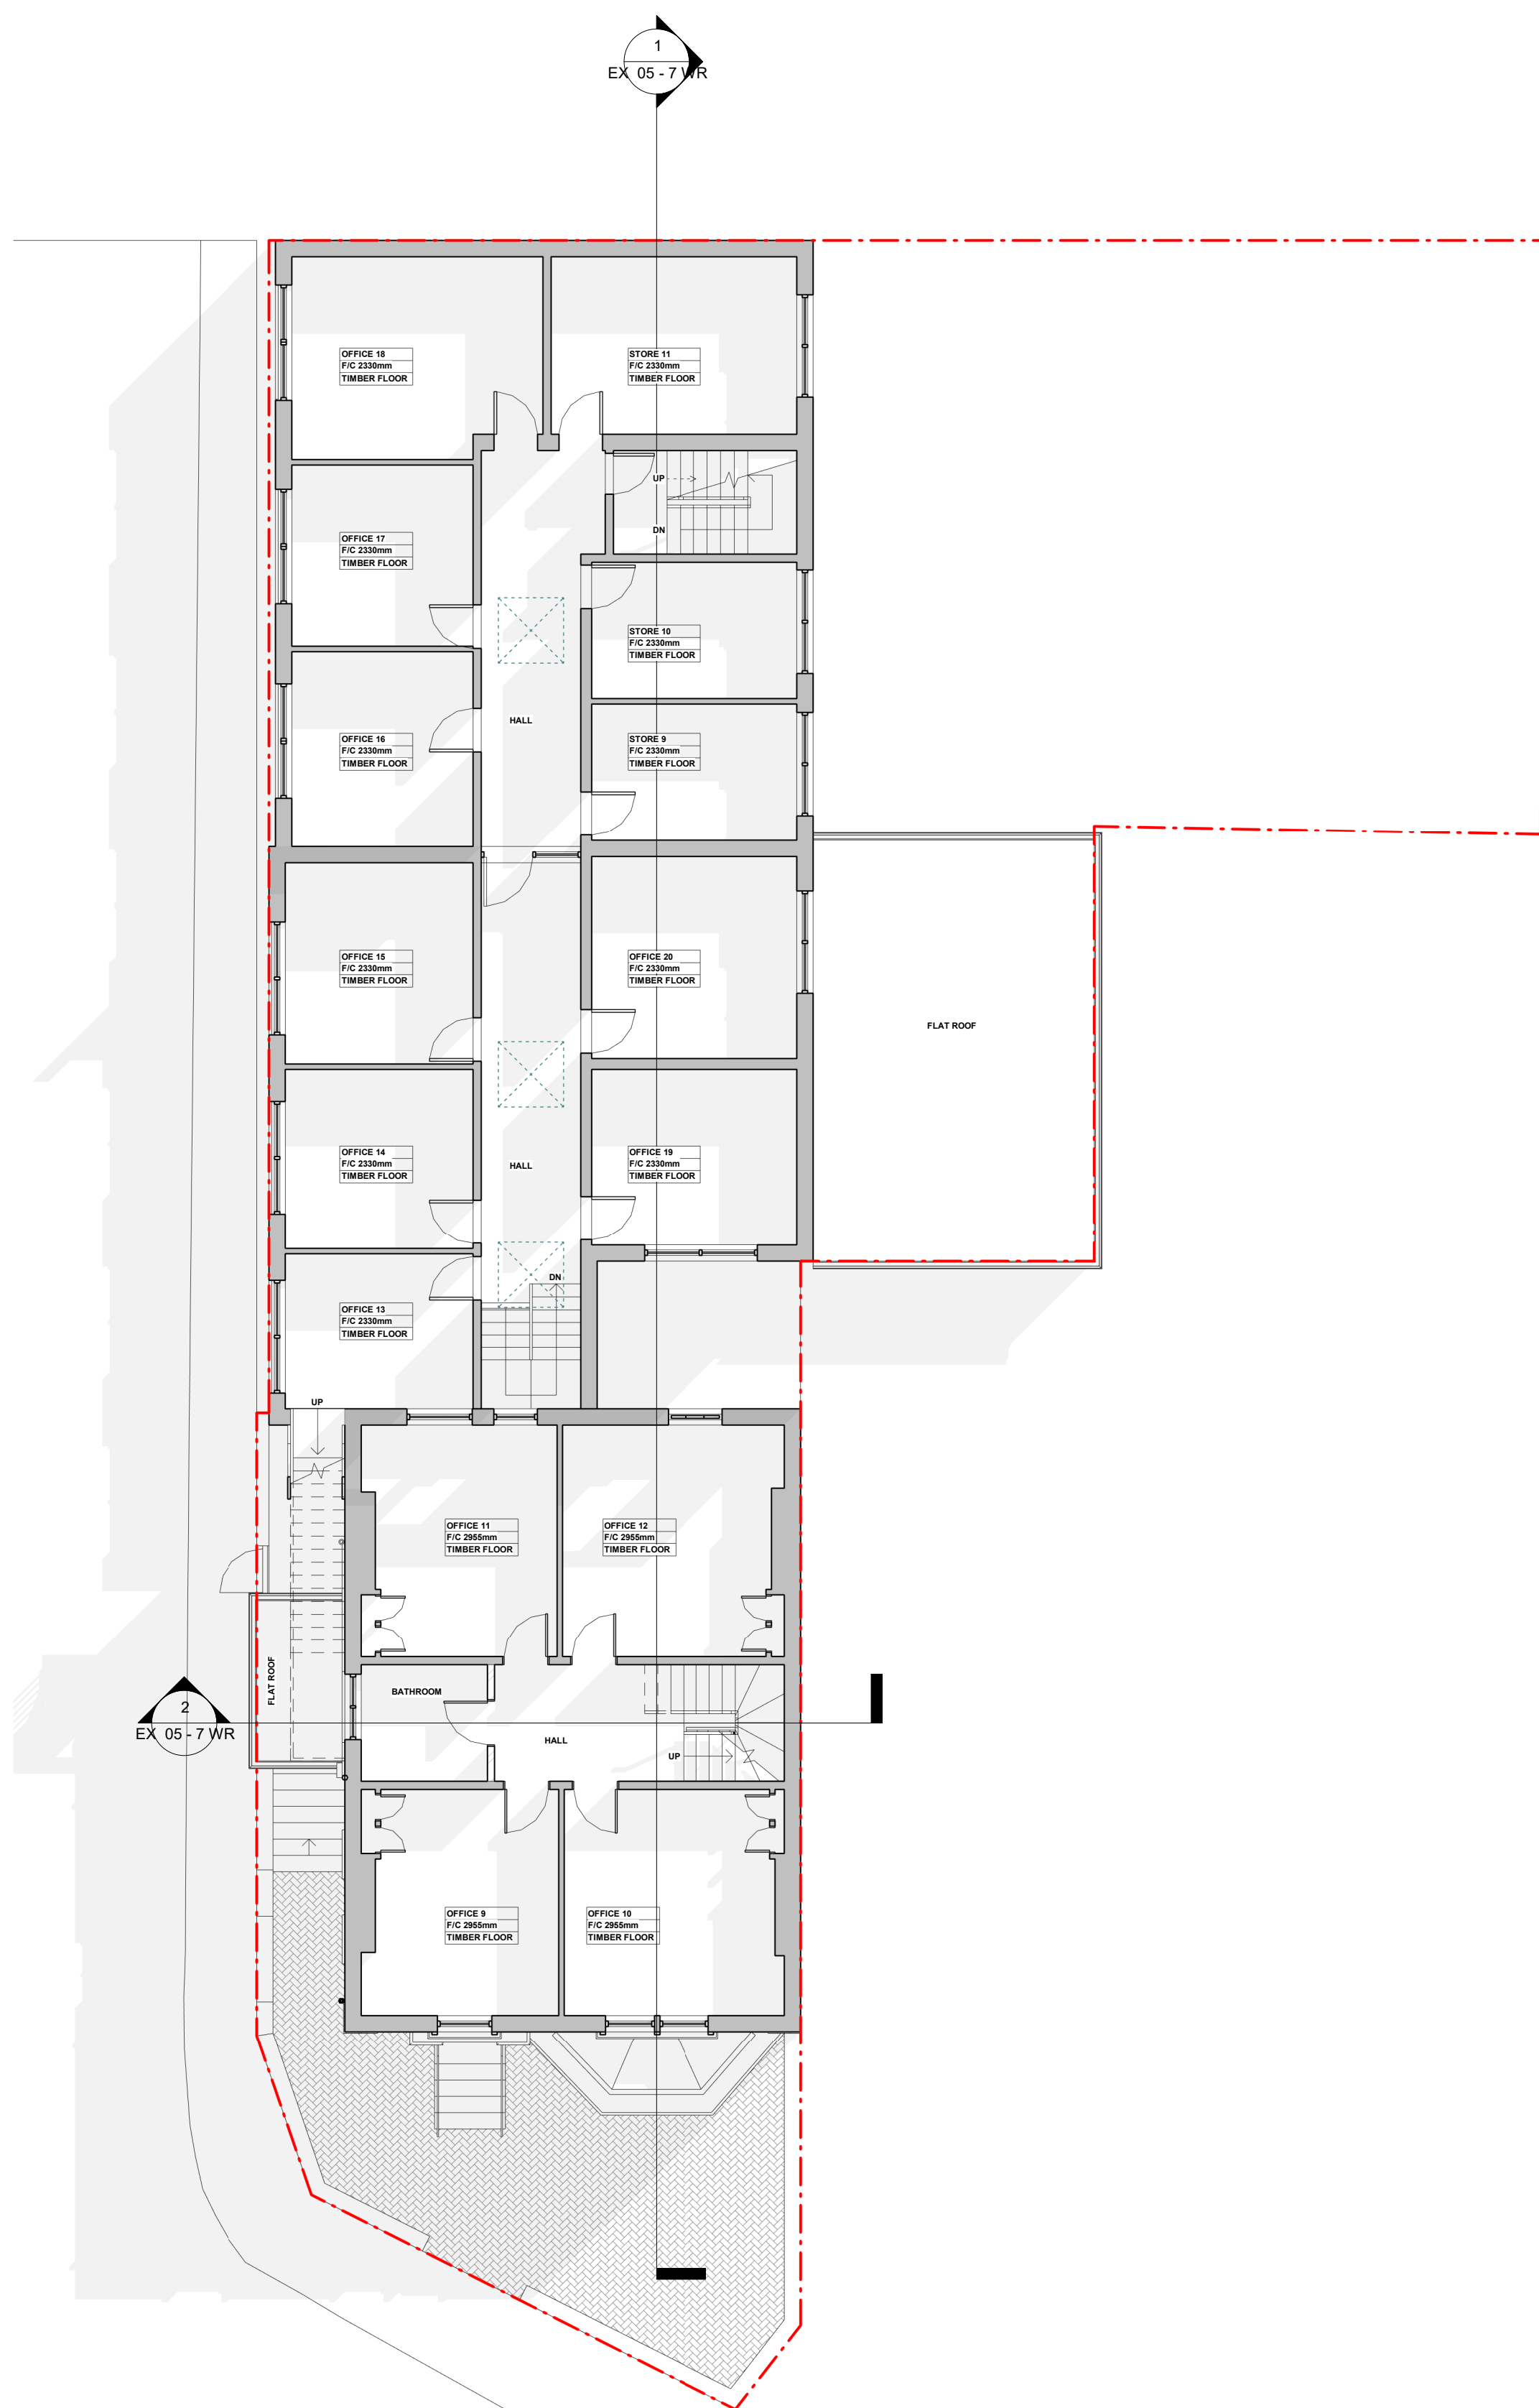


1 Existing First Floor
1 : 100

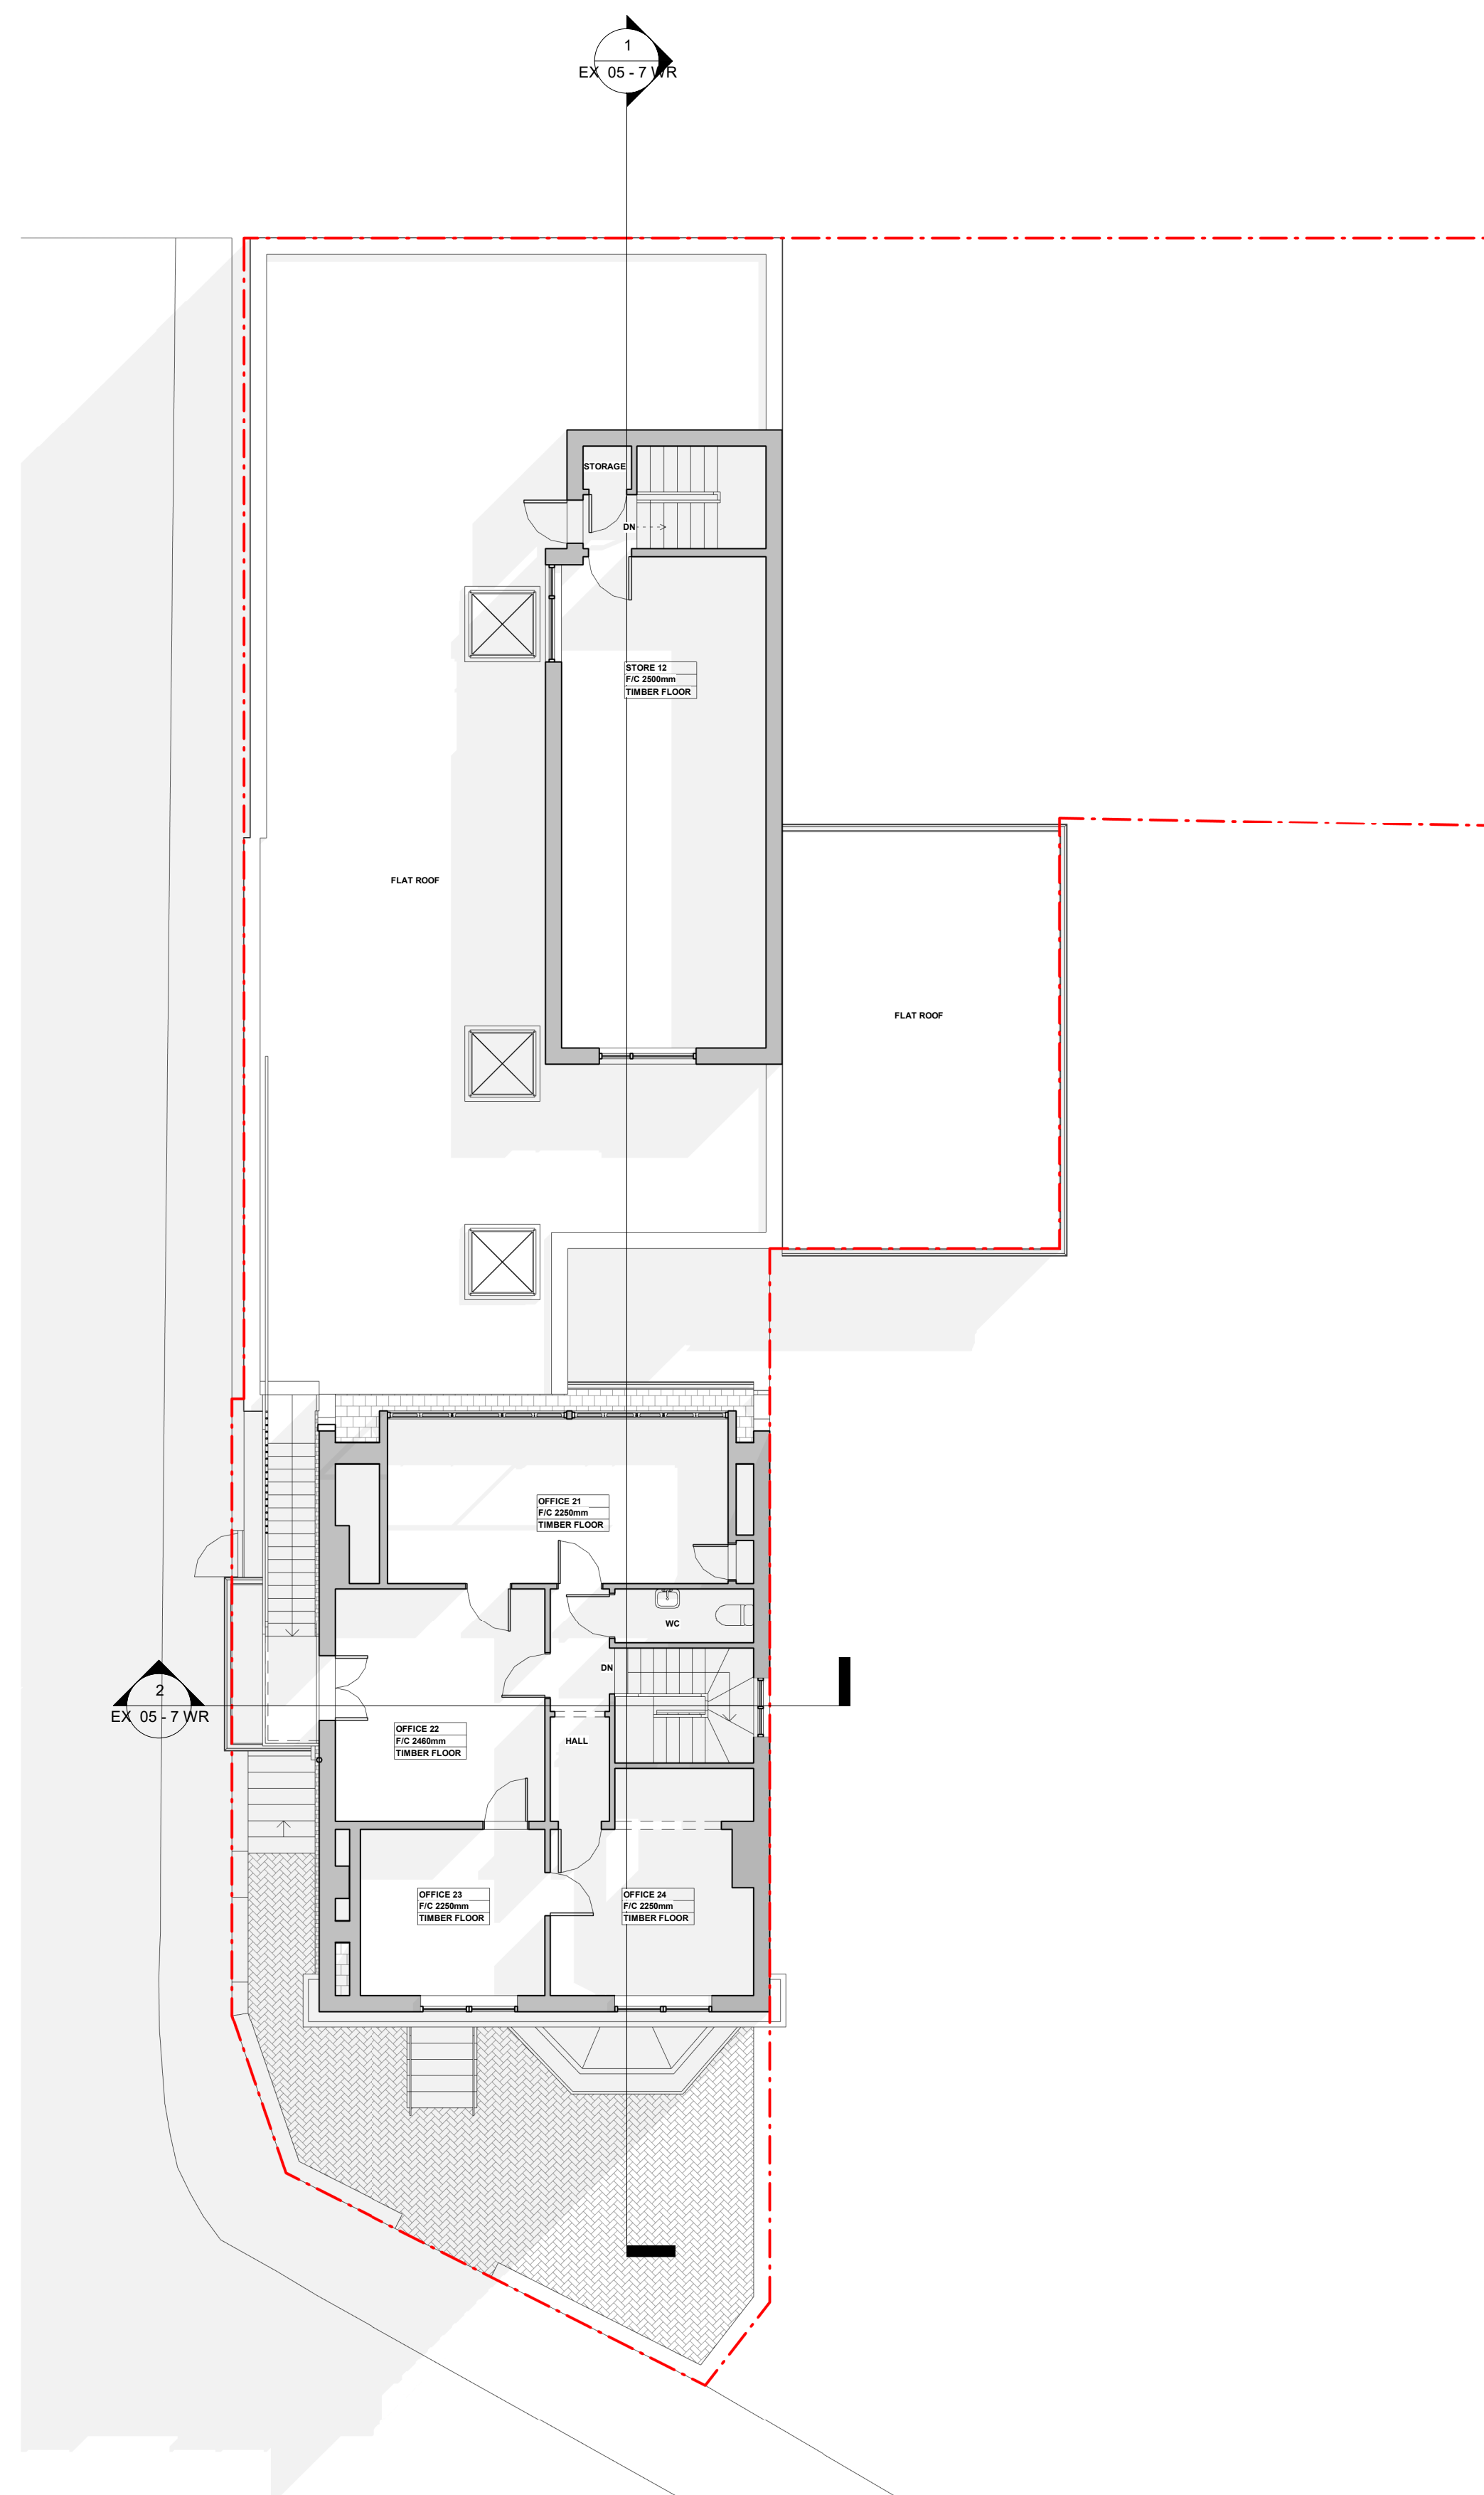


2 Existing Loft
1 : 100

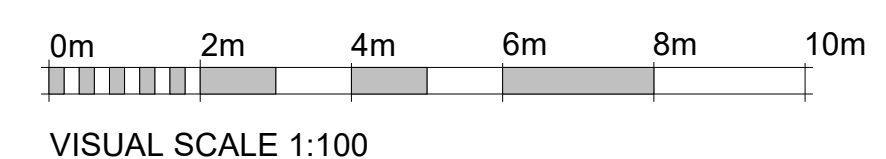


PROJECT Existing Drawings	
ADDRESS 7 Wrotham Rd, Gravesend DA11 0PD	
CLIENT NAME	
PROJECT STATUS Planning	
SHEET N. EX 02 - 7 WR	DRAWING TITLE Existing First Floor & Loft Plans
DESIGNED BY: Gopians	DRAWN BY: SB
DATE: 04/09/2023	CHECKED BY: Gopians
SCALE As Indicated @ A1	
All dimensions to be cross-checked on site prior to completing drawings for a party wall process, ordering and/or structural purposes.	

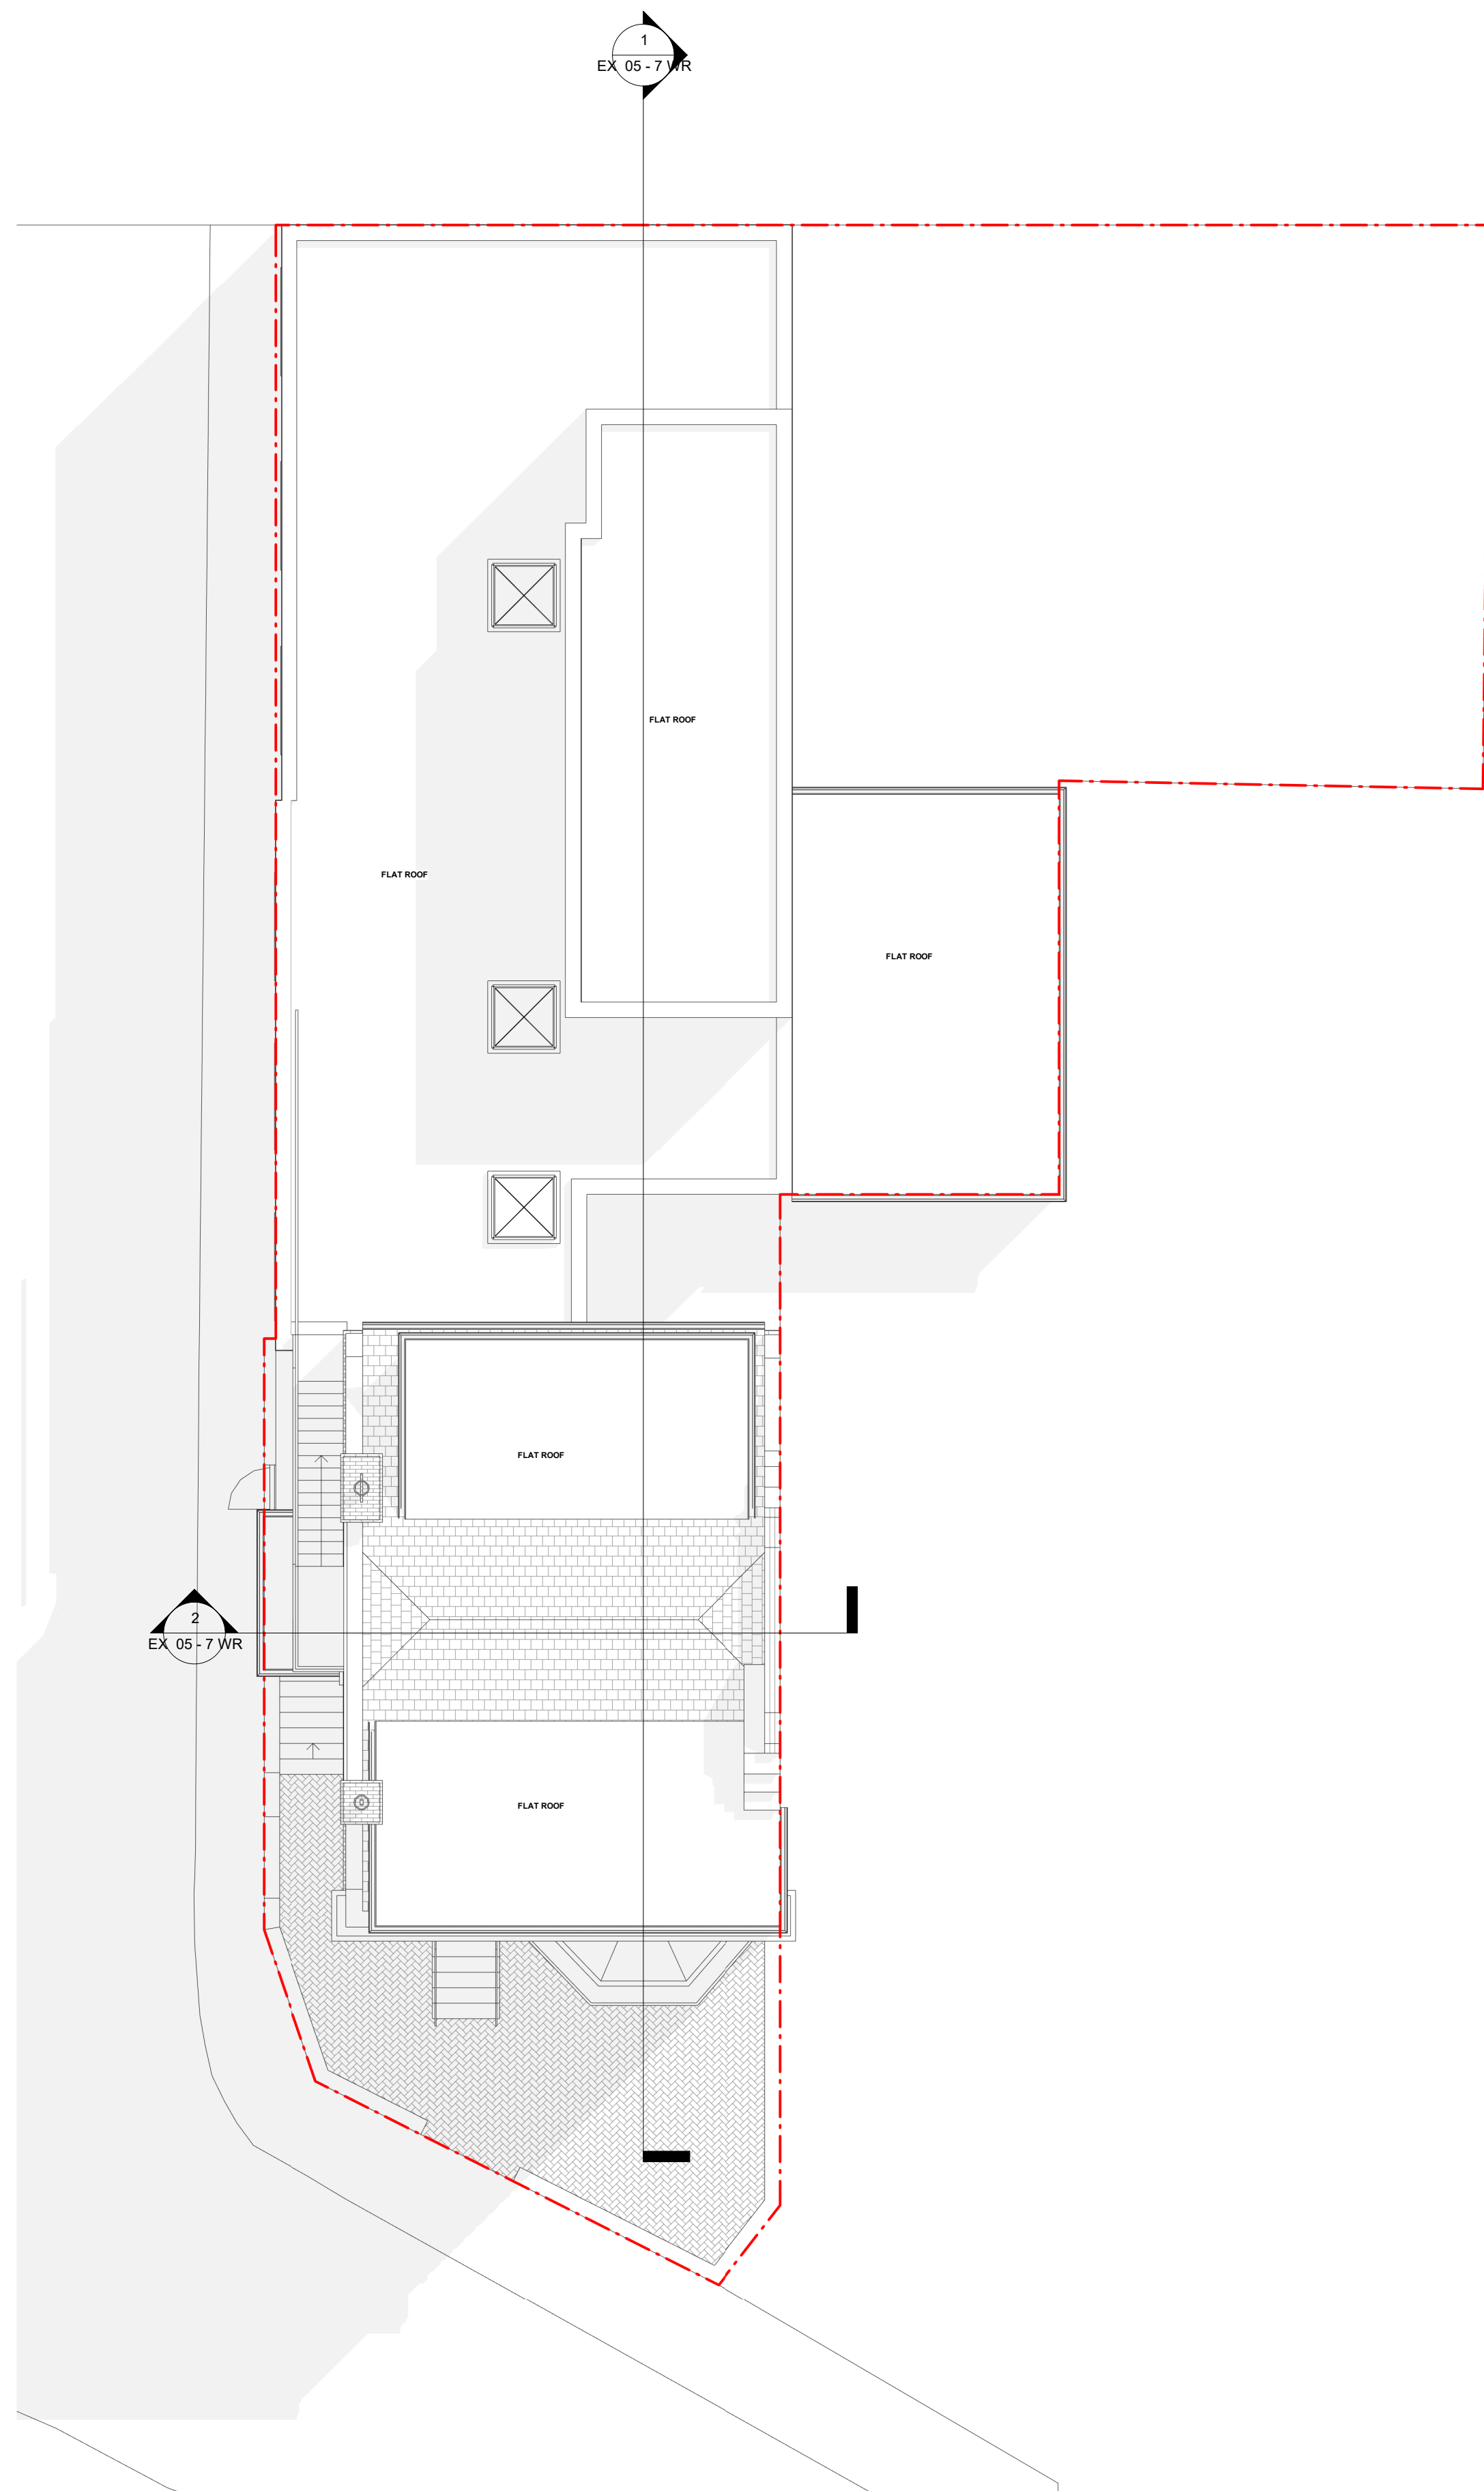


1 Existing Roof
1 : 100

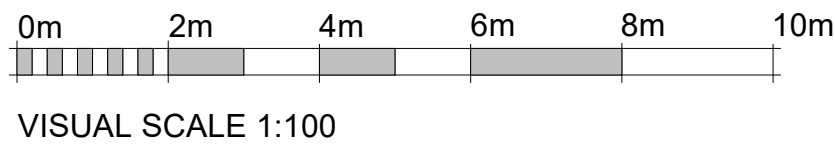

PROJECT Existing Drawings		
ADDRESS 7 Wrotham Rd, Gravesend DA11 0PD		
CLIENT NAME		
PROJECT STATUS Planning		
SHEET N. EX 03 - 7 WR	DRAWING TITLE Existing Roof Plan	
DESIGNED BY: Goplans	DRAWN BY: SB	CHECKED BY: Goplans
DATE: 04/09/2023	SCALE As Indicated @ A1	
All dimensions to be cross-checked on site prior to completing drawings for a party wall process, ordering and/or structural purposes.		

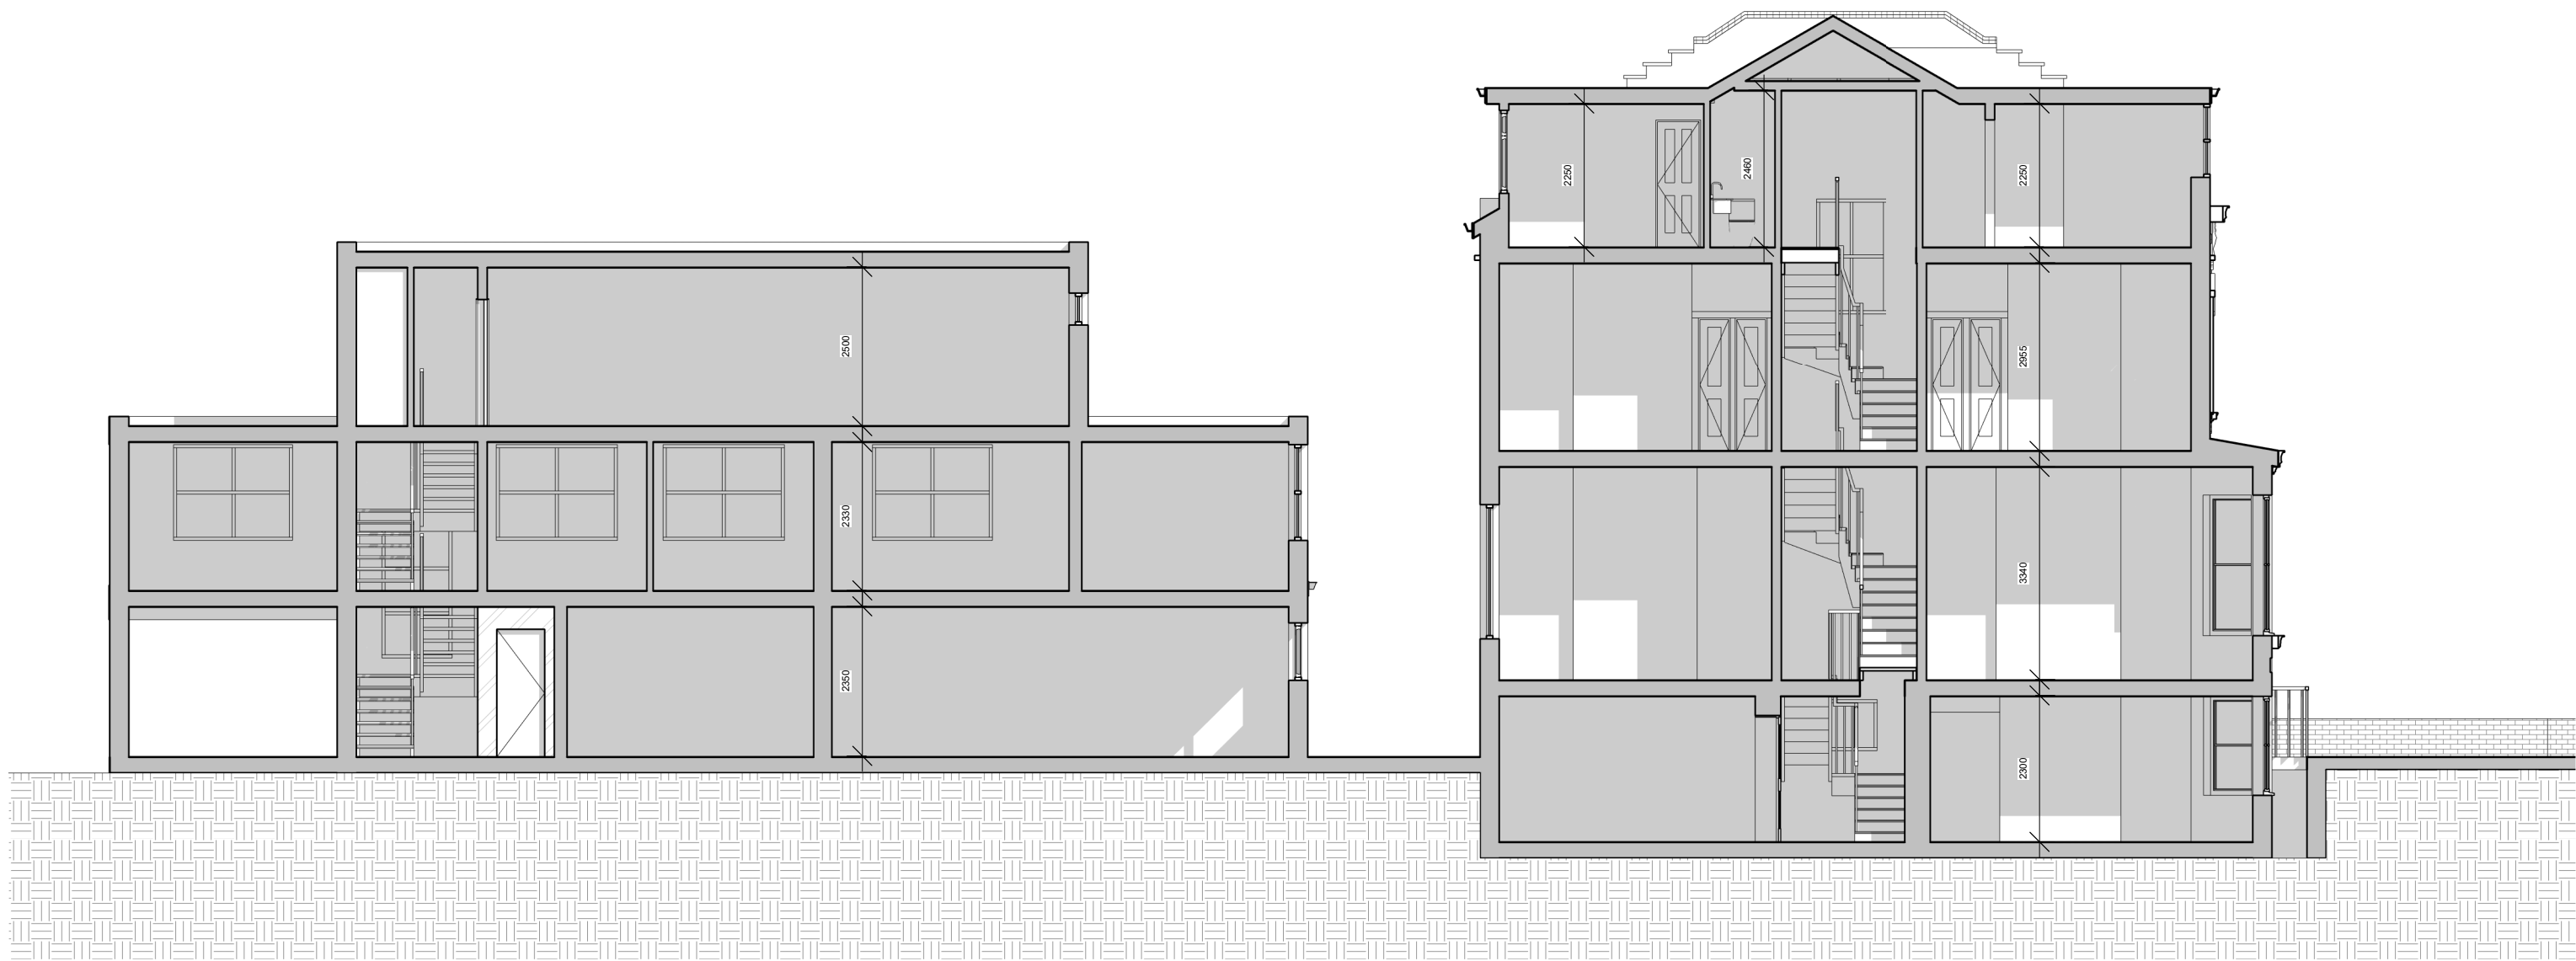


1 Existing Section AA'
1 : 100

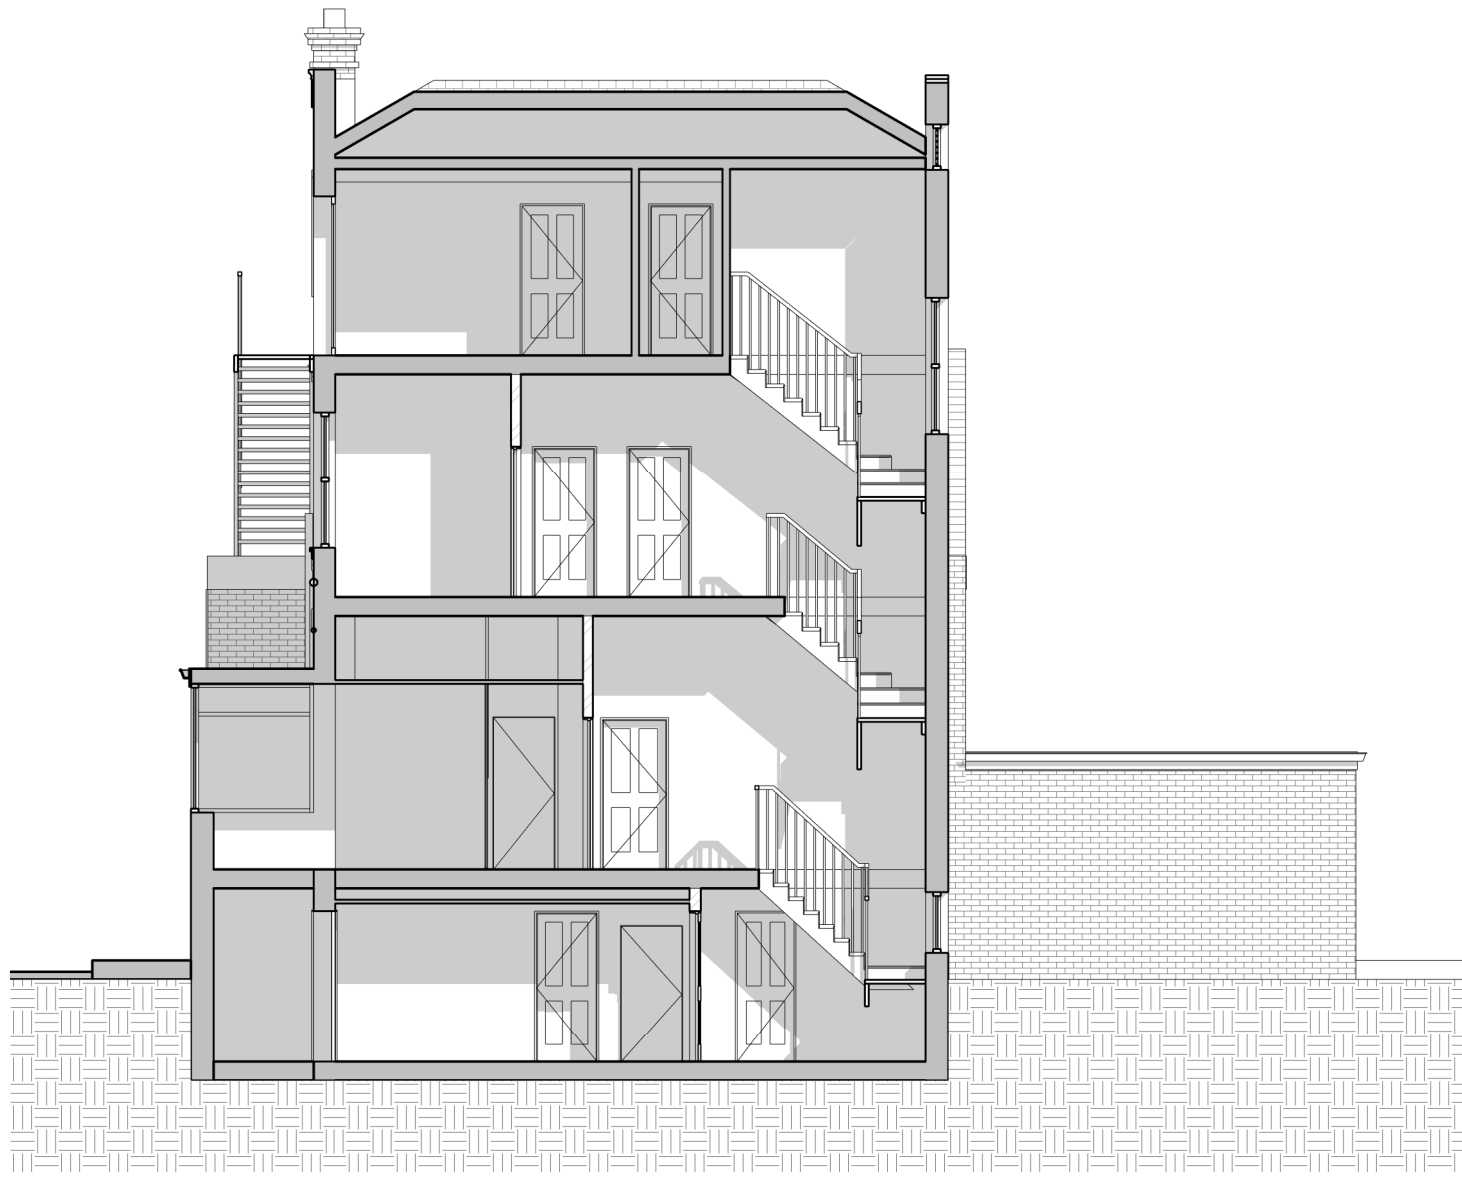

2 Existing Section BB
1 : 100

PROJECT Existing Drawings		
ADDRESS 7 Wrotham Rd, Gravesend DA11 0PD		
CLIENT NAME		
PROJECT STATUS Planning		
SHEET N. EX 05 - 7 WR	DRAWING TITLE Existing Sections	
DESIGNED BY: Gopians	DRAWN BY: SB	CHECKED BY: Gopians
DATE: 04/09/2023	SCALE: As Indicated @ A1	
All dimensions to be cross-checked on site prior to completing drawings for a party wall process, ordering and/or structural purposes.		

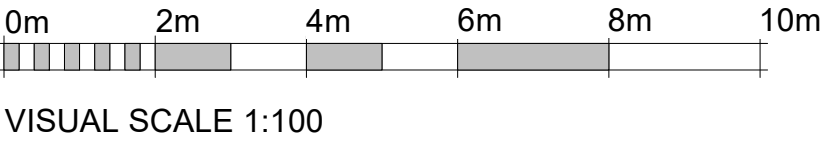

VISUAL SCALE 1:100