
 


Site Plan

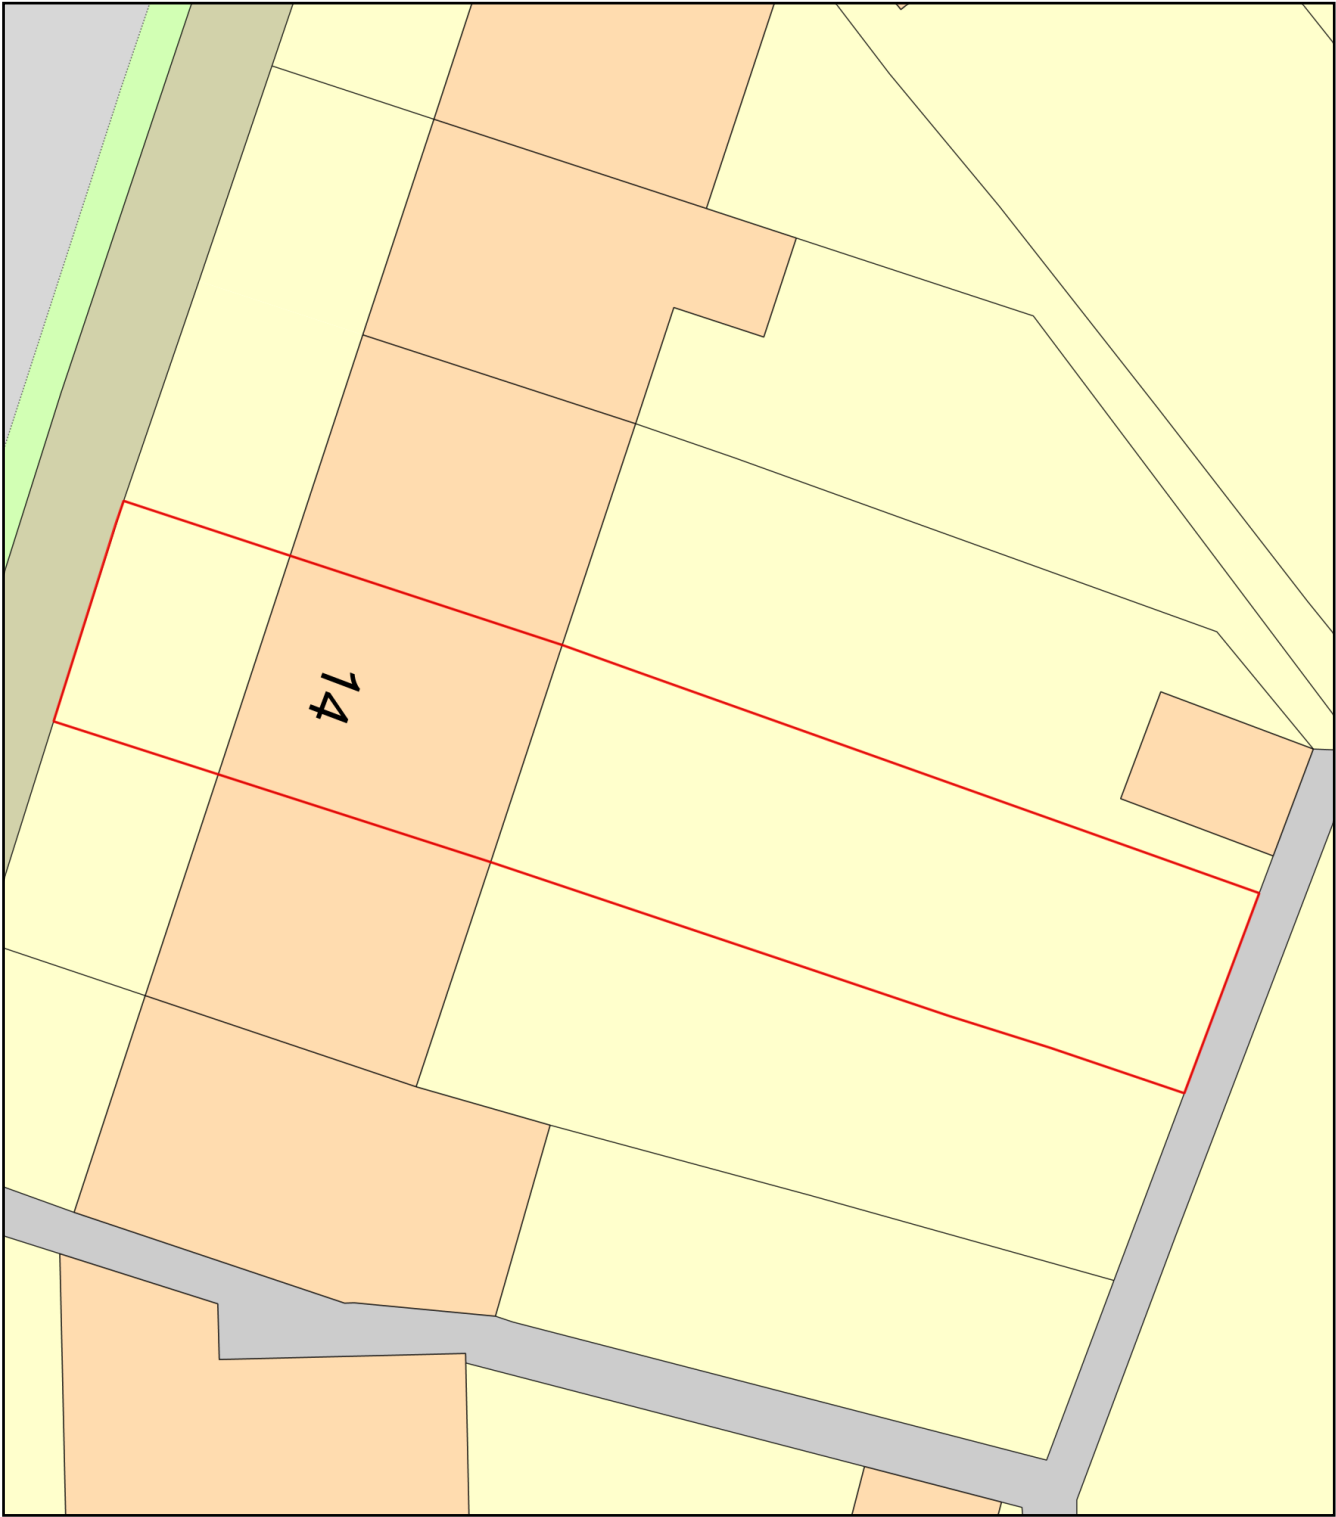

Plan Produced for: Aaron Imms

Date Produced: 07 Dec 2025

Plan Reference Number: TQRQM25341140736325

Scale: 1:200 @ A4