




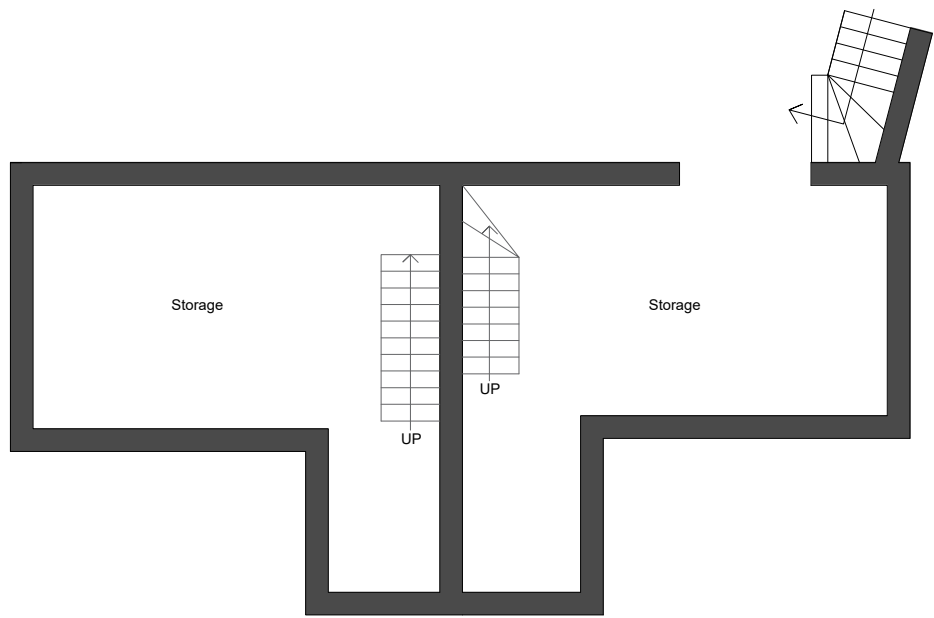


Existing Basement Floor Plan

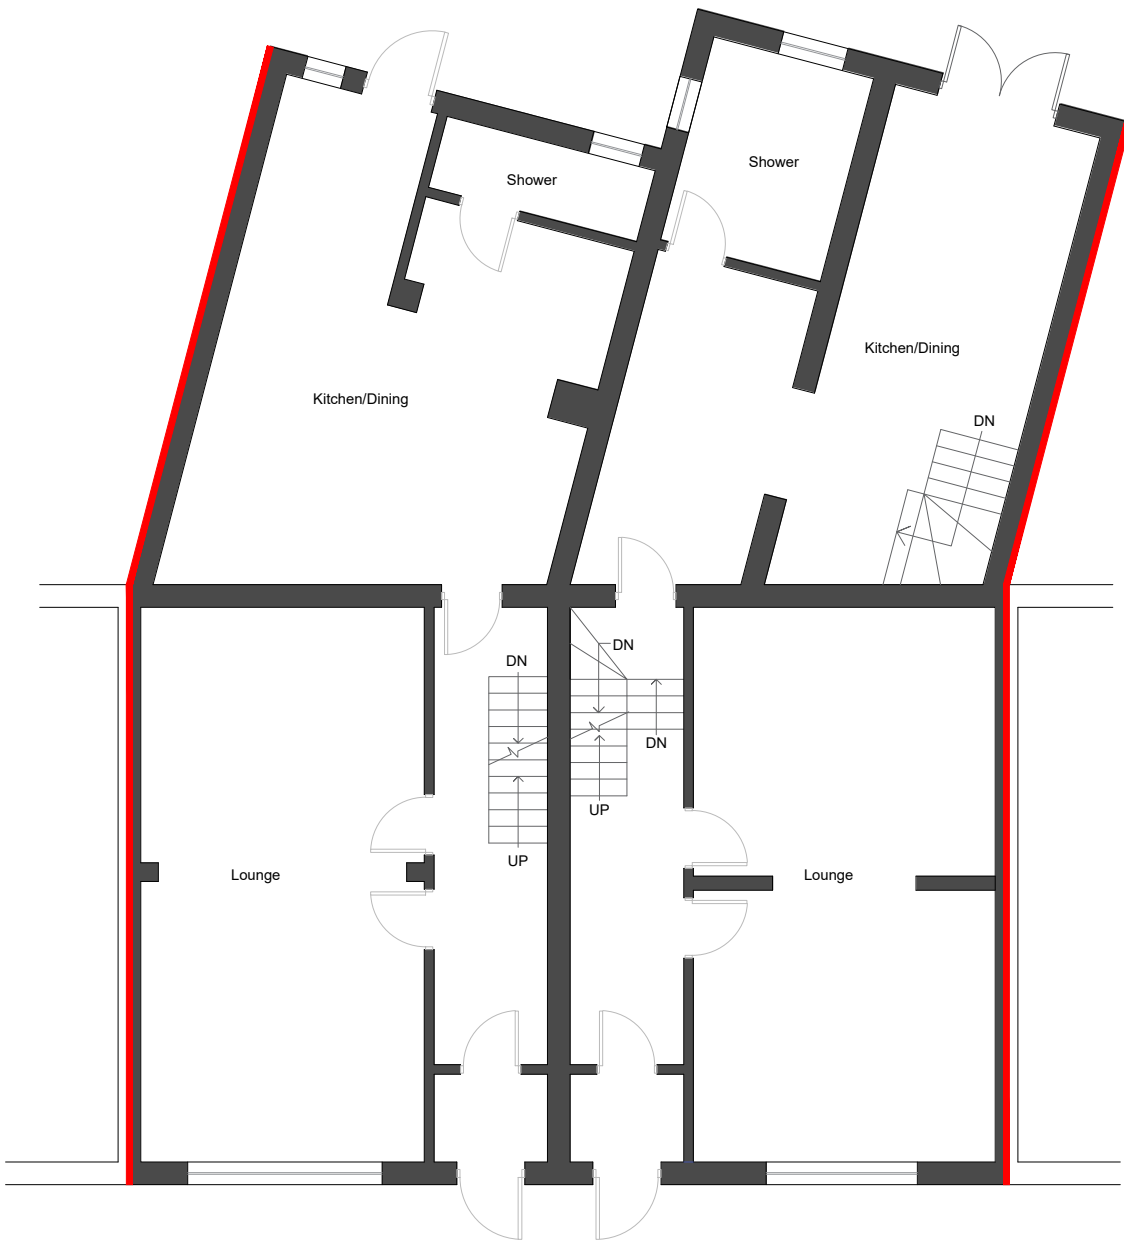


Existing Ground Floor Plan

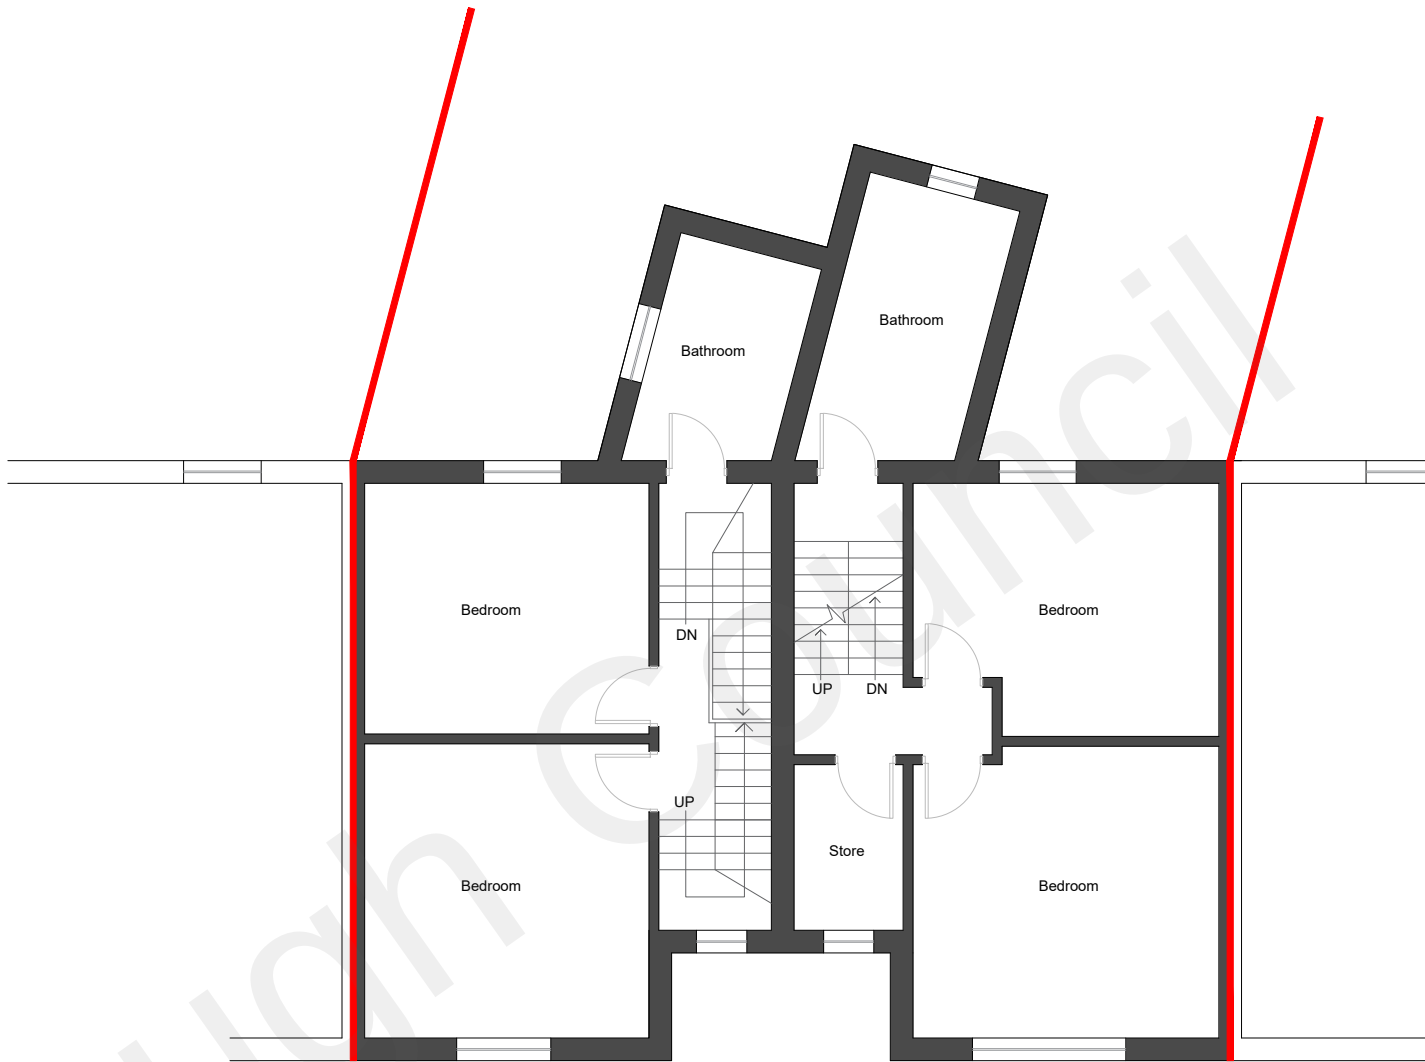

Existing First Floor Plan

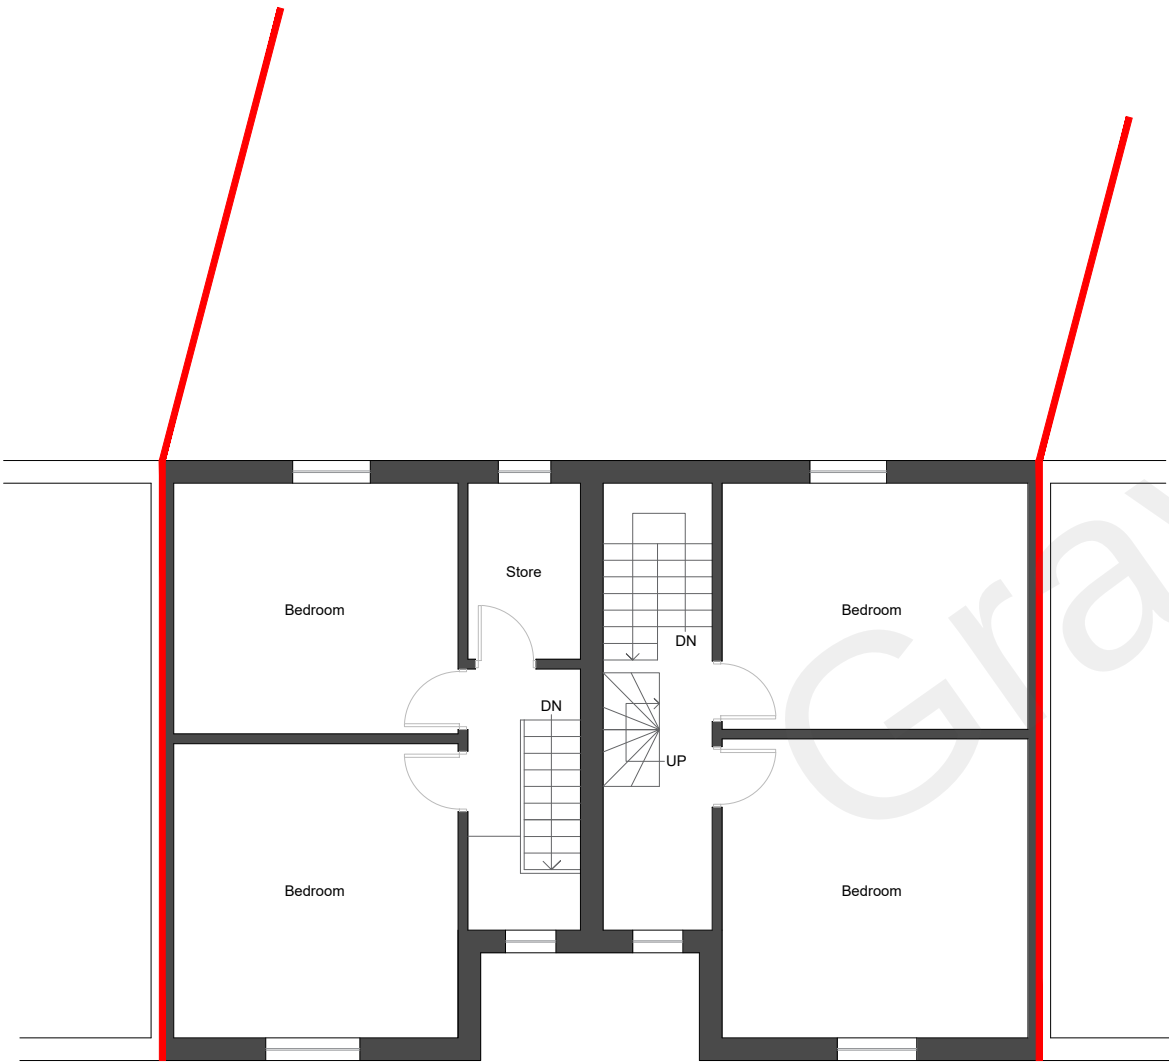

Existing Second Floor Plan

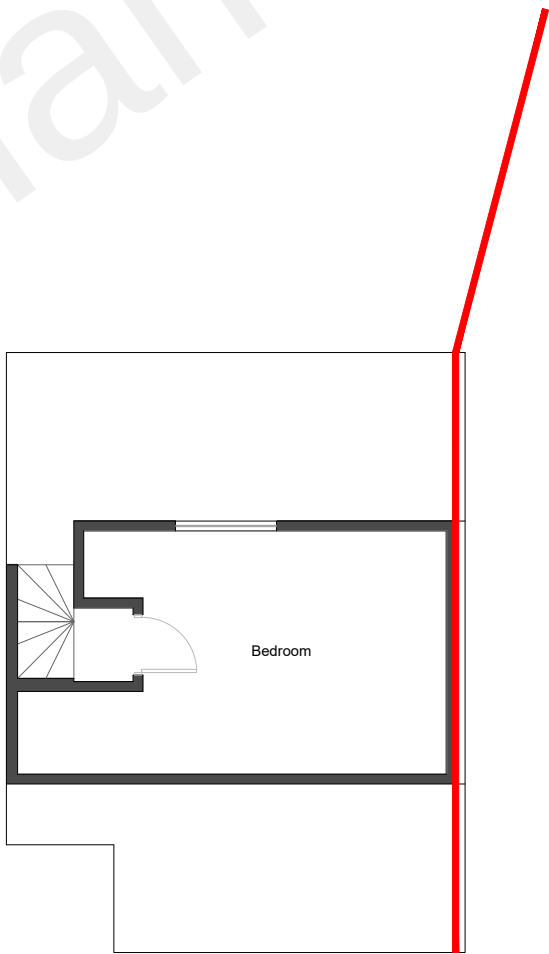

Existing Loft Plan

Notes:

- Do not scale from this drawing.
- All dimensions to be verified on site and is in mm.
- Builder to verify all dimensions, heights and levels prior to commencement of work.
- All documents shall be checked to ensure that they are compatible by the contractor before construction commences. In the event of apparent ambiguity or contradiction the engineer and/ or architect shall be notified immediately.
- The contractor in preparing his estimate shall visit the site and acquaint himself with the problems involved.
- The contractor shall issue all statutory notices to the local Authority during progress and completion of works.

|      |              |     |       |
|------|--------------|-----|-------|
| A    | -            | -   | -/-/- |
| REV: | DESCRIPTION: | BY: | DATE: |

STATUS:

PLANNING



Whitehall Place  
47 The Terrace,  
Gravesend, Kent  
DA12 2DL  
01474 247 787  
info@barronedwards.co.uk  
www.barronedwards.co.uk

SITE:  
63-64 Milton Road  
Gravesend  
Kent  
DA12 2PJ

TITLE:  
Existing Floorplans

|                            |                    |                |
|----------------------------|--------------------|----------------|
| SCALE AT A2:<br>1:100 @ A2 | DATE:<br>02/03/22  | DRAWN:<br>GK   |
| PROJECT NO:<br>211208-A    | DRAWING NO:<br>003 | REVISION:<br>A |

1:100 0 1 2 3 4