




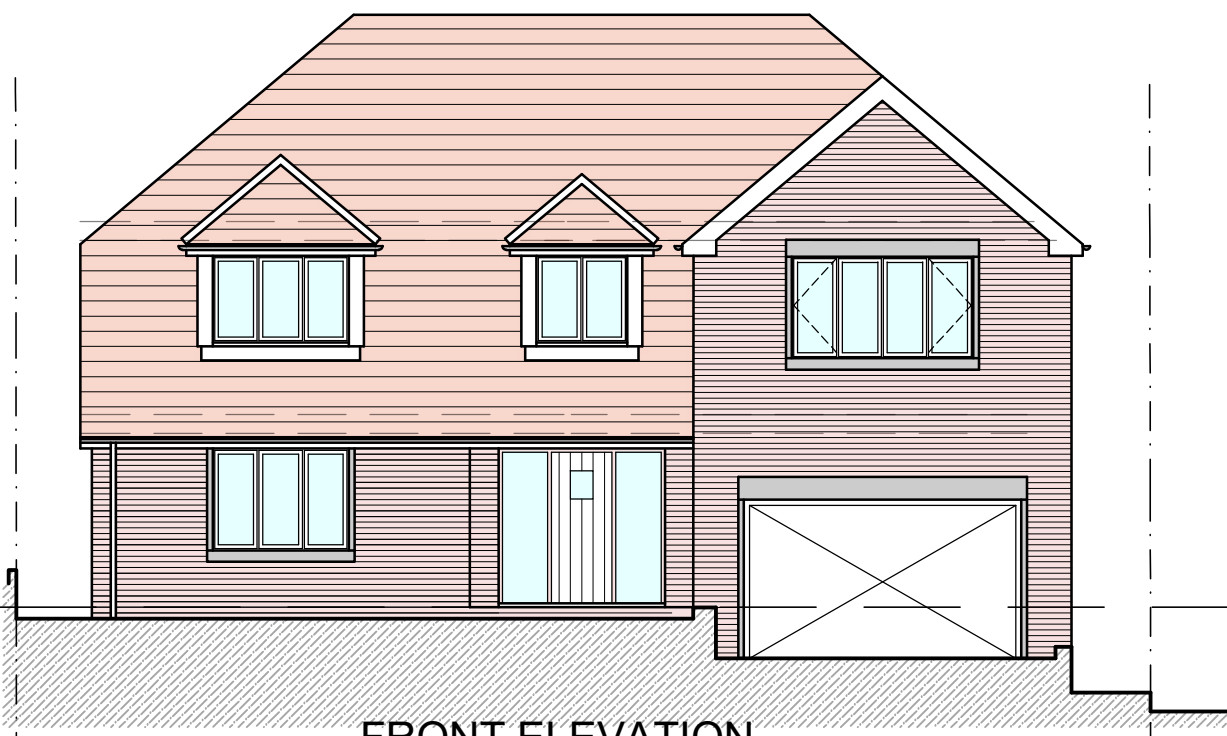


FRONT ELEVATION
(1:100)

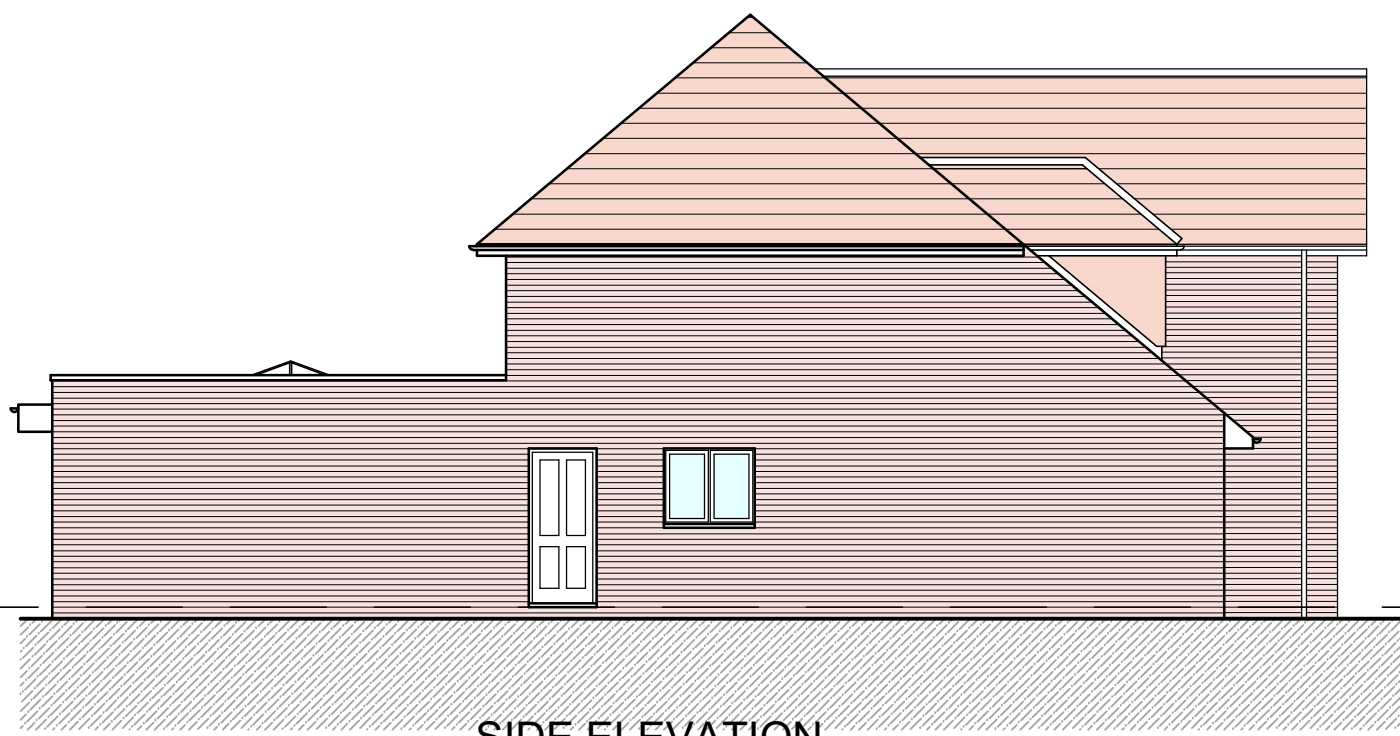



SIDE ELEVATION
(1:100)

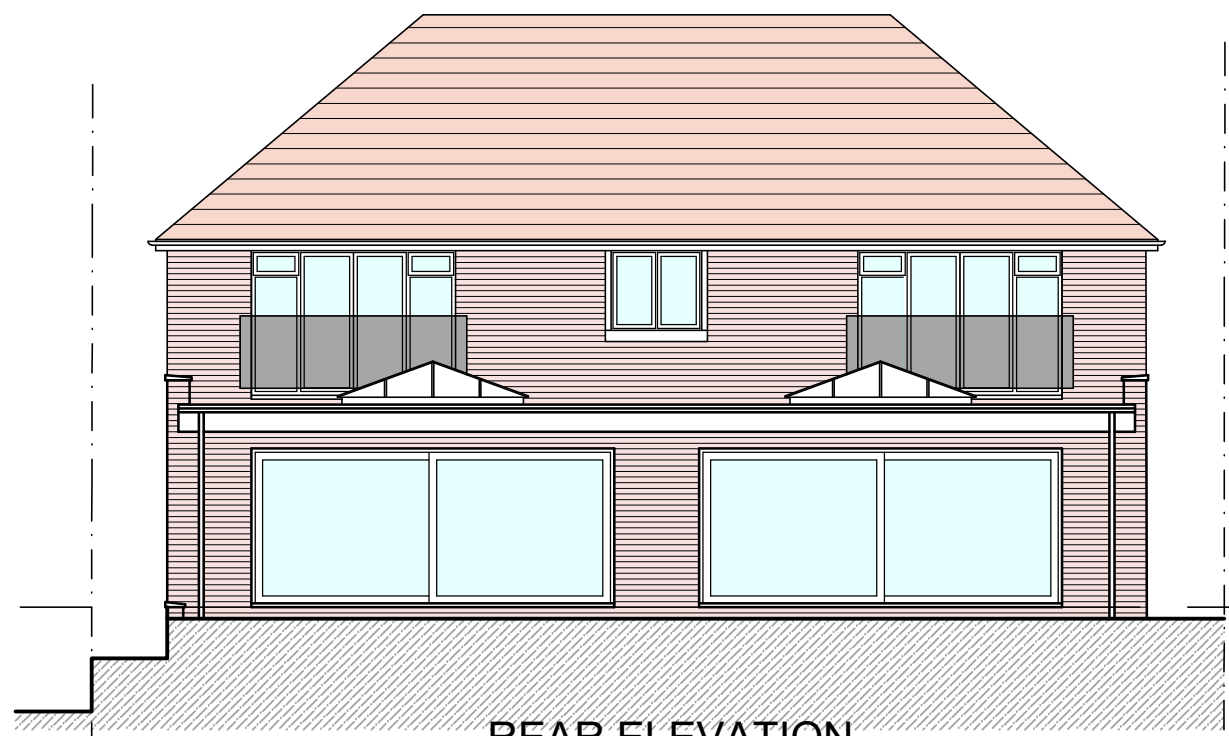

REAR ELEVATION
(1:100)

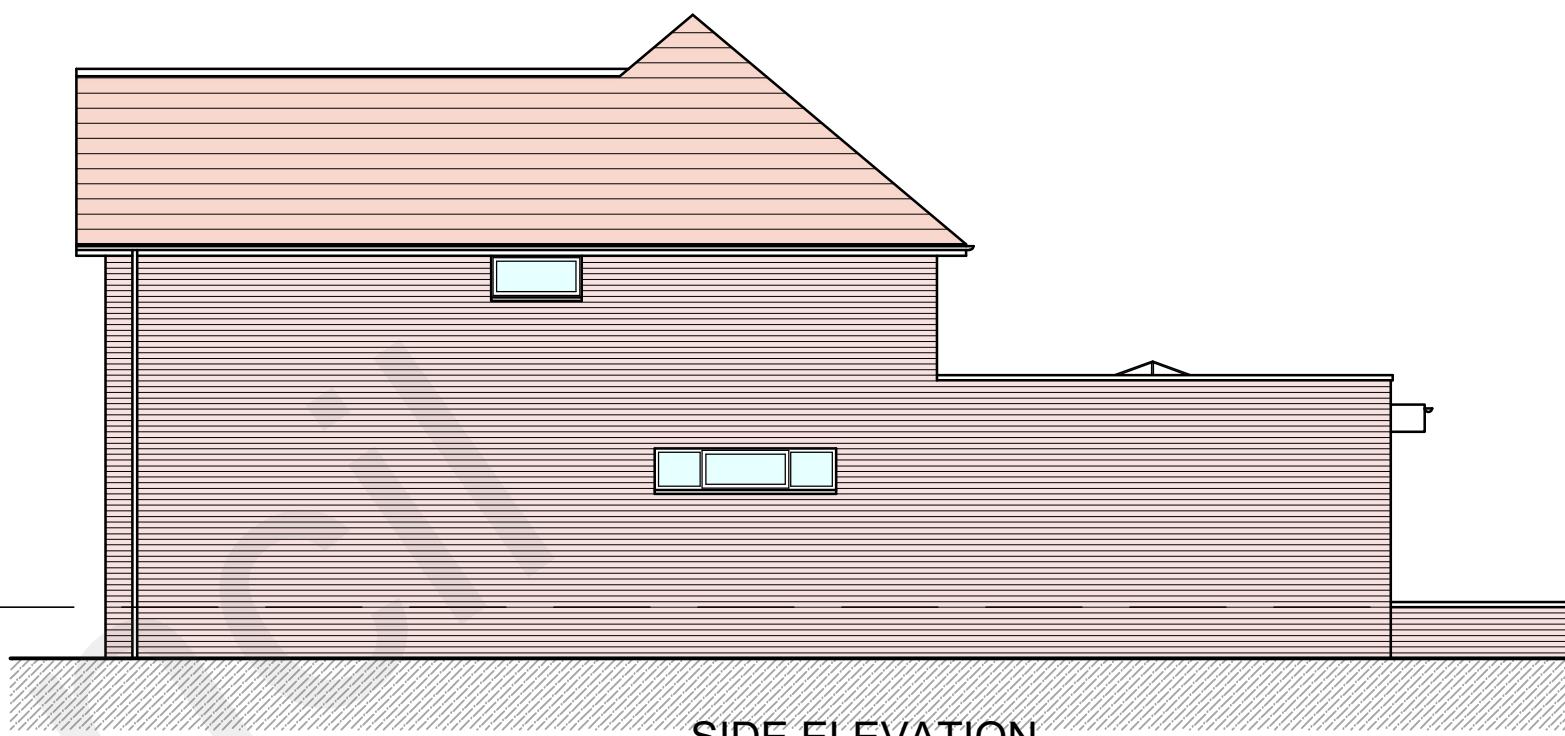


SIDE ELEVATION
(1:100)

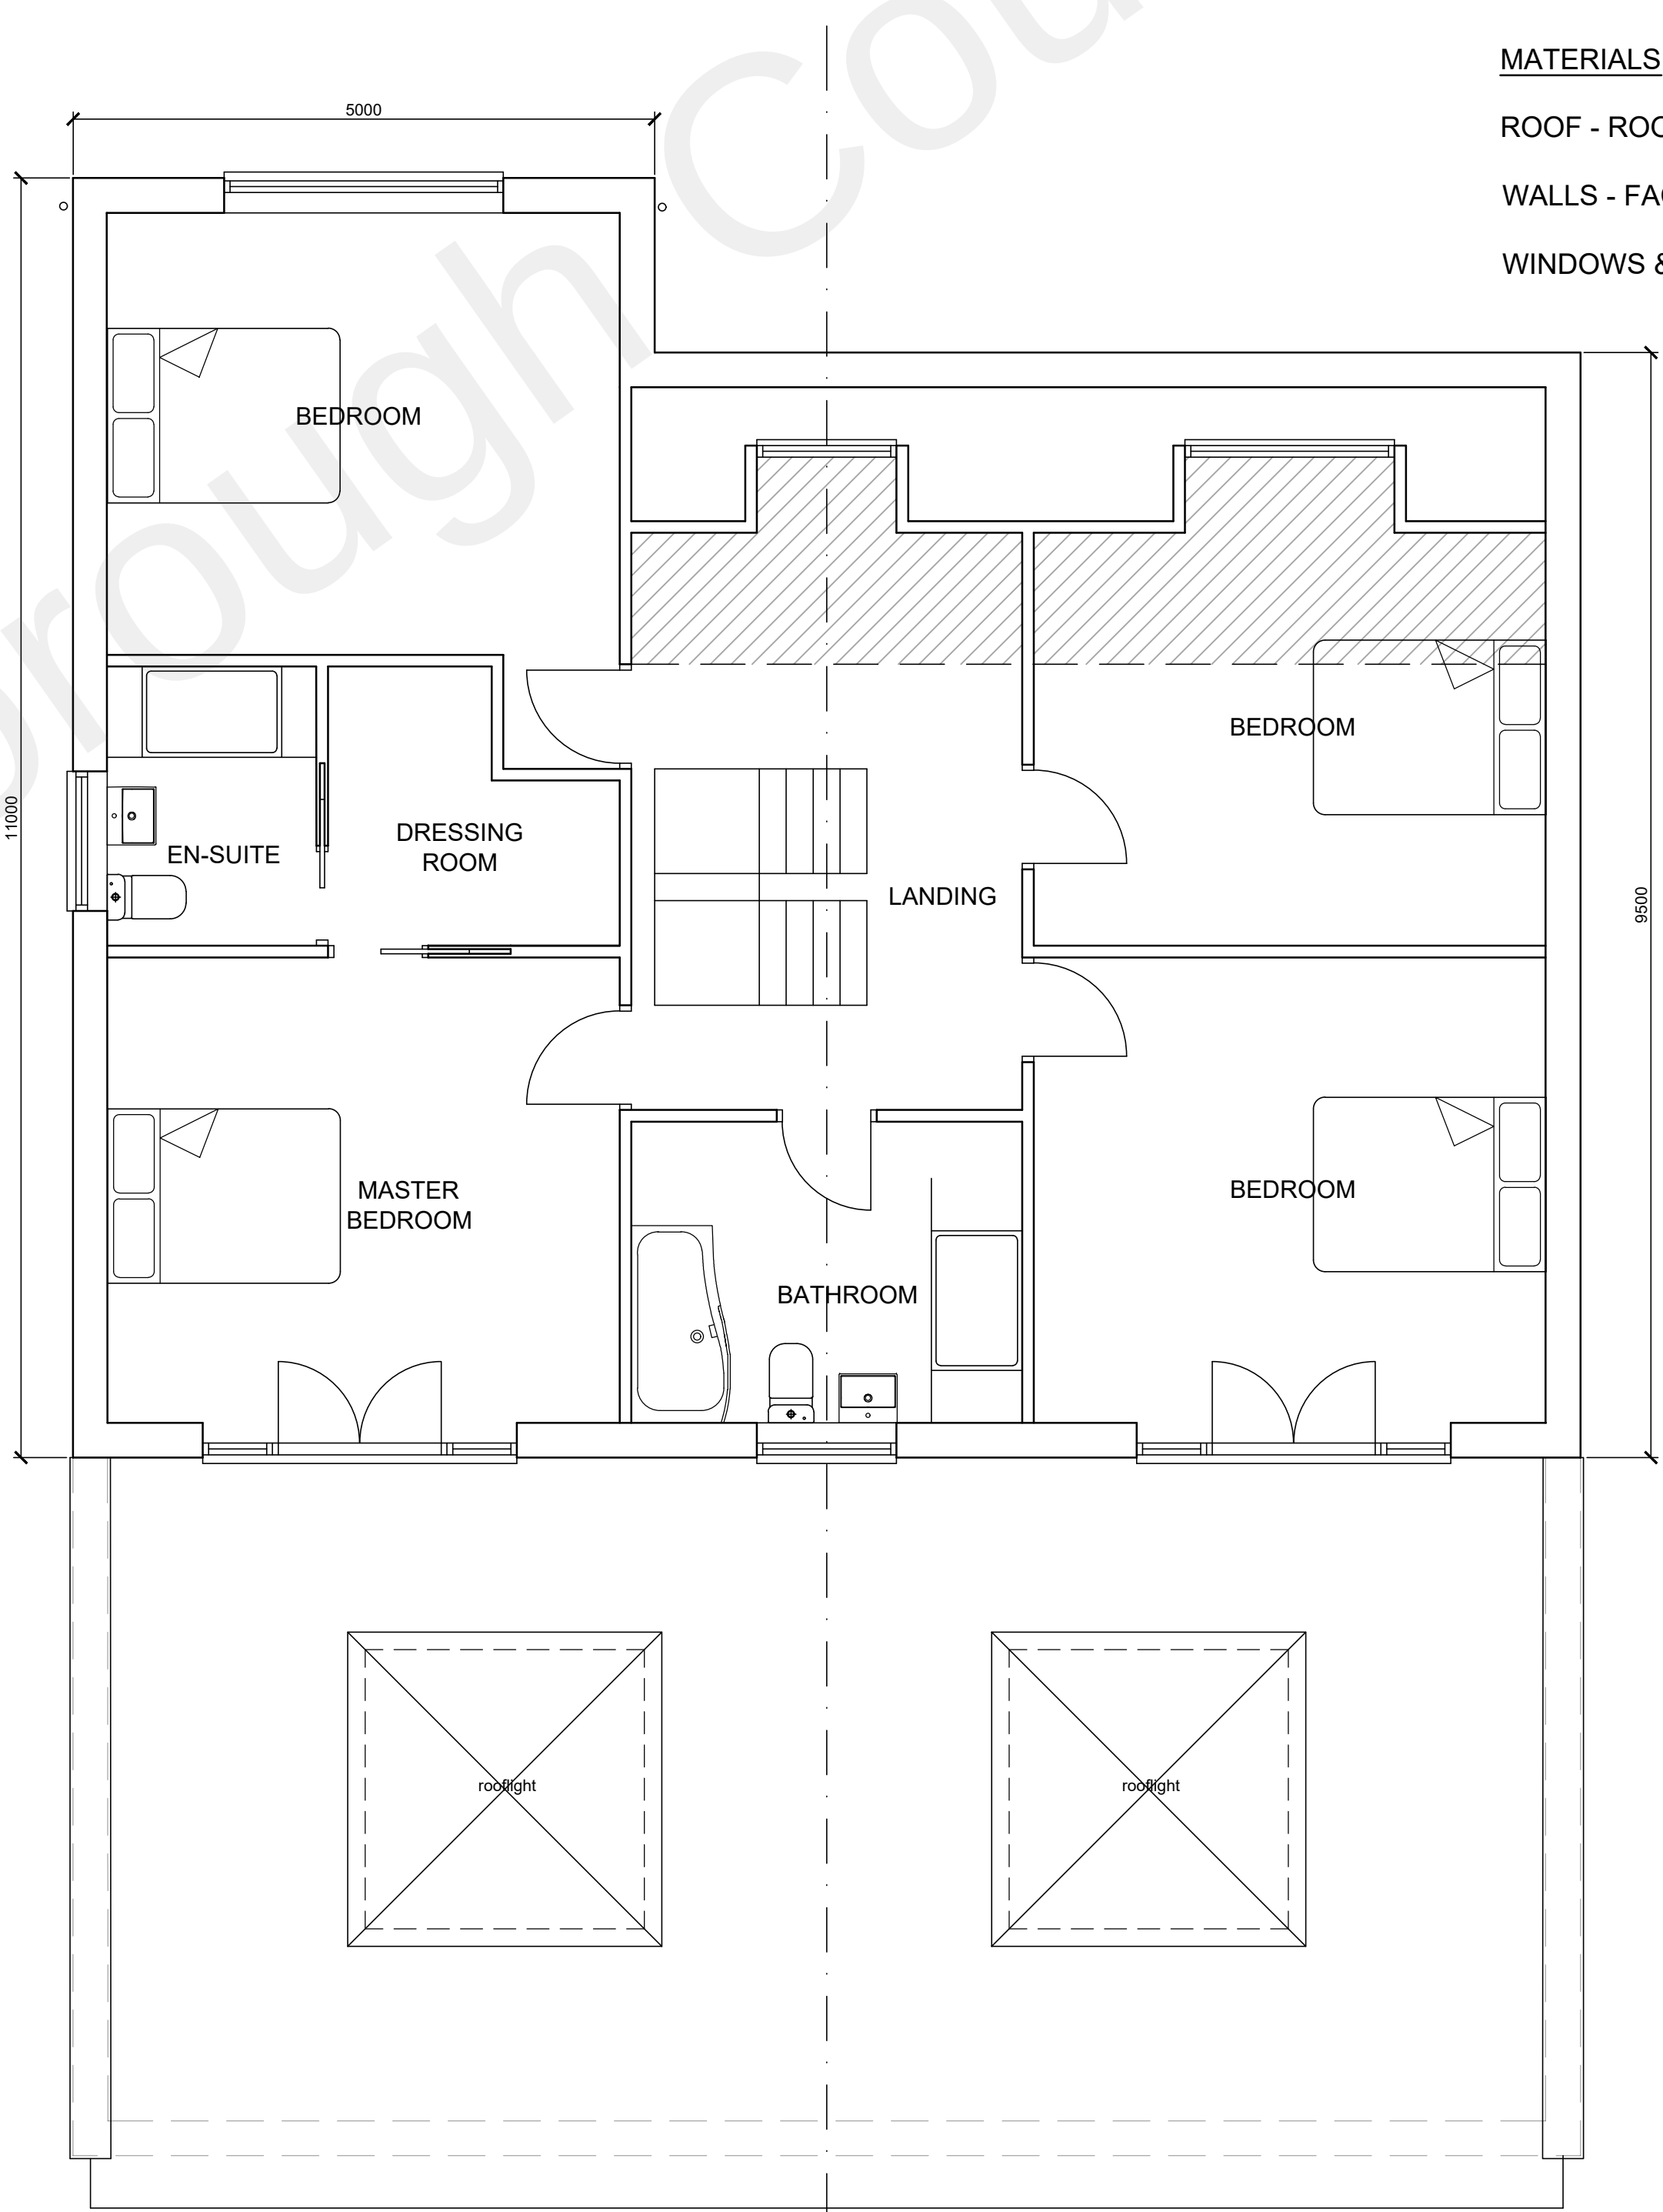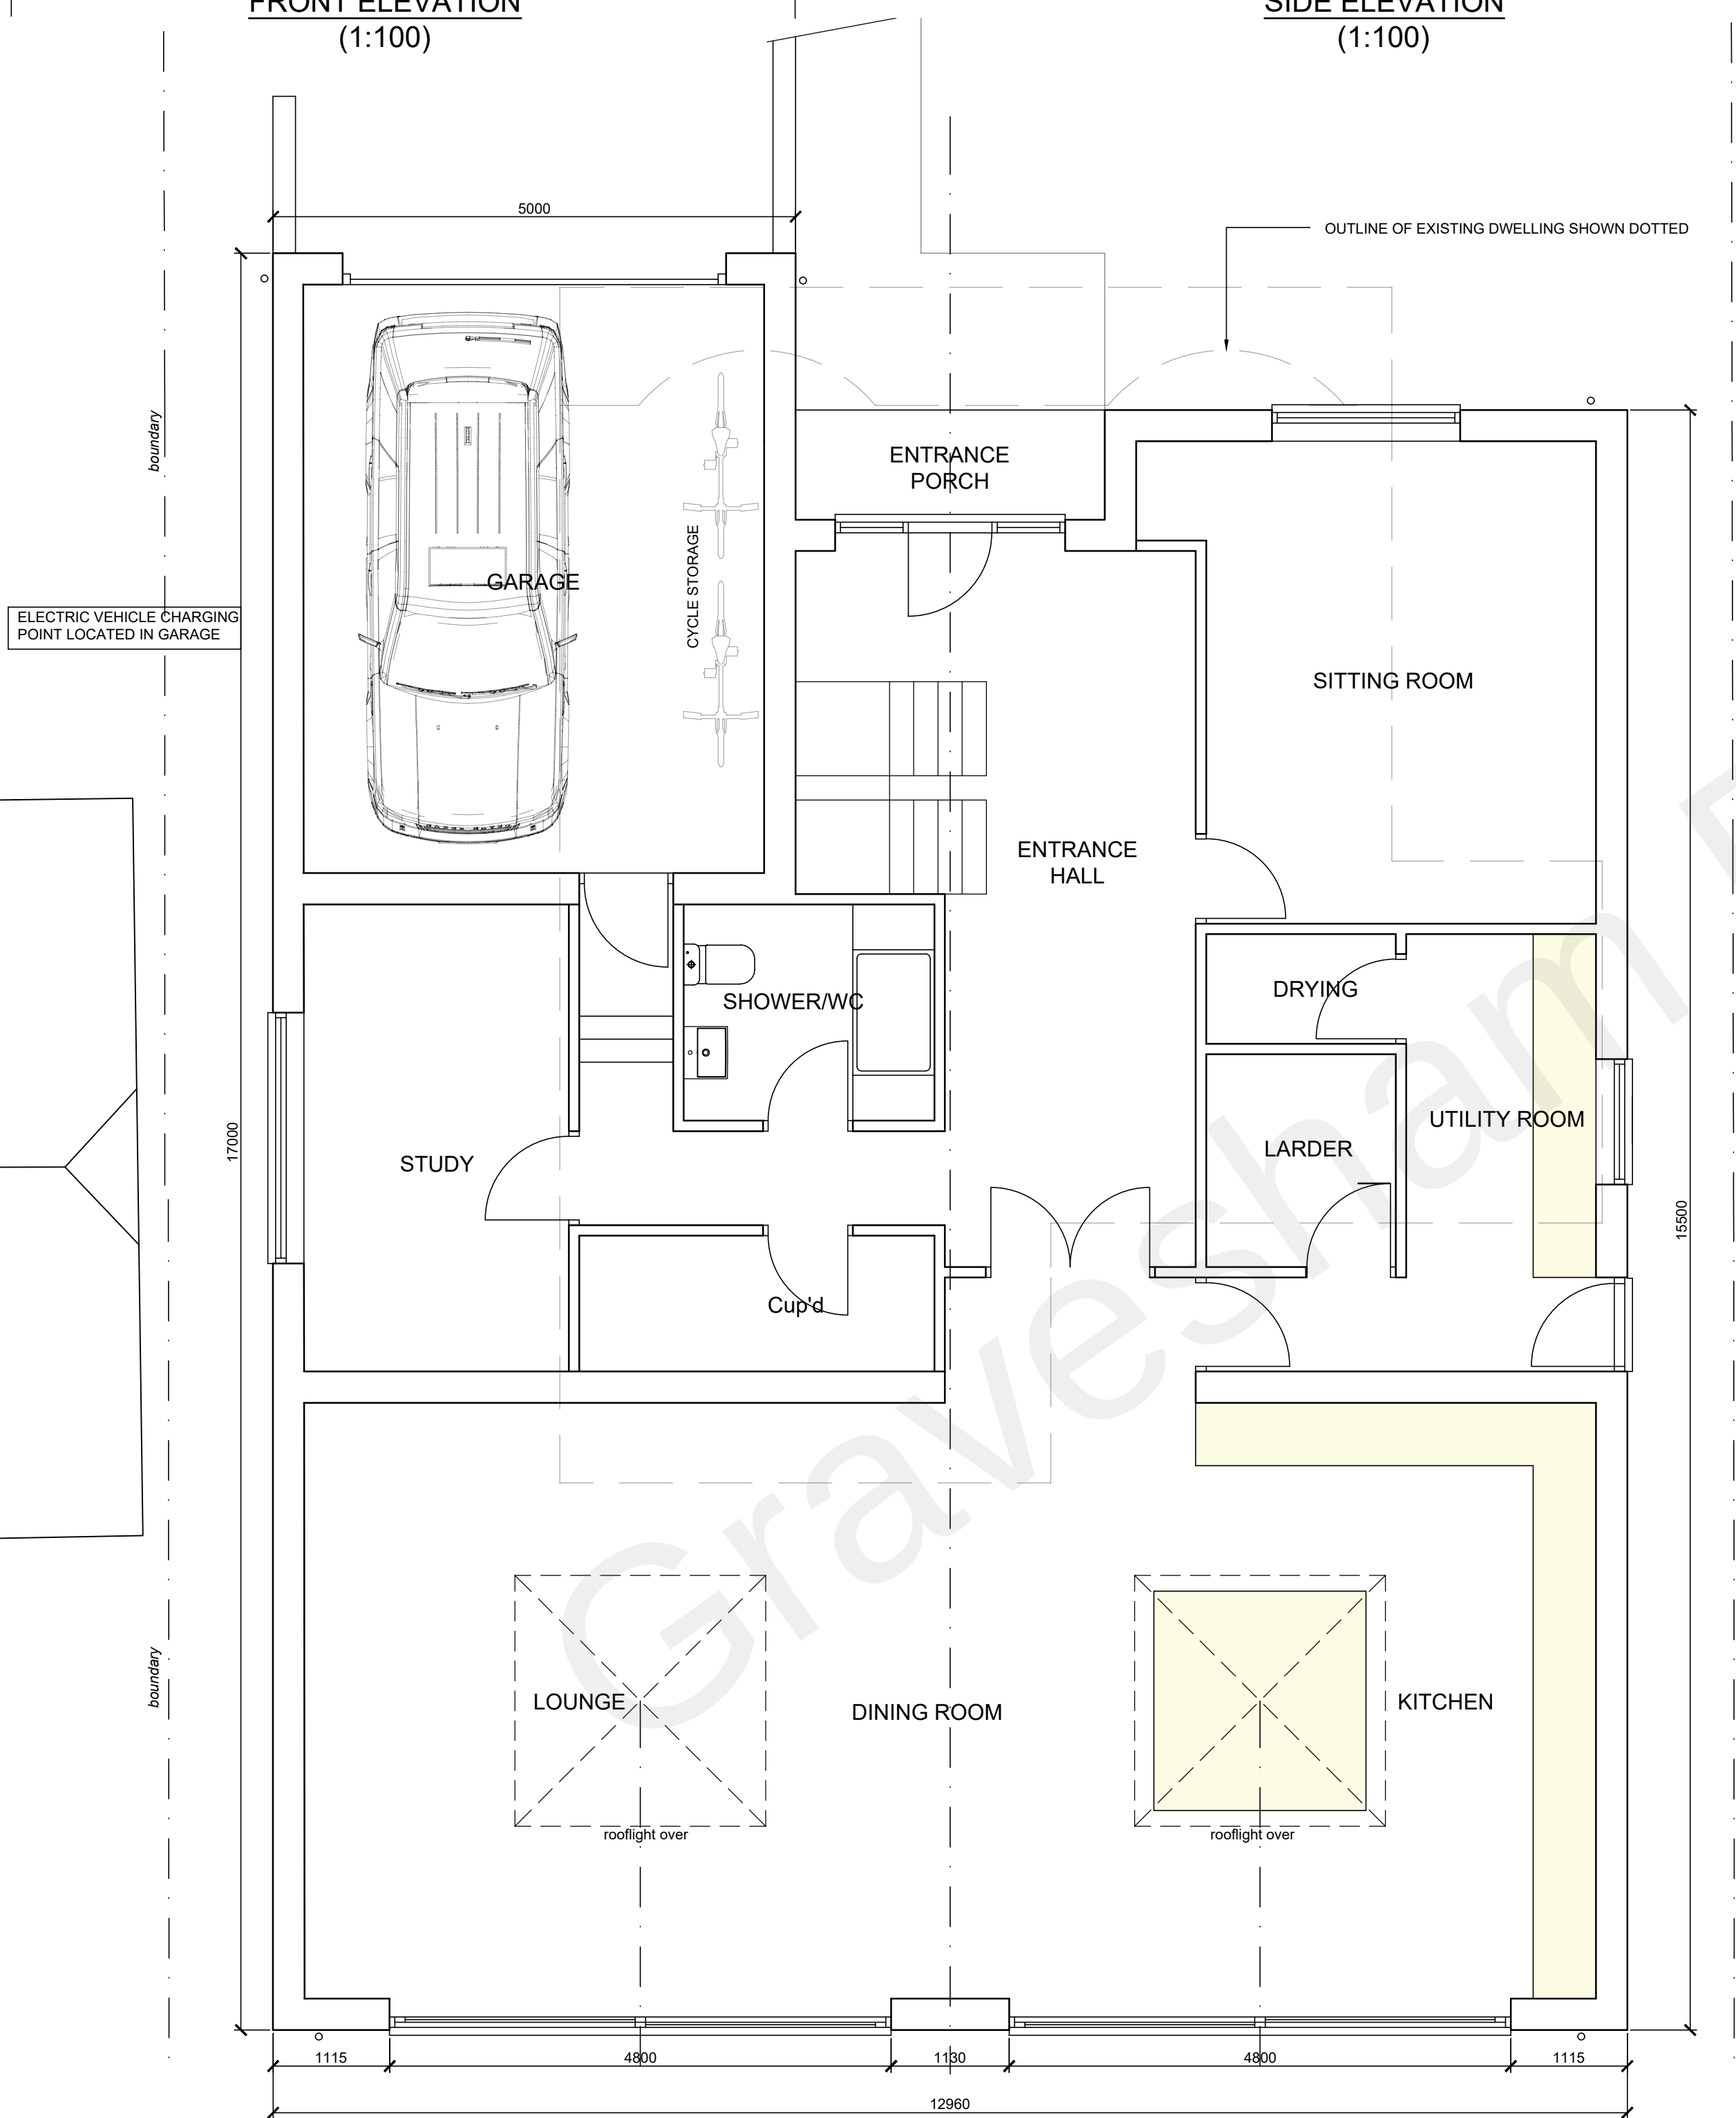


MATERIALS
ROOF - ROOF TILES - COLOUR TBC
WALLS - FACING BRICKWORK - COLOUR TBC
WINDOWS & DOORS - uPVC - COLOUR TBC

SHADED AREA HAS HEADROOM LESS THAN 2.0M

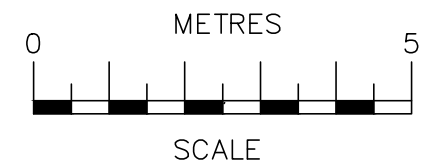

SCALE BAR @ 1:100

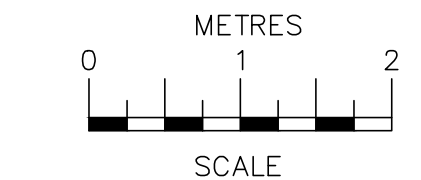

SCALE BAR @ 1:50

Date	No	Revision
Penfold Project Services		
Epmarket, Wrotham Road, Meopham, Kent, DA13 0JH Telephone: 01474 816690 e-mail: apenfold448@btinternet.com		
Job Title:	15 ARCADIA ROAD ISTEAD RISE GRAVESEND KENT DA13 9EH	
Dwg Title:	PLANS & ELEVATIONS AS PROPOSED	
Scale:	1:50 & 1:100 @ A1	
Dwg No.:	02	
Date:	December 2021	